



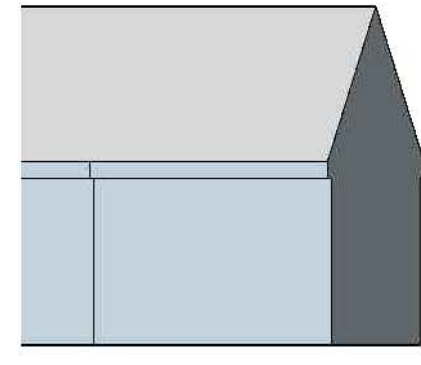


SOUTH

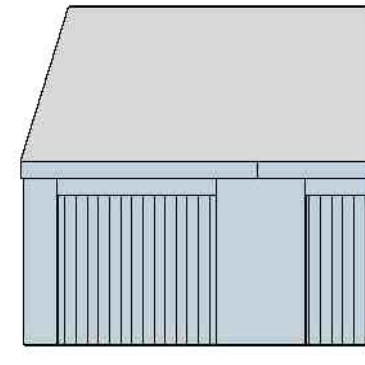


ELEVATIONS SCALE 1:100




NORTH

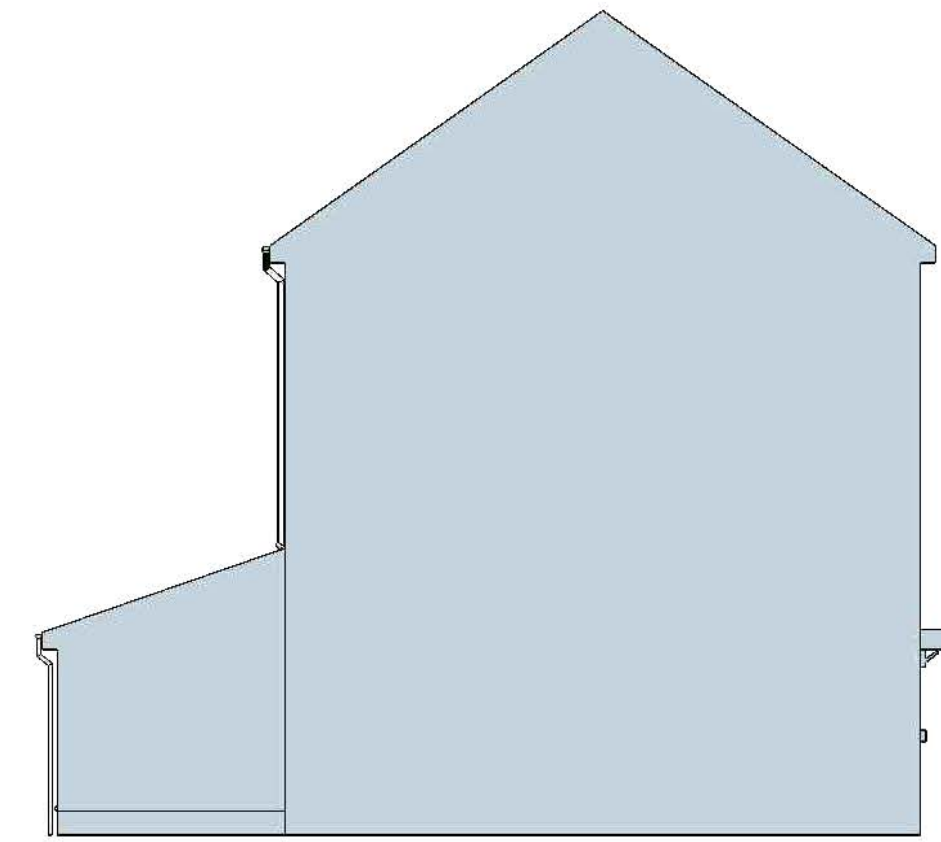

WEST

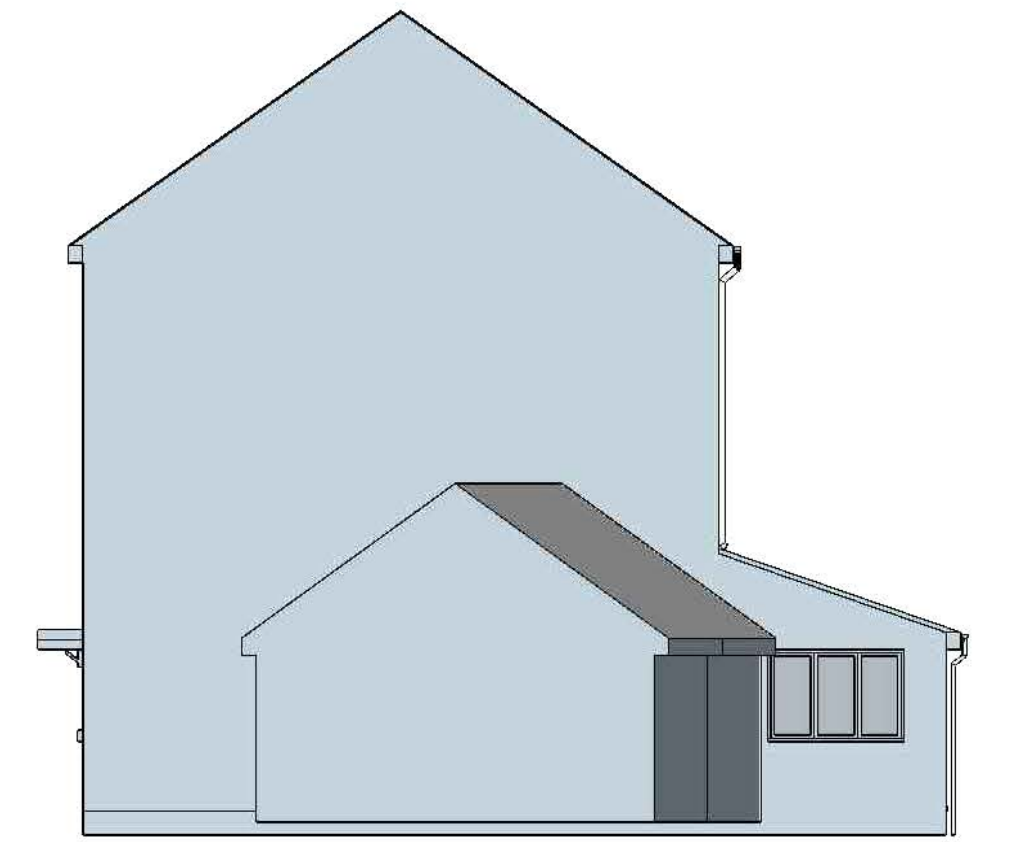


EAST

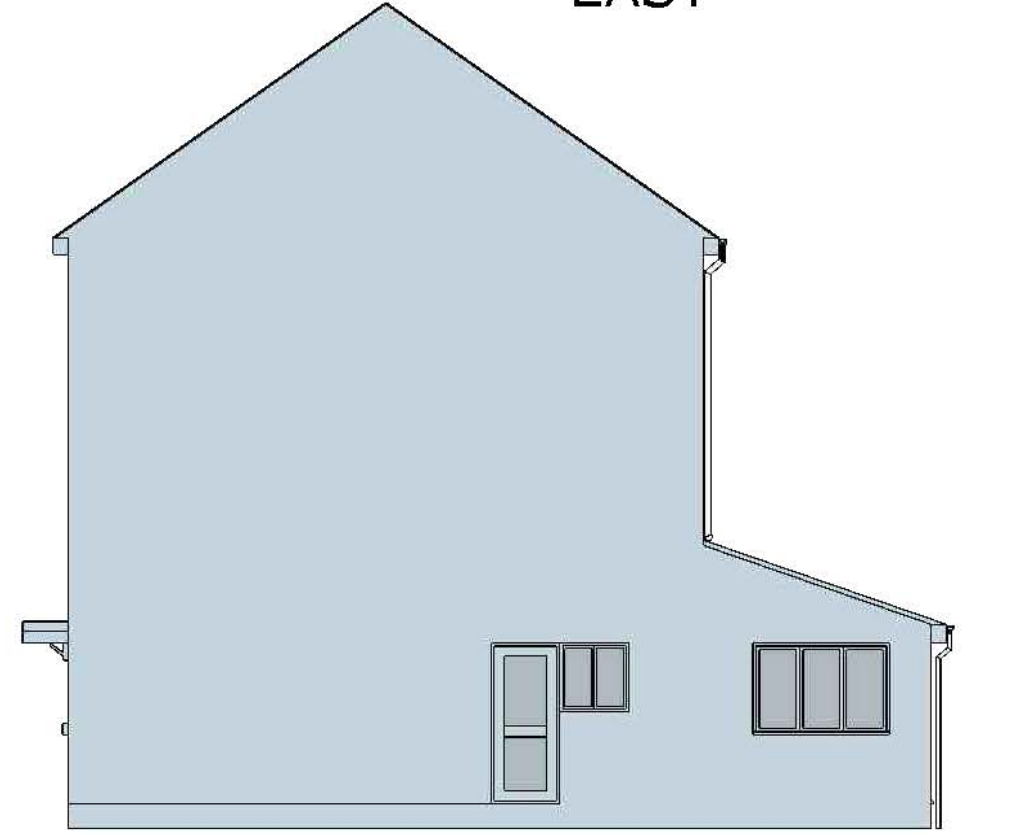

EAST EX GARAGE




1:100

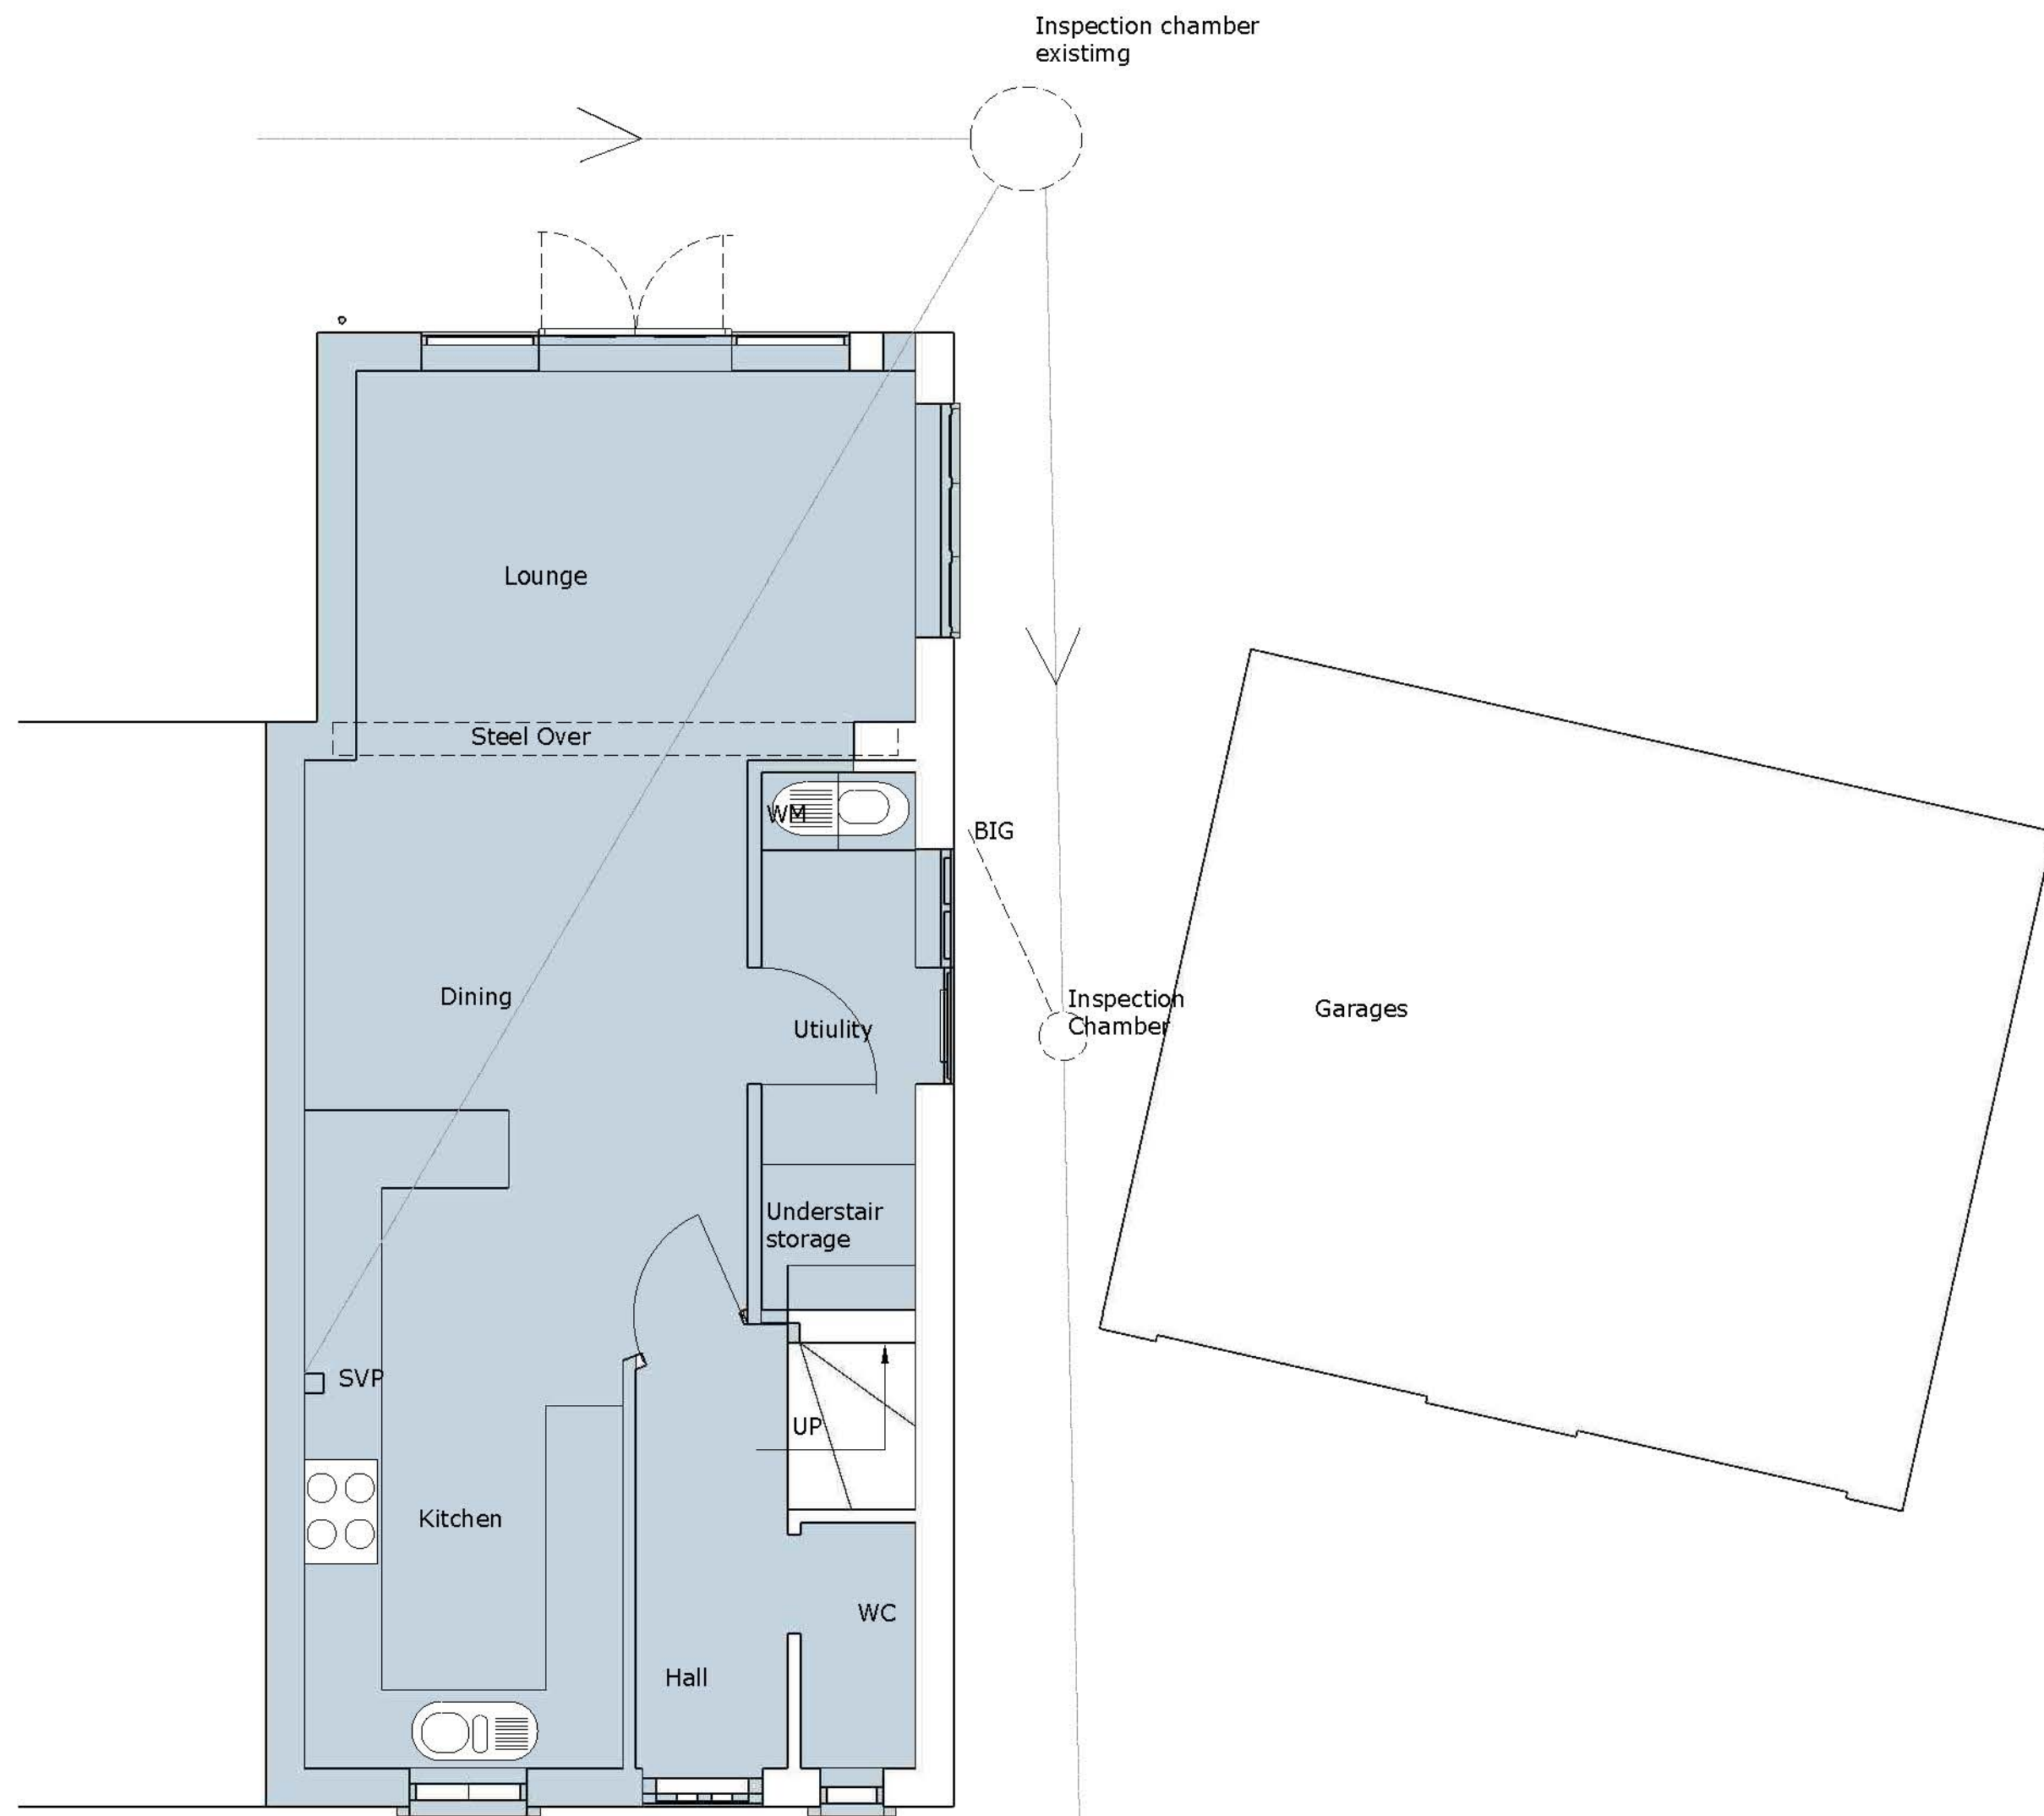

GROUND FLOOR PLAN SCALE 1:50




SCALE 1:50

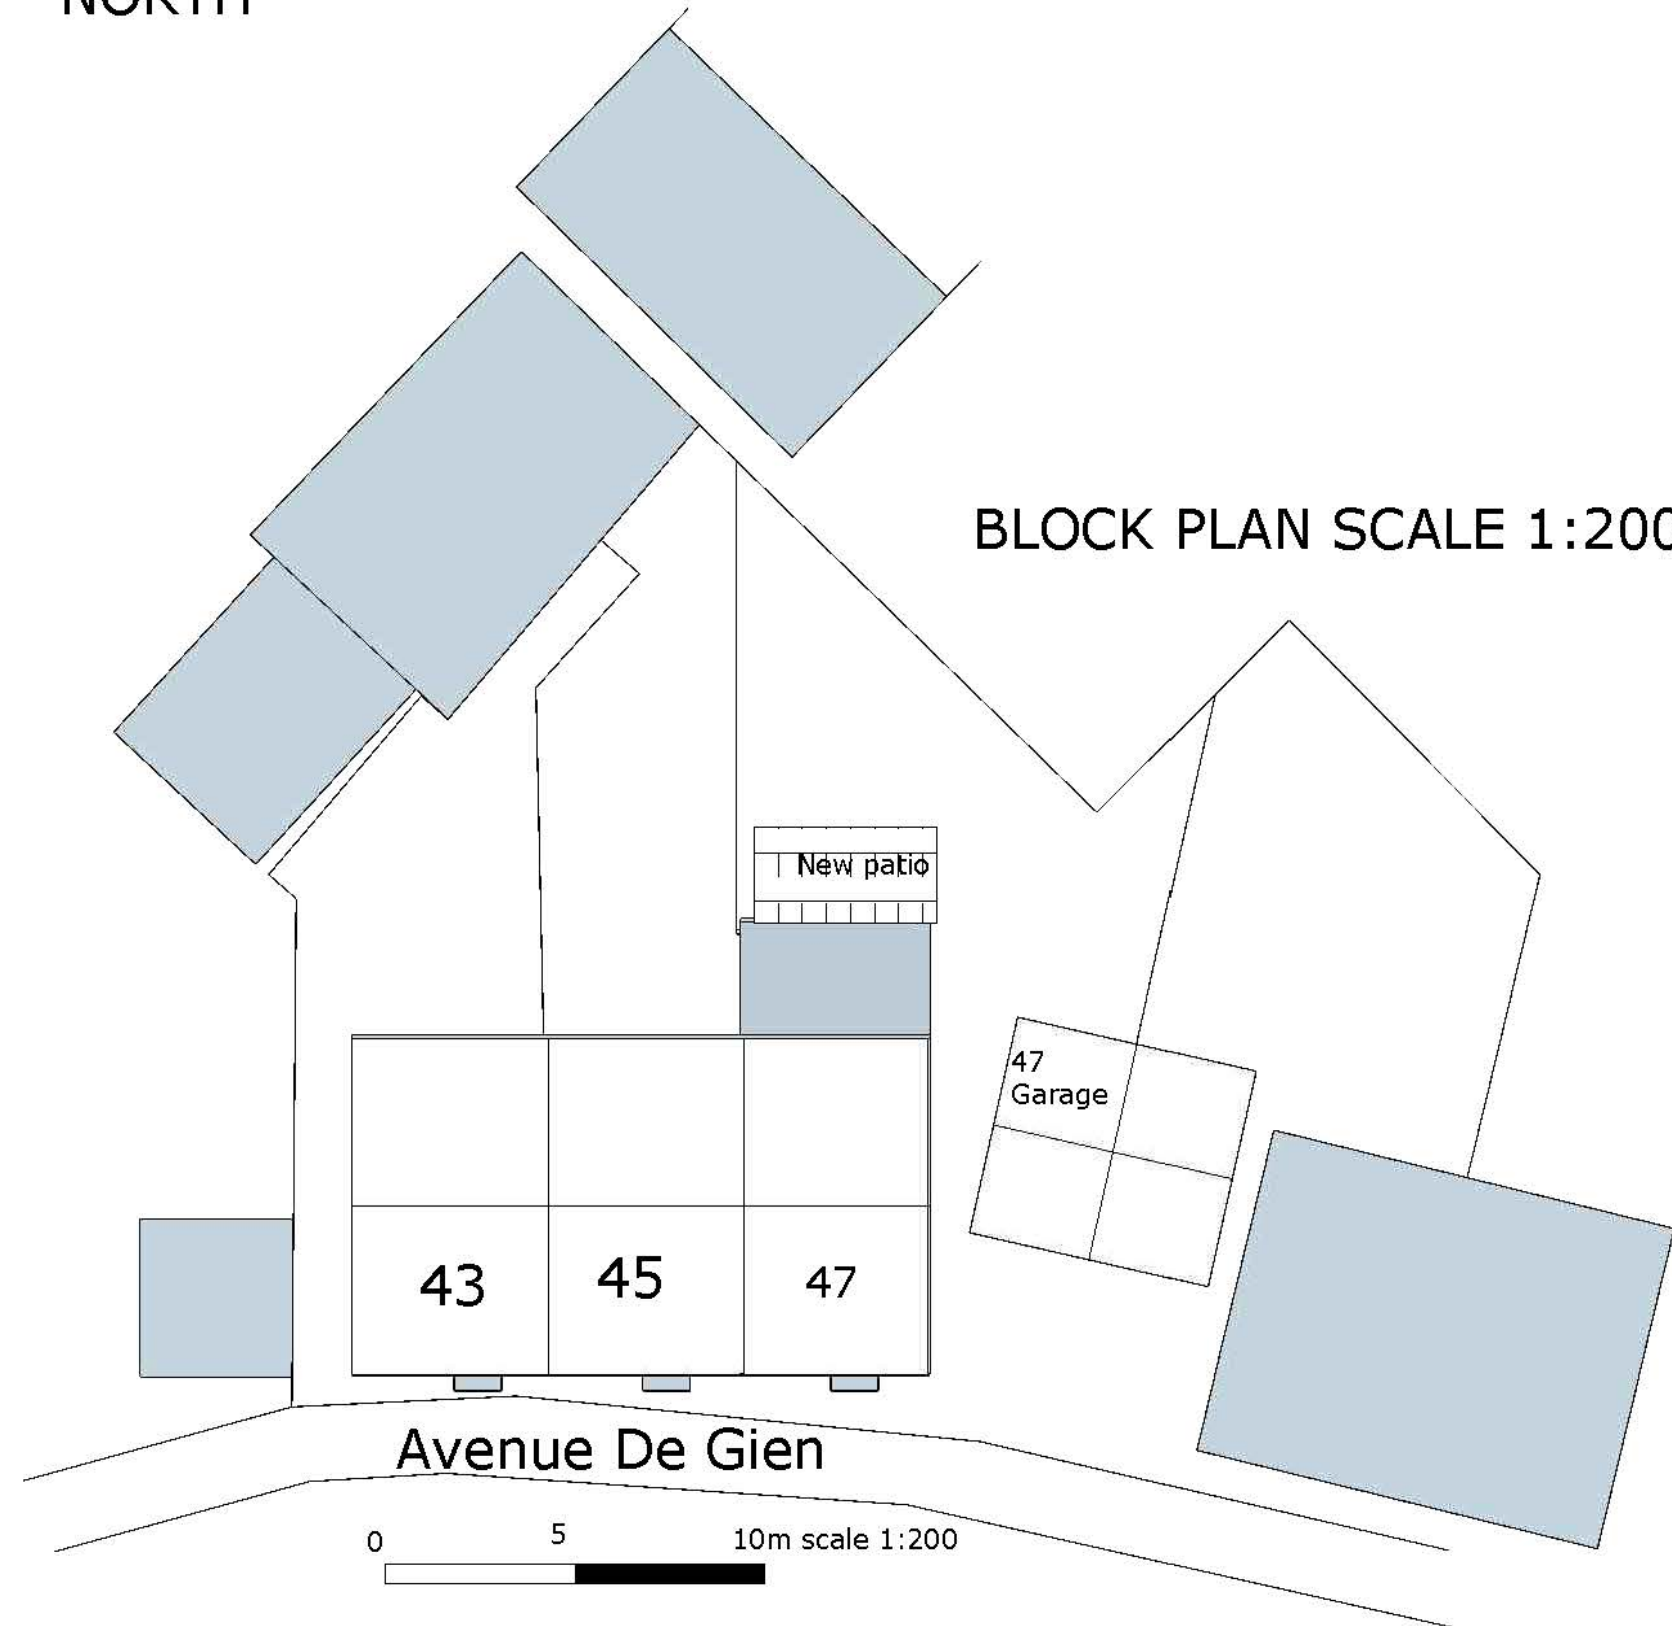

BLOCK PLAN SCALE 1:200

0 5 10m scale 1:200

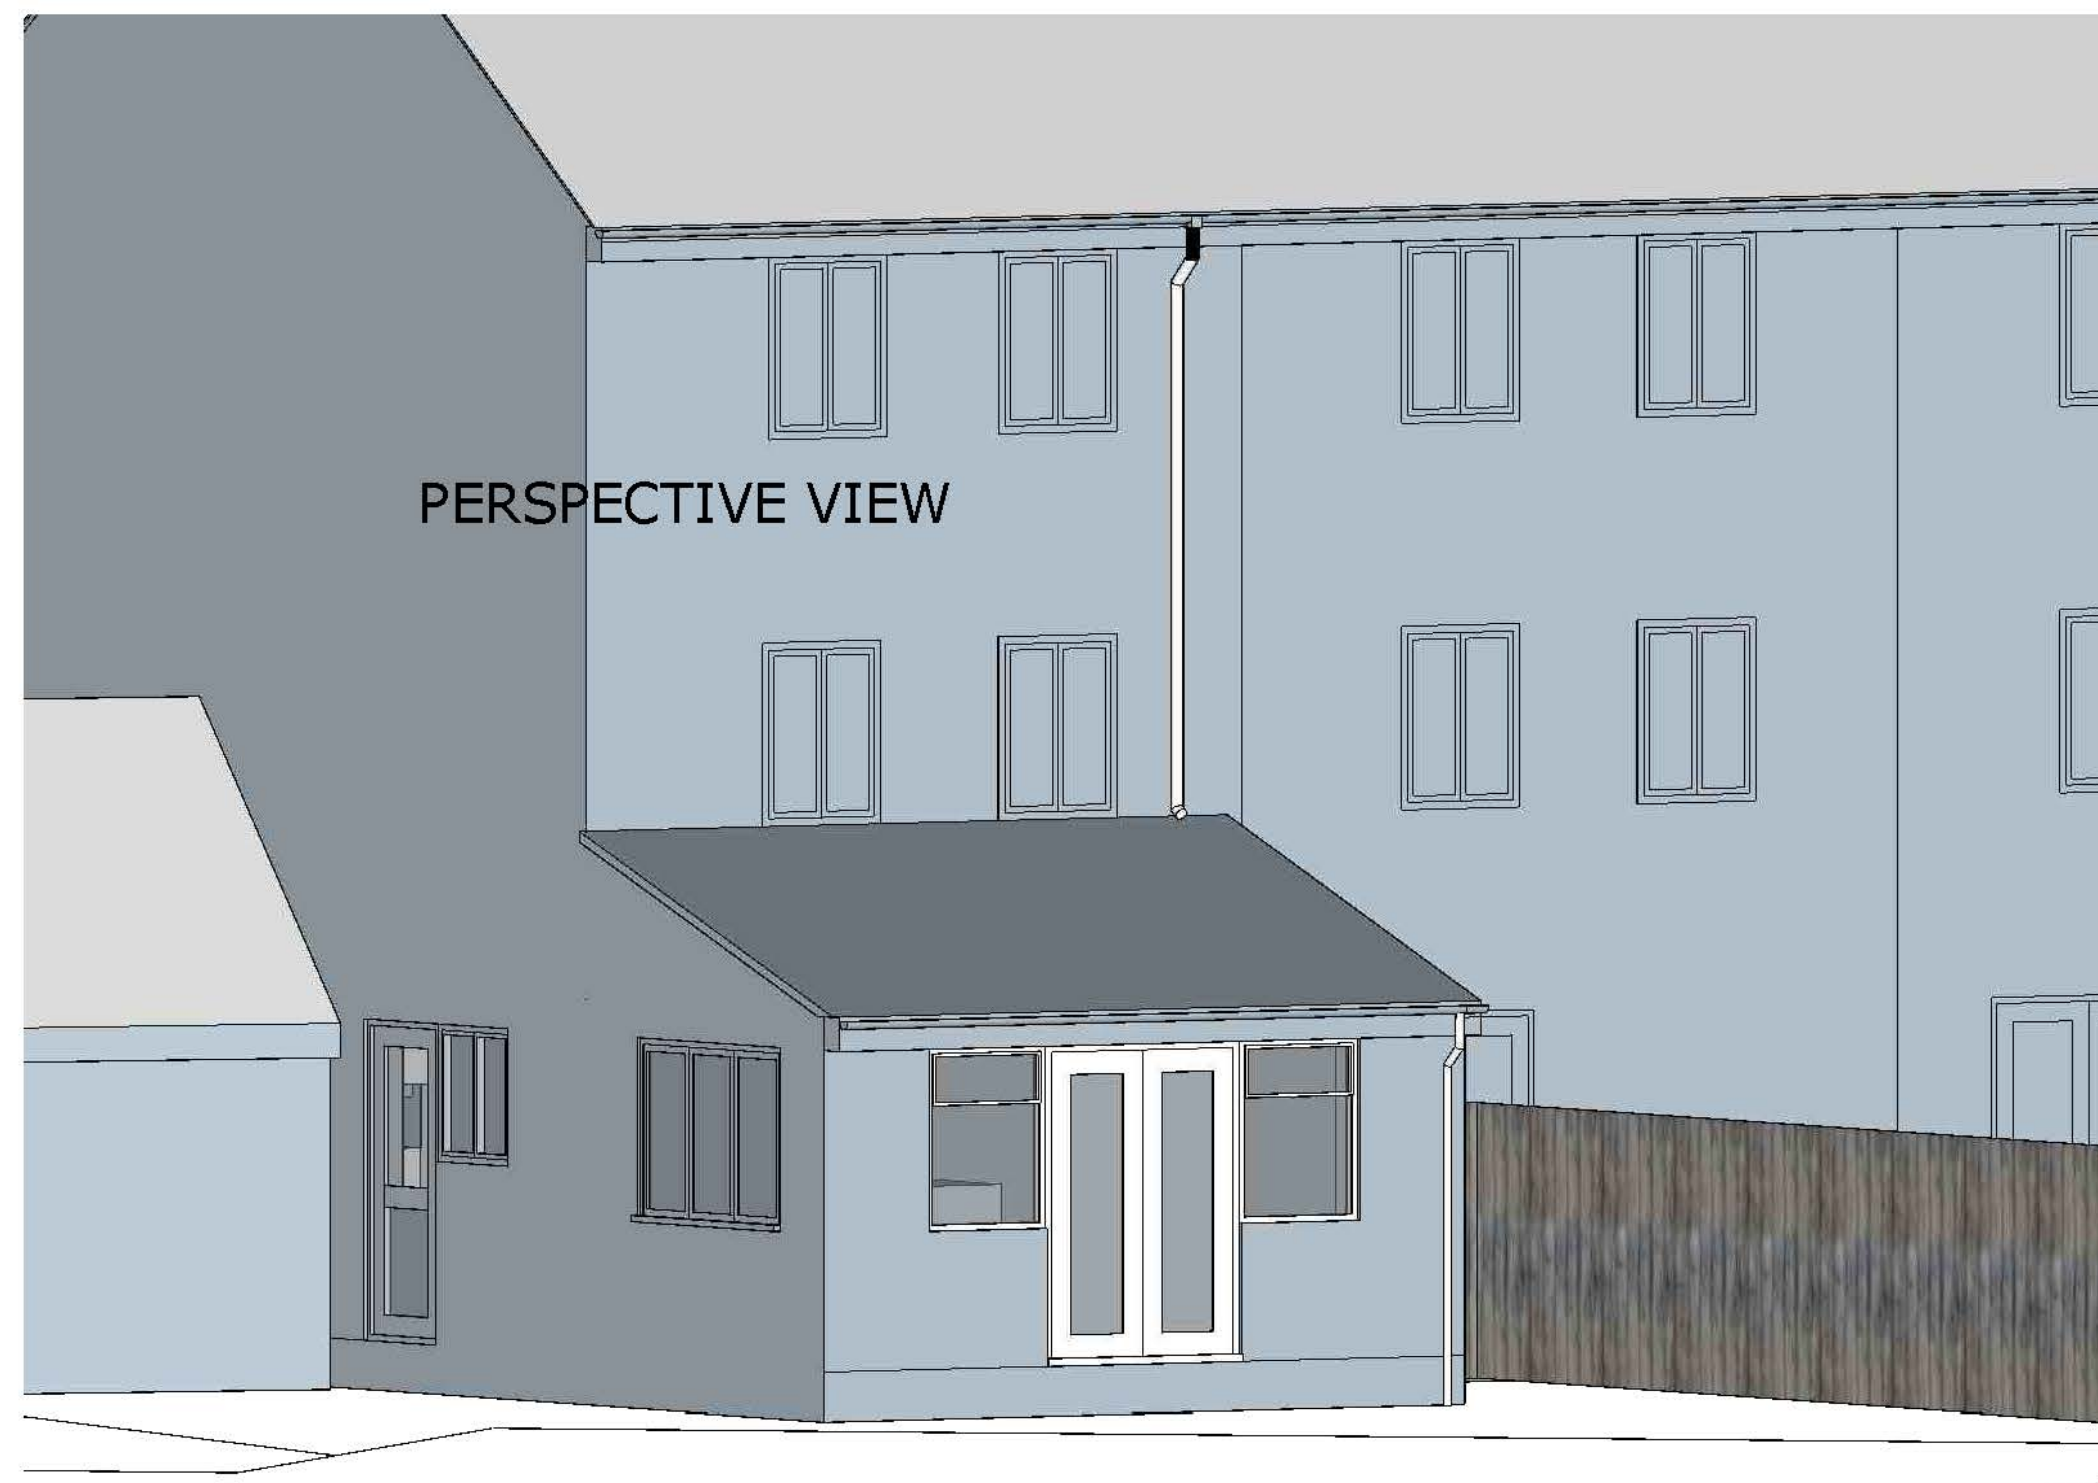

PERSPECTIVE VIEW

**47 Avenue De Gien
Existing Elevations, plans and
block plan.
Scale as noted**

Drawing no 001