



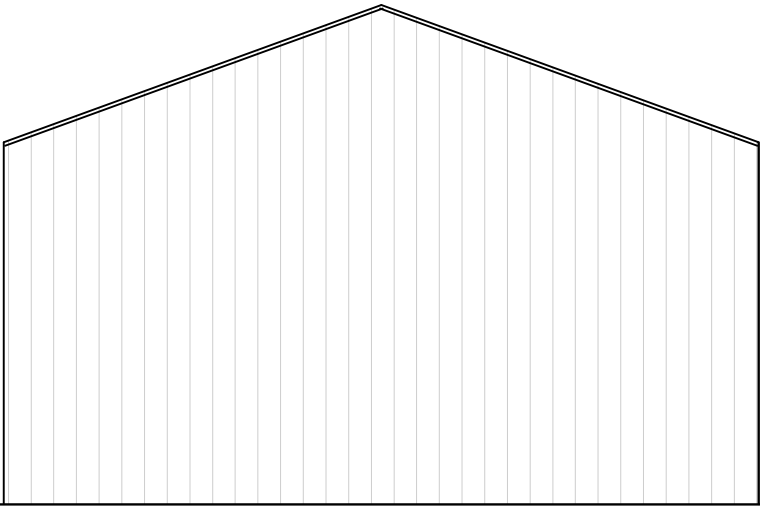


Front Elevation

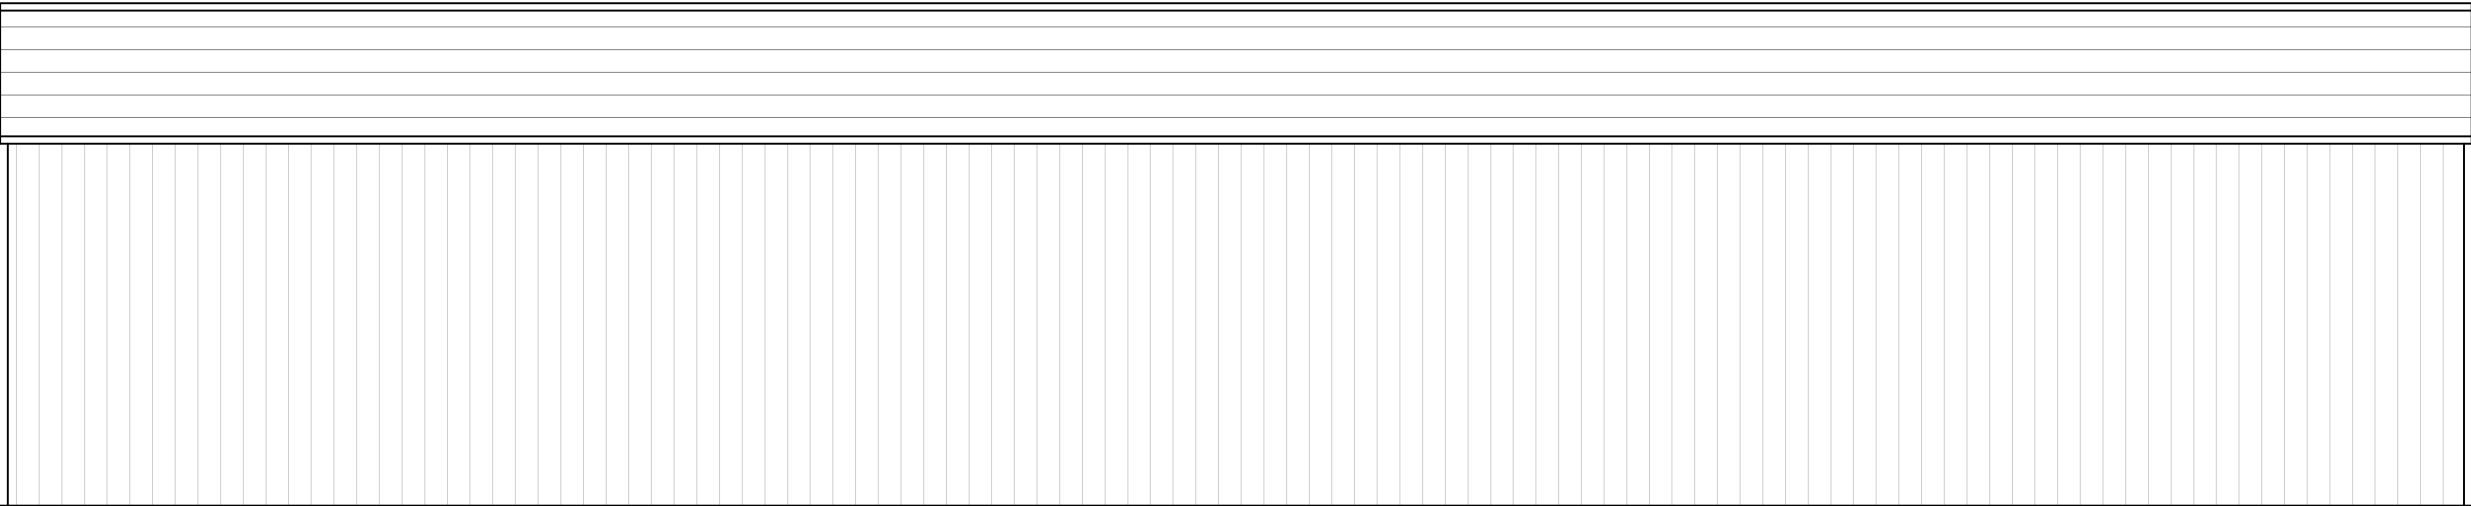


Side Elevation




Rear Elevation

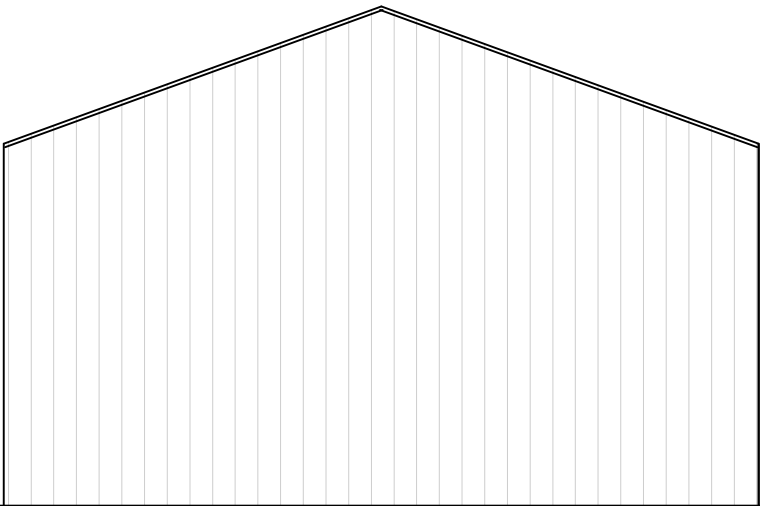

Side Elevation

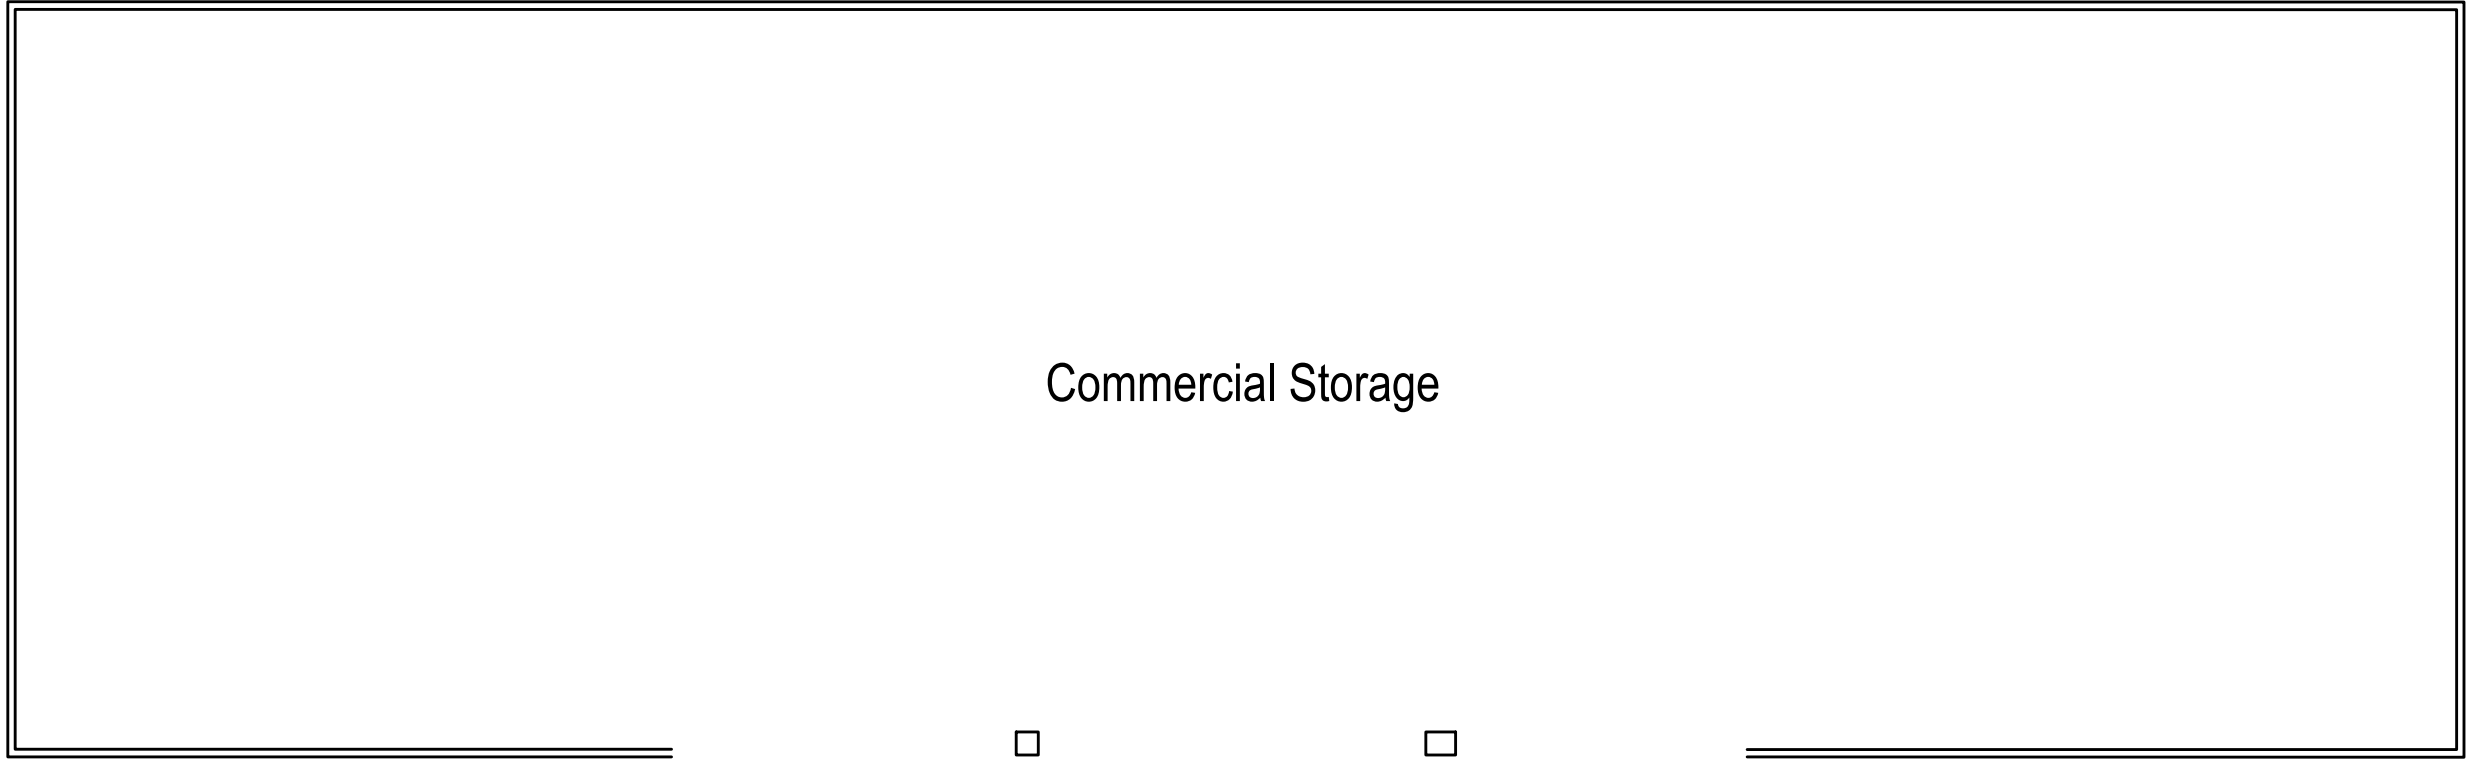

Plan

 

1:100

Revn.	Description.	Date.
HEAL PLANNING APPEALS Hooper Enterprise Associates Ltd St. Mary's Place, Shrewsbury, Shropshire. SY1 1DZ.		
Project: Land adjoining Chelworth Lodge Ind. Estate Cricklade, Wiltshire. SN6 6HP		
Title: Elevations and Plan		
Date:	April 2026	Drawing No: HP-CR-02
Scale:	1:100	
Copyright © 2026 Heal Planning Appeals		