




Front Elevation
scale 1:100

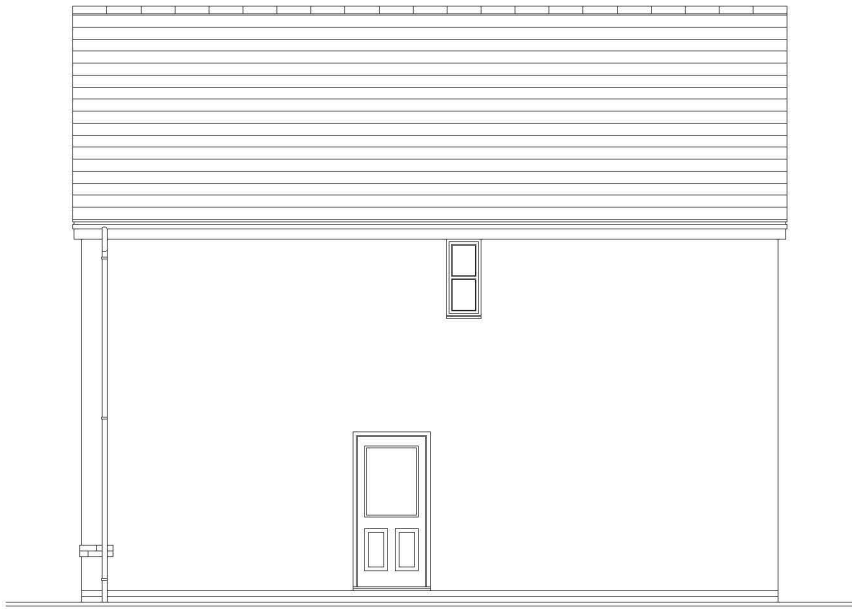

Side Elevation
scale 1:100




Rear Elevation
scale 1:100



Side Elevation
scale 1:100

PLOTS: AS: 320, 332, 356, 366, 415,
OPP: 328,

NOTE: To be read in conjunction with Materials Strategy drawing no. 5010 for plot specific materials

 

	Project Title The Barnwood - Detached National Group Portfolio Total Floor Area - 96.71m² [1041q.ft]			
	Drawing Title Warminster Phase 3 Elevations	Date 15.08.2022	Scale 1:100	Drawn GdD
Drawing Status Planning		Dwga. Ref. Bw_Det_R25	001	Rev. -
				Coloured JH
				A