



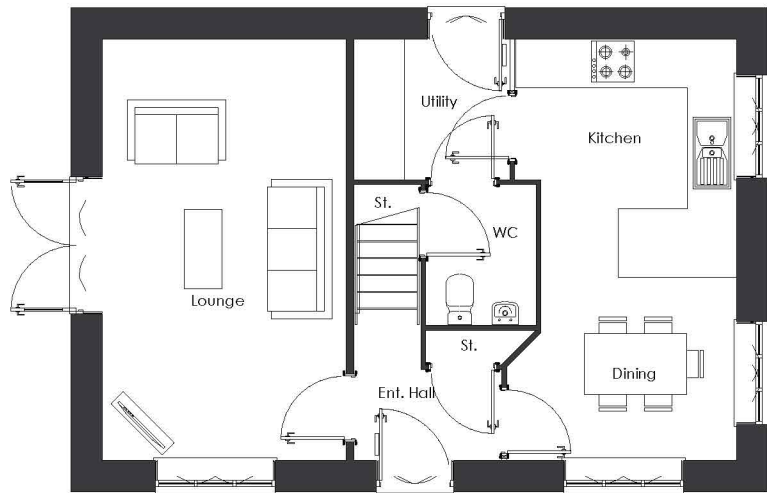


Ground Floor Plan
scale 1:100

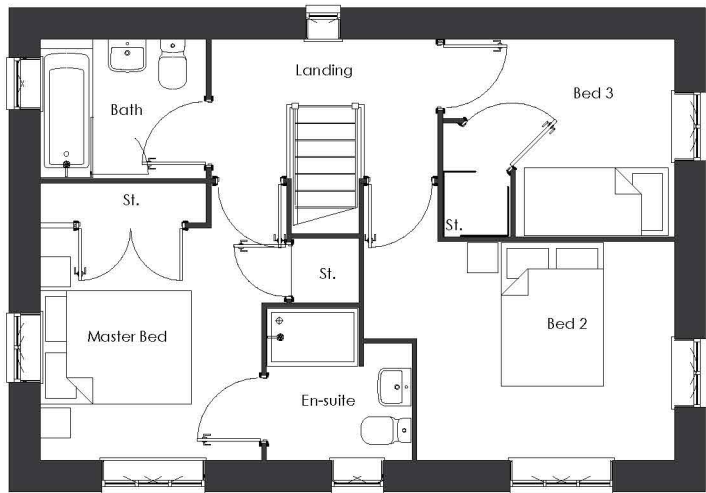

First Floor Plan
scale 1:100

PLOTS: AS: 320, 332, 356, 366, 415, 441
OPP: 316, 328, 337, 349, 380, 454

 

		Project Title The Barnwood - Detached National Group Portfolio Total Floor Area - 96.71m² [1041q.ft]			
Drawing Title Warminster Phase 3 Plans	Date 15.08.2022	Scale 1:100	Drawn GdD	Coloured JH	
Drawing Status Planning	Dwg. Ref. Bw_Det_R25		Rev. B		