



NORTH-WEST ELEVATION AT 1:100

SCALE BAR 0 5 10m


SOUTH-WEST ELEVATION

SOUTH-EAST ELEVATION AT 1:100


NORTH-EAST ELEVATION

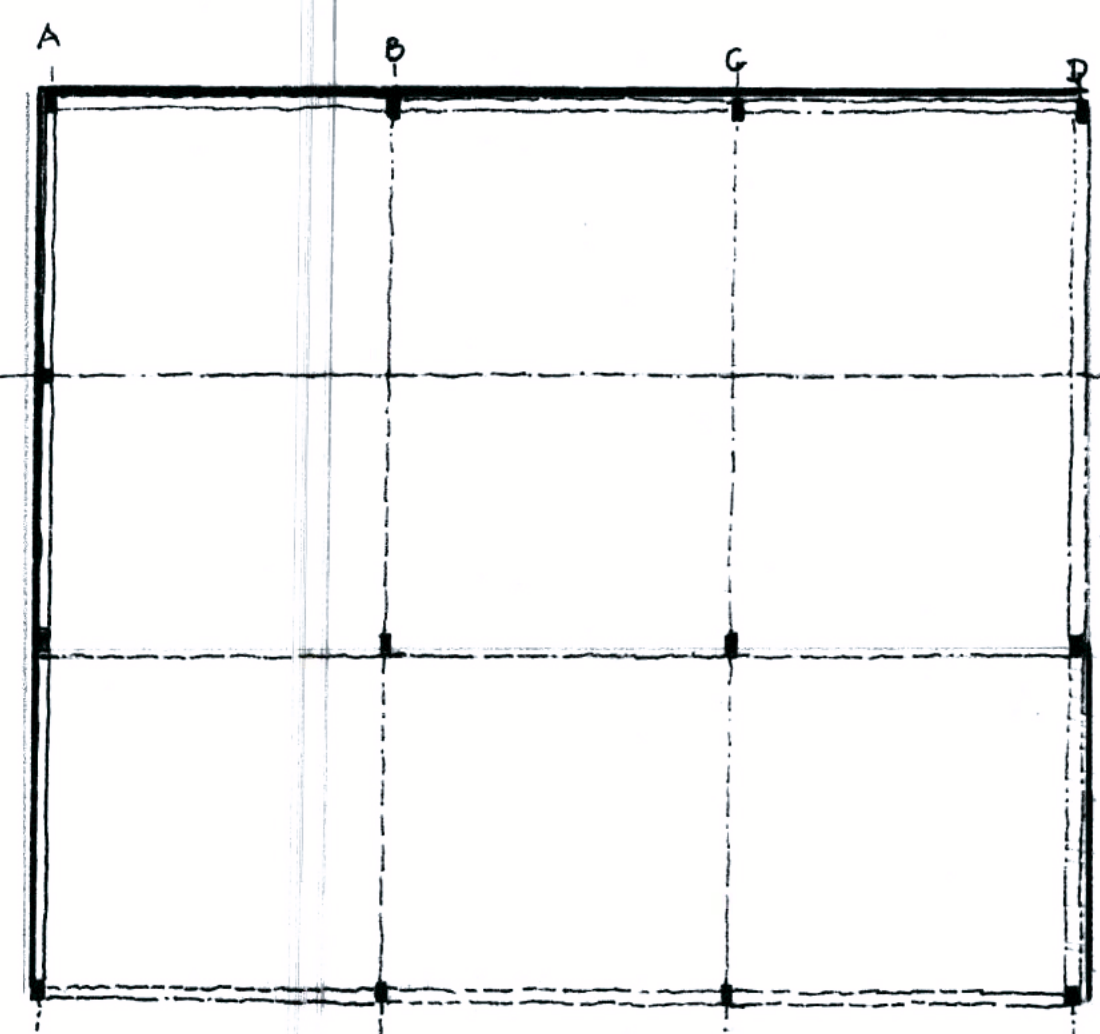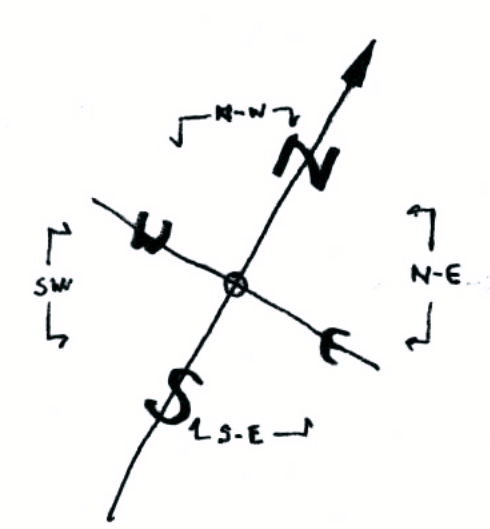


GROUND FLOOR PLAN AT 1:100

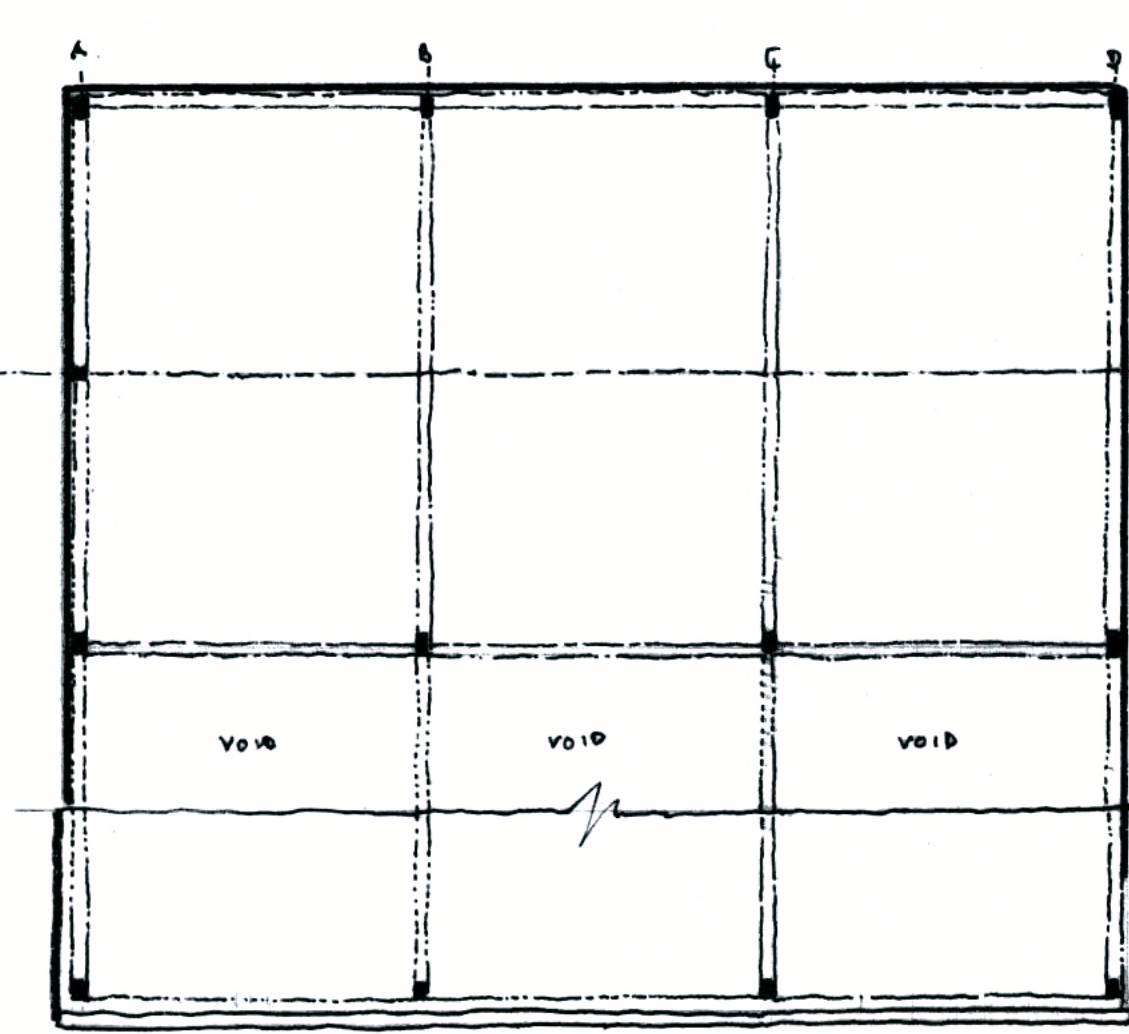

FIRST FLOOR LEVEL AT 1:100

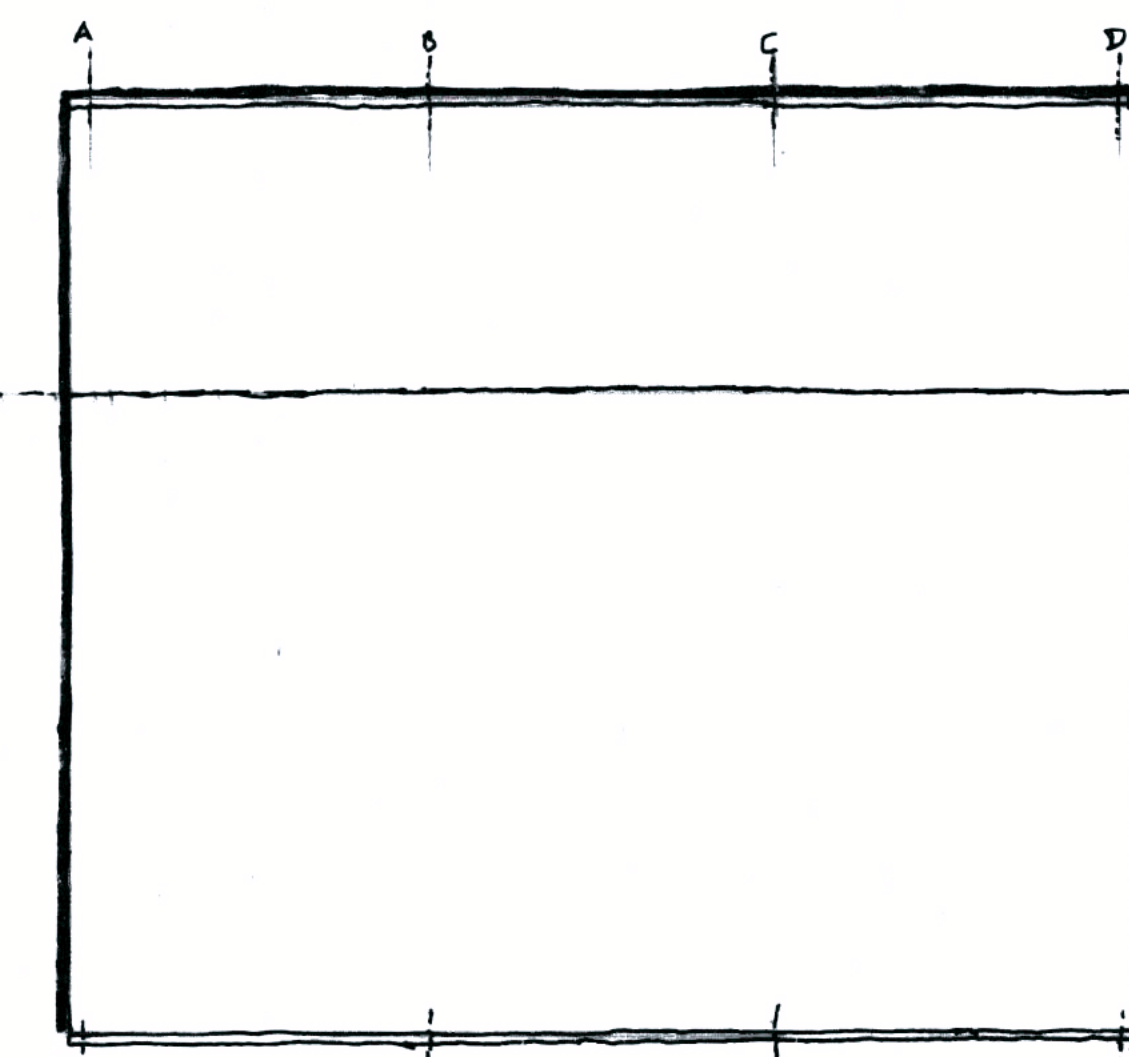


ROOF PLAN AT 1:100

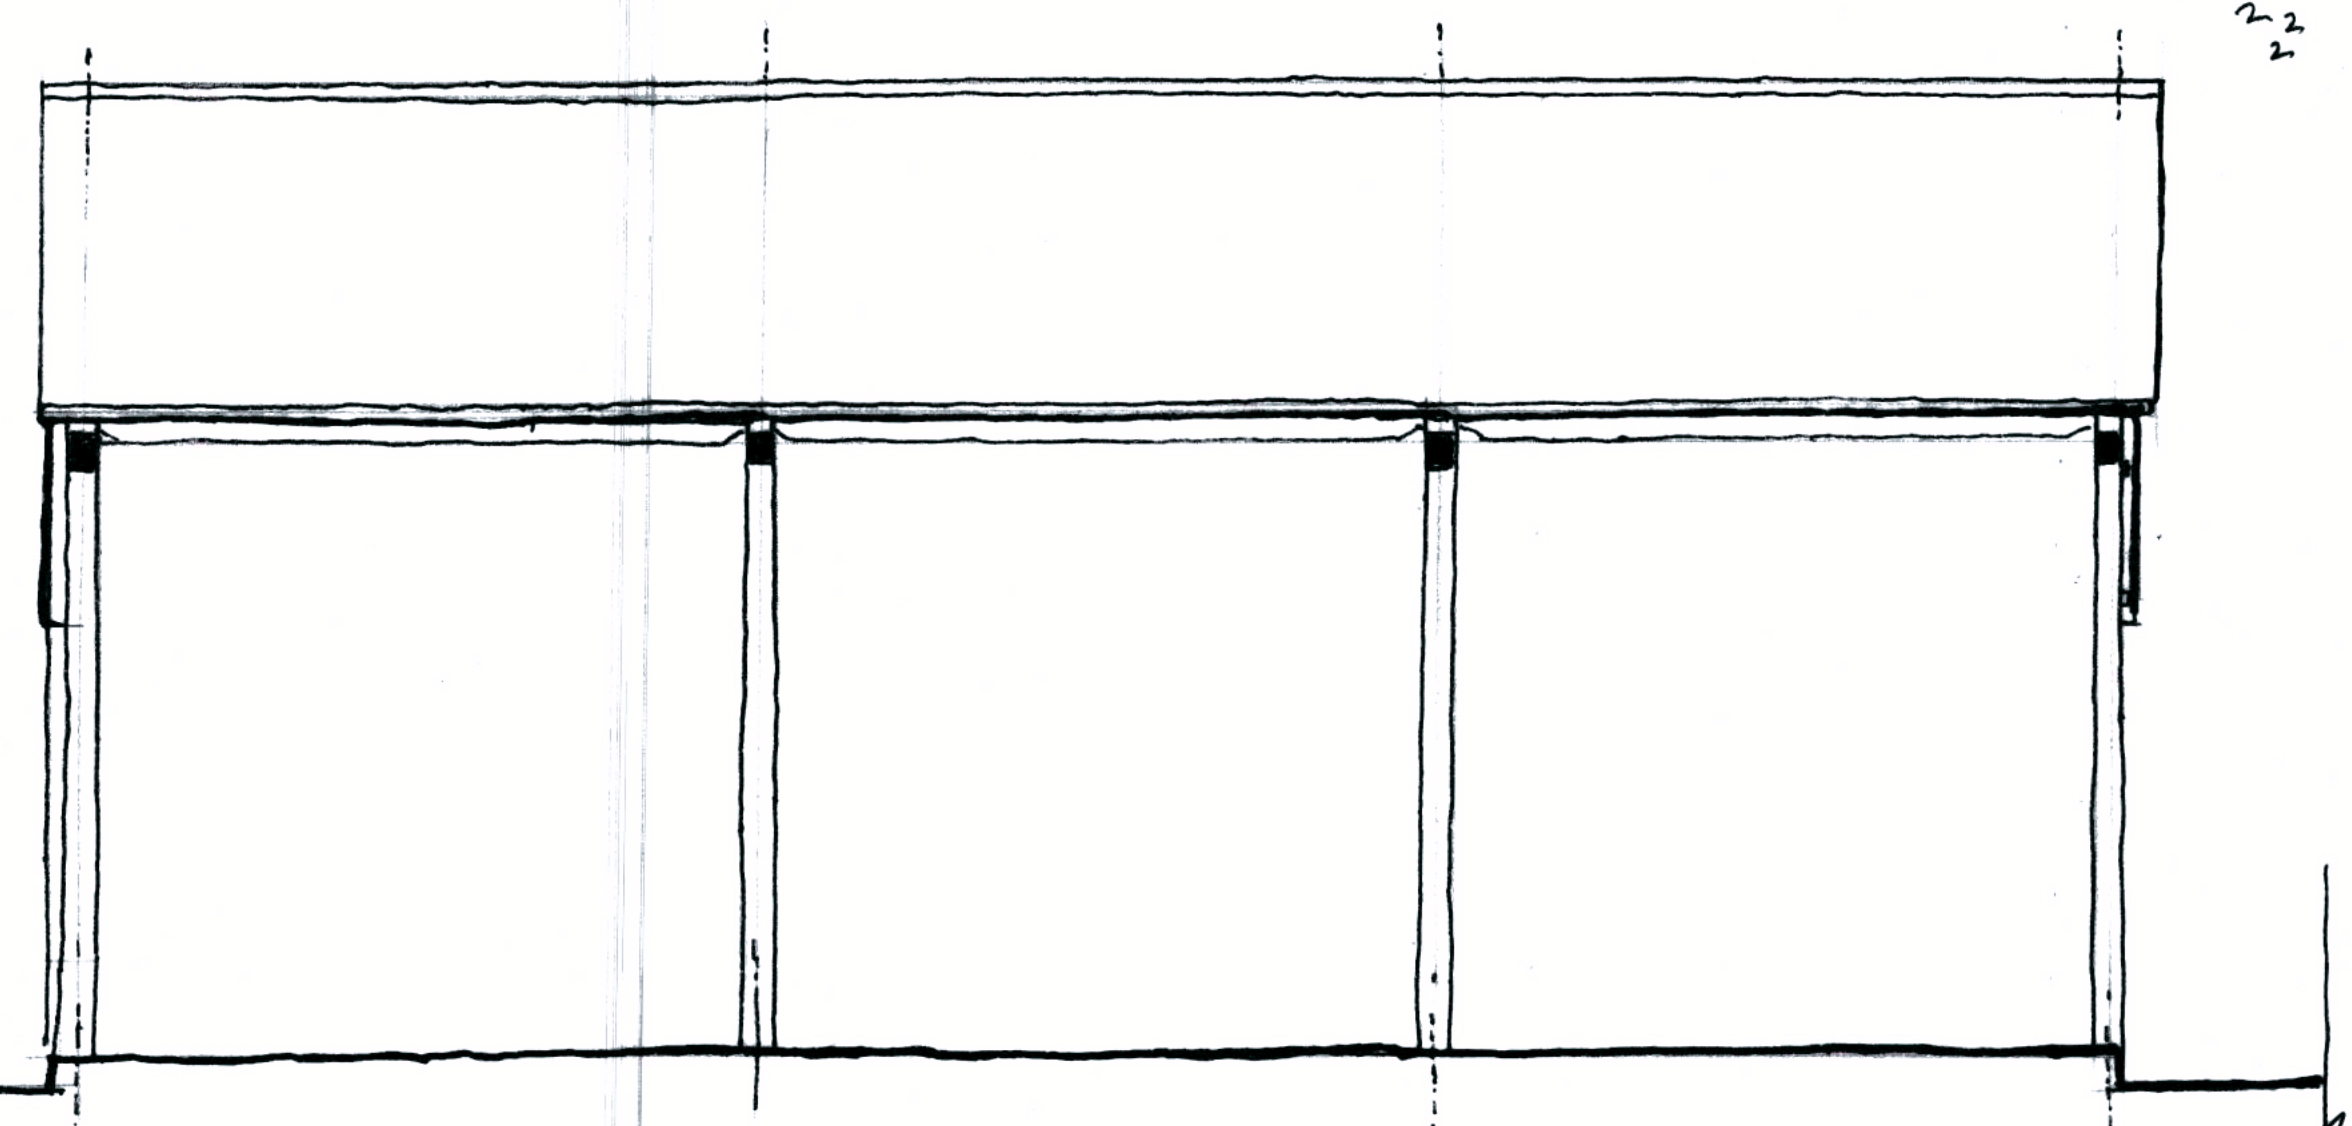

CROSS-SECTION B-B AT 1:50

SCALE BAR 0 1 2 3m

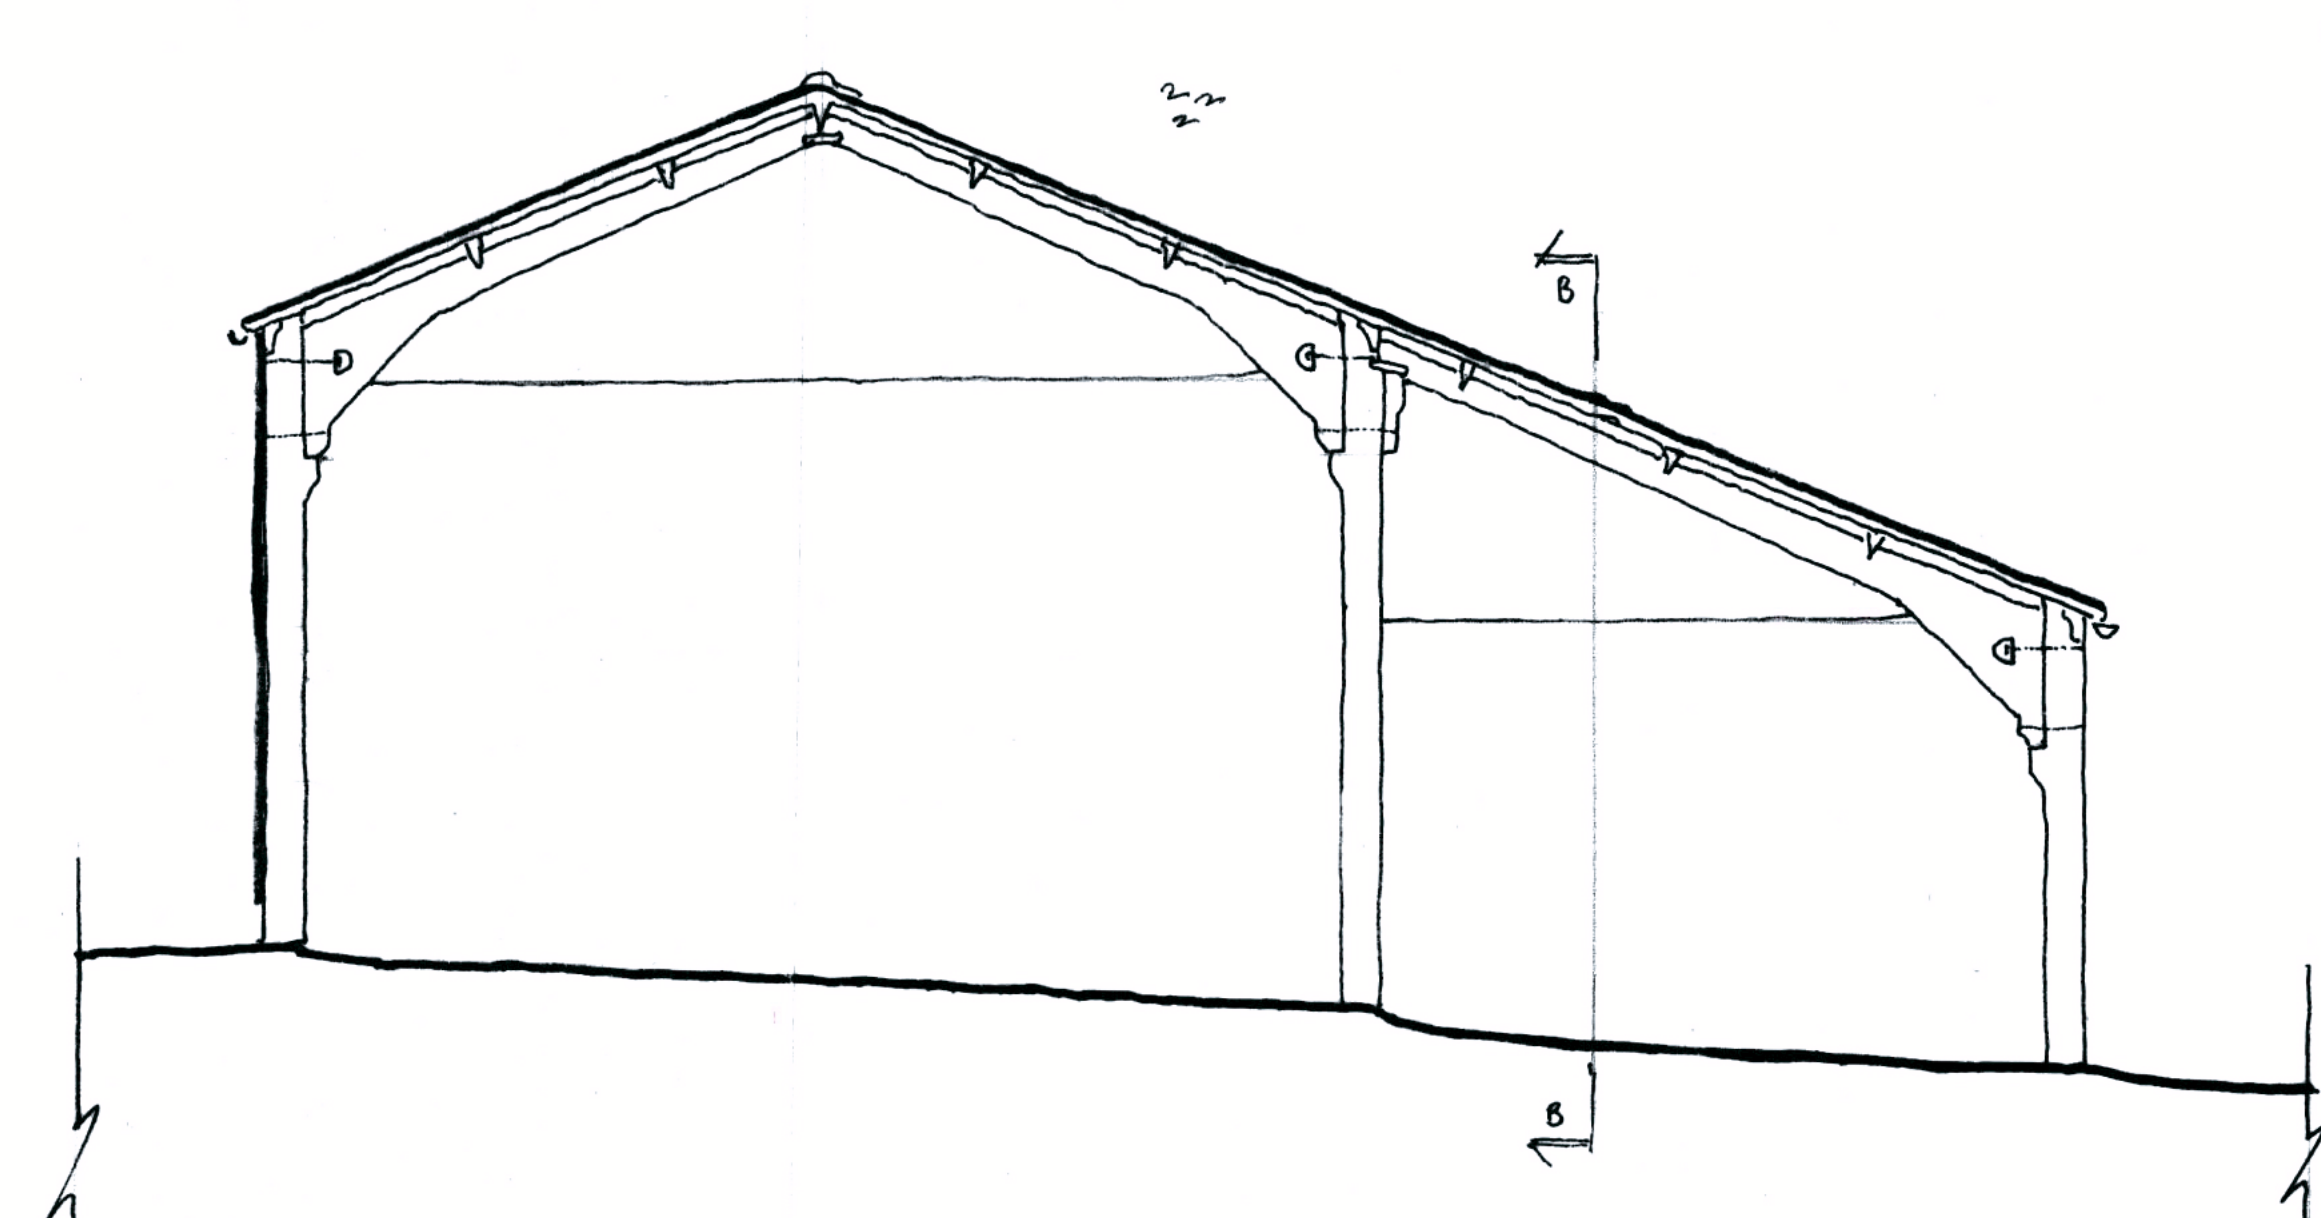

CROSS-SECTION A-A AT 1:50

TUTTON HILL FARM BARN.
FOR JOSH & BECKY BATTERHAM
EXISTING DRAWINGS
scale 1:100 / 1:50
drawn by GFB
date

Batterham Smith
ARCHITECTS
01225 851122 www.batterhamsmitharchitects.co.uk
2001 L2