



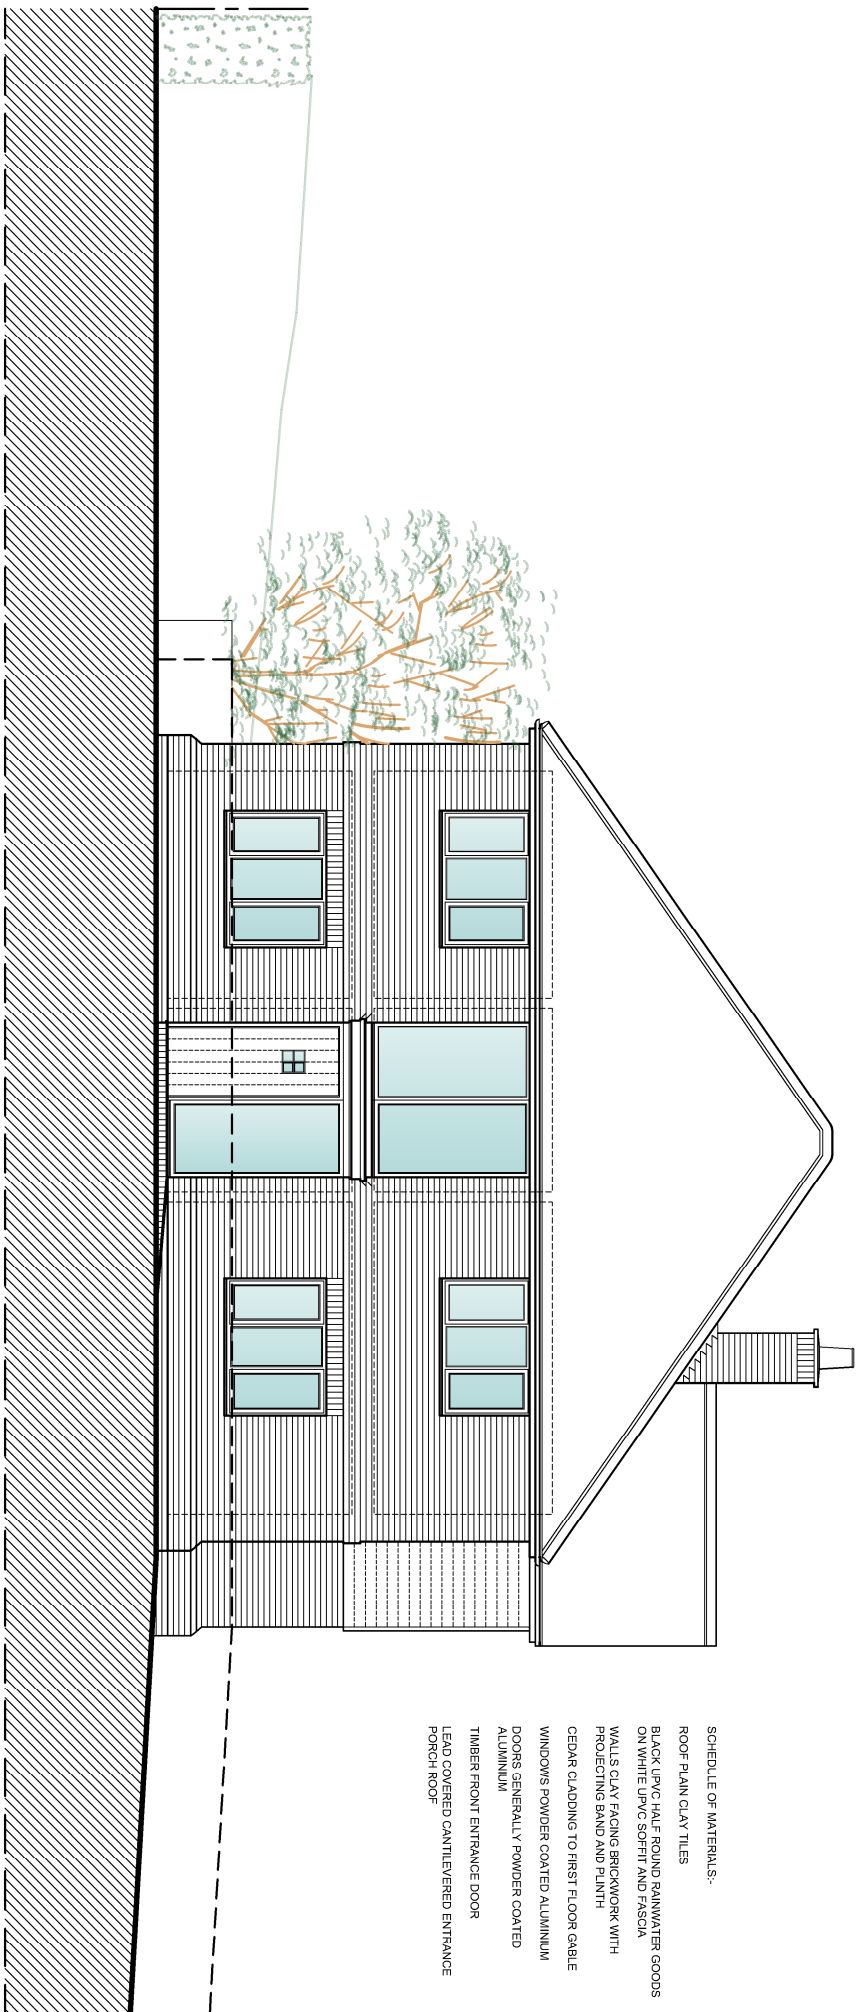


- SCHEDULE OF MATERIALS:-
- ROOF: PLAIN CLAY TILES
 - BLACK LEAD, GUTS, FLASHING, DRAINAGE GOODS
 - WALLS: CLAY PLANK BRICKWORK WITH
 - WALLS: CLAY PLANK BRICKWORK WITH
 - PROJECTING BAND AND PLINTH
 - CEILING: CLADDING TO FIRST FLOOR GABLE
 - WINDOWS: POWDER COATED ALUMINIUM
 - DOORS: POWDER COATED ALUMINIUM
 - TIMBER FRONT ENTRANCE DOOR
 - LEAD COVERED CANTILEVERED ENTRANCE
 - PORCH: ROOF


WEST ELEVATION

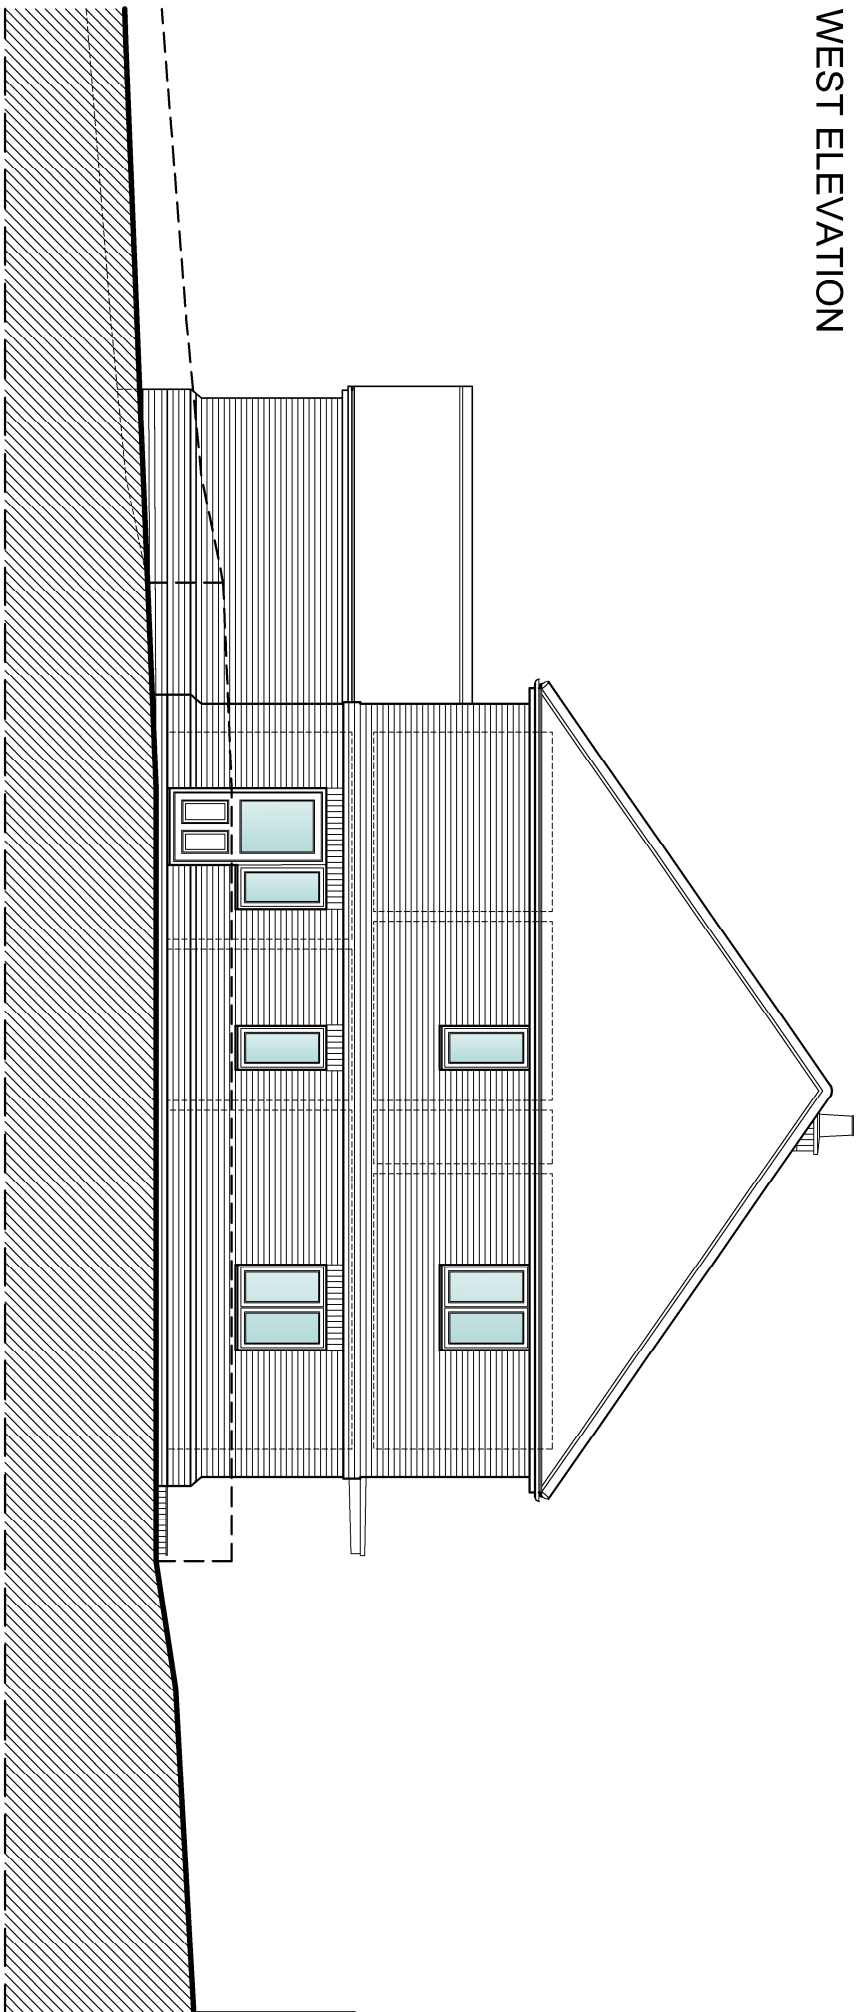


NORTH ELEVATION

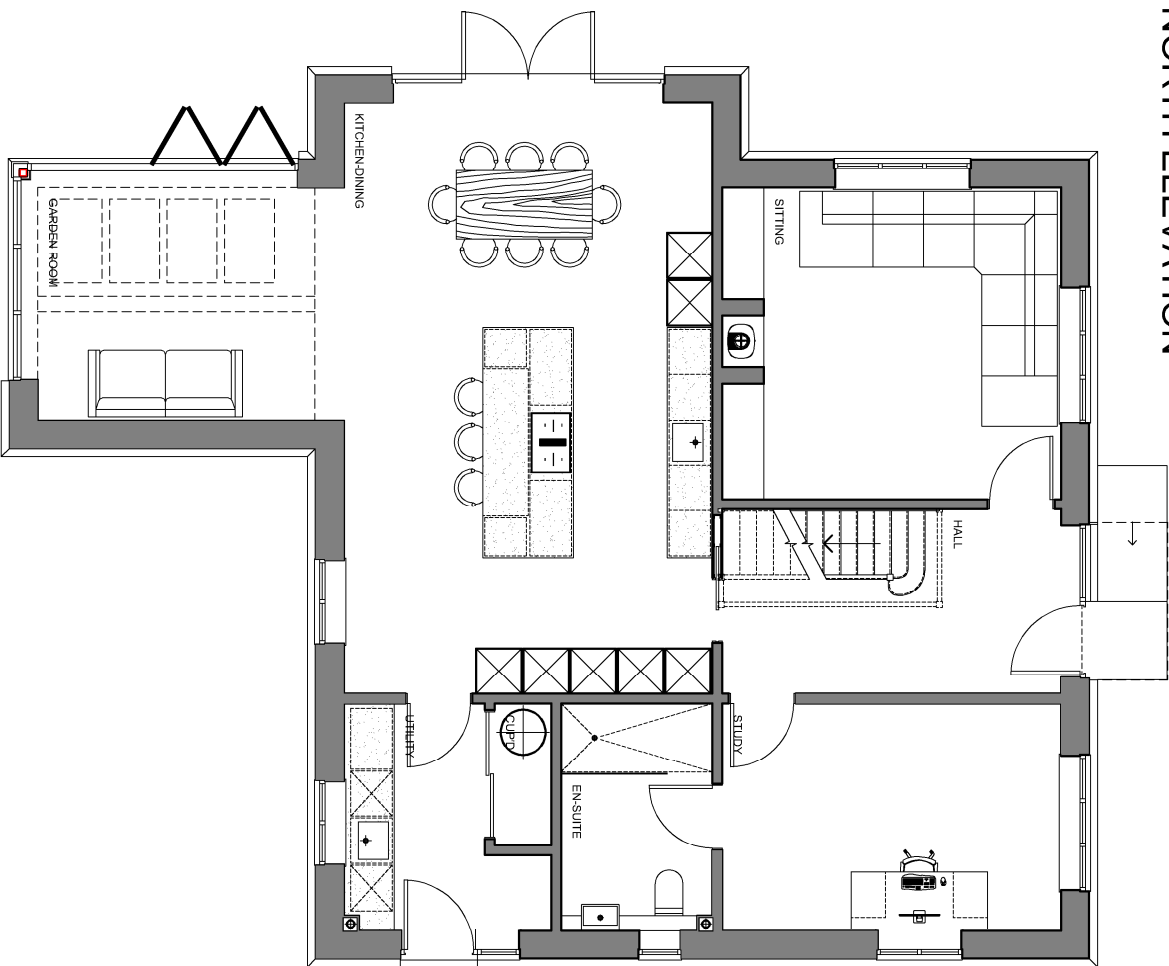


GROUND FLOOR PLAN

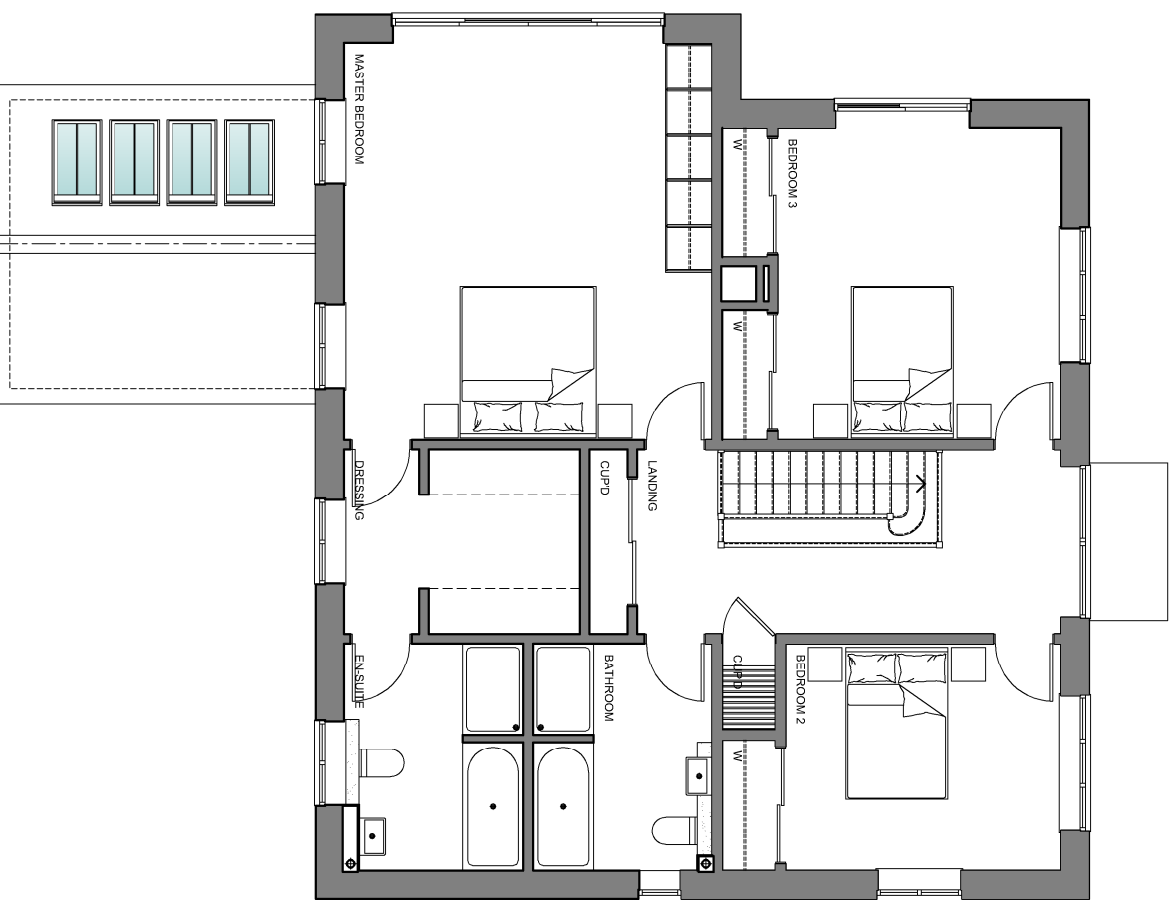


FIRST FLOOR PLAN

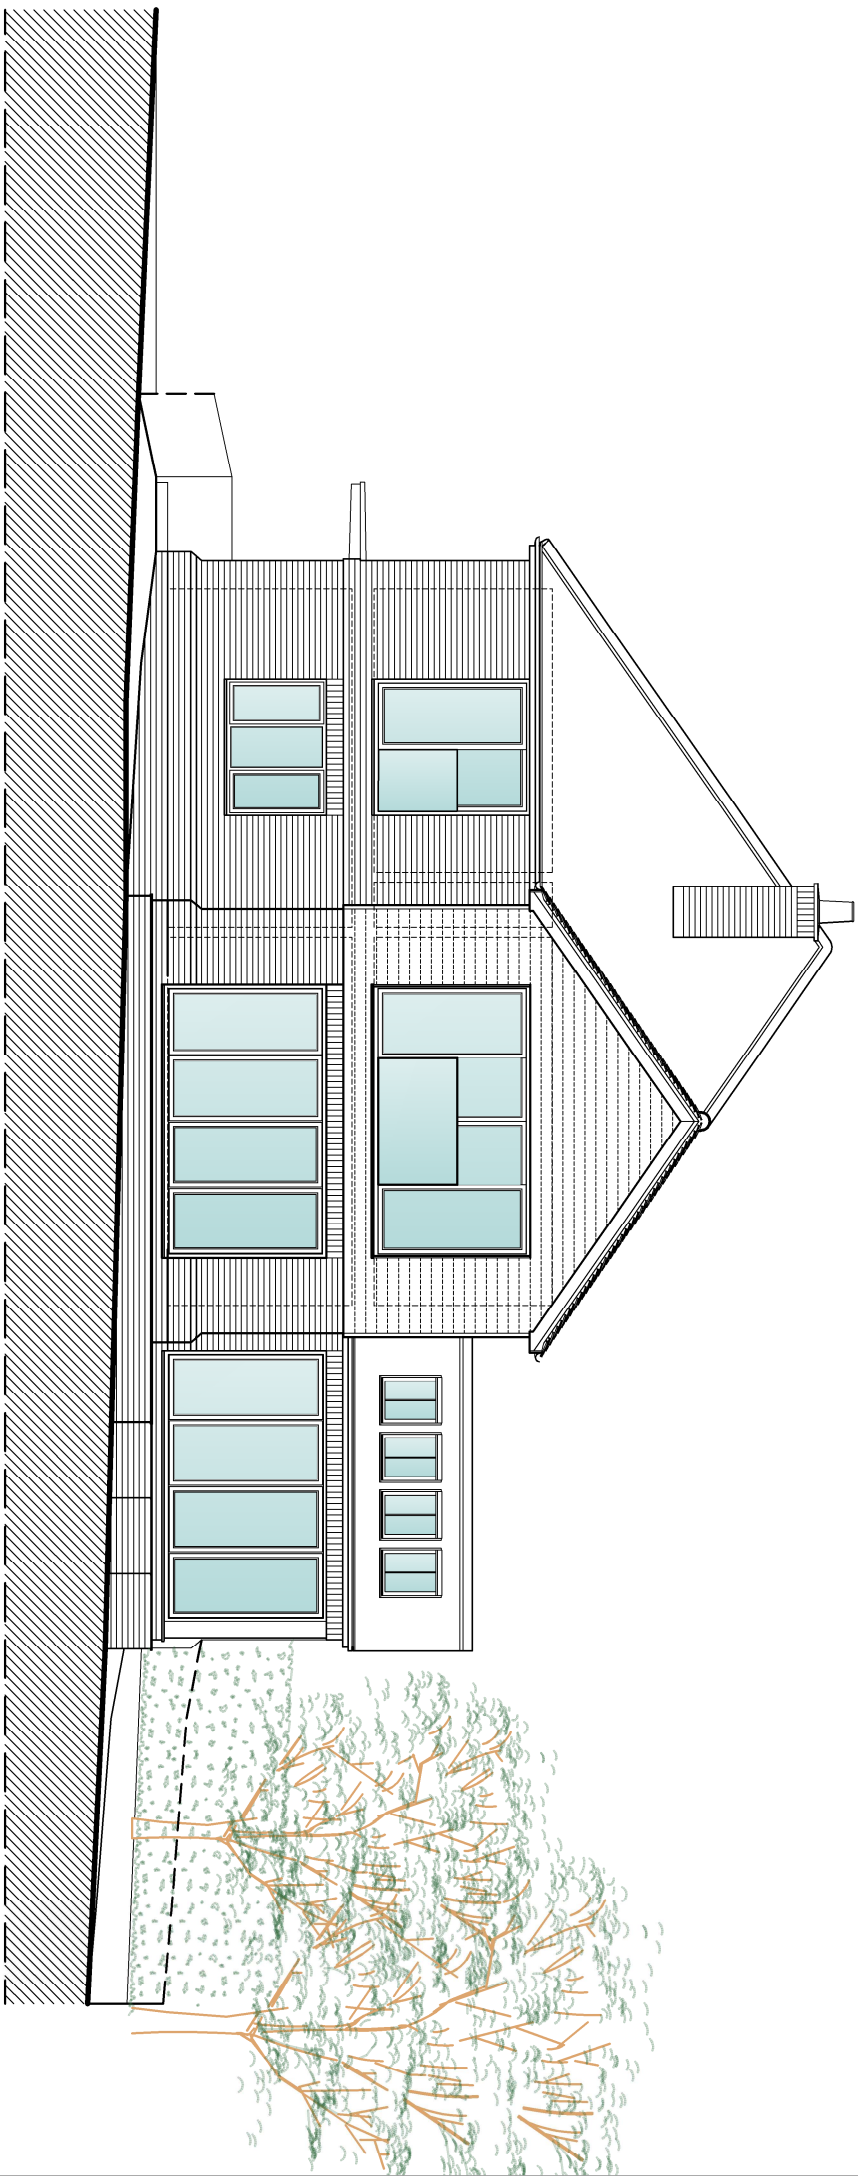


SOUTH ELEVATION

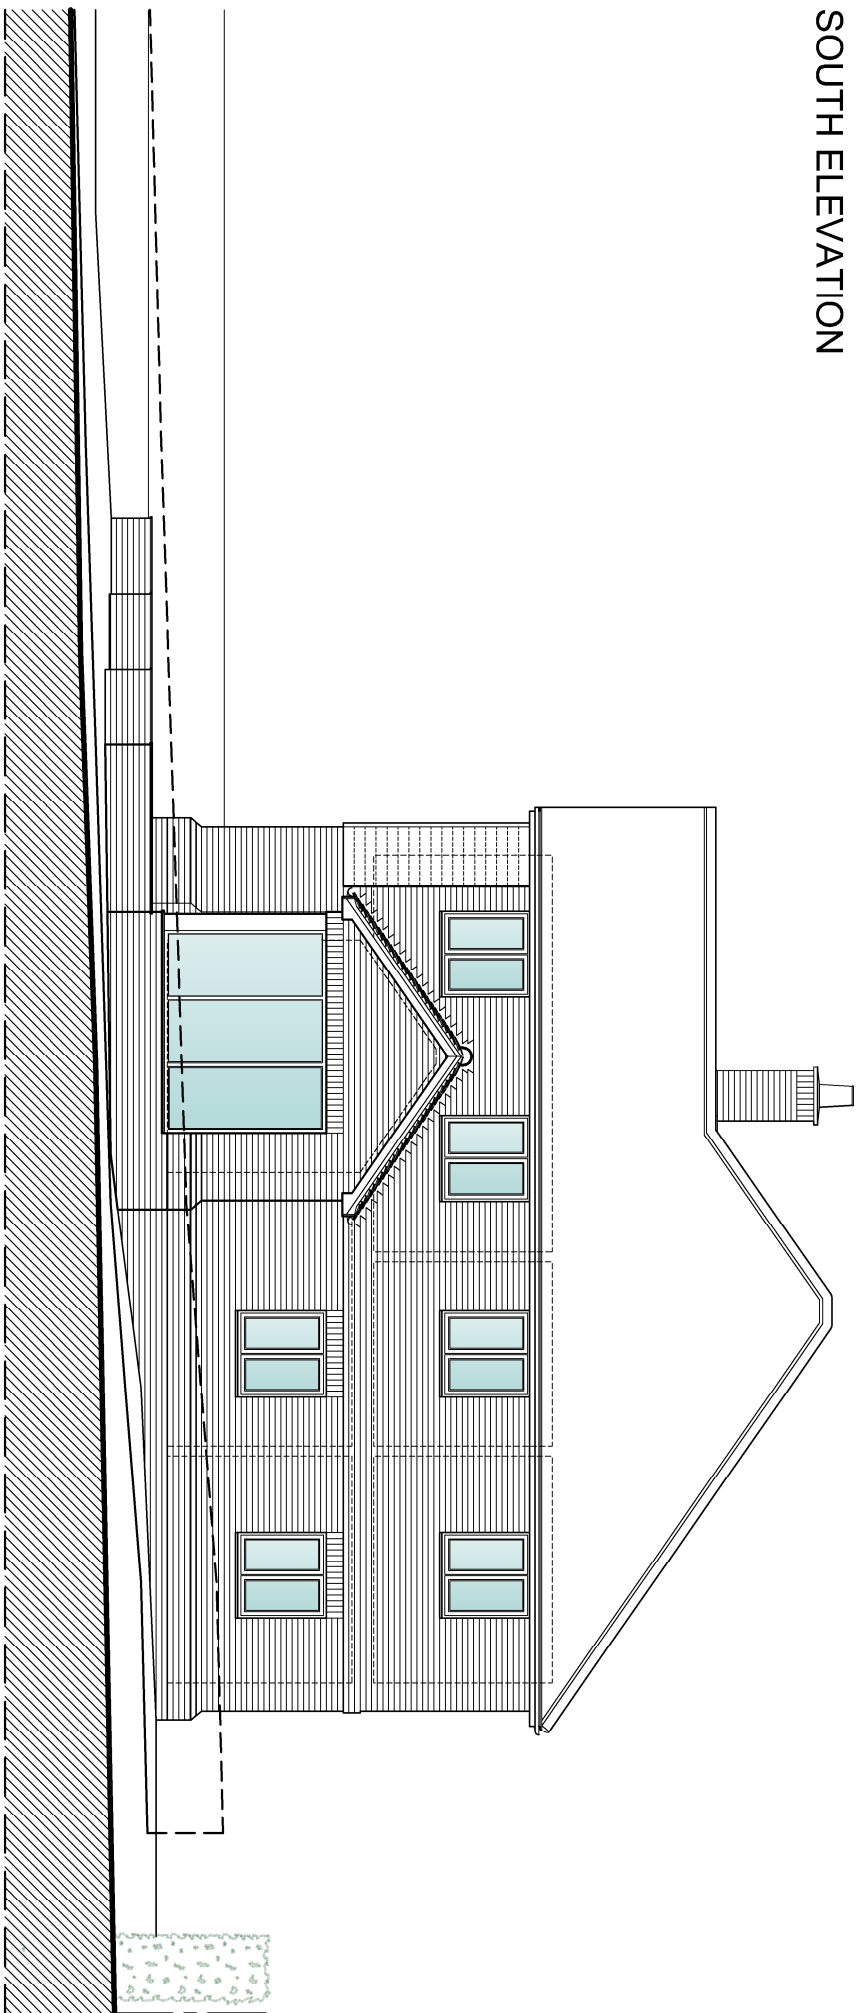

EAST ELEVATION

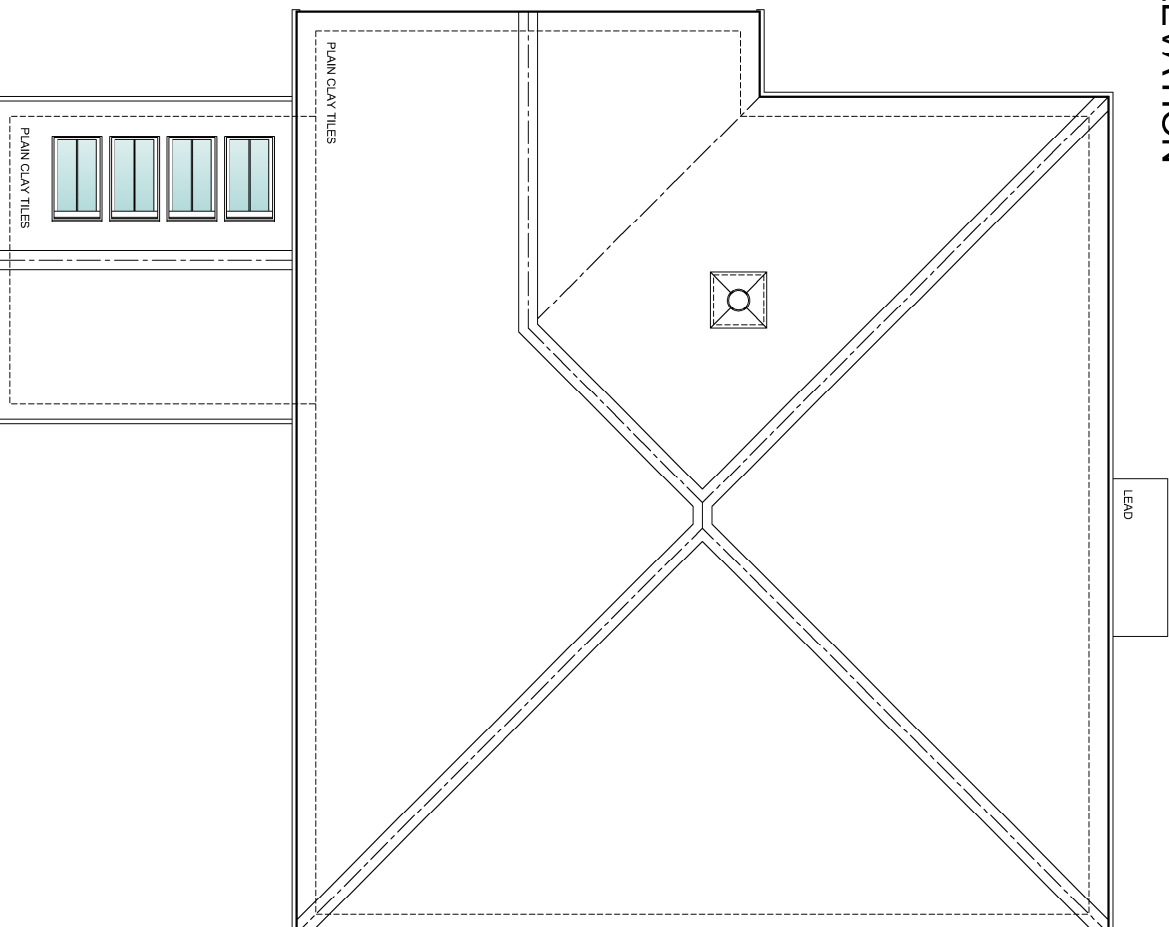

ROOF PLAN

 

CLIENT	DATE	REVISIONS	DRAWING TITLE
Mr & Mrs Snow			PROPOSED PLANS & ELEVATIONS.
JOB TITLE			PLANNING & DESIGN
PROPOSED NEW DWELLING			22 DEVONSHIRE ROAD
PARKWATER FARM			SALISBURY
COWESFIELD			WILTSHIRE
1:100 @ A2			SP1 3NW
OCT 2025			DRAWING No
R.L.			1592/01
			REV
			H