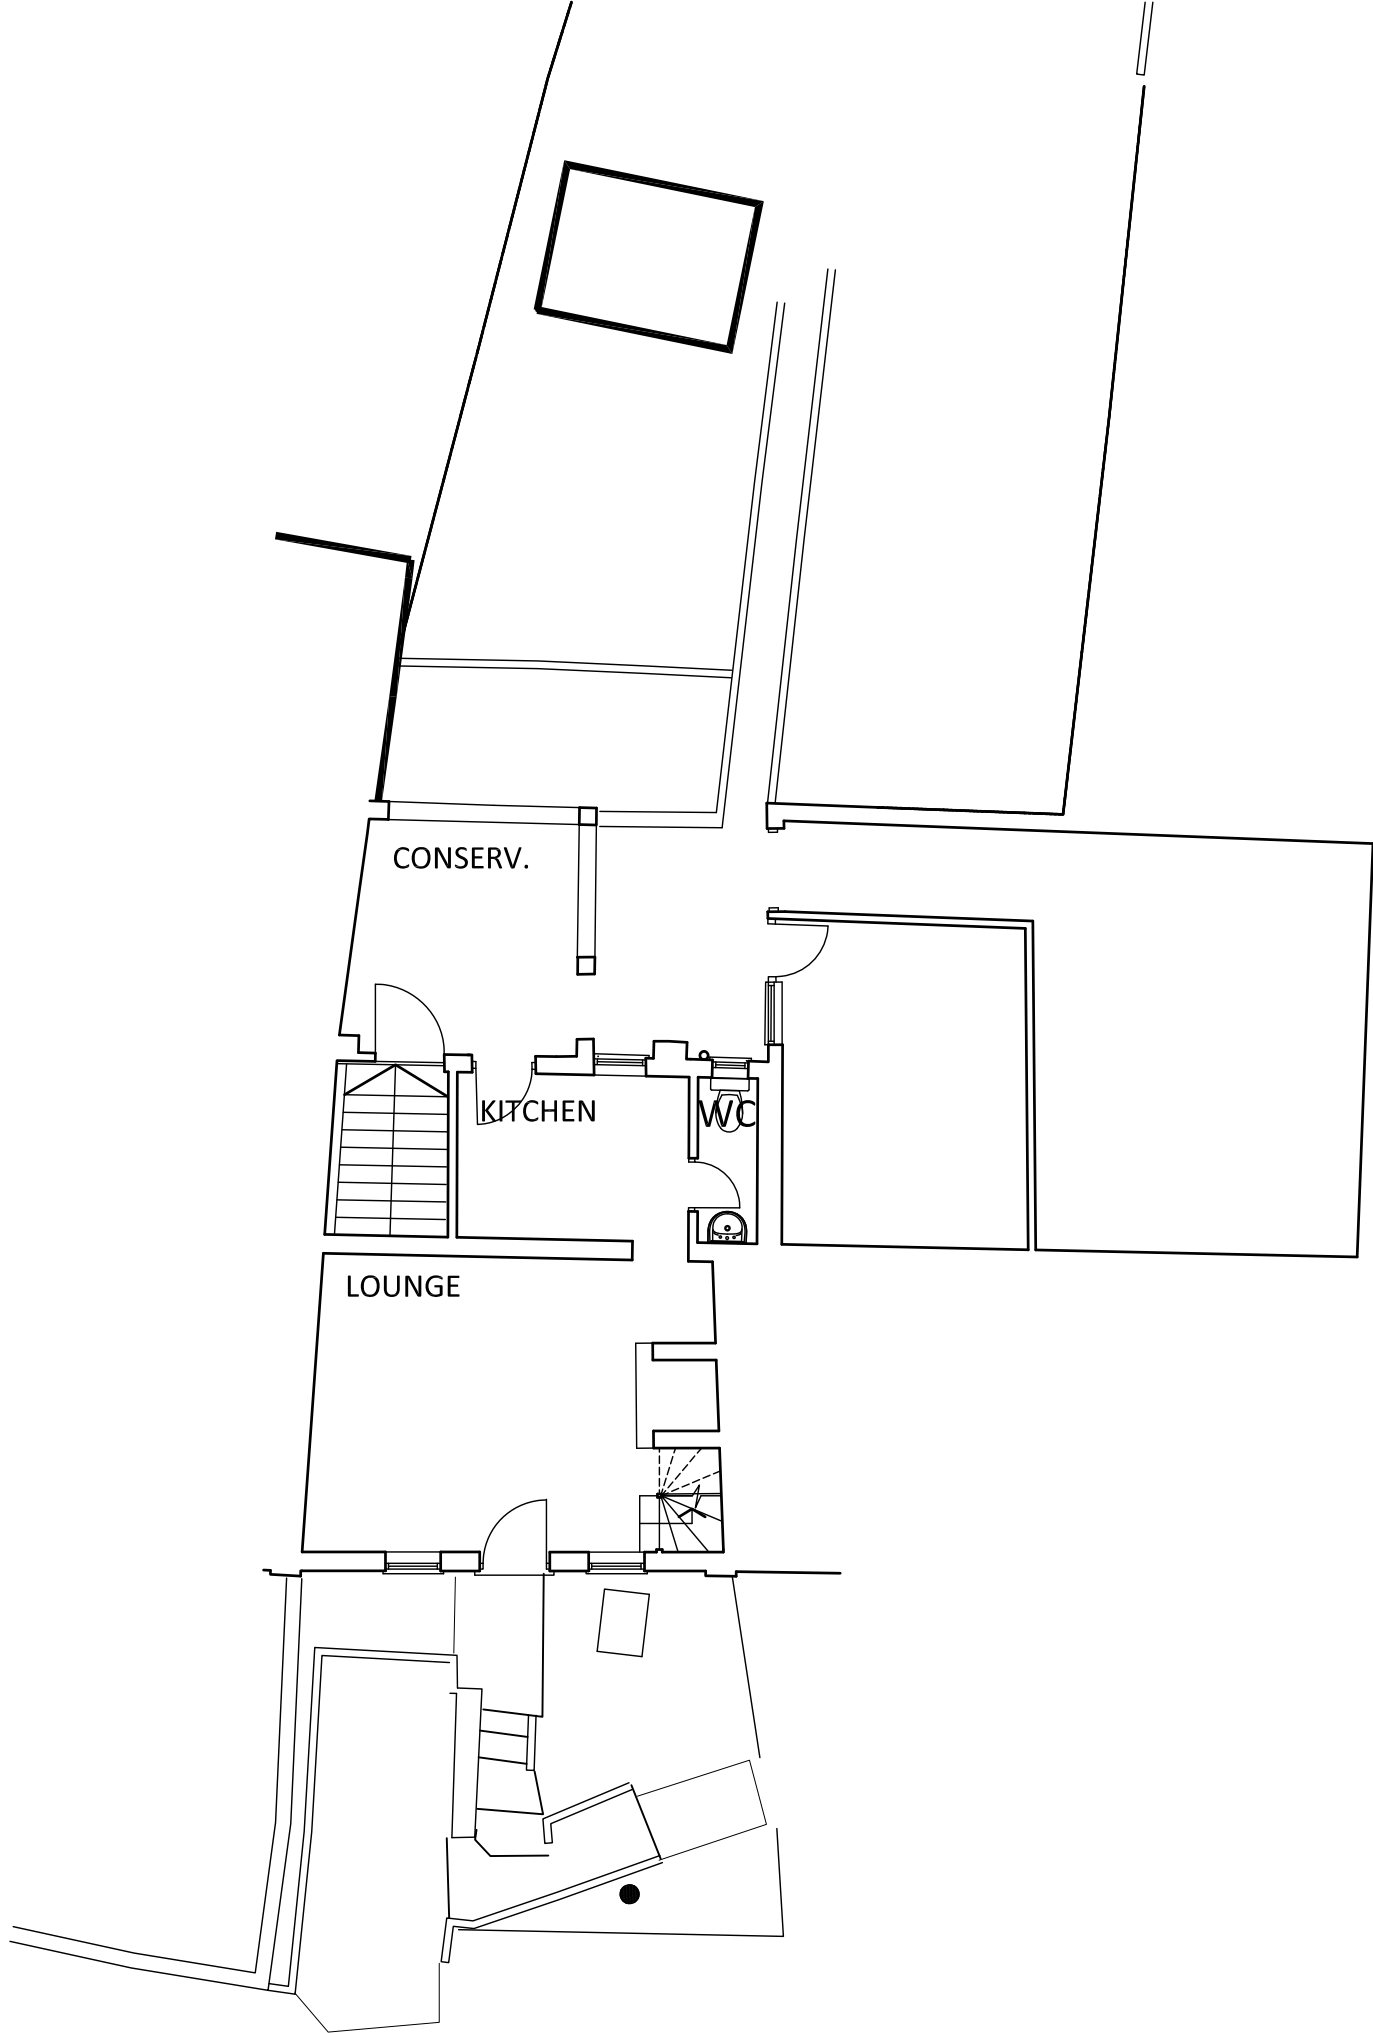


LARNER
SING
LIMITED

CHARTERED PRACTICE
FOR BUILDING DESIGN
& PLANNING

CONTACT ADDRESS: UK - 29 LOWER STREET,
ROCE, SOMERSET, BA11 3PJ
» FRANCE - 108 DEL SOL, 48930, CONDOTS
» T+44 (0) 1378328235 M+44 (0) 7783370541 »
EMAIL: HAN@LARNER-SING.COM
» DIRECTOR IAN BIRN BATHS ROYAL BATH BATH

B	All outline to number 3 removed	08.5.26
A	Room names added to the plan.	28.4.26

Revisions

Project Title

2 LOWER ROAD
WESTBURY
WILTS

Drawing Title

EXISTING GROUND
FLOOR PLAN

This drawing is copyright

Sheet size

A3

Date

FEB 26

Scale

1:100

Prepared by

IDS

Drawing Number

814/S01b