


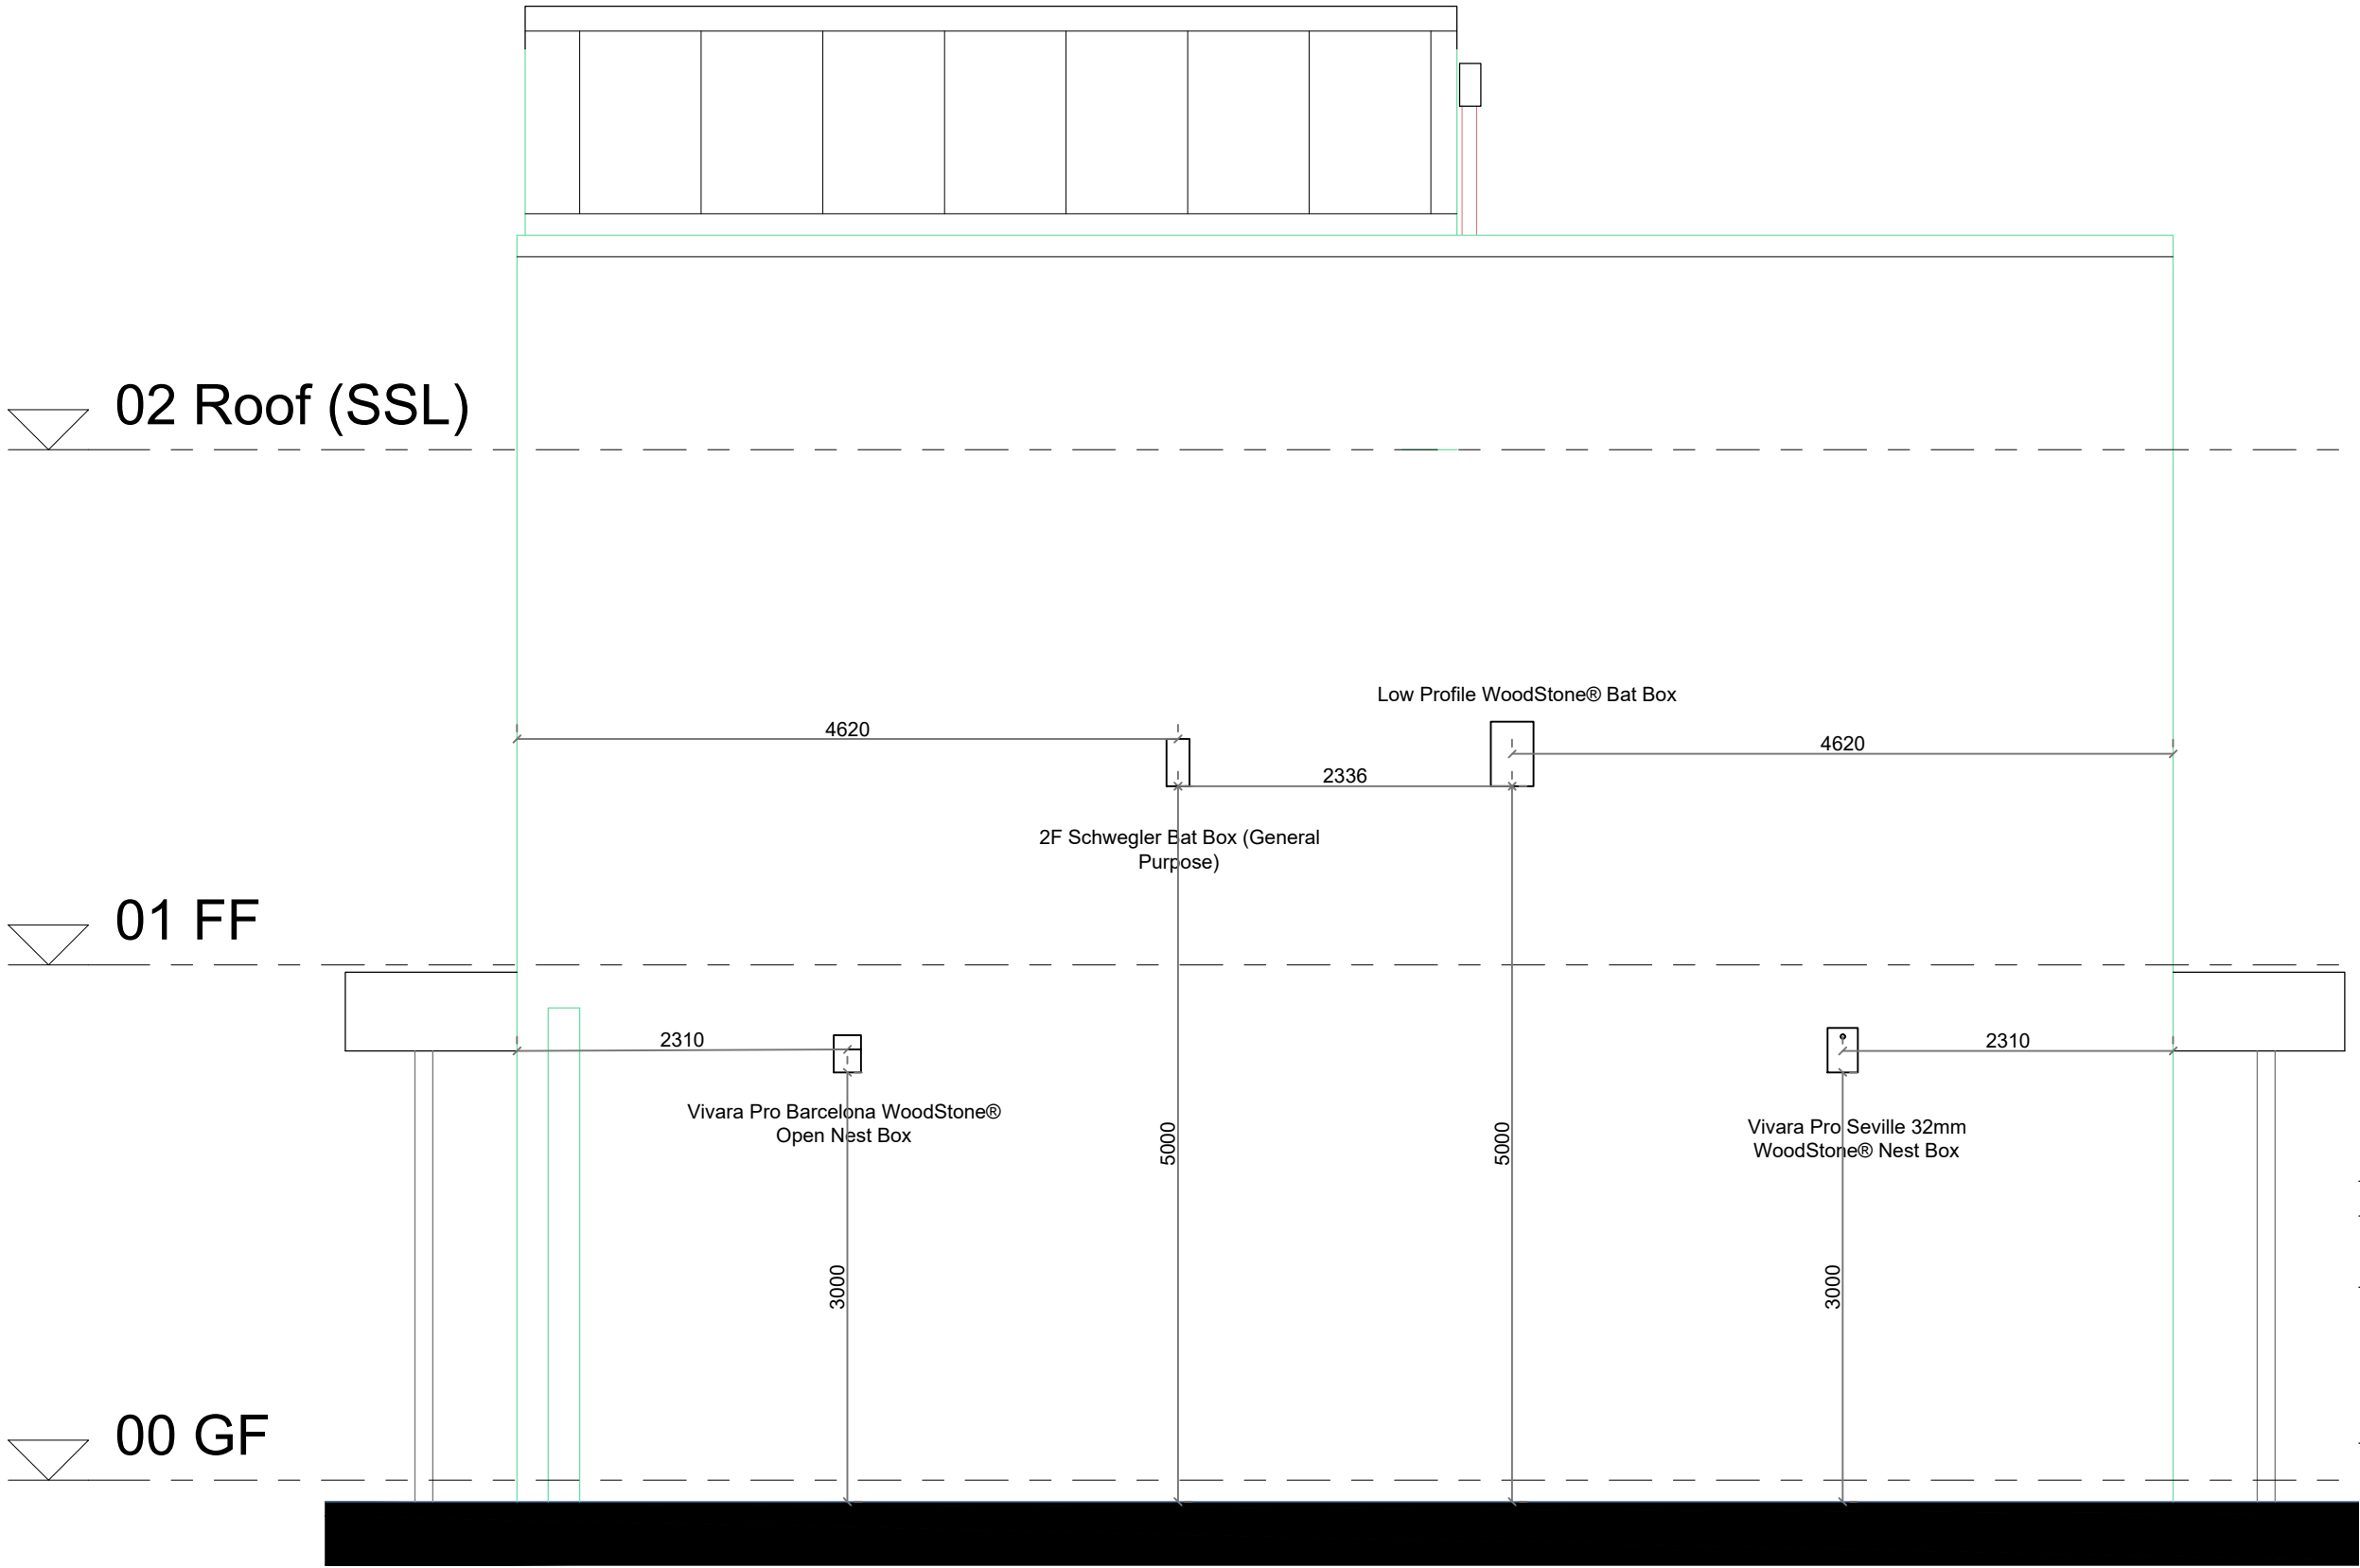

SOUTH EAST ELEVATION

REV	DESCRIPTION	DATE	INITIAL
-----	-------------	------	---------

STAGE:

PROJECT STAGE



CS2 Blackfriars House, Parsonage,
Manchester, M3 2JA
T 0161 834 6610
E lewiswilkinson@CS2.co.uk

PROJECT:
LATTON WTW
CIRENCESTER ROAD
WILTSHIRE, GL7 5QF

TITLE:

BAT & BIRD BOX LOCATIONS

DRAWN: LW	CHECKED: LW	DATE: 12/05/2026
SCALE: 1:50@A3	DRAWING NO. 4052244	REV: -