
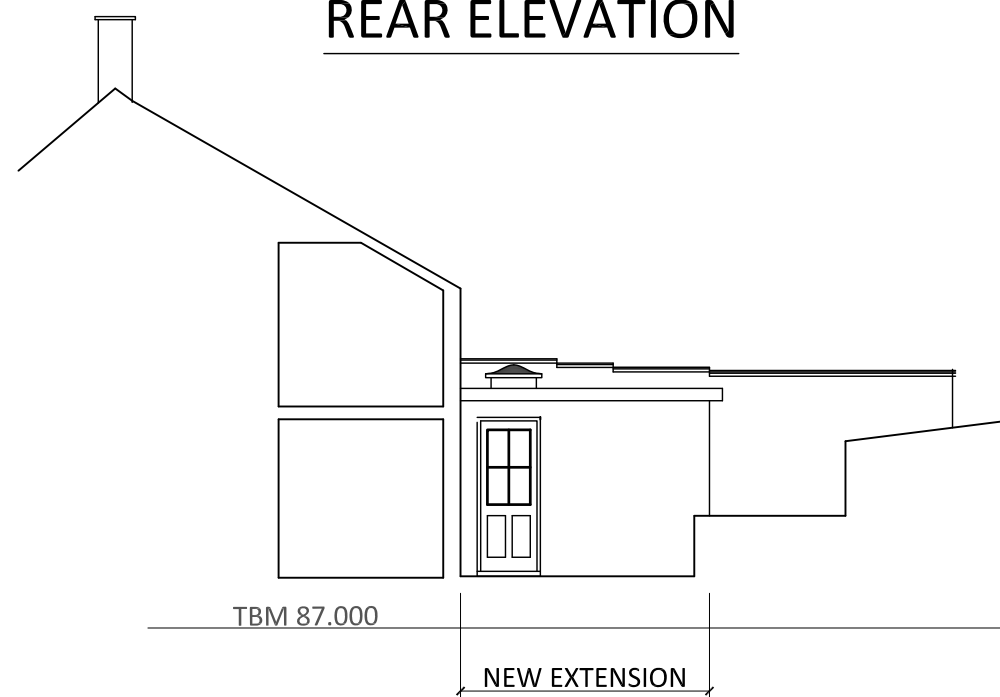
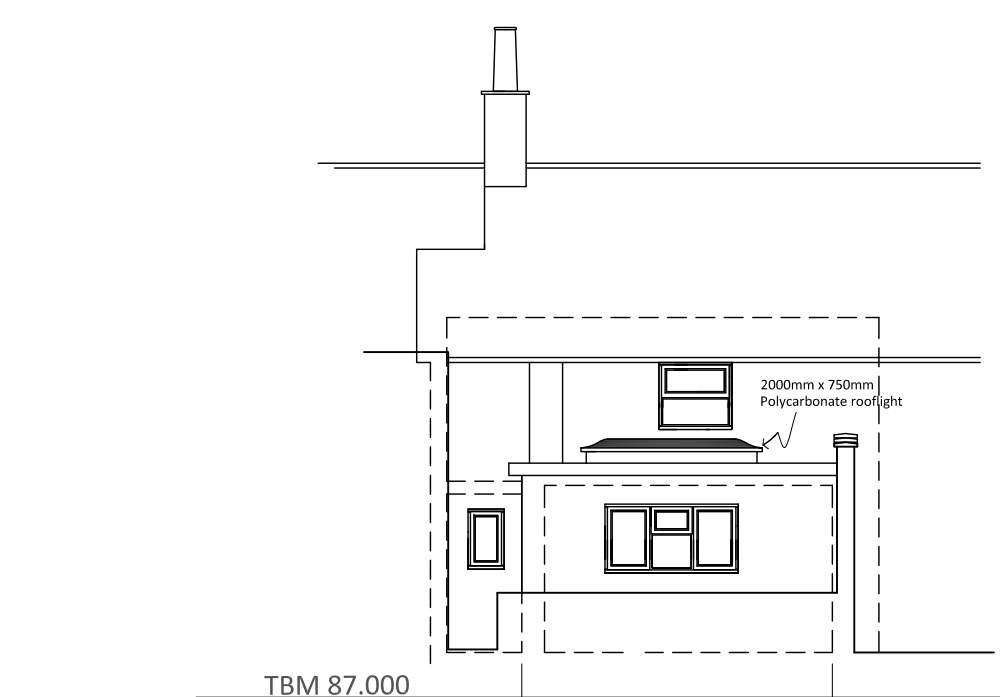


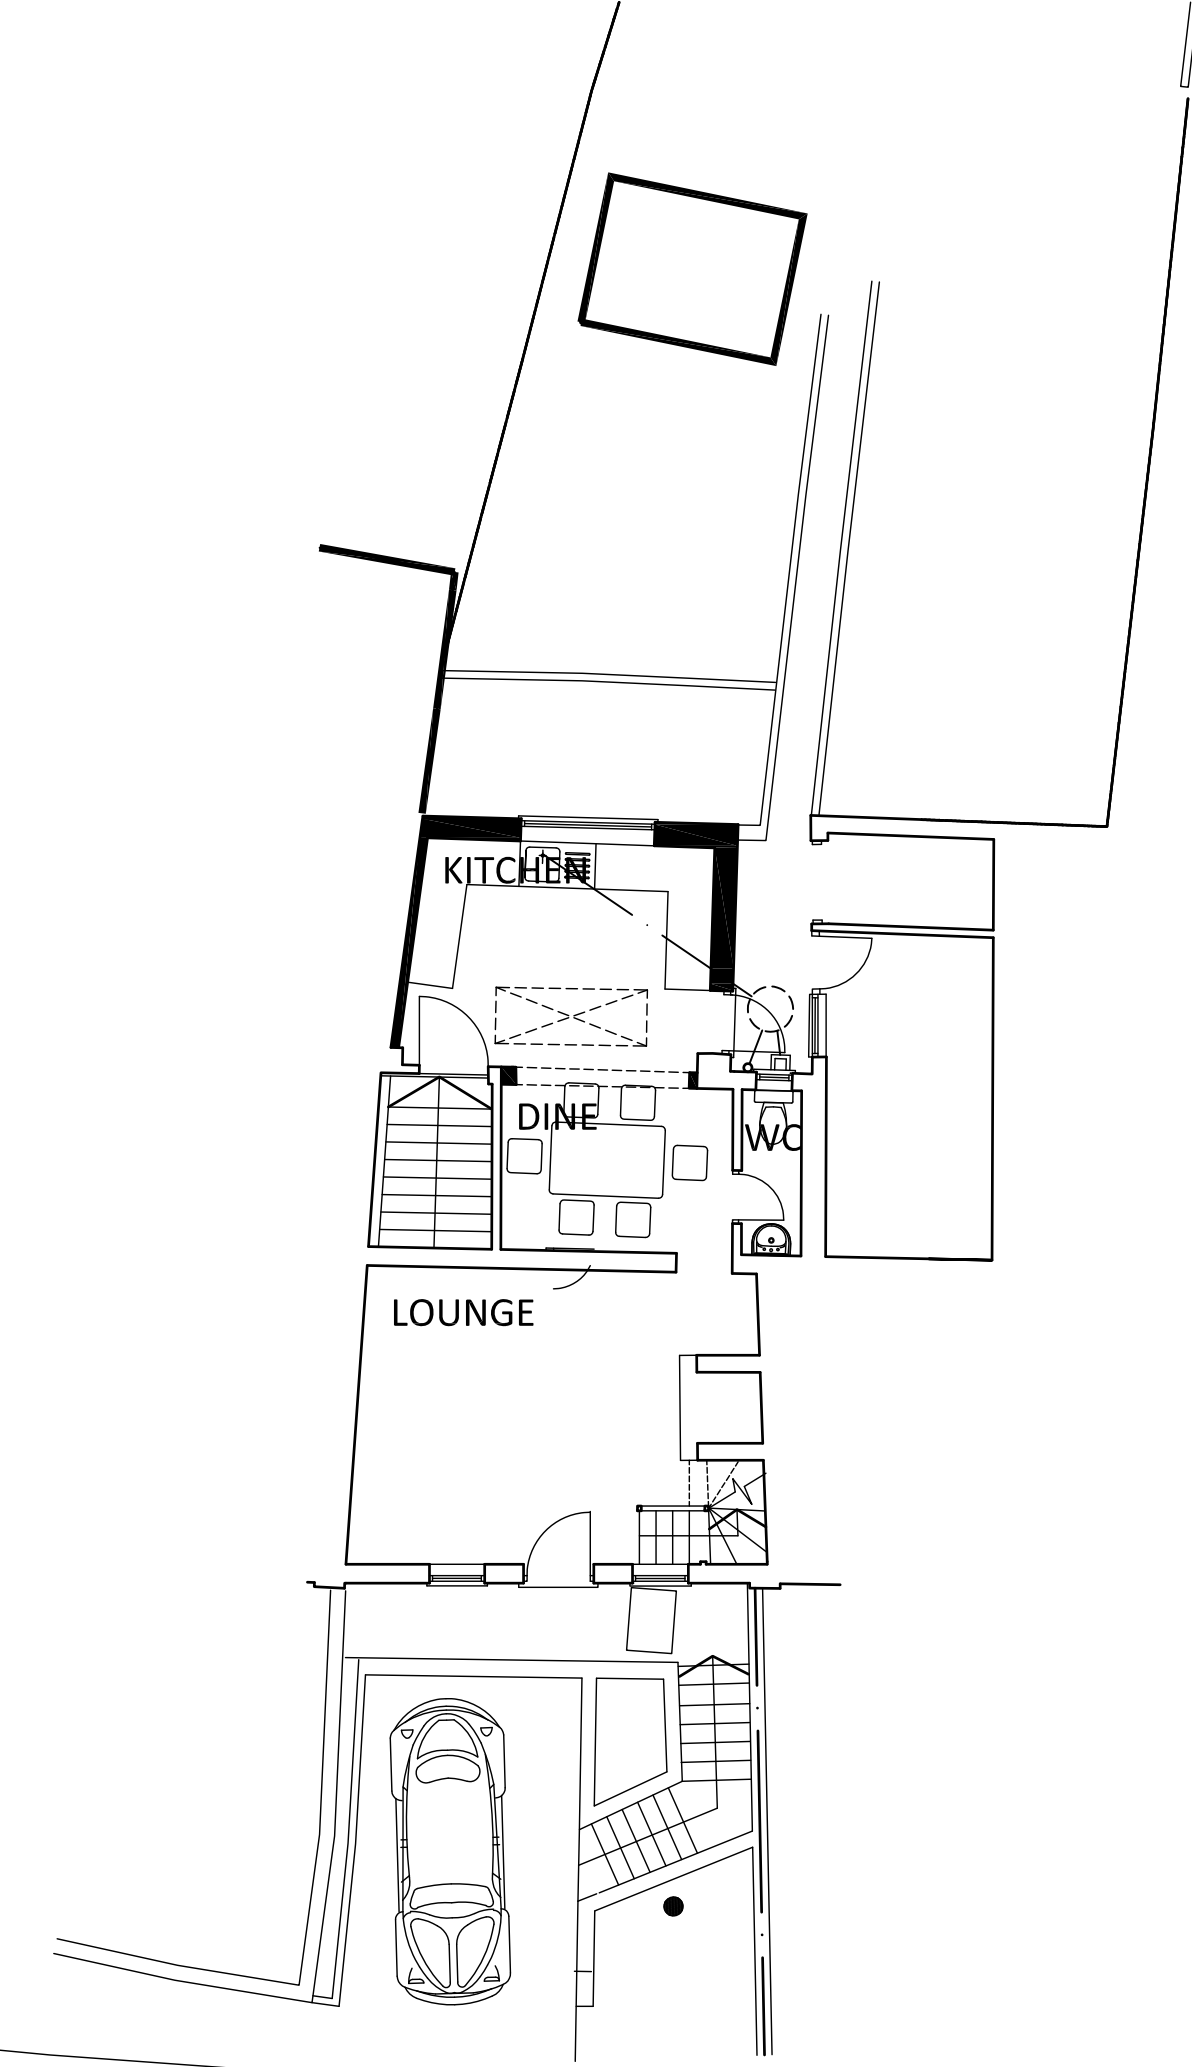

REAR ELEVATION

SIDE ELEVATION

- EXTERNAL MATERIALS**
- Flat Roof: EPDM (durable synthetic rubber membrane).
 - Walls: New extension walls to be sand cement render.
 - External Joinery: To be timber doors and windows.
 - Rainwater Goods: To be white UPVC to match existing.

LARNER
SING
LIMITED

CHARTERED PRACTICE
FOR BUILDING DESIGN
& PLANNING

CONTACT ADDRESS: UK - 29 LOWER STREET,
ROCE, SOMERSET, BA11 3PU
FRANCE - 108 DEL SOL, 48930, CONDORE
T+44 (0) 1378328283 M+44 (0) 7783370541
EMAIL: HAN@LARNER-SING.COM
DIRECTOR IAN BIRN HAN@BIRN.COM IAN@BIRN.COM

C	New first floor window to rear elevation removed.	14.05.26
B	Outline of number 3 removed. Side elevation updated.	08.05.26
A	Additional information added to Side Elevation	01.05.26

Revisions

Project Title

2 LOWER ROAD
WESTBURY
WILTS

Drawing Title

PROPOSED REAR
EXTENSION

This drawing is copyright

Sheet size
A3

Date
FEB 26

Scale
1:100

Prepared by
IDS

Drawing Number
814/02c

