



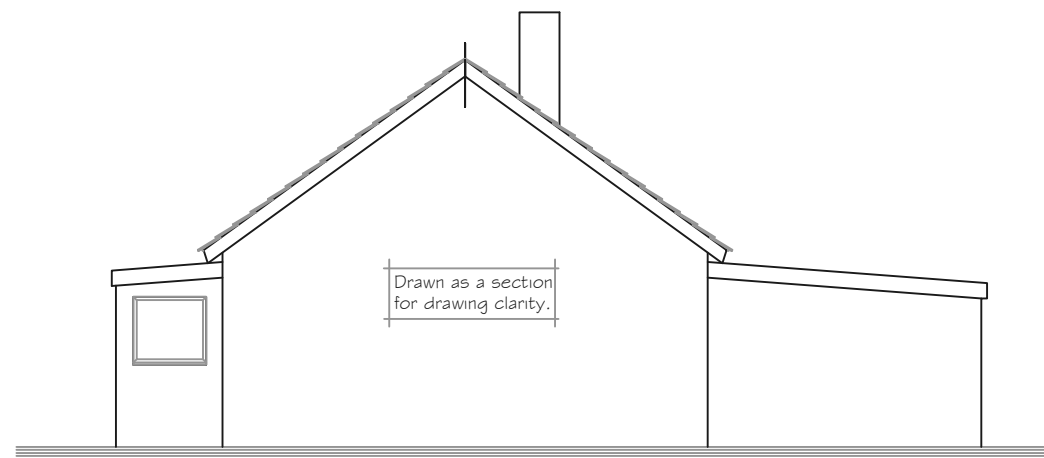


EXISTING SIDE ELEVATION 1/100.



EXISTING REAR ELEVATION 1/100.

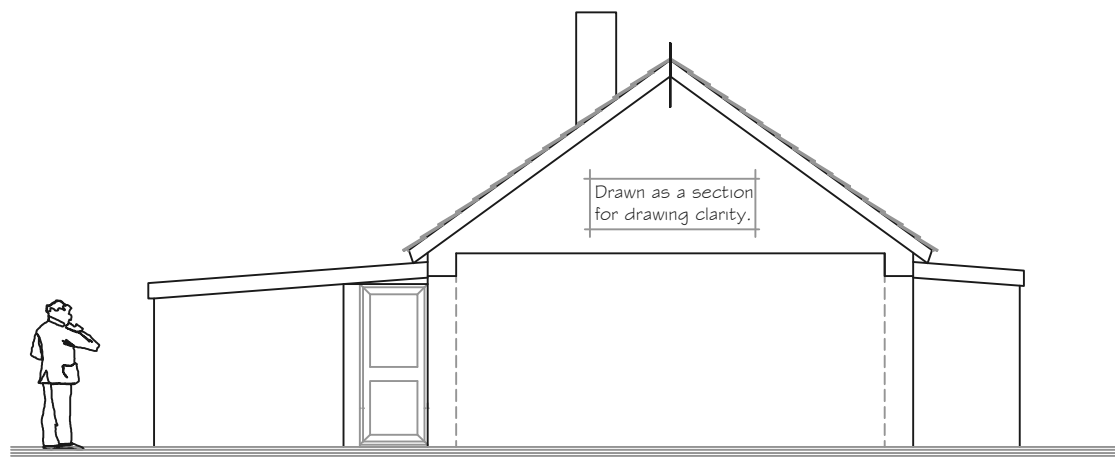


EXISTING SIDE ELEVATION 1/100.

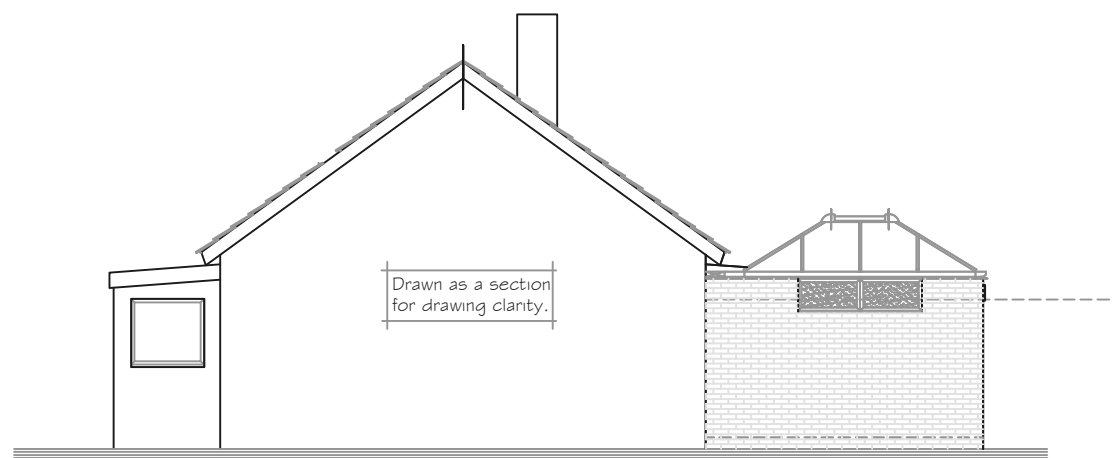


PROPOSED SIDE ELEVATION 1/100.



PROPOSED REAR ELEVATION 1/100.

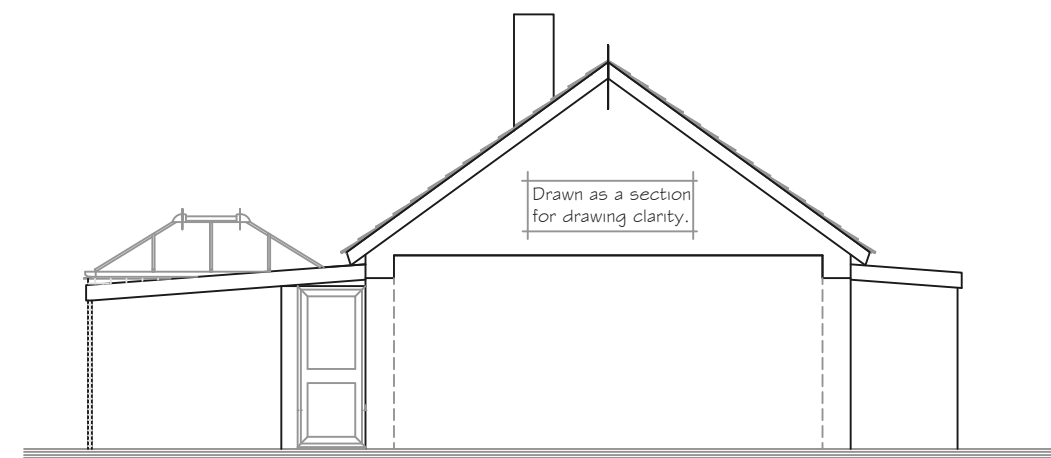


PROPOSED SIDE ELEVATION 1/100.

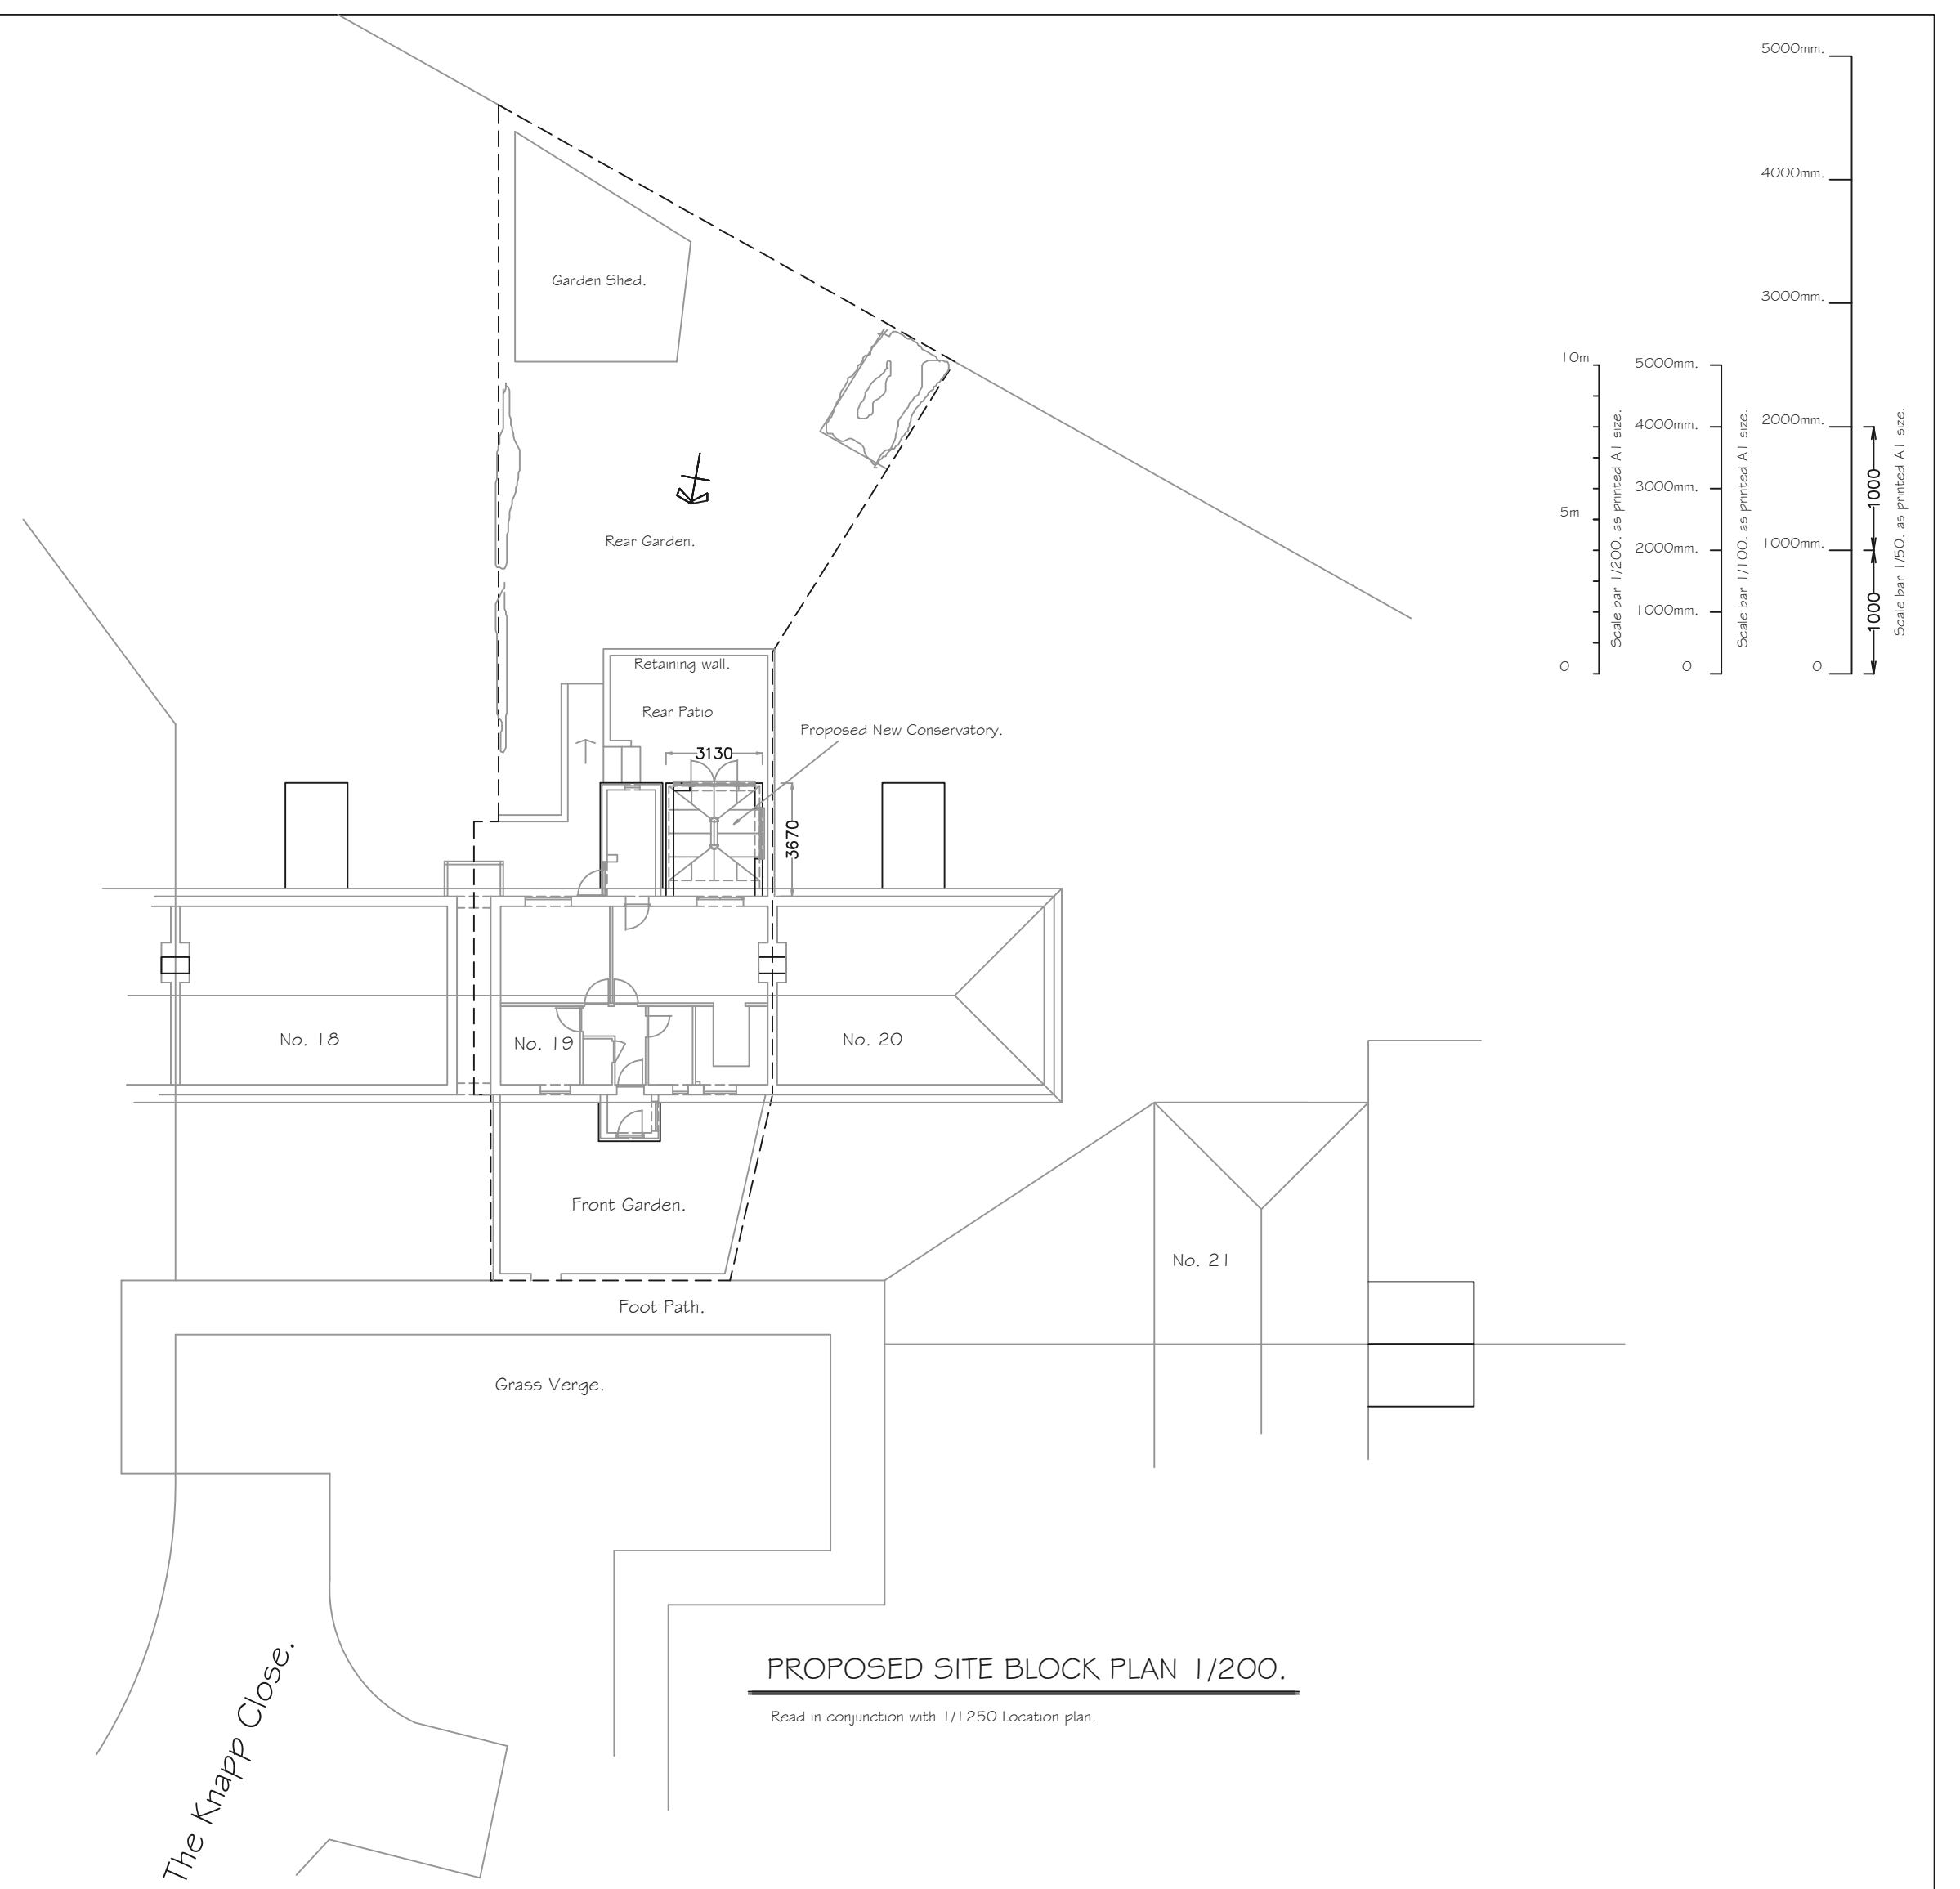


PROPOSED SITE BLOCK PLAN 1/200.



Read in conjunction with 1/1250 Location plan.

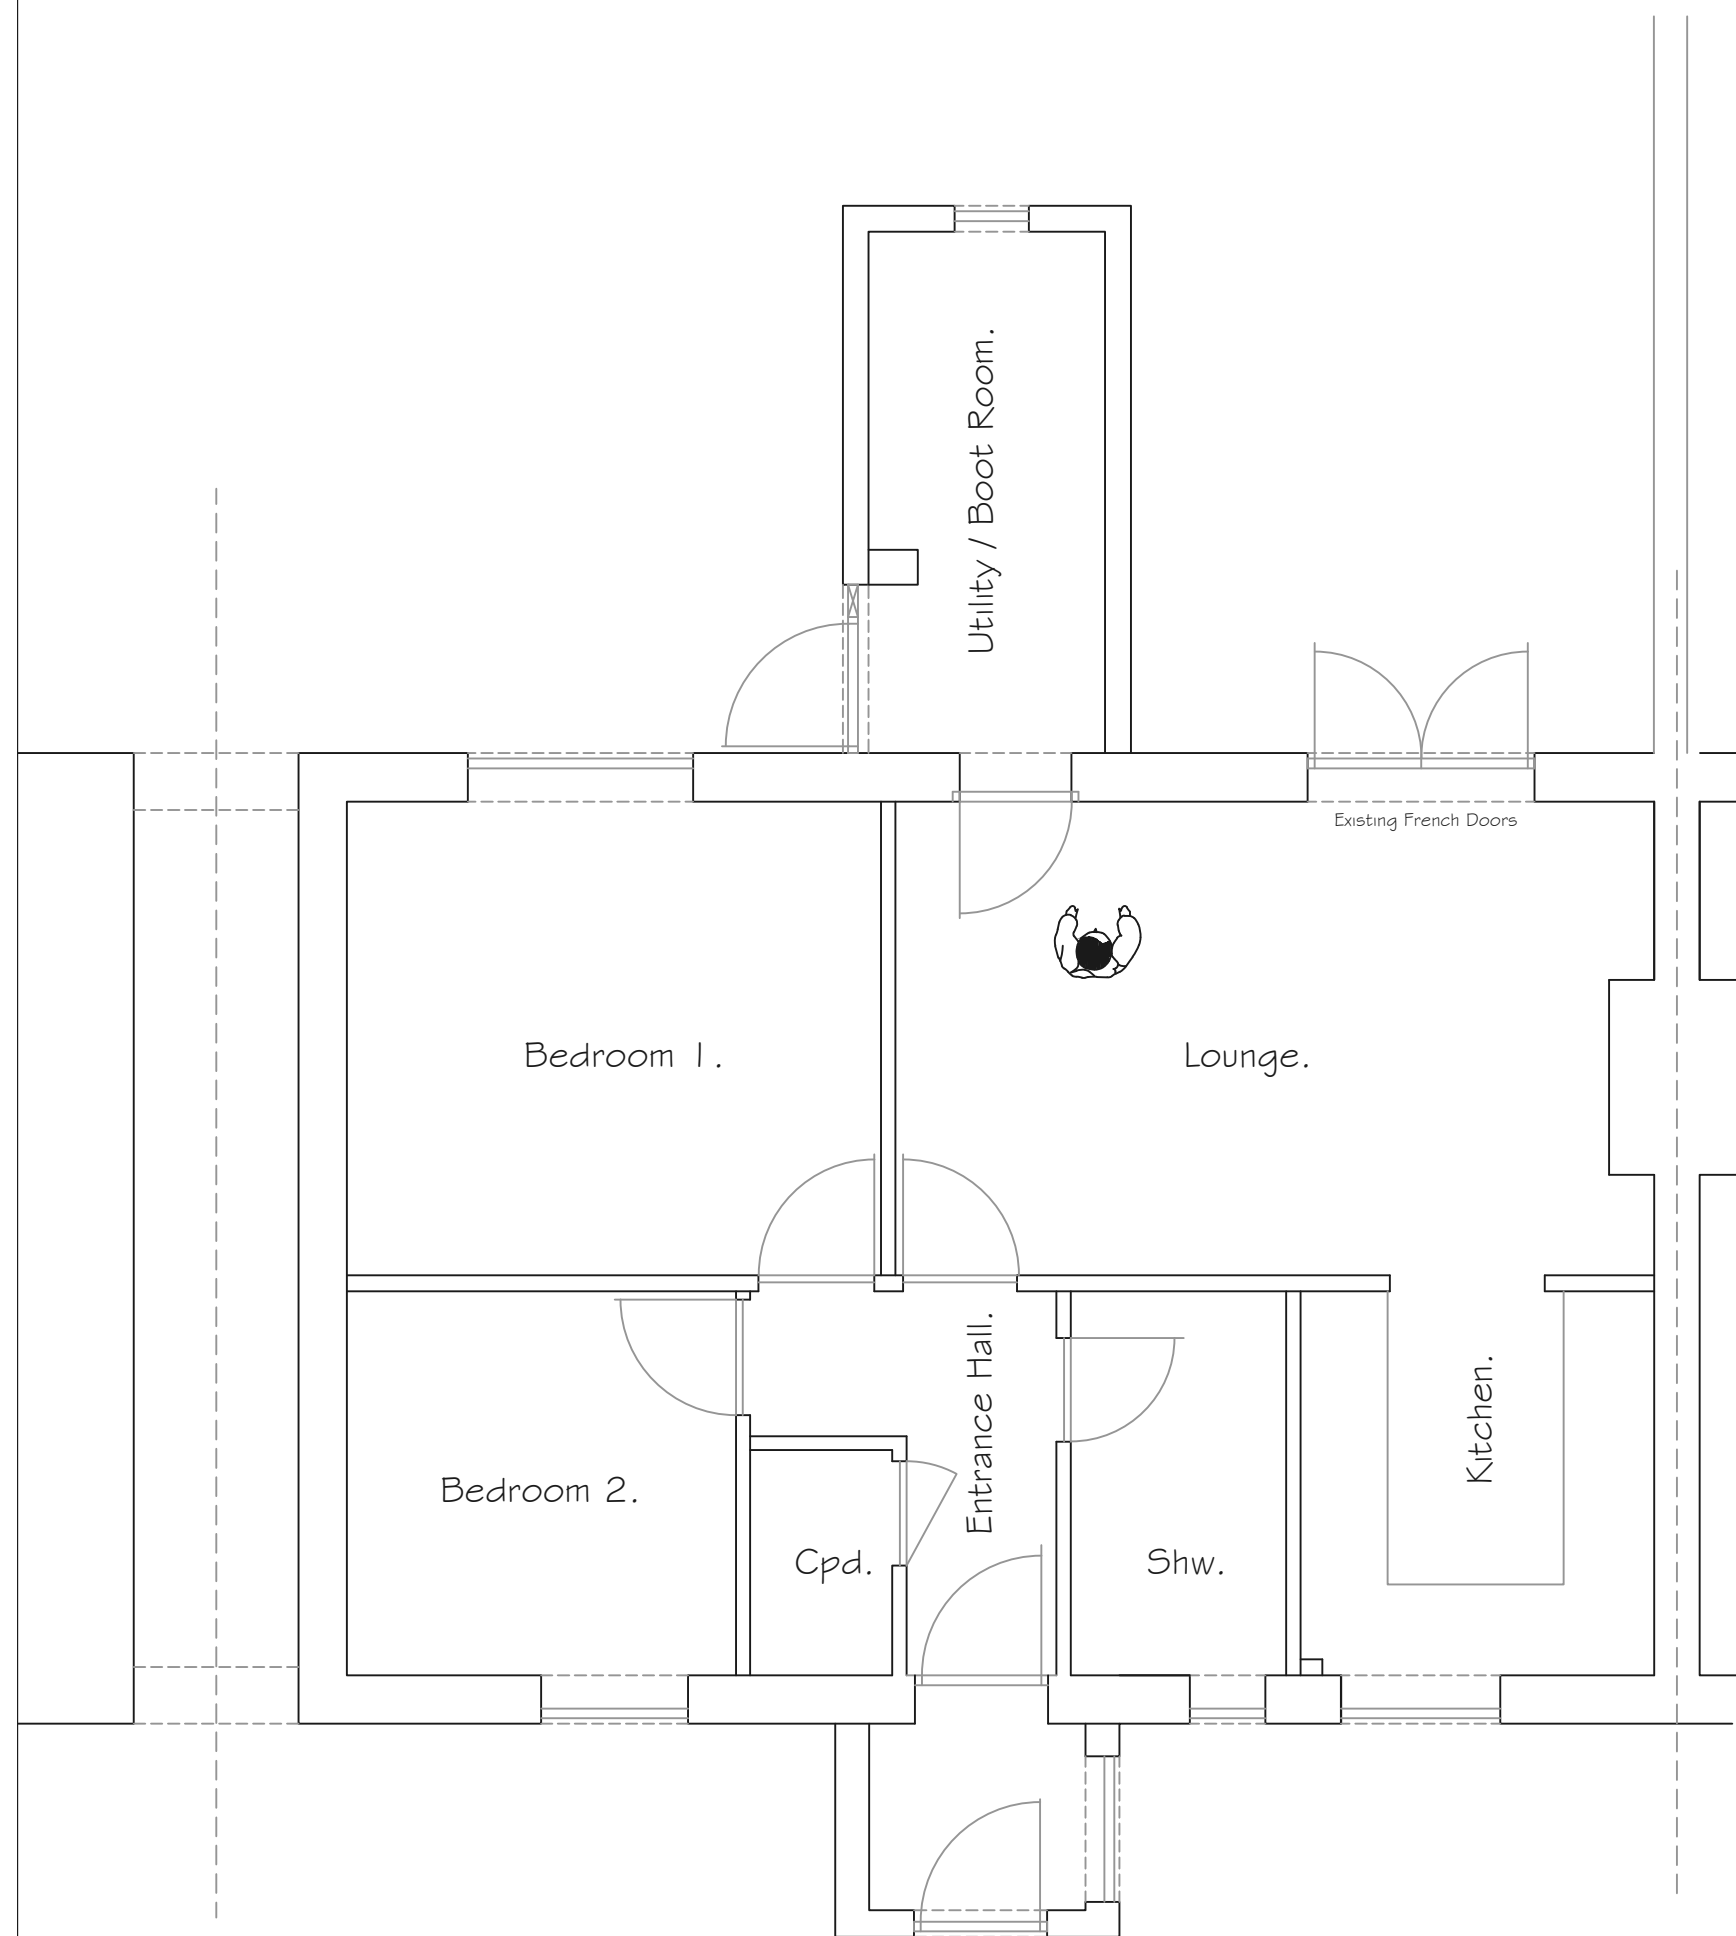


EXISTING GROUND FLOOR PLAN. 1/50.

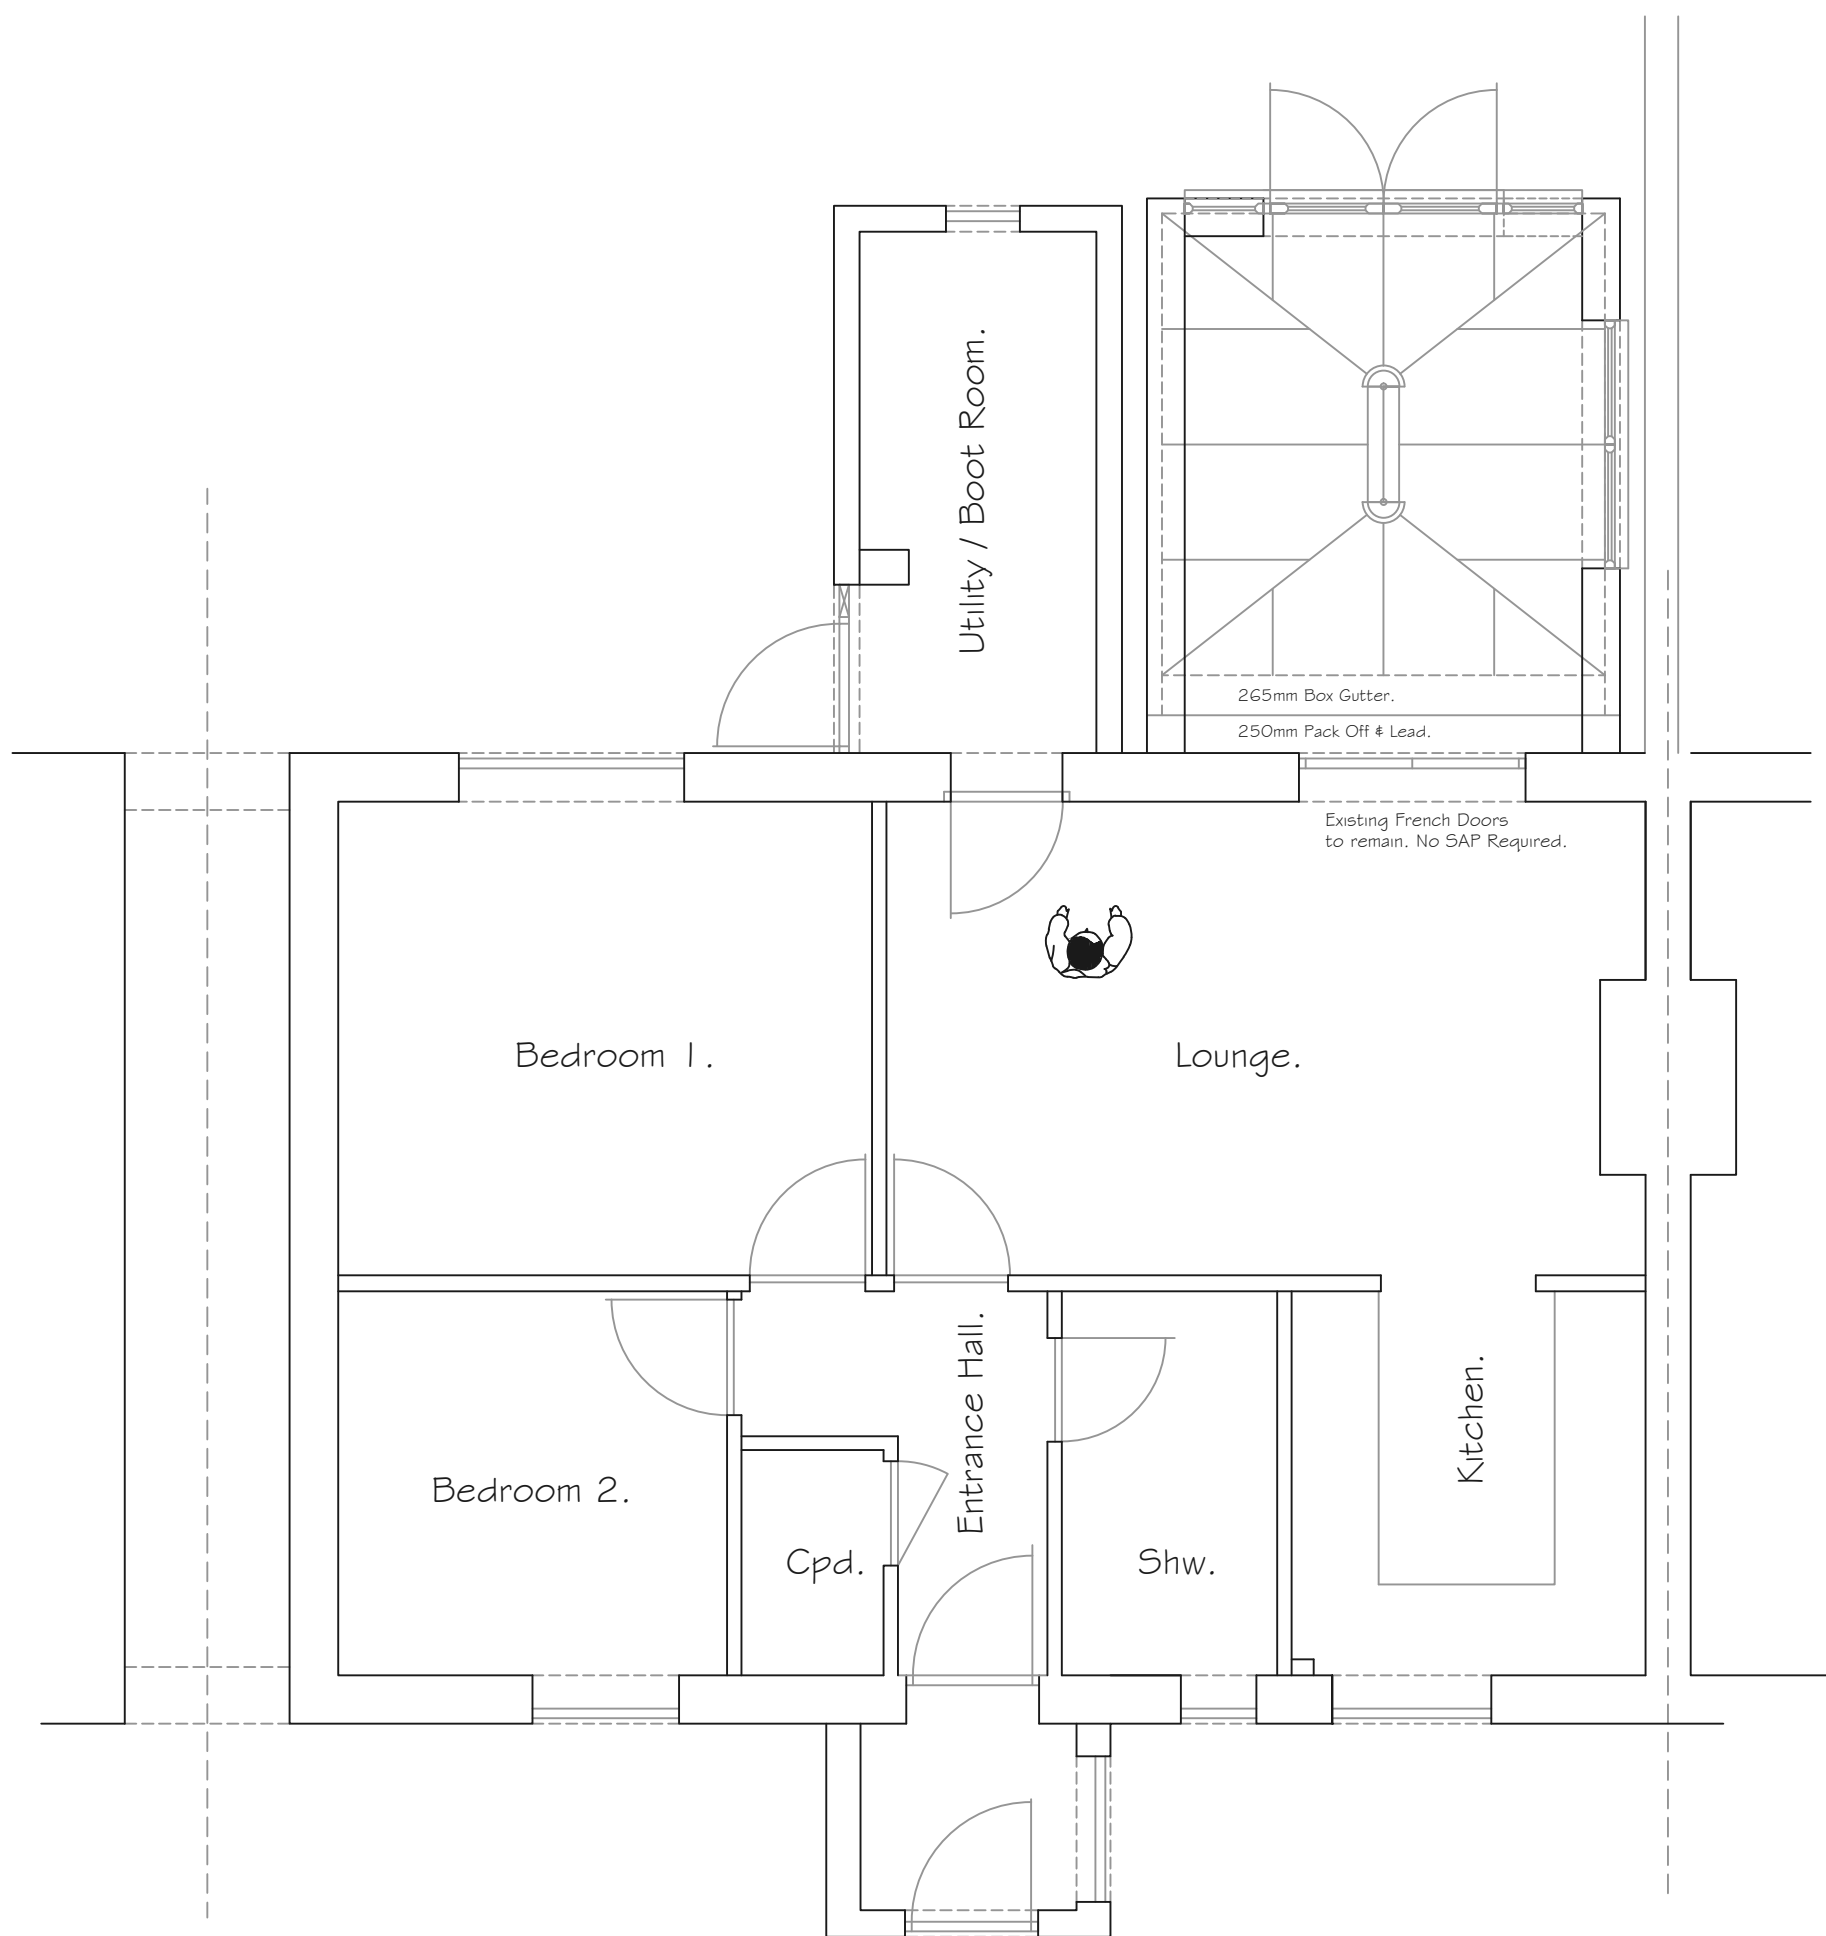

PROPOSED GROUND FLOOR PLAN. 1/50.

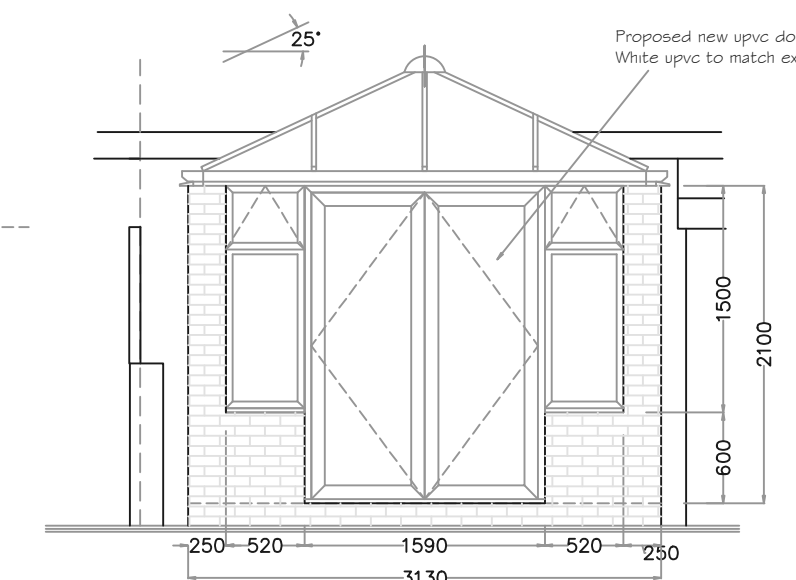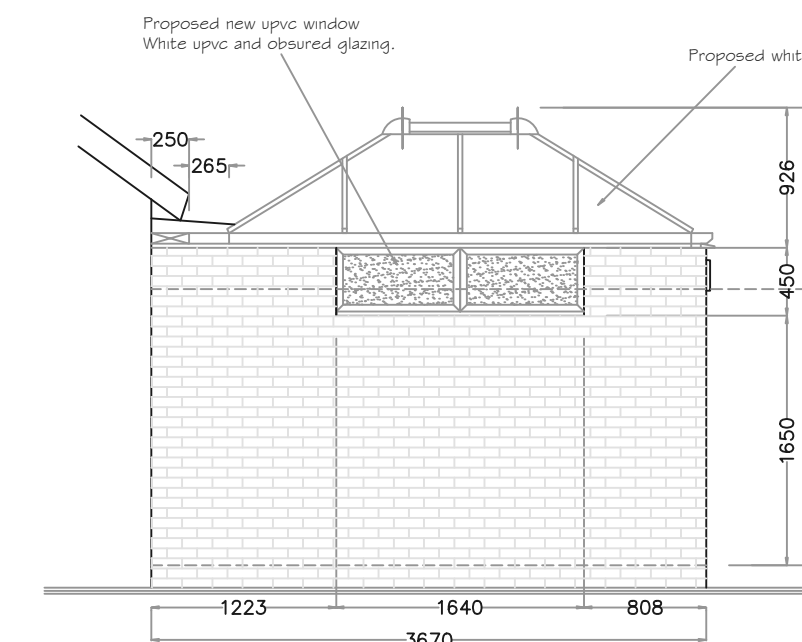

PROPOSED CONSERVATORY ELEVATIONS. 1/50.

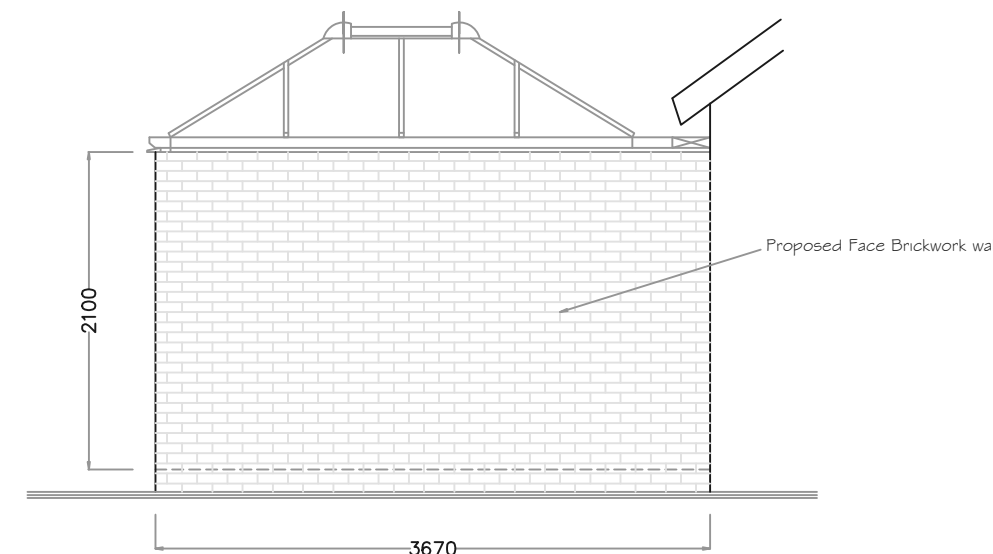

9 Foxcotte Close, Charlton.
Andover Hampshire.
01264 333626
WWW.cparchitectural.co.uk

REV.	DATE.	NOTES.	Drawn by.	Colin Peter Dodds.
Drawing Title.			Scale	Date.
Proposed New Rear Conservatory			As Marked.	12/05/26.
Job Title.			PLANNING NUMBER	BUILDING CONTROL No.
Proposed new rear conservatory For Mr. & Mrs. Day. 19 The Knapp Close, Collingbourne Ducis Nr. Marlborough. SN8 3ES.			READ IN CONJUNCTION WITH.	
			Drawing Number.	
			O1/DAY-KJM/26.	