



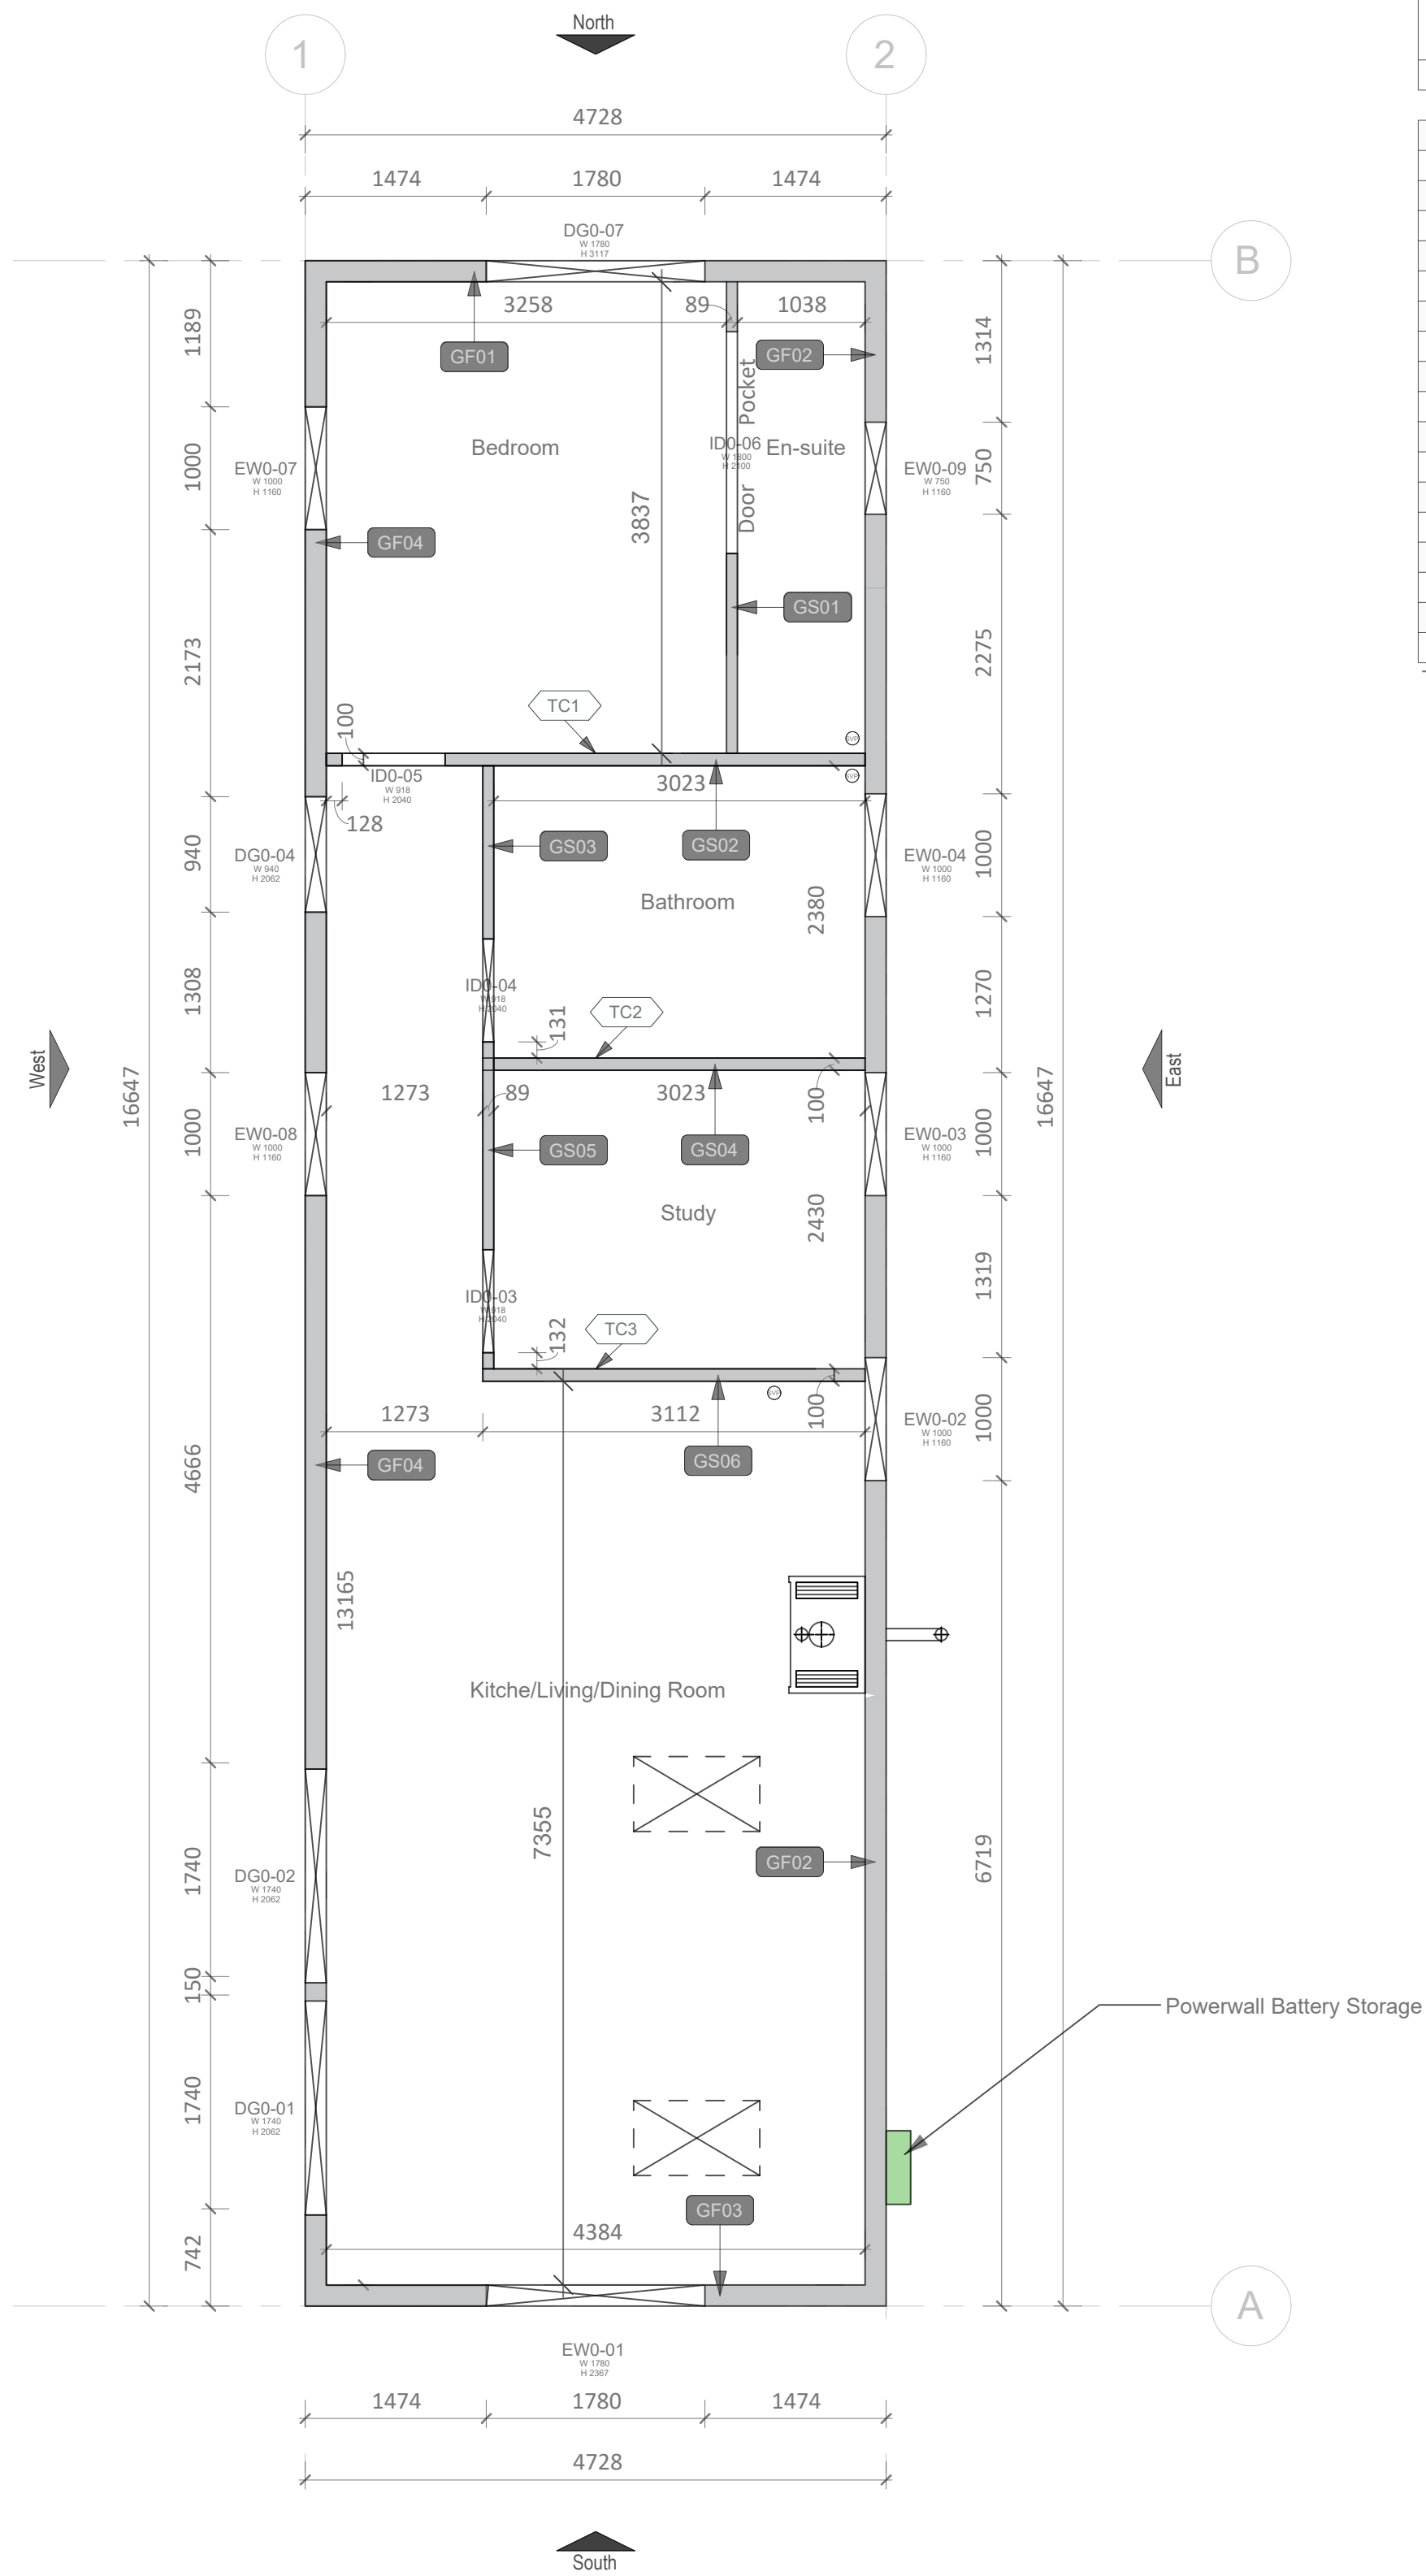


Structural Opening Schedule - 00 GF				
Mark	Width	Height	Sill Height	Area
DG0-01	1740	2062	0	4 m ²
DG0-02	1740	2062	0	4 m ²
DG0-04	940	2062	0	2 m ²
DG0-07	1780	3117	0	6 m ²
EWO-01	1780	2367	750	4 m ²
EWO-02	1000	1160	900	1 m ²
EWO-03	1000	1160	900	1 m ²
EWO-04	1000	1160	900	1 m ²
EWO-07	1000	1160	900	1 m ²
EWO-08	1000	1160	900	1 m ²
EWO-09	750	1160	900	1 m ²
IDO-03	918	2040	0	2 m ²
IDO-04	918	2040	0	2 m ²
IDO-05	918	2040	0	2 m ²
IDO-06	1800	2100	0	4 m ²
RL03	152	400	3125	0 m ²
RL04	152	400	3125	0 m ²
RL05	152	400	3125	0 m ²
Total Per Floor Level: 18				35 m ²

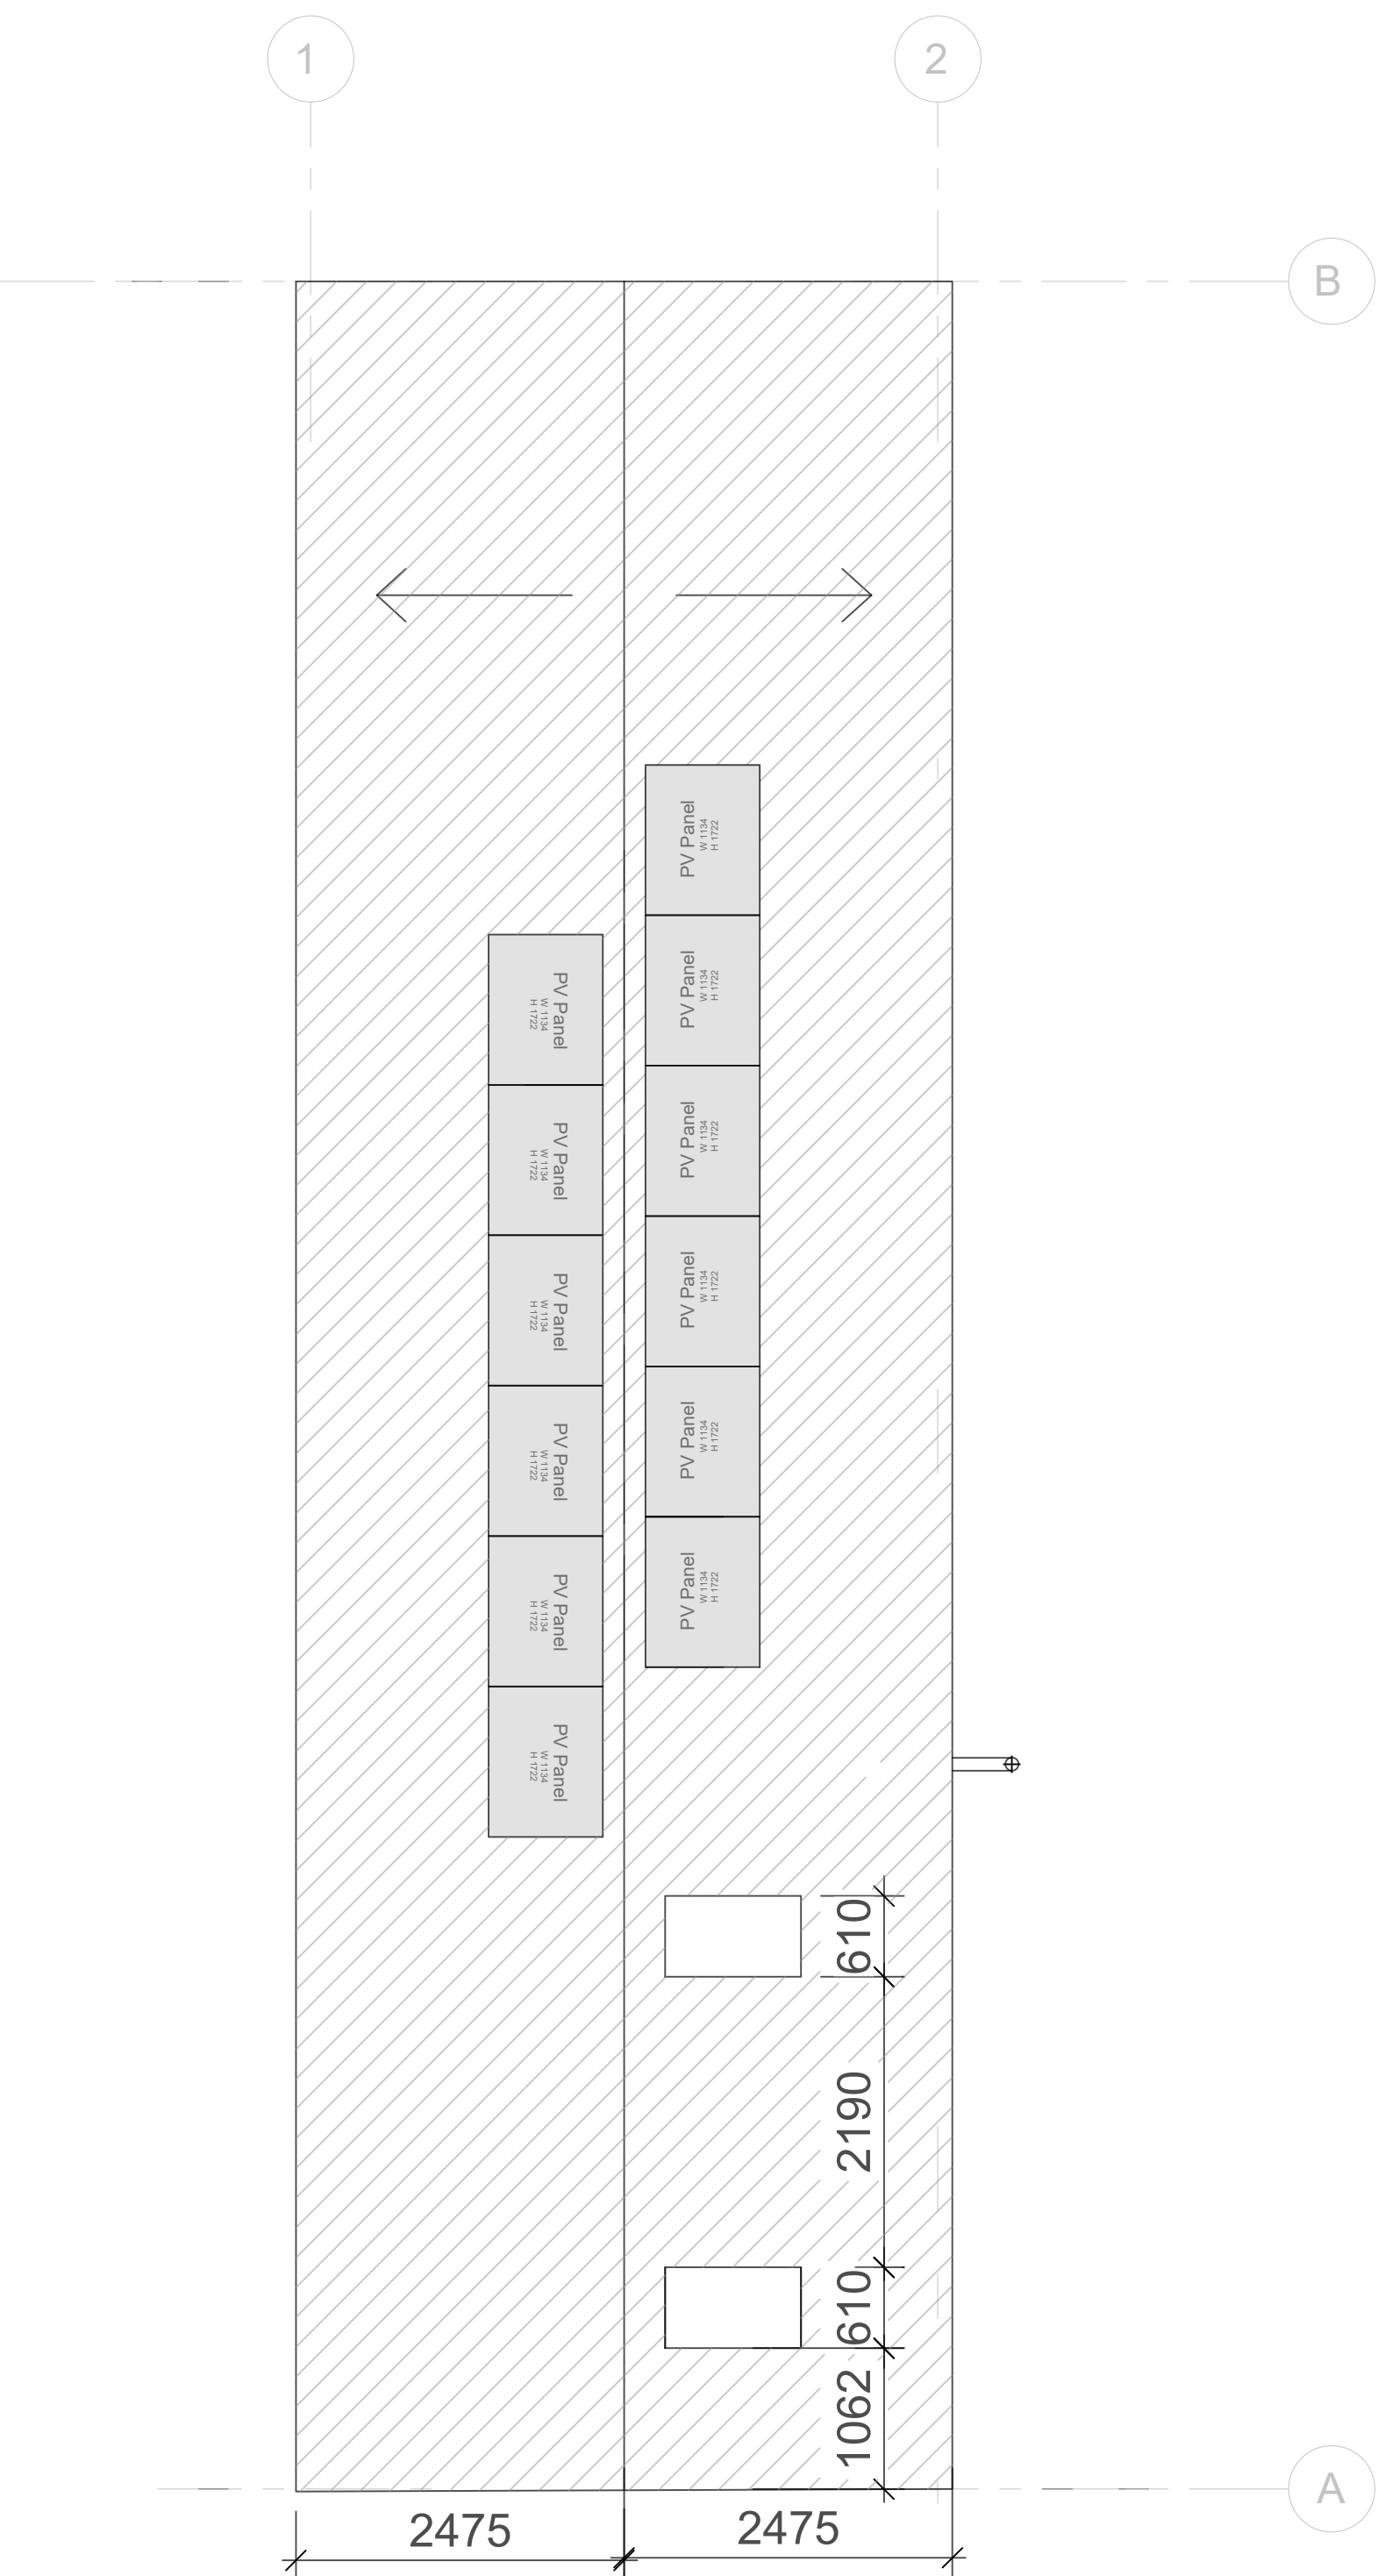

GROUND FLOOR PLAN

ROOF PLAN

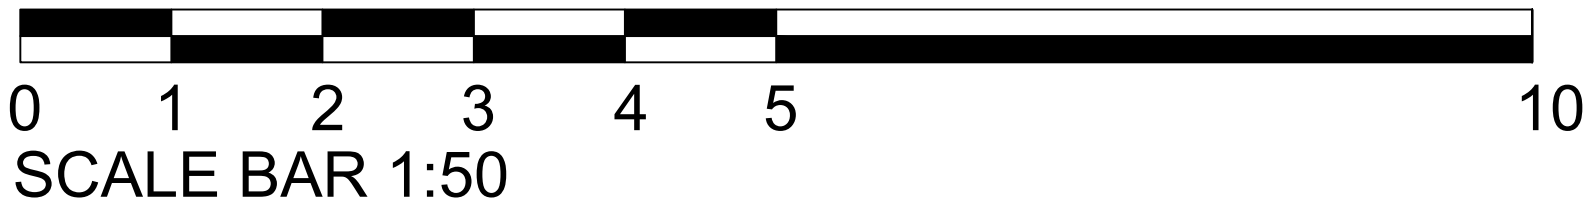

issued for:	Planning		
project:	Duncan Forster, Foxley Corner Barn		project number: 318
drawing:	Proposed Floor & Roof Plan		drawing number: 04
scale:	paper size:	drawn by:	date:
1:50	A1	MSR	28.04.26
checked:	MD	revision:	B
date:	28.04.26		



Mark Doodles Planning
Planning - Design - Masterplanning
■ Unit 1, the Old Barn, Wicklesham Lodge Business Park, Faringdon,
Oxfordshire SN7 7PN
■ t: 01865 600555 ■ e: admin@markdoodlesplanning.co.uk
■ w: www.markdoodlesplanning.co.uk

© Mark Doodles Planning
This drawing is the copyright of Mark Doodles Planning and may not be copied or reproduced without written permission. The Copyright Order 1990 provides for the Planning Authority to copy and distribute drawings for public inspection in relation to a Planning Application only if those copies are marked in the following manner: "This copy has been made with the authority of Mark Doodles Planning pursuant to Section 47 of the Copyright Designs and Patents Act 1988 and for the purposes only of public inspection. This copy must not be copied without the prior written permission of the Copyright owner. Do not scale from drawings unless for planning purposes only. Use figured dimensions at all other times. In case of doubt contact Mark Doodles Planning. Dimensions to be checked on site before work commences and any discrepancies reported to Mark Doodles Planning. The accuracy of this drawing may be reliant upon survey information provided by third parties. No liability will be accepted by Mark Doodles Planning KIP for errors in or arising from such third party survey information."