



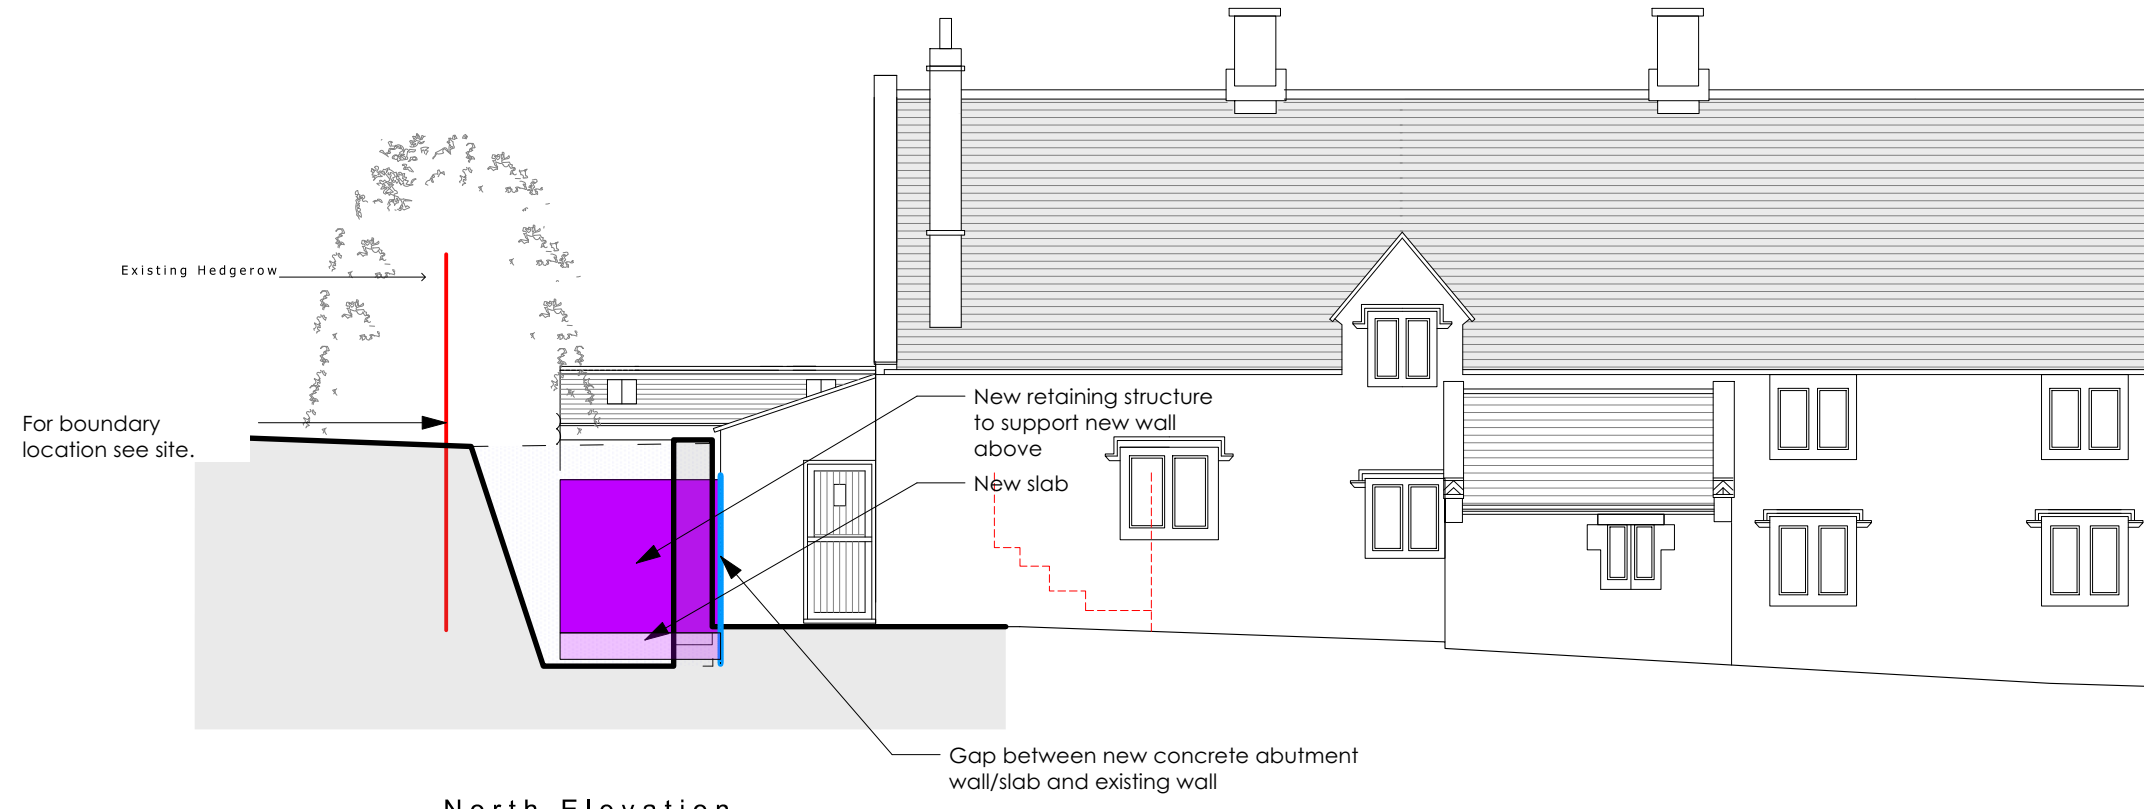


North Elevation

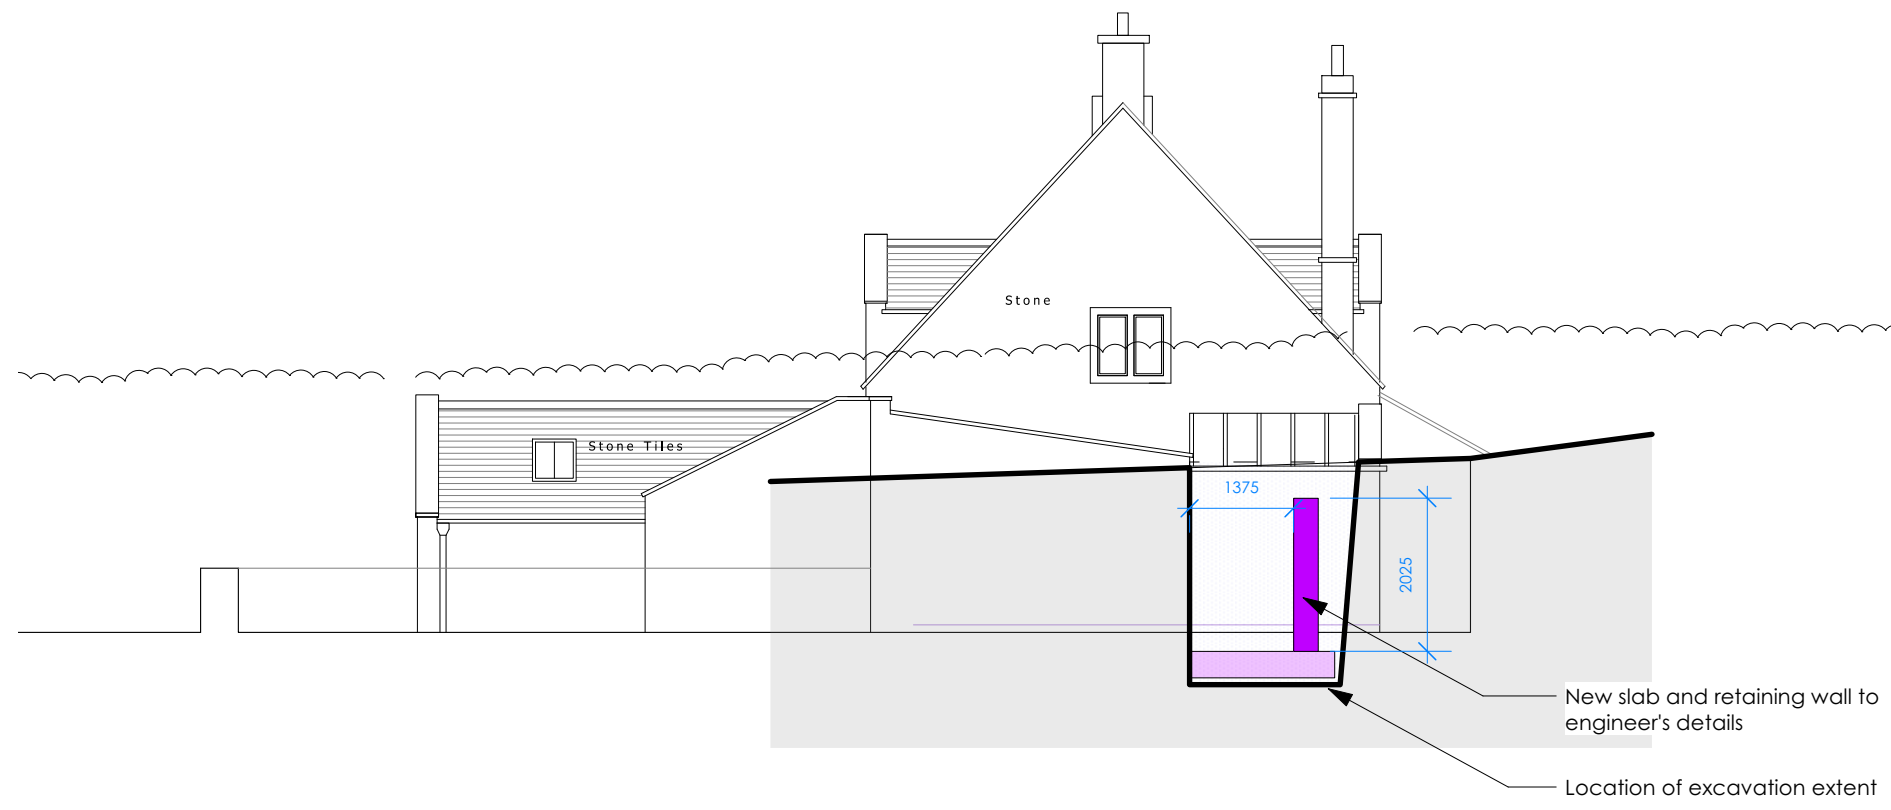

East Elevation

KEY - to works commenced on 25th February 2026 (now complete).

- New retaining footing (below ground)
- New slab forming part of retaining structure
- Extent of excavation to carry out works
- Demolition of wall forming part of Listed Building consent

 

AMENDMENT:				DATE	
Status		CONSTRUCTION			
Job no / drawing no		Job title			
881-L-200		WORMCLIFFE HSE			
Drawing title					
Commencement of Development North Elevation					
Date	Sheet	Scale	Drawn by	Checked by	
22.04.2026	A3	1:100	AH	JH	



helreed ross architects

hra

www.helreedross.com 01225 851860