




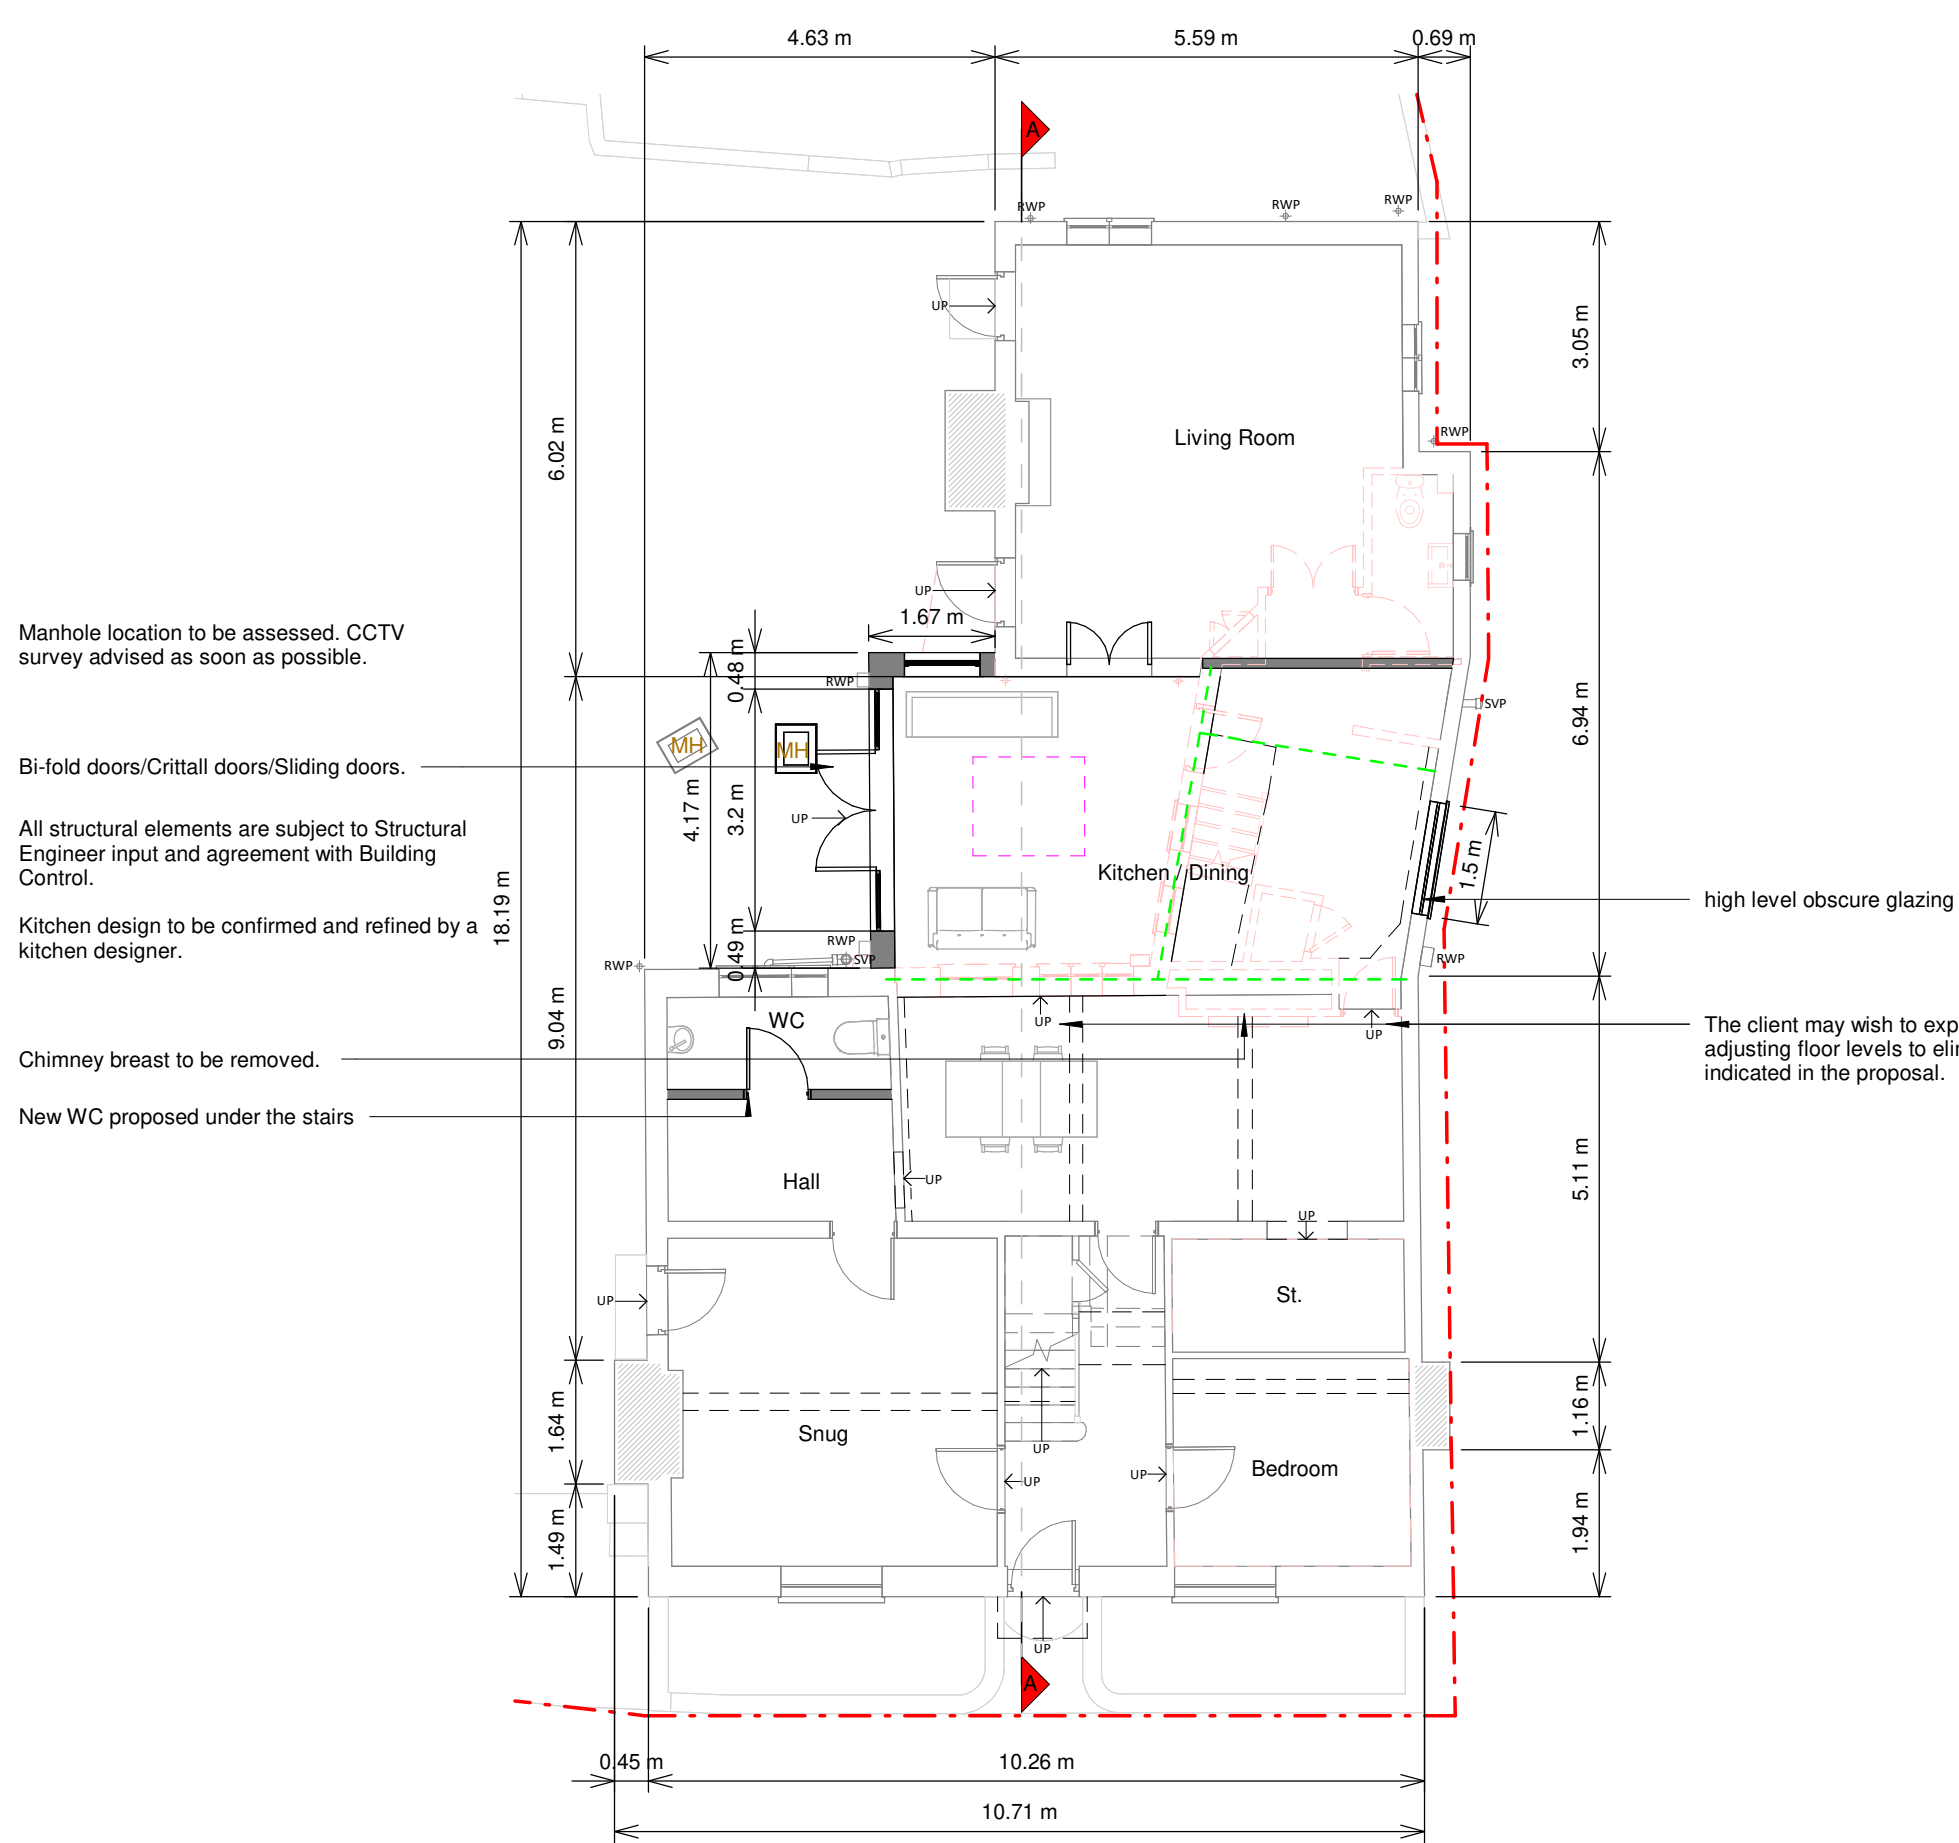

Ground Floor Plan

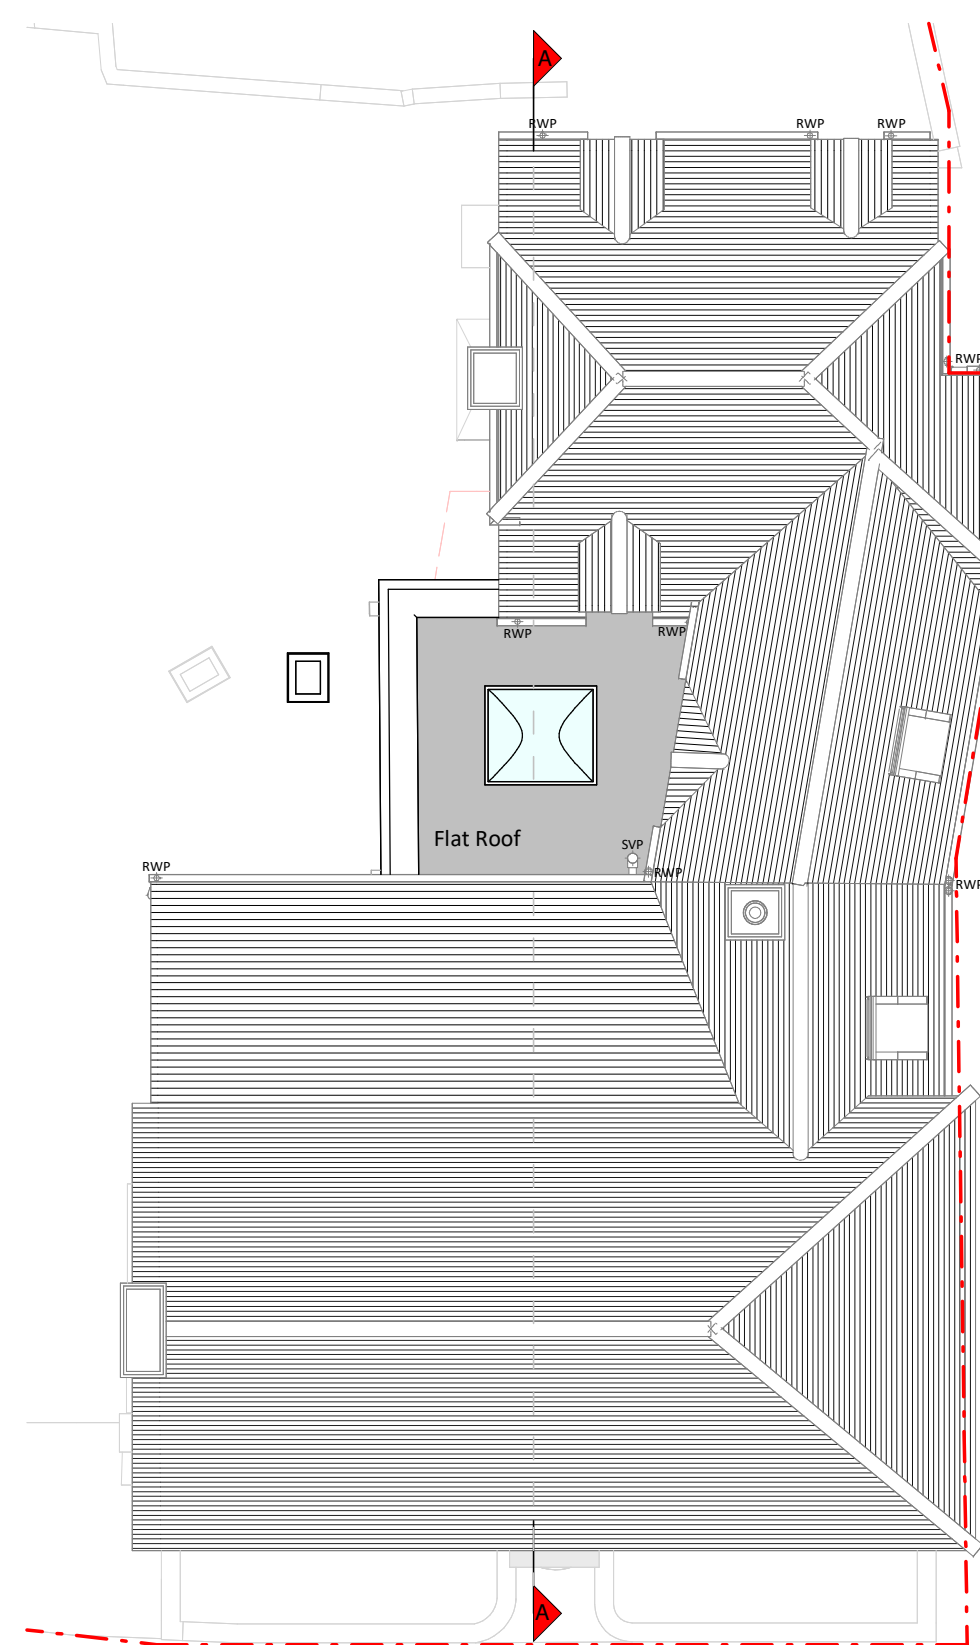

Roof Plan

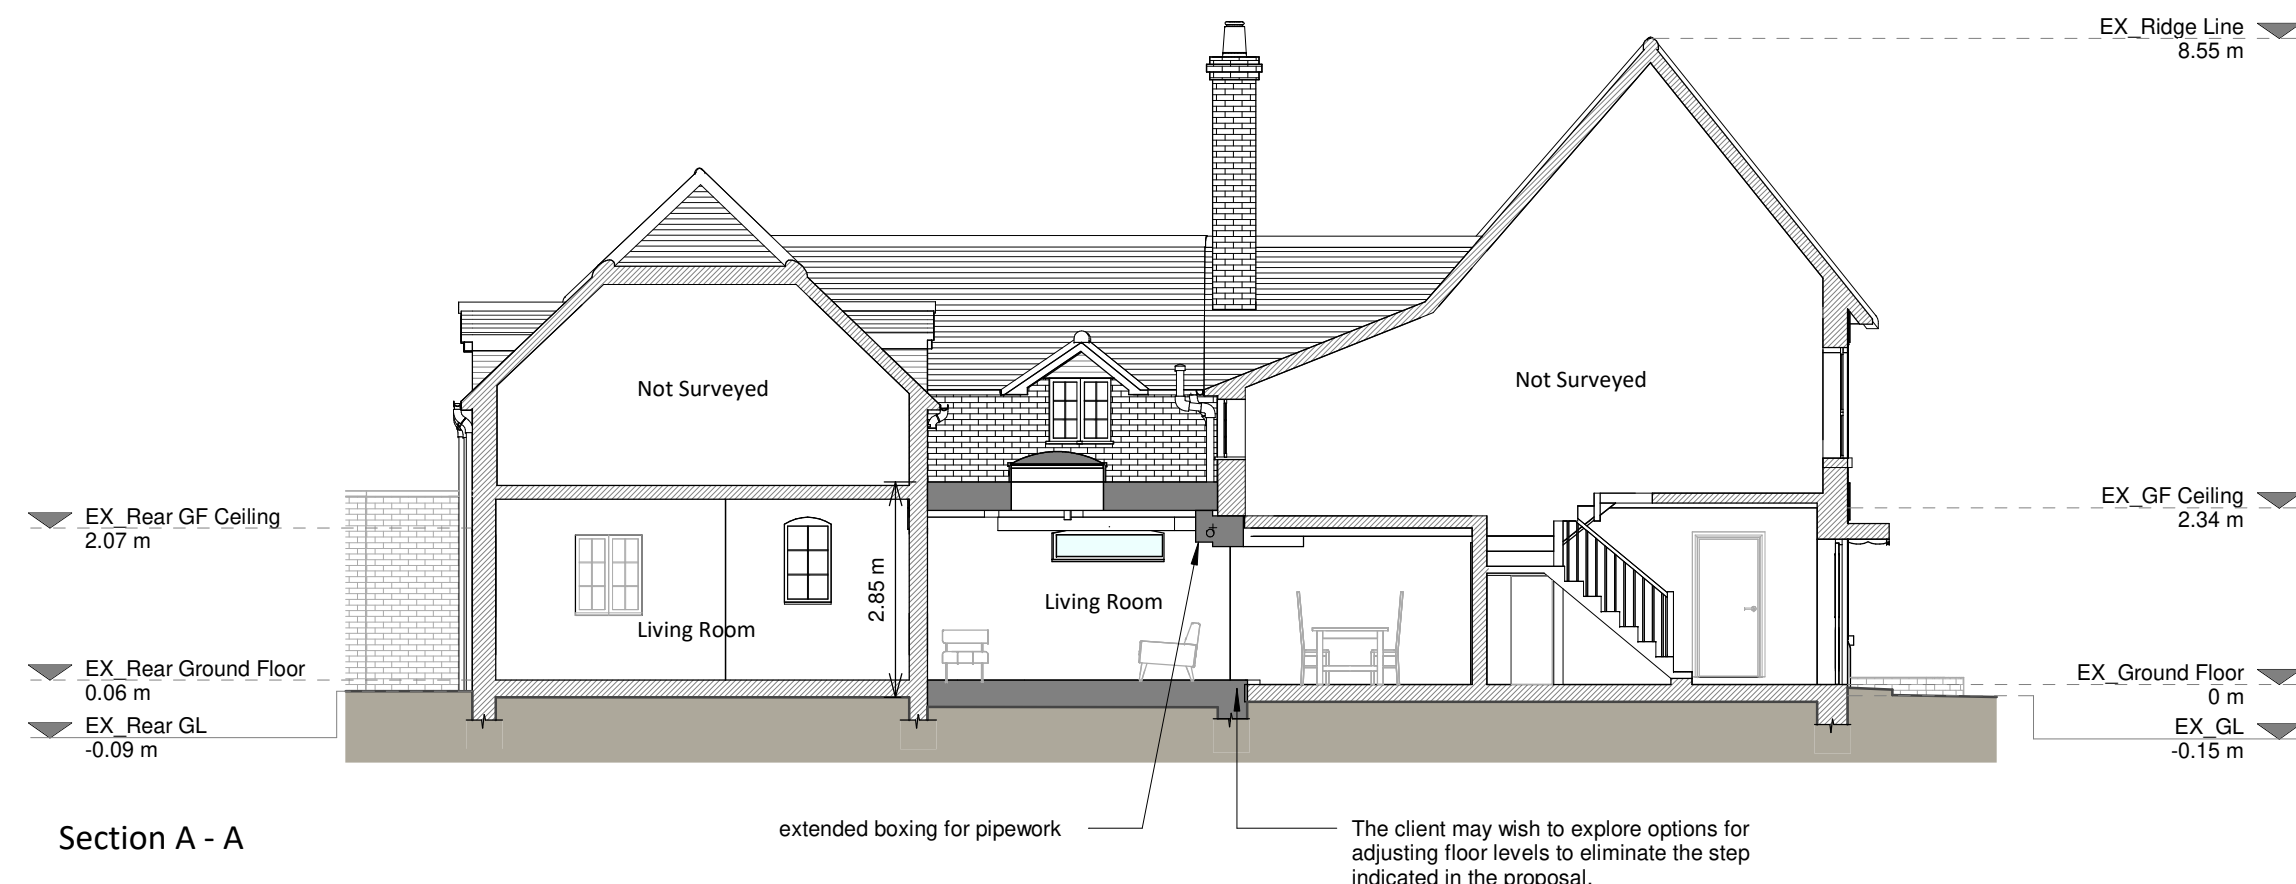


Section A - A



Front Elevation



Left Side Elevation

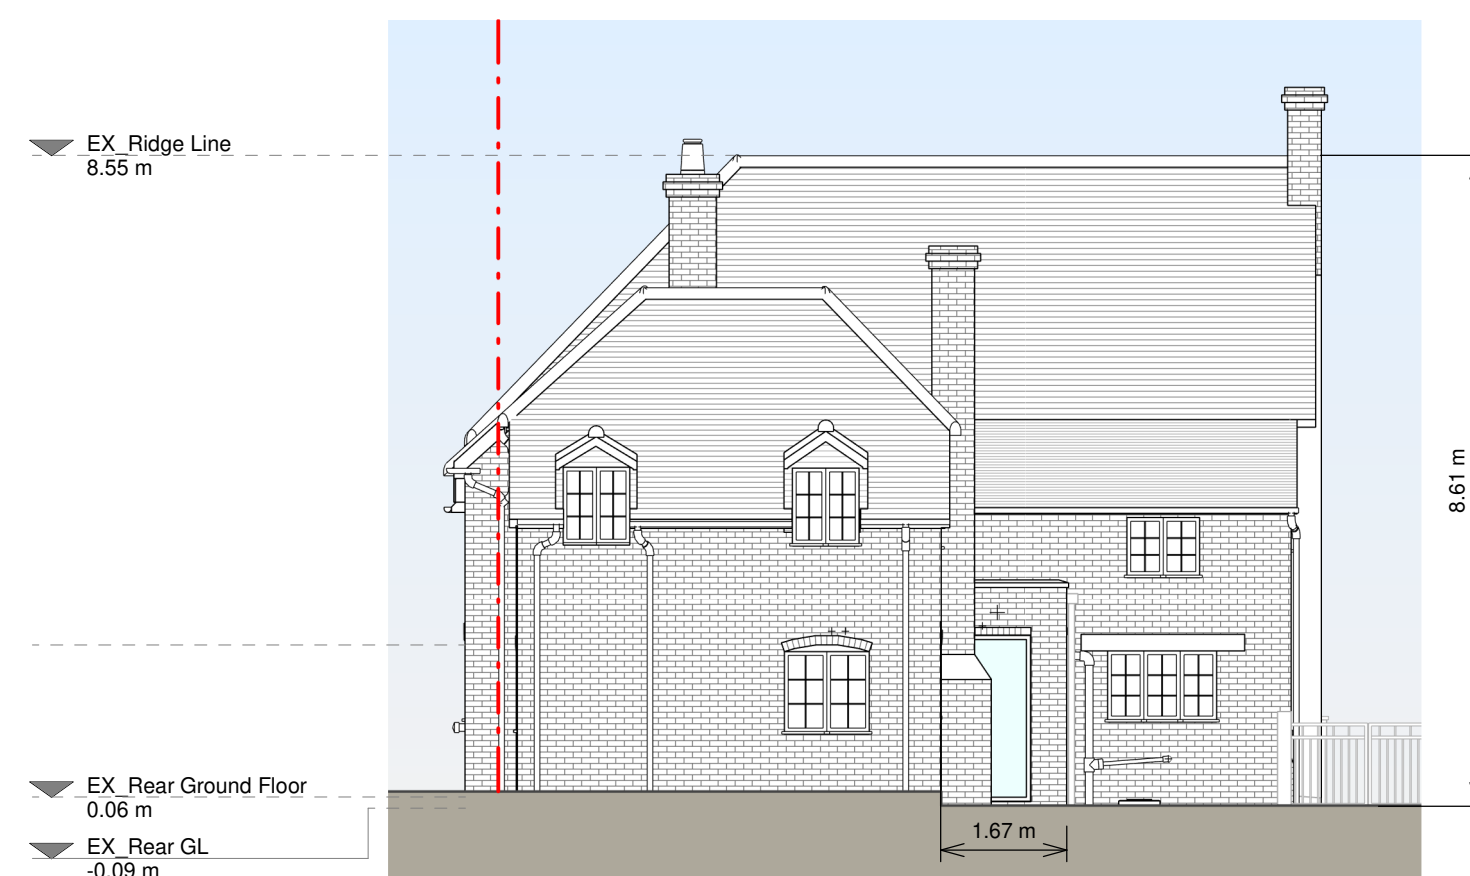

Rear Elevation



Right Side Elevation



3D Rear View

Copyright in the design and this drawing is the property of RESI. Reproduction in whole or in part is forbidden without written sanction of RESI. This drawing must be read in conjunction with all other relevant documentation and drawings.

RESI accepts no liability for any expense, loss or damage of whatever nature and however arising from any variation which has not been referred to them and their approval obtained.

Resi do not advise using planning drawings for the construction stages. All dimensions to be cross-checked on-site prior to manufacture and construction. Any discrepancies to be reported to RESI immediately.

Proposed Materials:

Brickwork / walls - Red brick to match existing with stone coping

Flat roof - Fibreglass Membrane

Windows - uPVC framed windows White

uPVC framed windows Agate Grey to right side elevation (obscured glazing)

Doors - aluminum door

RWP / Gutters / Fascias - uPVC gutters, downpipes

-  Existing walls
 Proposed walls
 Proposed furniture
 Proposed staircase
 Proposed windows
 Proposed rooflight
 Boundary line
 Proposed beam
 Proposed drainage
 Existing removed
 1.5m head height
 1.8m head height

[illegible]

Job Title

Proposed ground floor infill extension, internal alterations and all associated works at Fairview, SN9 6LW

Drawing Status

Proposed Drawings

Client
Hattie Mauleverer

Drawing Title
Proposed Drawings

Scale 1 : 100 @ A1	Drawn RD
Date April 2026	Checked OB
Drawing No. R363299-3100	Rev A