


THIS DRAWING IS COPYRIGHT
Contractor must take site sizes

Any discrepancies between the
drawing and site conditions
should be reported to the
Principal Designer

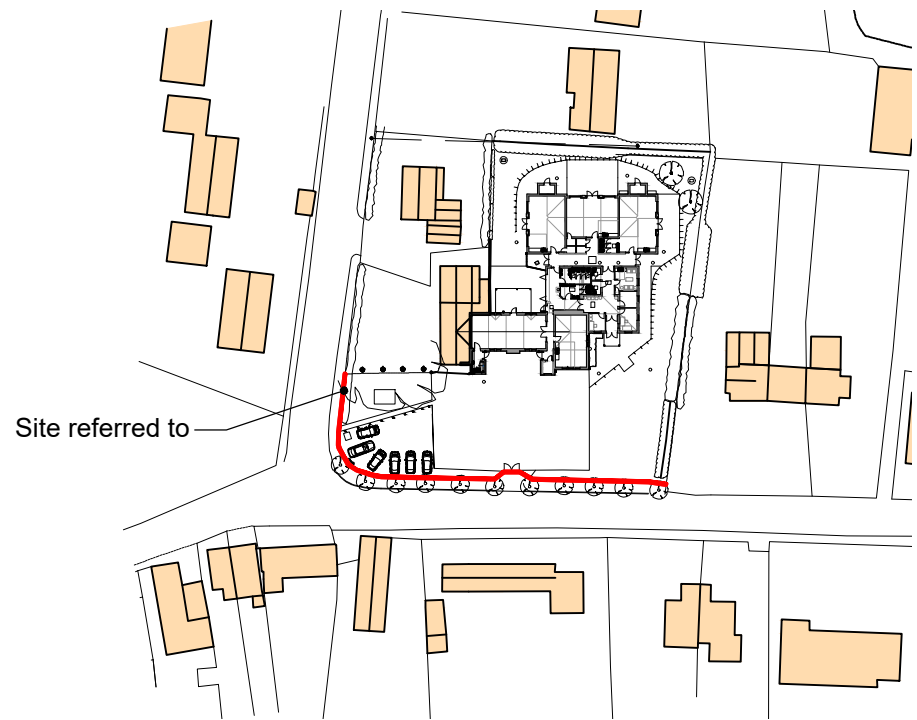

LOCATION PLAN
Scale 1:1250



PHOTOGRAPH 1 - EXISTING



PHOTOGRAPH 2 - EXISTING



PHOTOGRAPH 9 - EXISTING

Note
Proposed fencing to be erected in
the same position as the existing
and consist of bow top painted
fabricated steel - to match the
existing eastern gate in material.
(refer to PHOTOGRAPH 9).



PHOTOGRAPH 3 - EXISTING



PHOTOGRAPH 4 - EXISTING



PHOTOGRAPH 5 - EXISTING




PHOTOGRAPH 6 - EXISTING




PHOTOGRAPH 7 - EXISTING



PHOTOGRAPH 8 - EXISTING

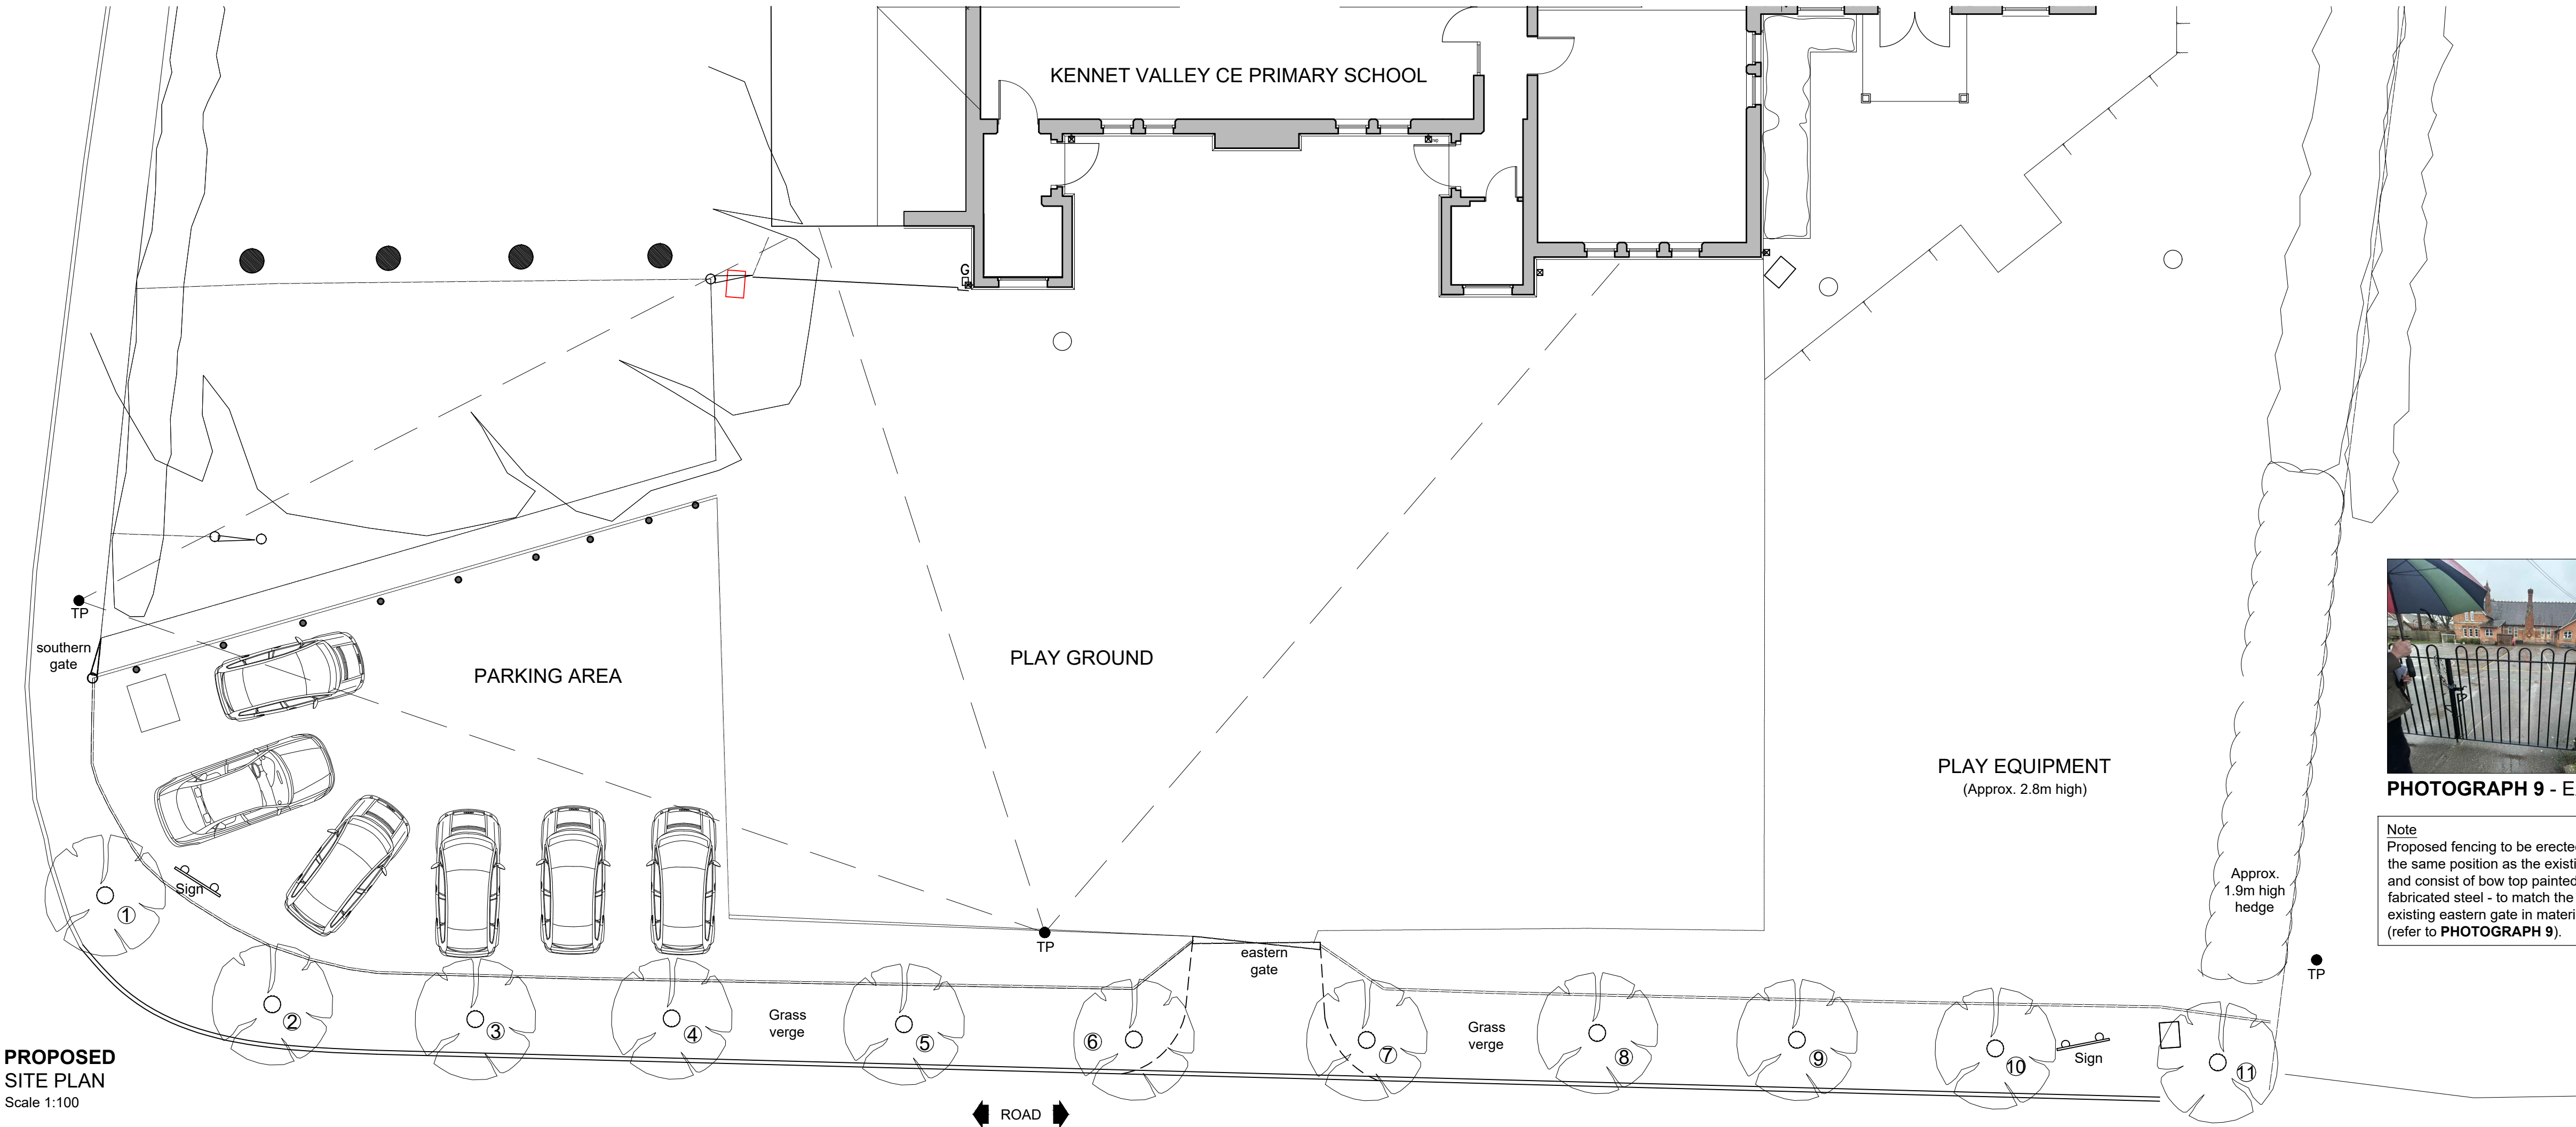


PROPOSED
SITE PLAN
Scale 1:100

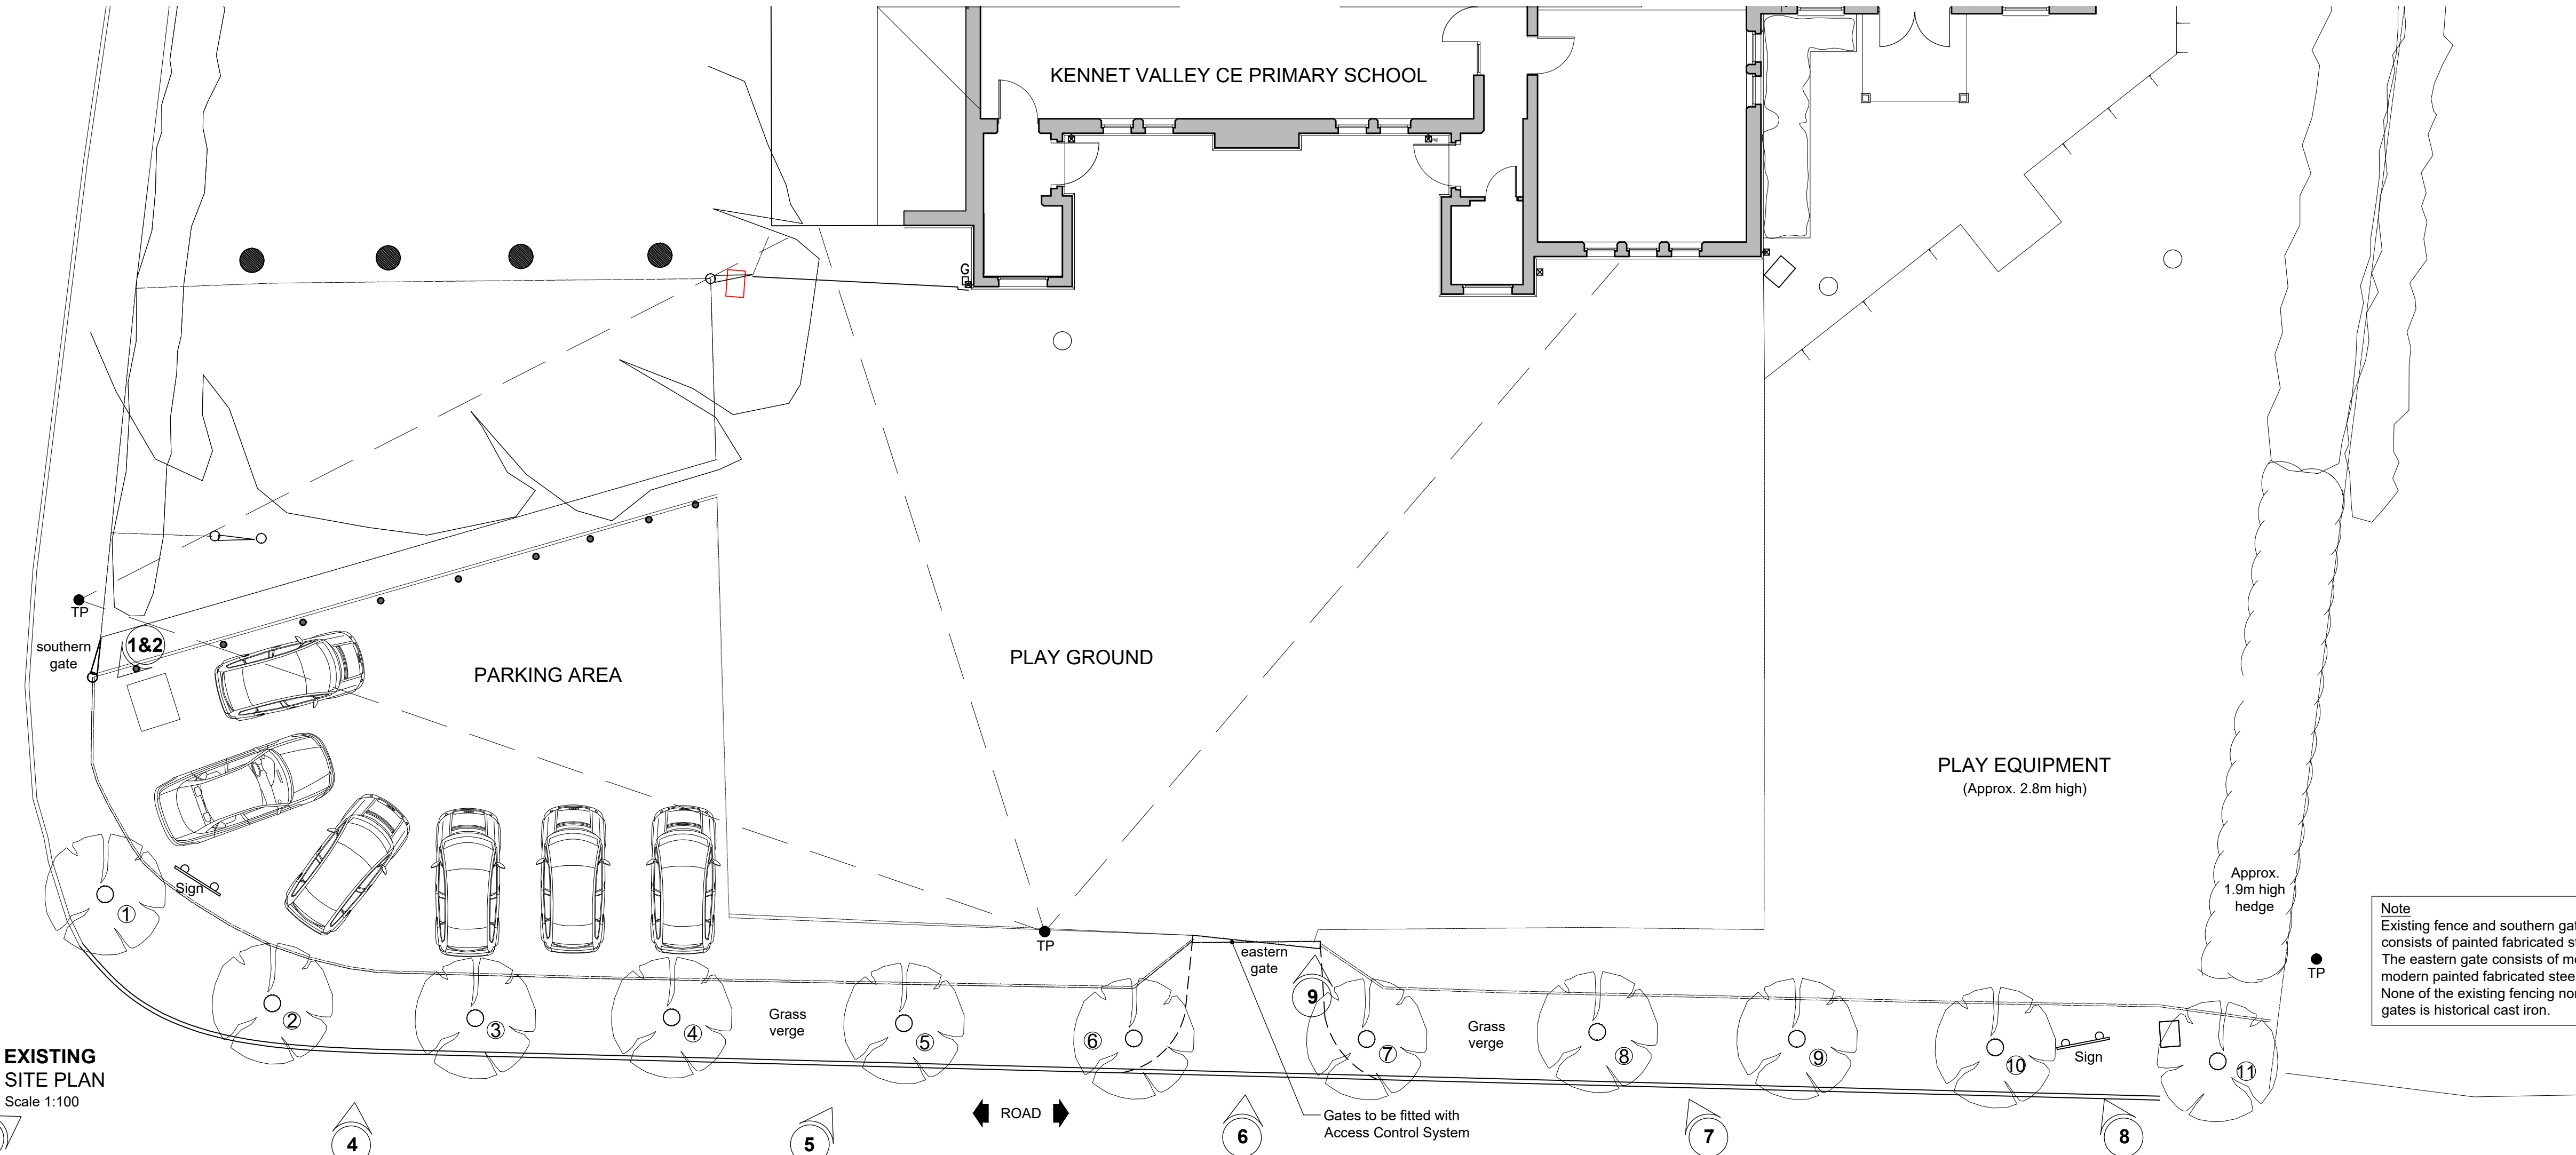

EXISTING
SITE PLAN
Scale 1:100

Note
Existing fence and southern gate
consists of painted fabricated steel.
The eastern gate consists of more
modern painted fabricated steel.
None of the existing fencing nor
gates is historical cast iron.

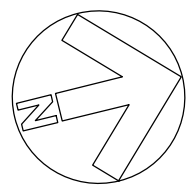

Viewpoint of photographs

0 25m 50m 75m

Scale bar (1:1250)

0 1m 2m 3m 4m 5m 6m

Scale bar (1:100)

A	21/04/2026	Red line amended.
Rev.	Date	Init
CLIENT		
SCHOOL GOVERNORS		
PROJECT		
NEW SECURITY FENCING KENNET VALLEY C.E. AIDED PRIMARY SCHOOL		
DRAWING		
LOCATION PLAN AND EXISTING AND PROPOSED SITE PLANS		
DRAWN:	Date:	Scale:
JG	17/02/2026	AS STATED
Drawing number:	4471-01	Rev. A
DOLMAN		
ARCHITECTURAL DESIGNERS BUILDING SURVEYORS COST CONSULTANTS CDM PRINCIPAL DESIGNERS		
Sussex House Bath Road Wiltshire SN10 2AF		
Tel: 01380 729456 Web: www.dolmansurveyors.co.uk Email: info@dolmansurveyors.co.uk		