



THIS DRAWING IS COPYRIGHT
Contractor must take site sizes


Any discrepancies between the
drawing and site conditions
should be reported to the
Principal Designer

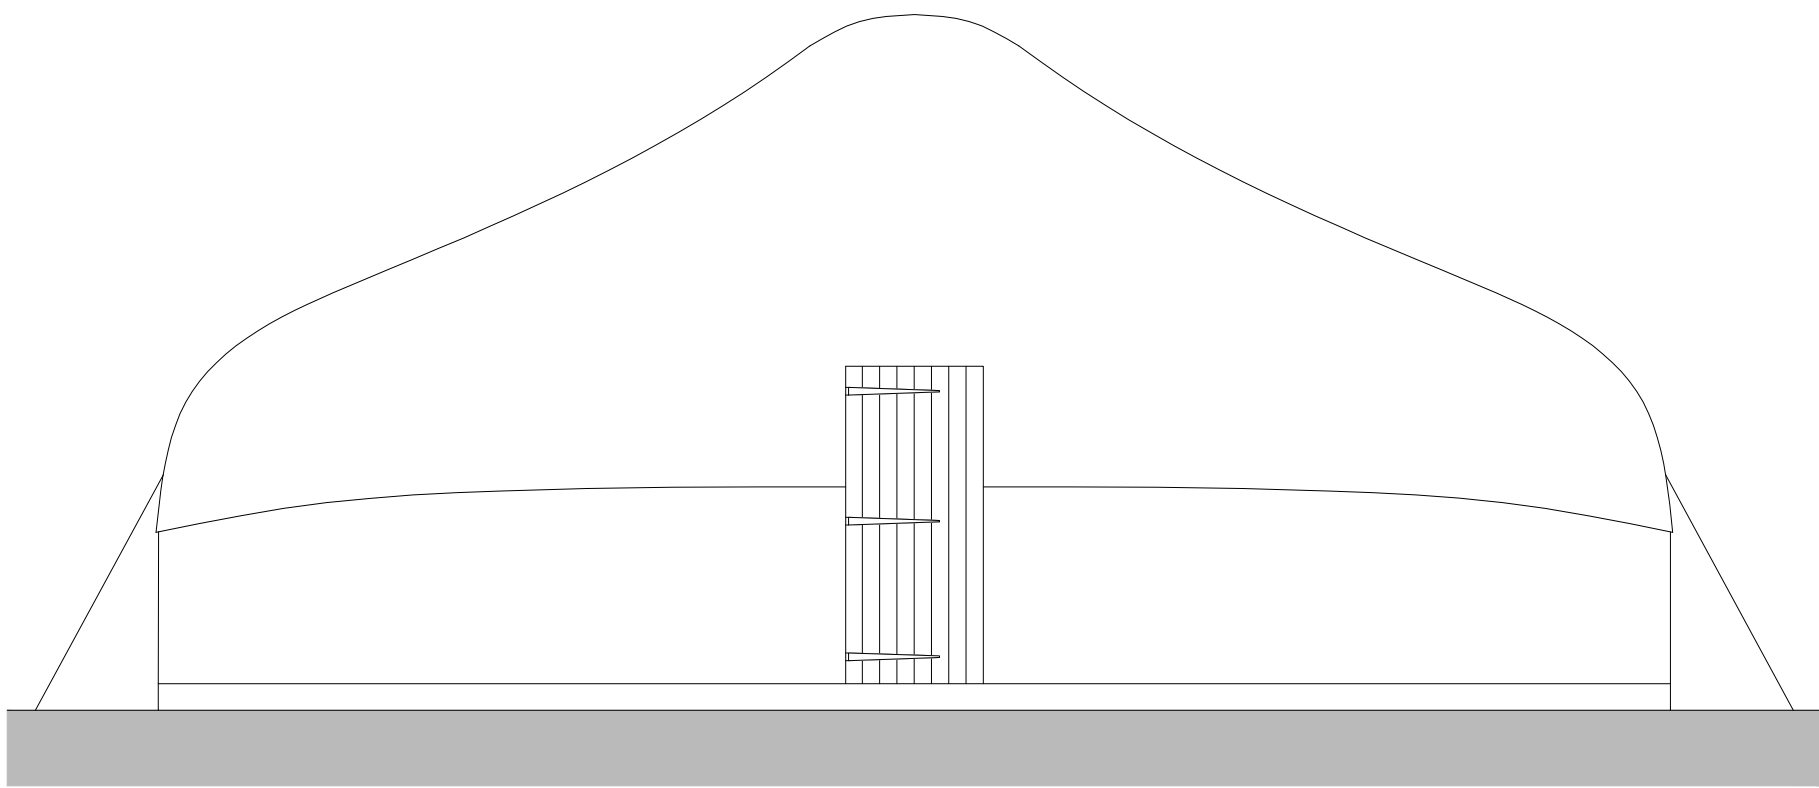


**PROPOSED
NORTH ELEVATION**
Scale 1:50

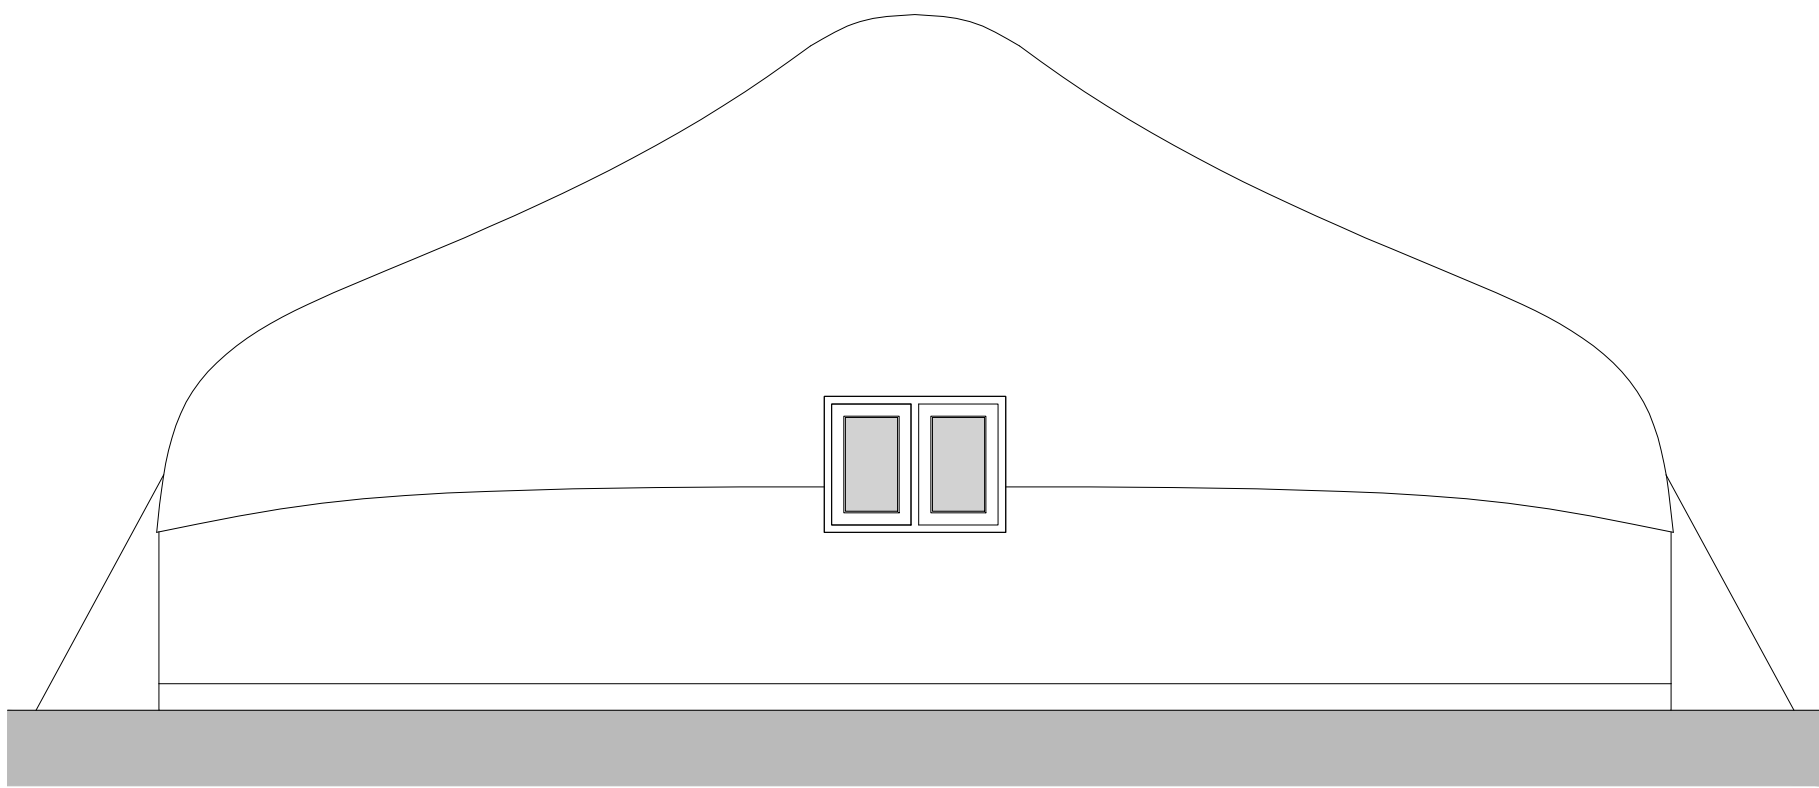



**PROPOSED
WEST ELEVATION**
Scale 1:50

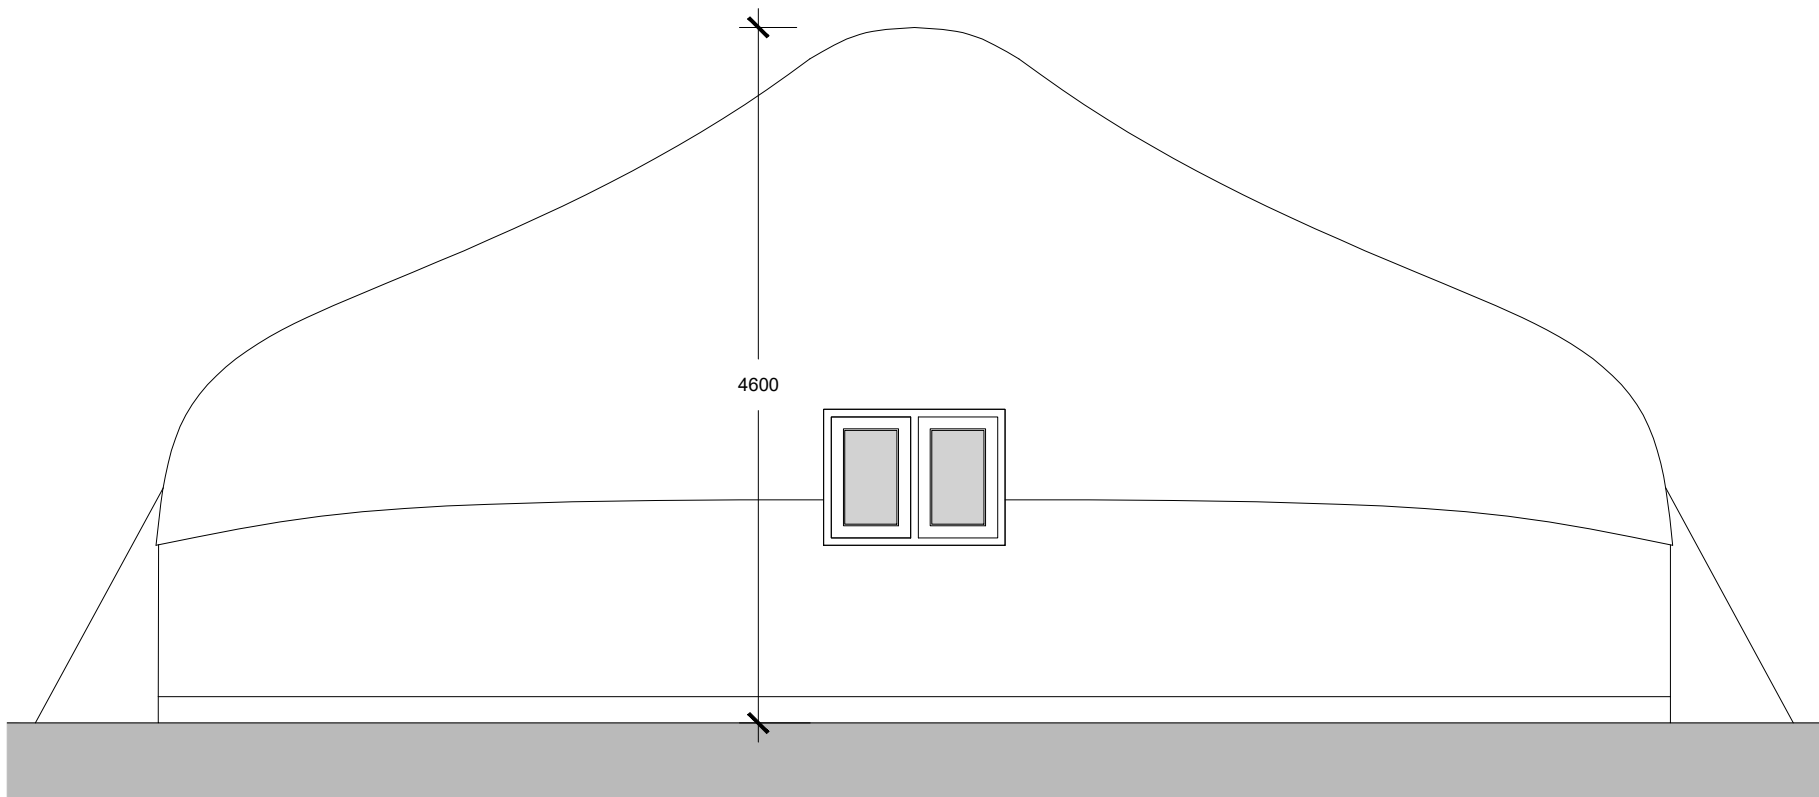


**PROPOSED
SOUTH ELEVATION**
Scale 1:50

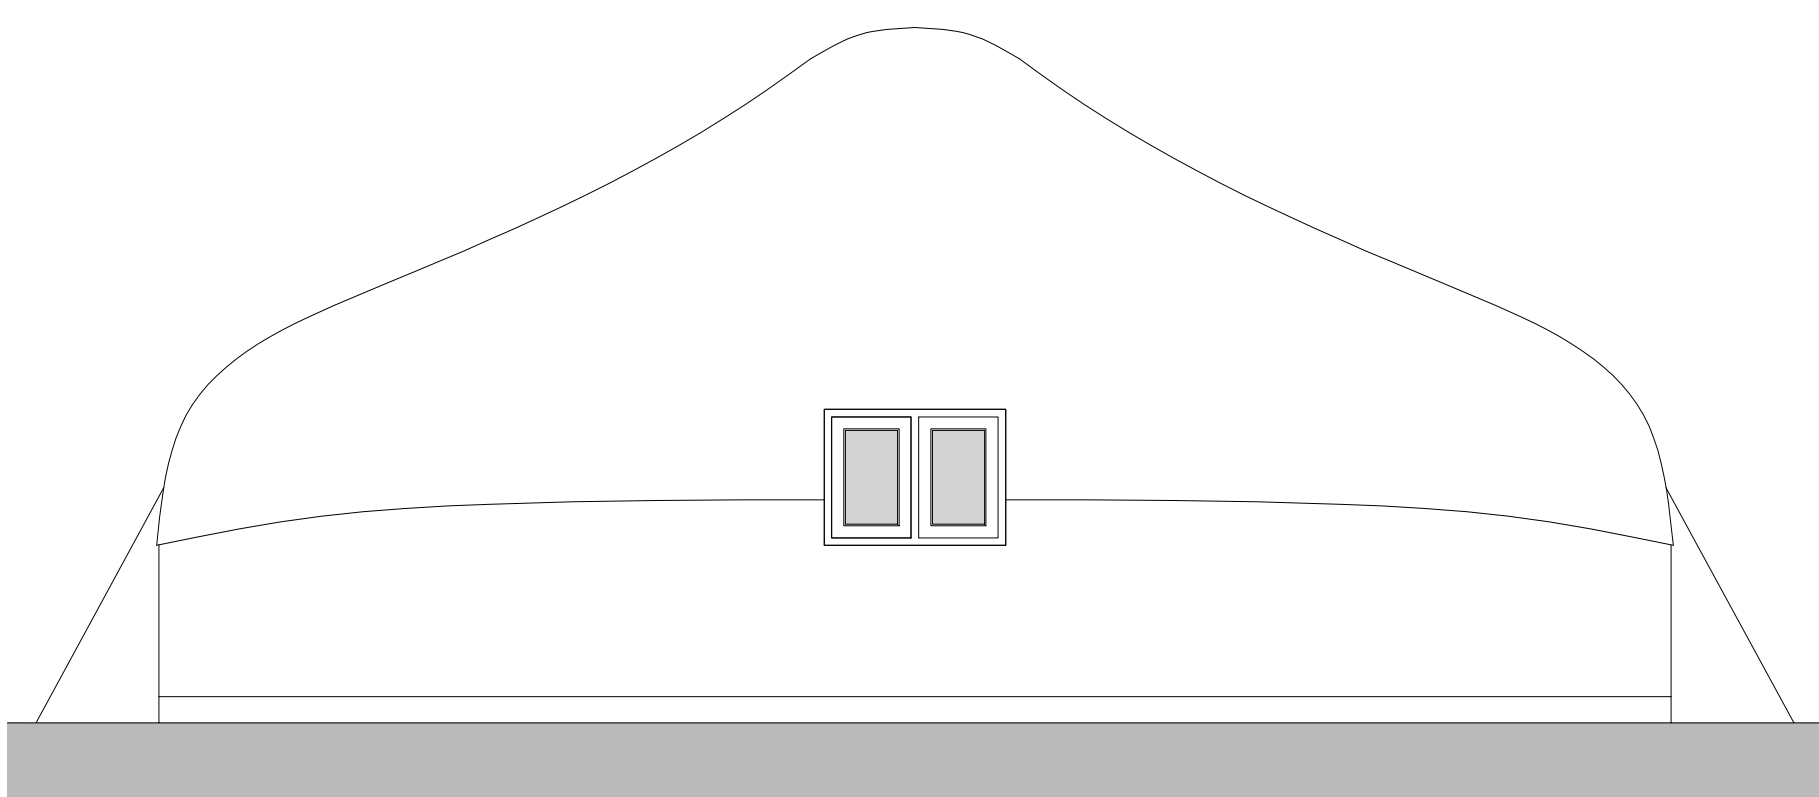

**PROPOSED
EAST ELEVATION**
Scale 1:50

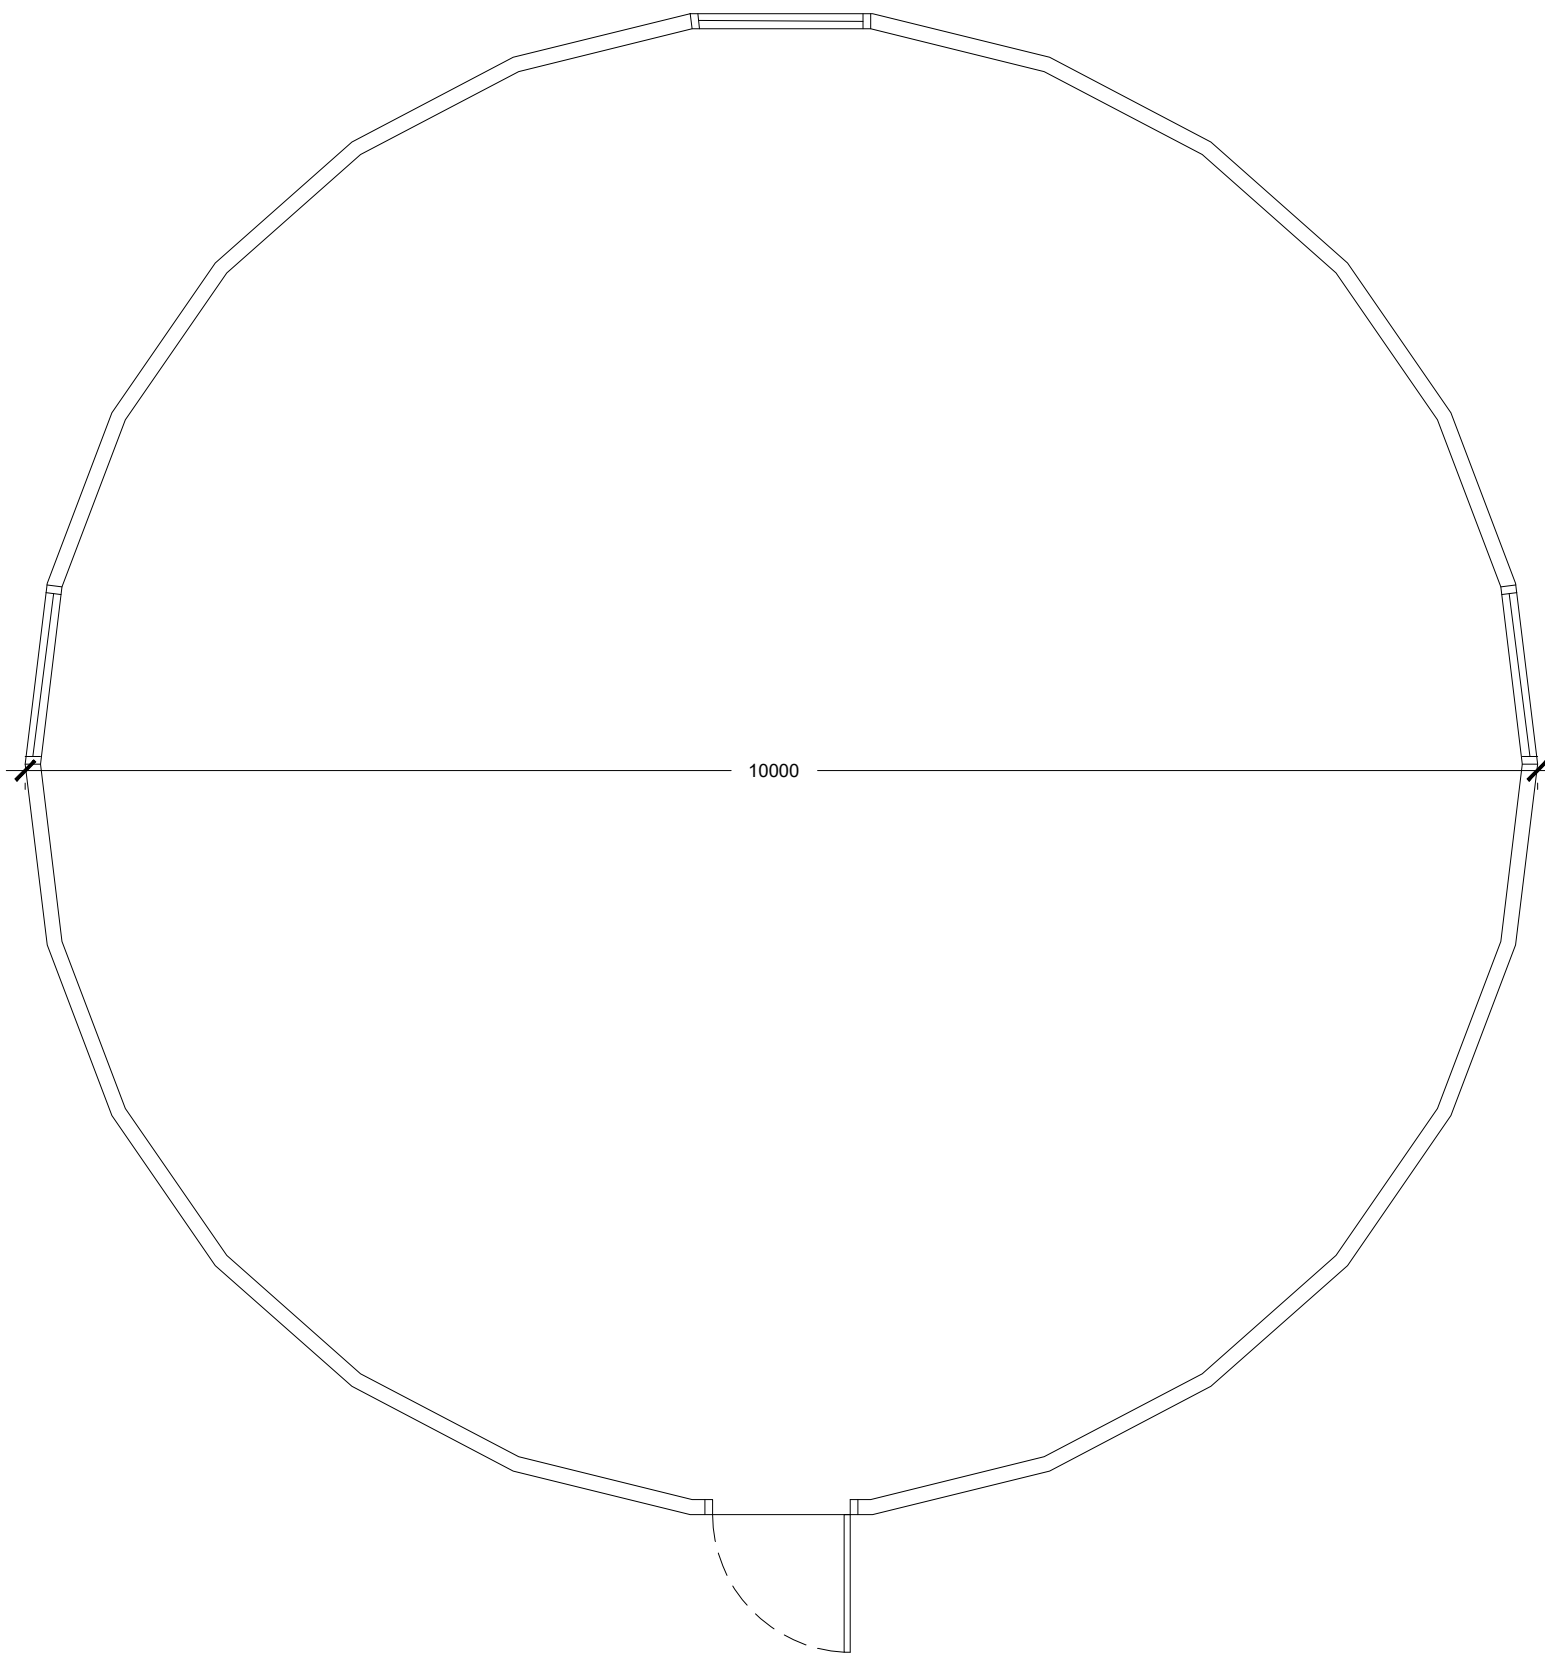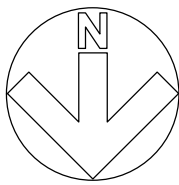

**PROPOSED
PLAN**
Scale 1:50

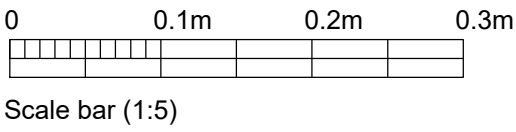

Rev.	Date		Init
CLIENT			
MEADOWBROOK (WILTSHIRE) CIC			
PROJECT			
MEADOWBROOK, 211 WOODROW ROAD, MELKSHAM SN12 7RD			
DRAWING			
YURT PROPOSED PLAN AND ELEVATIONS			
DRAWN:	Date:	Scale:	
JG	18/06/2025	As stated	
Drawing number:		@ A1	
	4405-03	Rev.	
DOLMAN			
ARCHITECTURAL DESIGNERS		BUILDING SURVEYORS	
COST CONSULTANTS		CDM PRINCIPAL DESIGNERS	
Sussex House			
Bath Road			
Devizes			
Wiltshire SN10 2AF			