




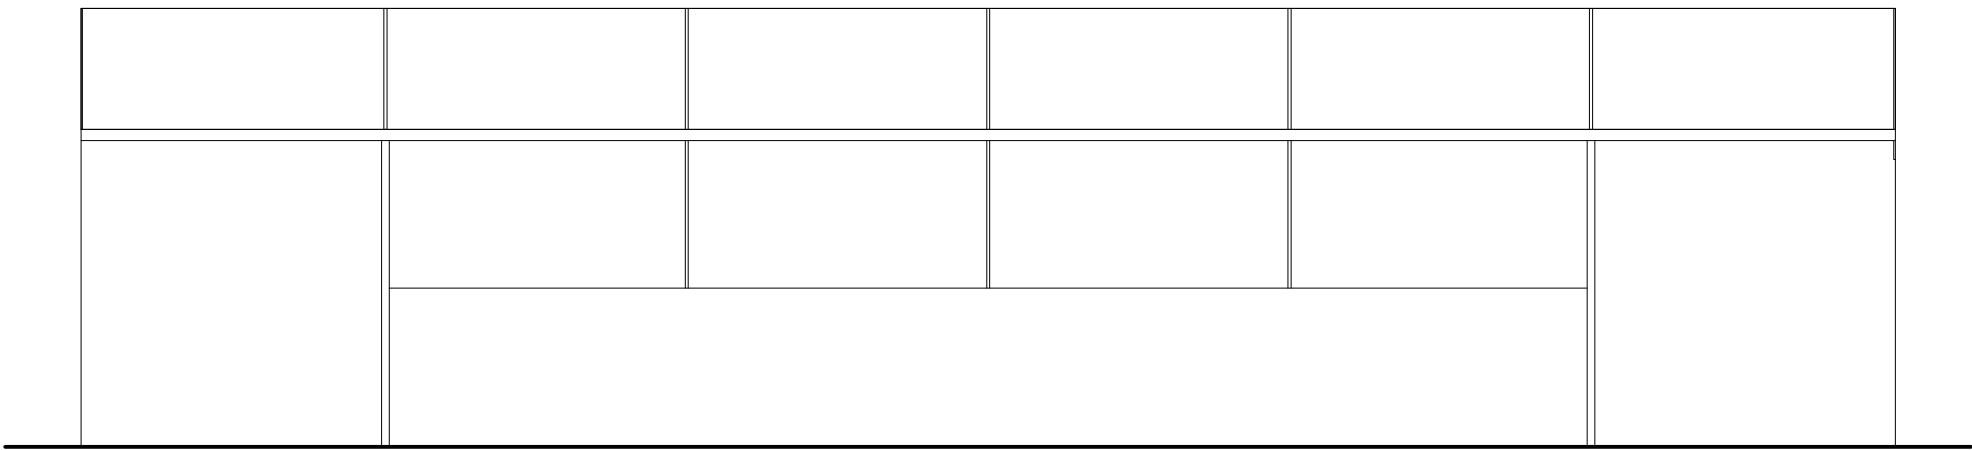



PROPOSED
WEST ELEVATION
Scale 1:50

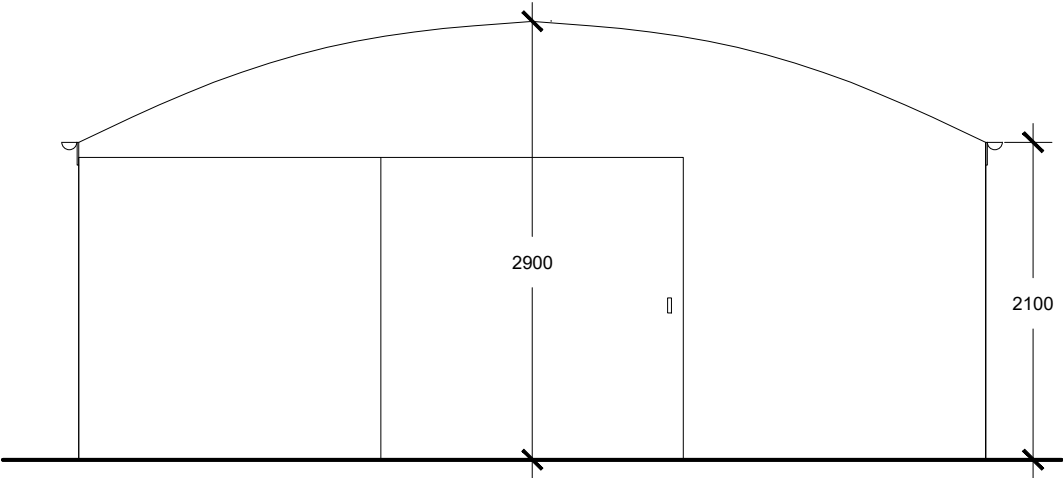


PROPOSED
NORTH ELEVATION
Scale 1:50

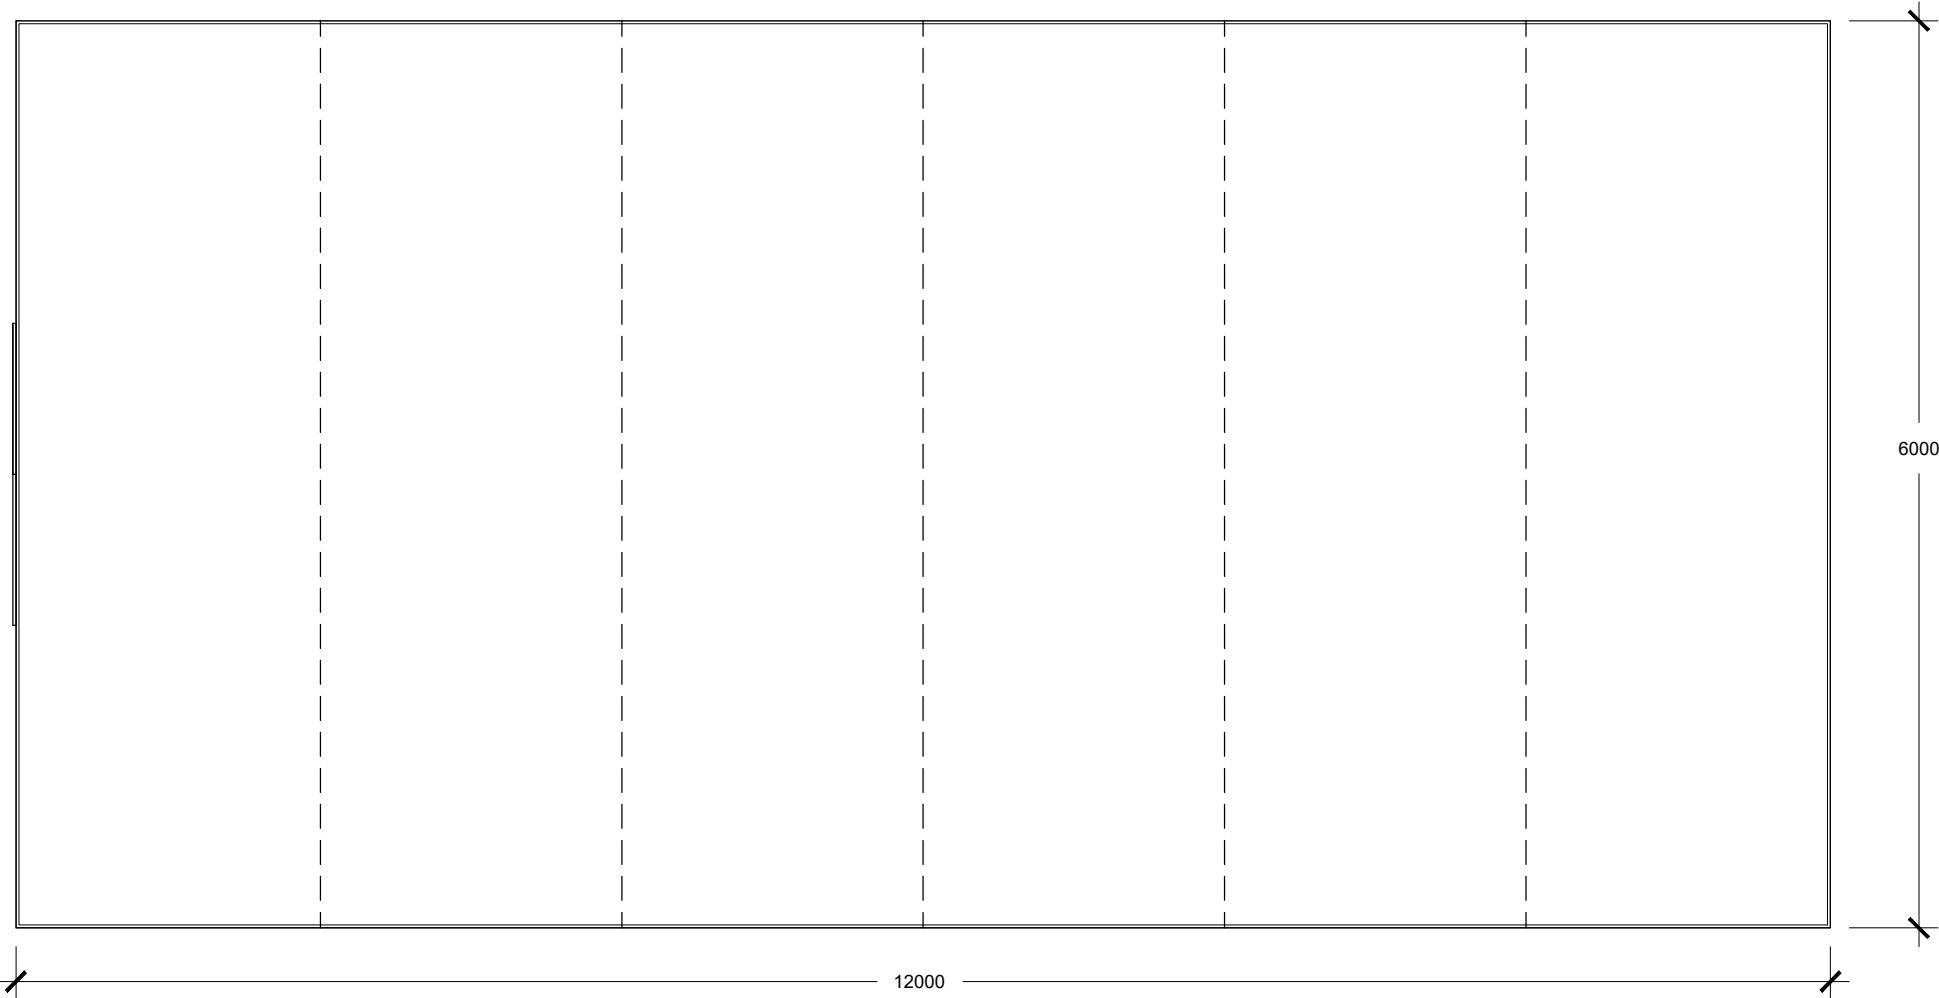


PROPOSED
PLAN
Scale 1:50

 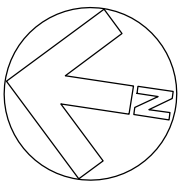

Scale bar (1:5)

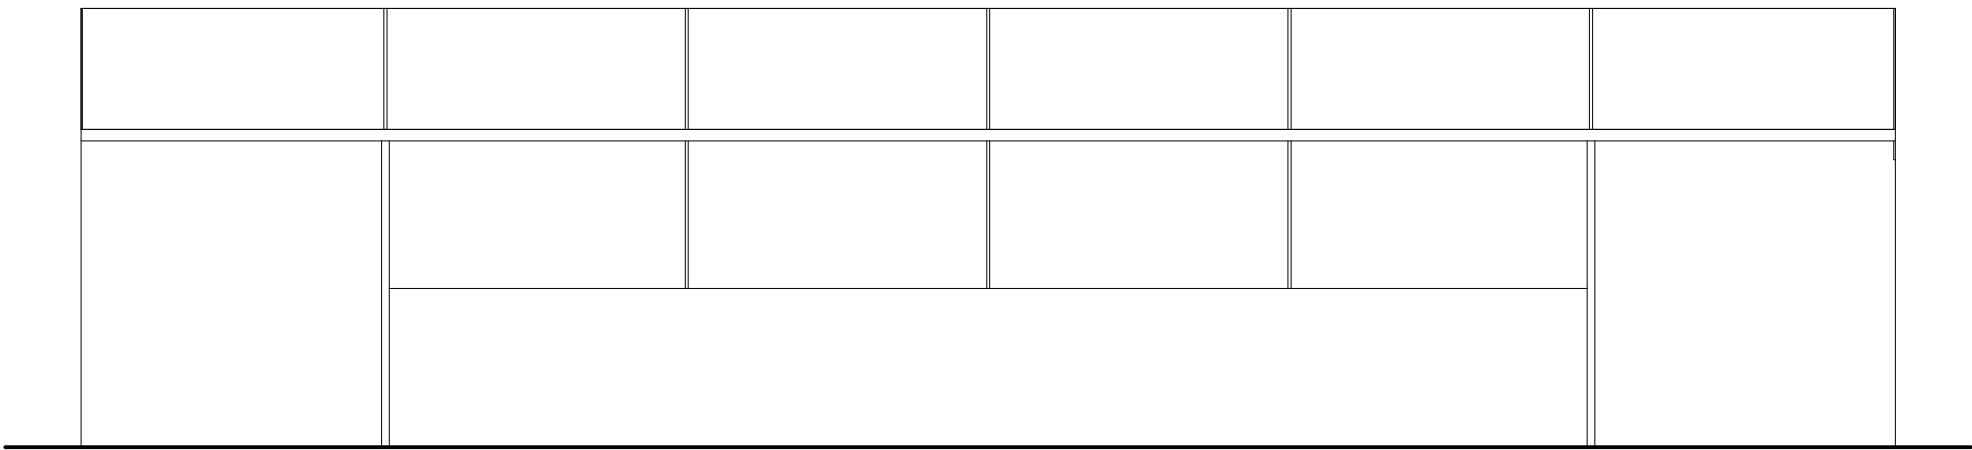

PROPOSED
EAST ELEVATION
Scale 1:50

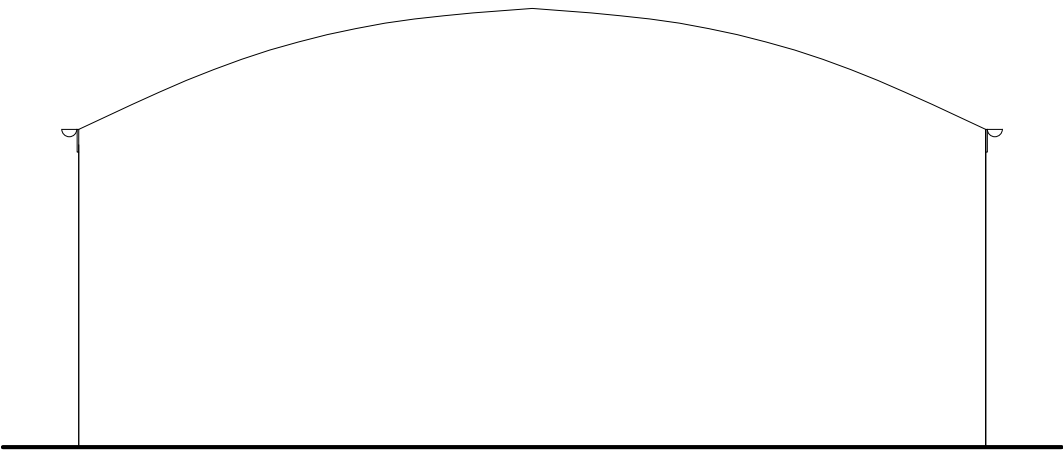

PROPOSED
SOUTH ELEVATION
Scale 1:50

Rev.	Date			Init
CLIENT				
MEADOWBROOK (WILTSHIRE) CIC				
PROJECT				
MEADOWBROOK, 211 WOODROW ROAD, MELKSHAM SN12 7RD				
DRAWING				
KEDER POLYTUNNEL PROPOSED PLAN AND ELEVATIONS				
DRAWN:	Date:	Scale:		
JG	18/06/2025	As stated		
Drawing number:	4405-02	@ A1		
		Rev.		
DOLMAN				
ARCHITECTURAL DESIGNERS BUILDING SURVEYORS				
COST CONSULTANTS CDM PRINCIPAL DESIGNERS				
Sussex House				
Bath Road				
Devizes				
Wiltshire SN10 2AF				
Tel: 01380 729456				
Web: www.dolmansurveyors.co.uk				
Email: info@dolmansurveyors.co.uk				