


This drawing is copyright of CLARK & MASLIN Ltd and may not be copied or reproduced without permission.
Figured dimensions are to be taken in preference to scaled dimensions.
Large scale drawings to have preference to small scale drawings.
Dimensions for fixed-in items are to be checked on site prior to manufacture.


REV	DETAIL OF REVISION	BY	DATE
-----	--------------------	----	------




WEST ELEVATION

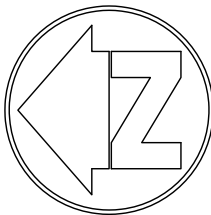

EAST ELEVATION

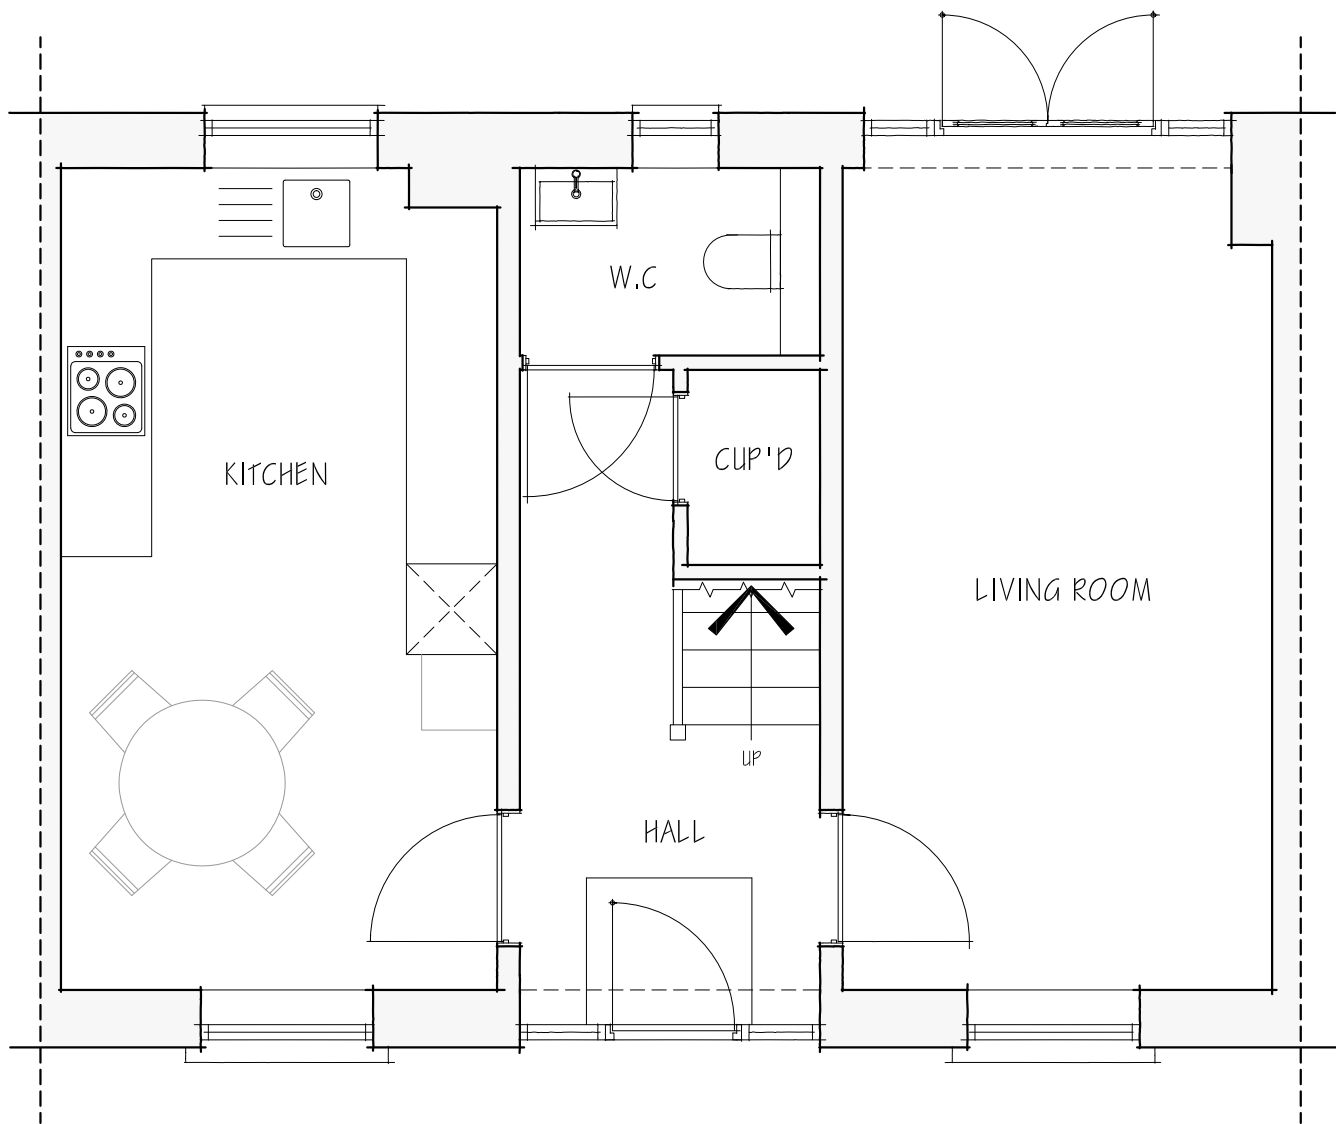

GROUND FLOOR PLAN

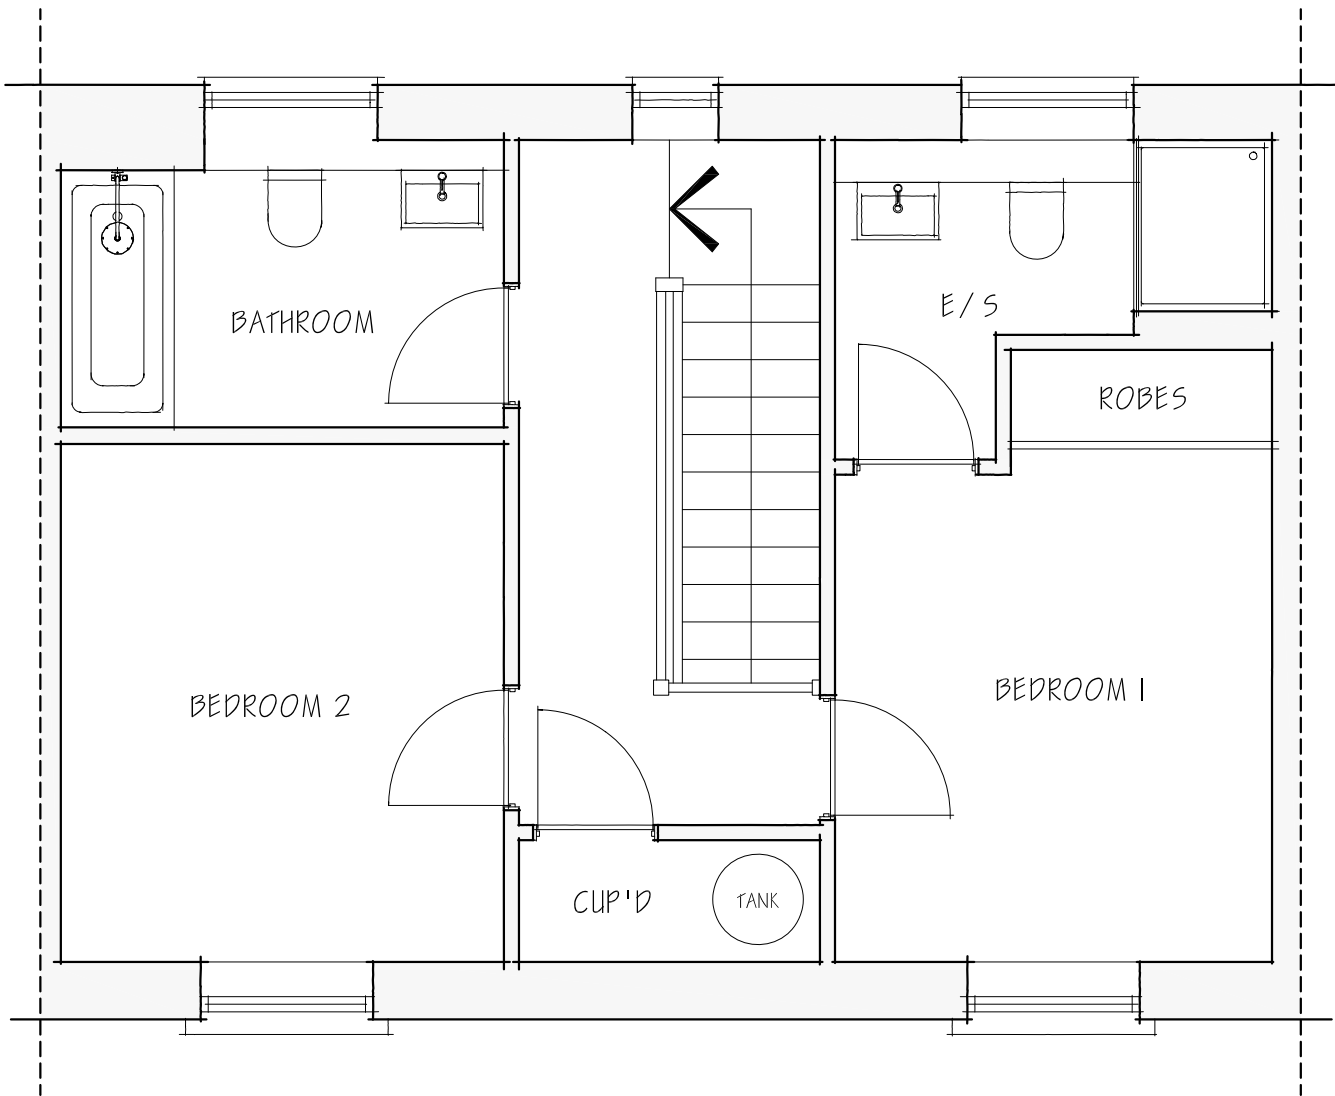

FIRST FLOOR PLAN

SURVEY DRAWING



CLARK & MASLIN
Unit 5, Charlton Business Park
Crudwell Road, Malmesbury
Wiltshire, SN16 9RU
Telephone: 01666 822911
www.clarkandmaslin.co.uk
Planning Architecture Conservation

Client EMMA MASSEY			
Project PROPOSED LOFT CONVERSION, 10 IMPERIAL DRIVE, ASHTON KEYNES, WILTSHIRE, SN6 6GB			
Description EXISTING FLOOR PLANS & ELEVATIONS			
Scale 1:50	PG Size A1	Drawn EM	Date MAR '26
Drawing No. 5911/01		Revision -	