




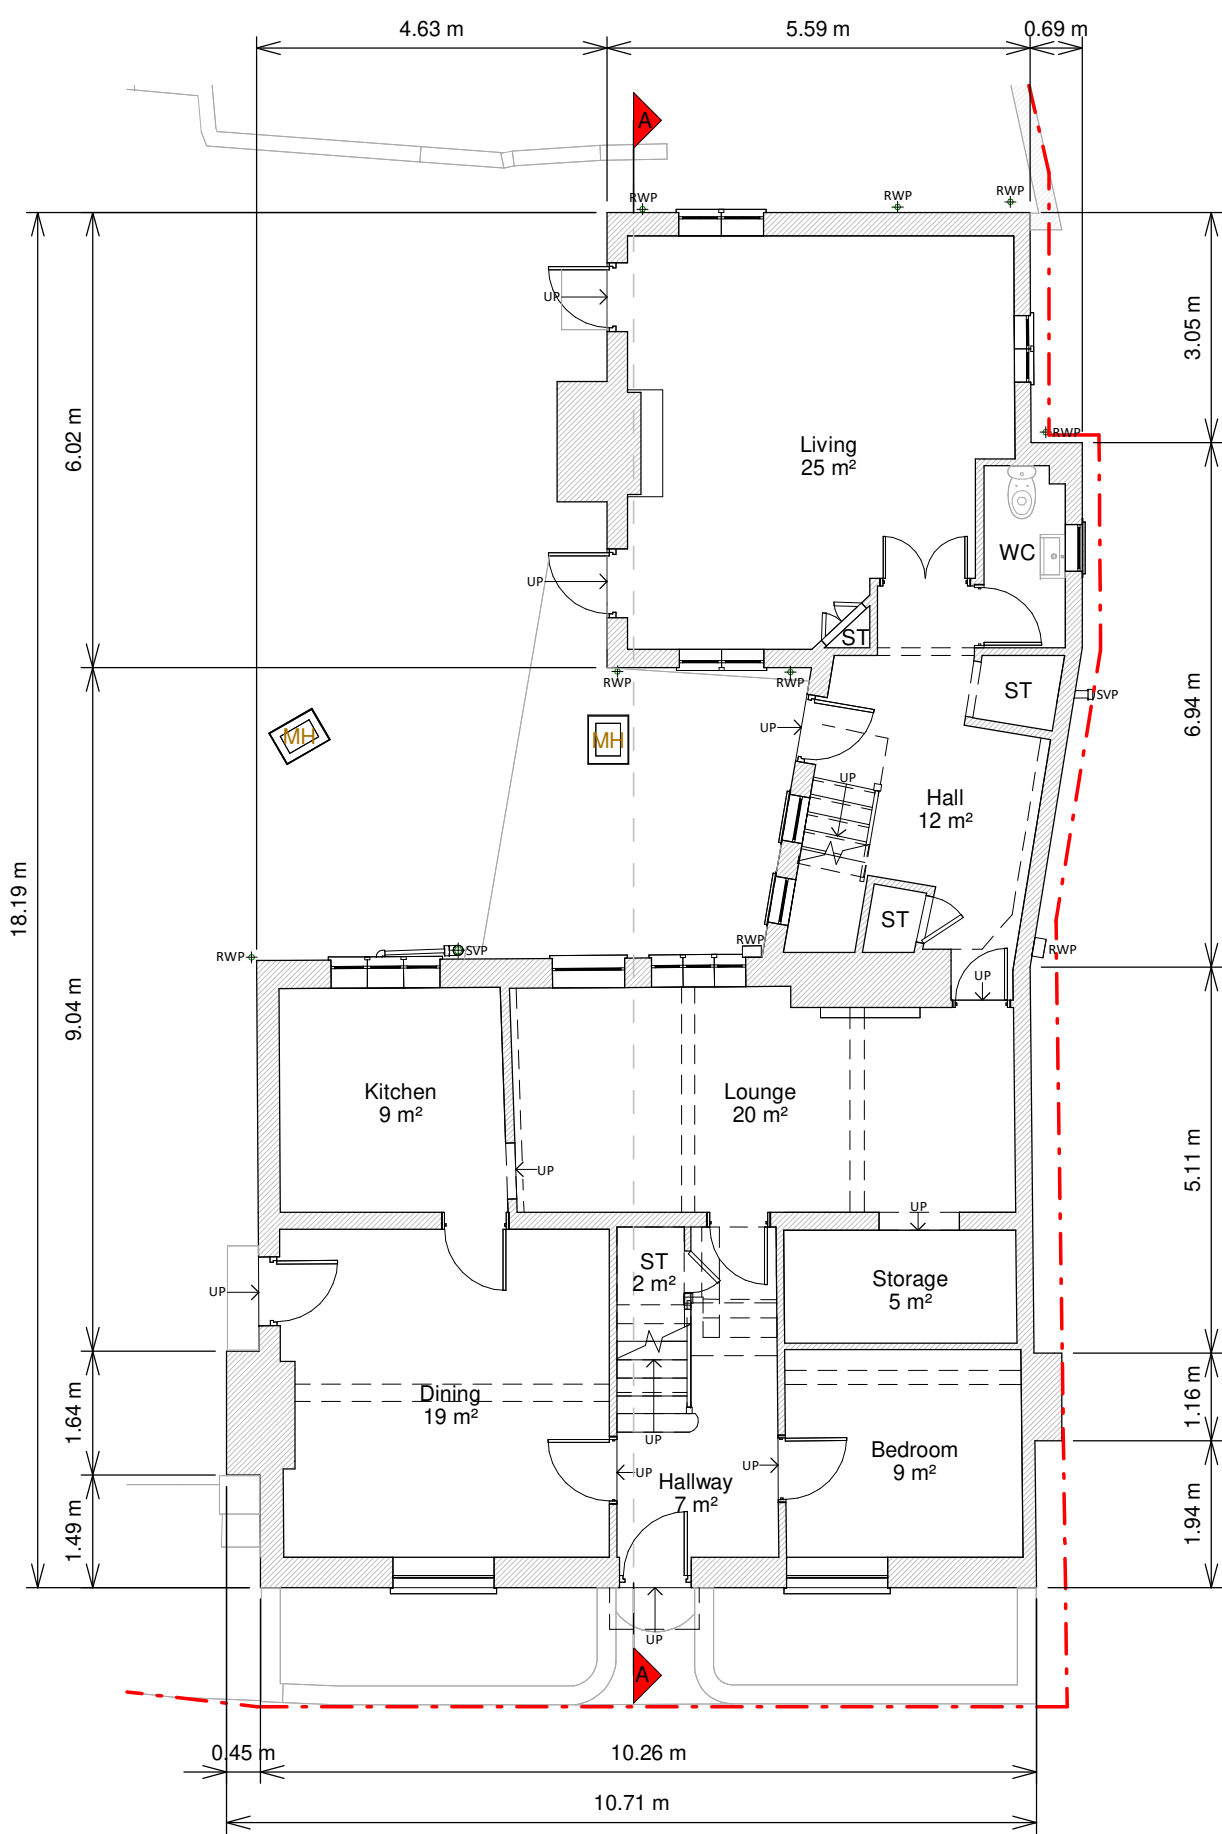

Ground Floor Plan

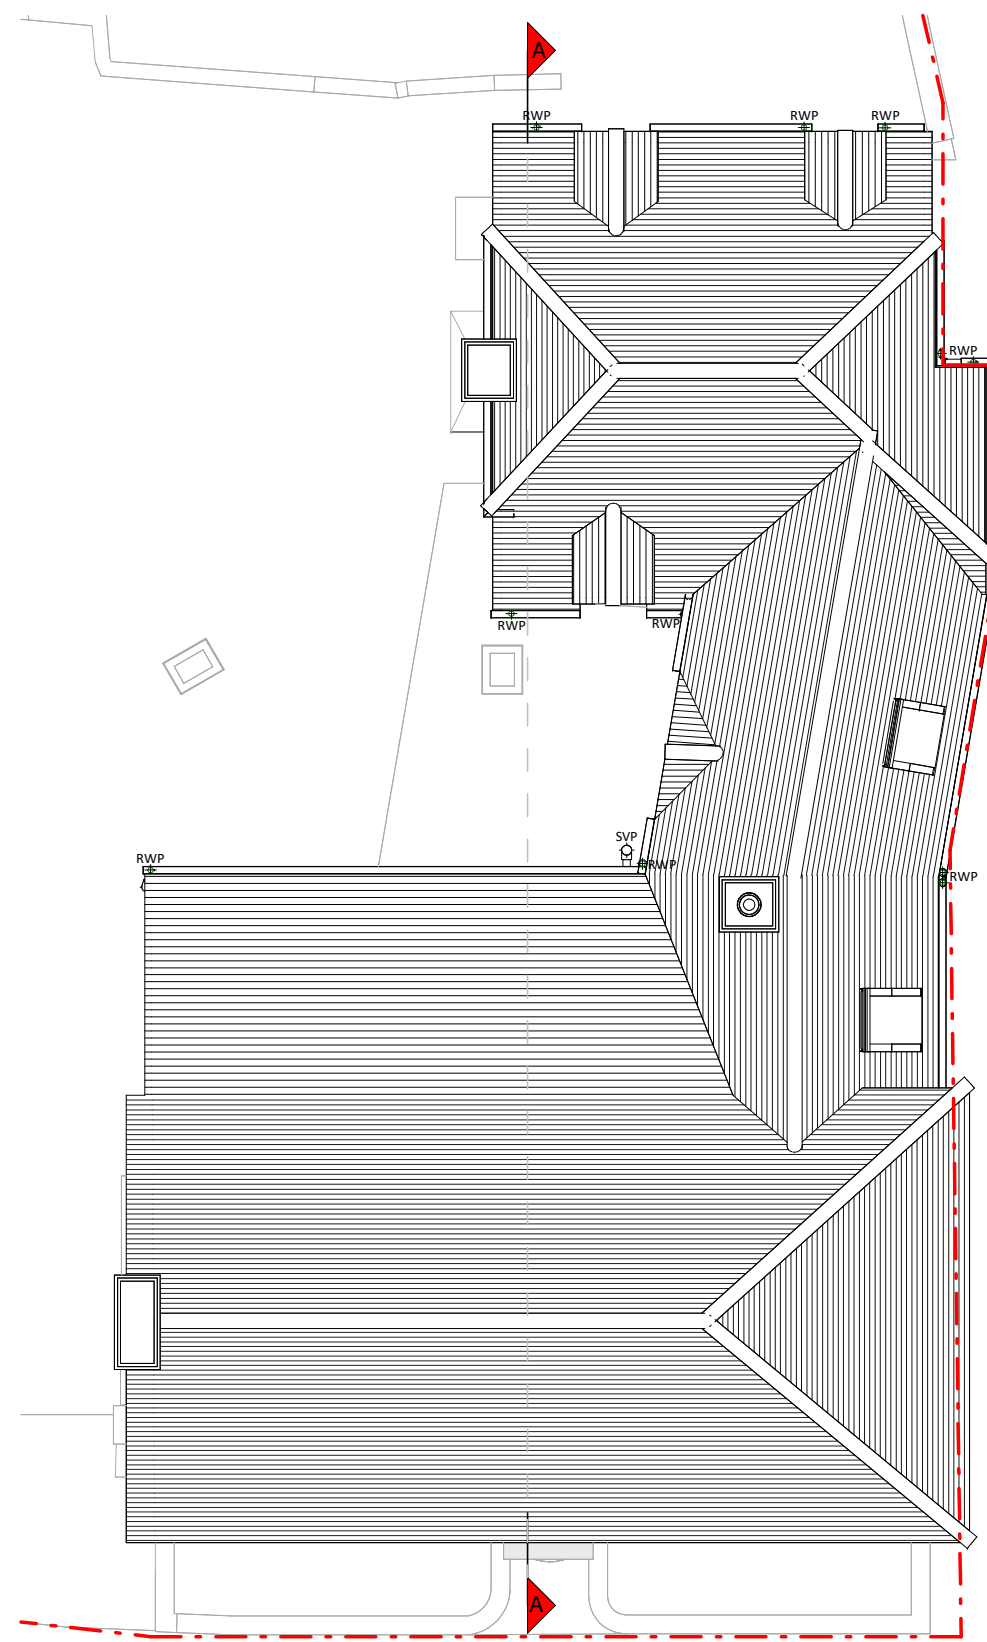

Roof Plan

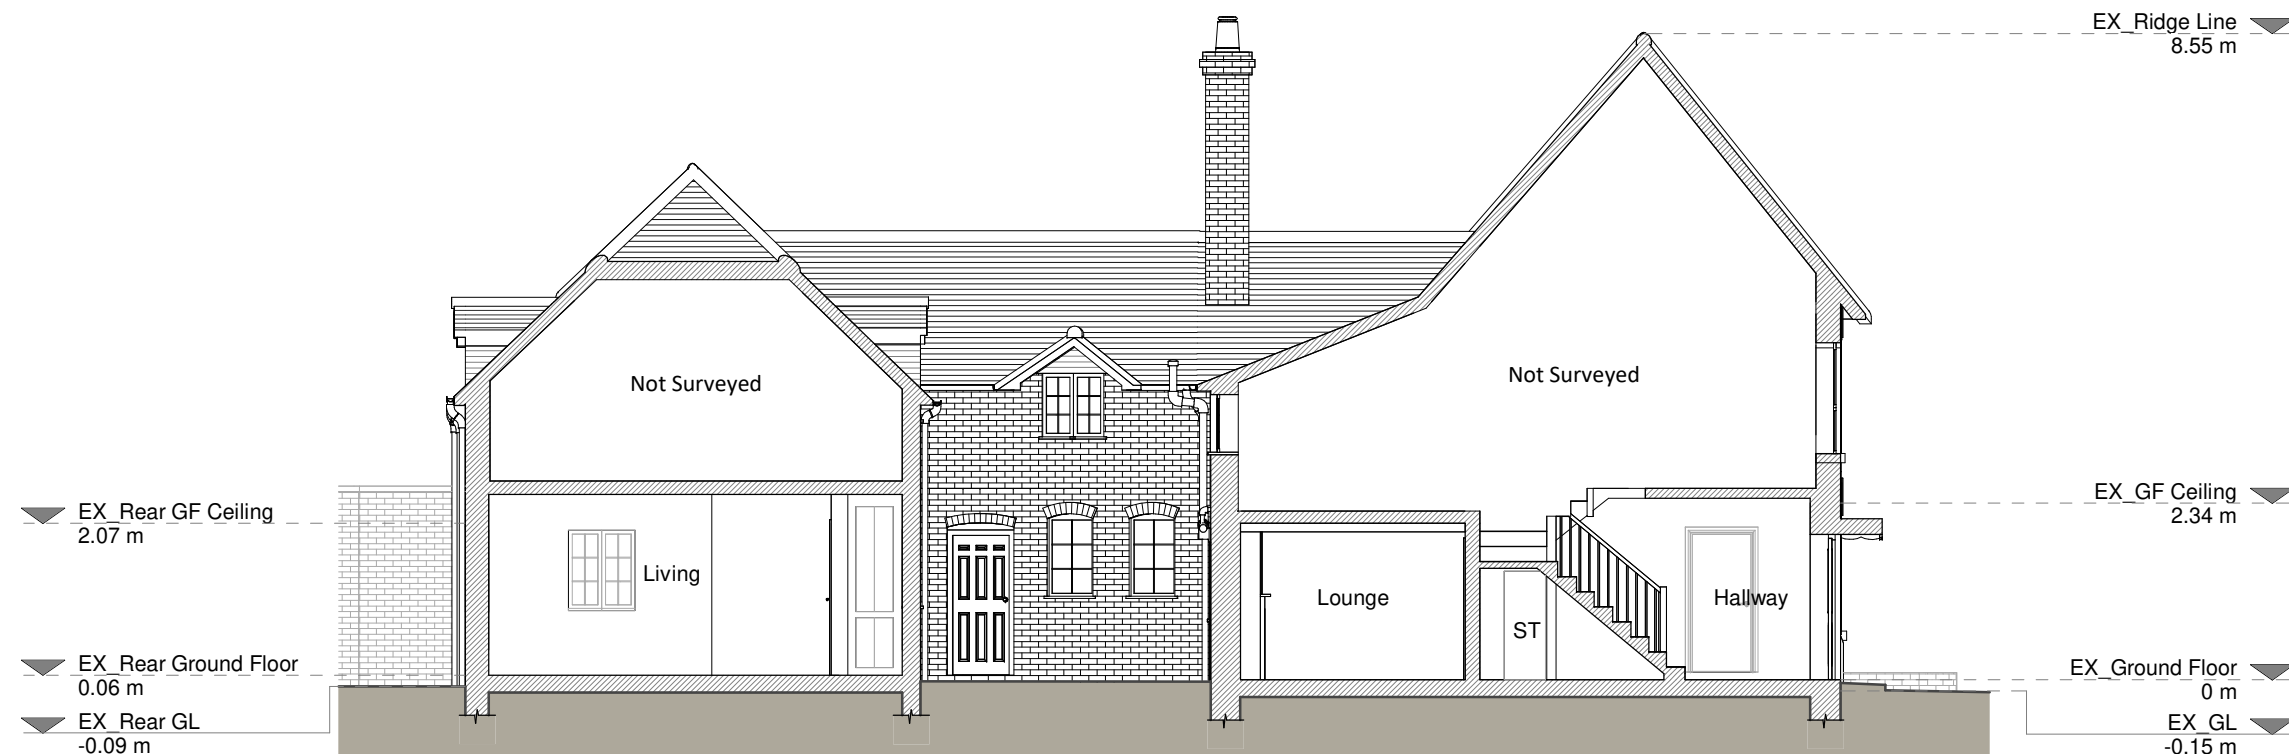


Section A - A




Front Elevation




Left Side Elevation

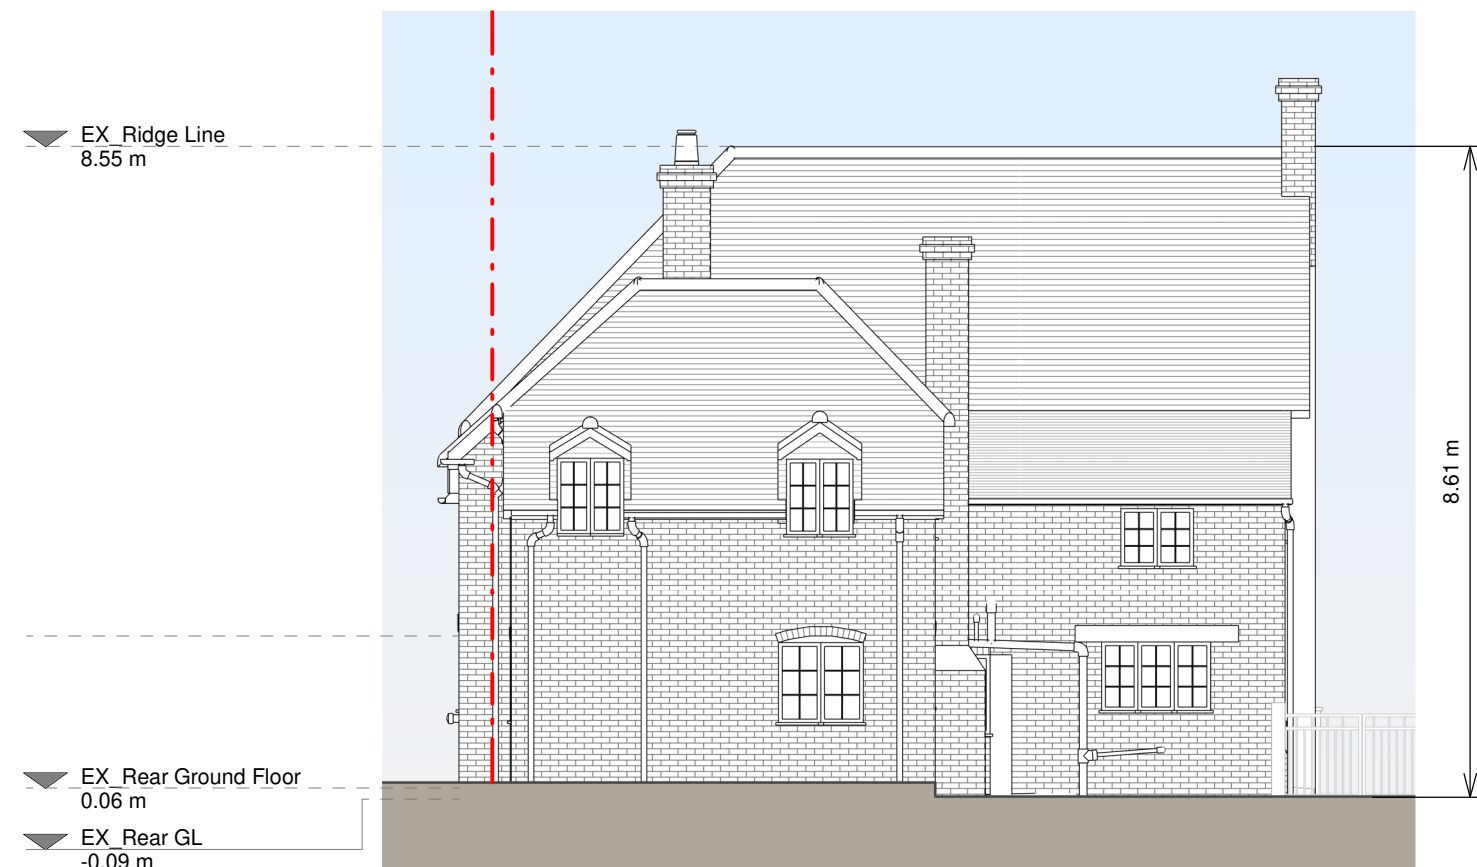


Rear Elevation

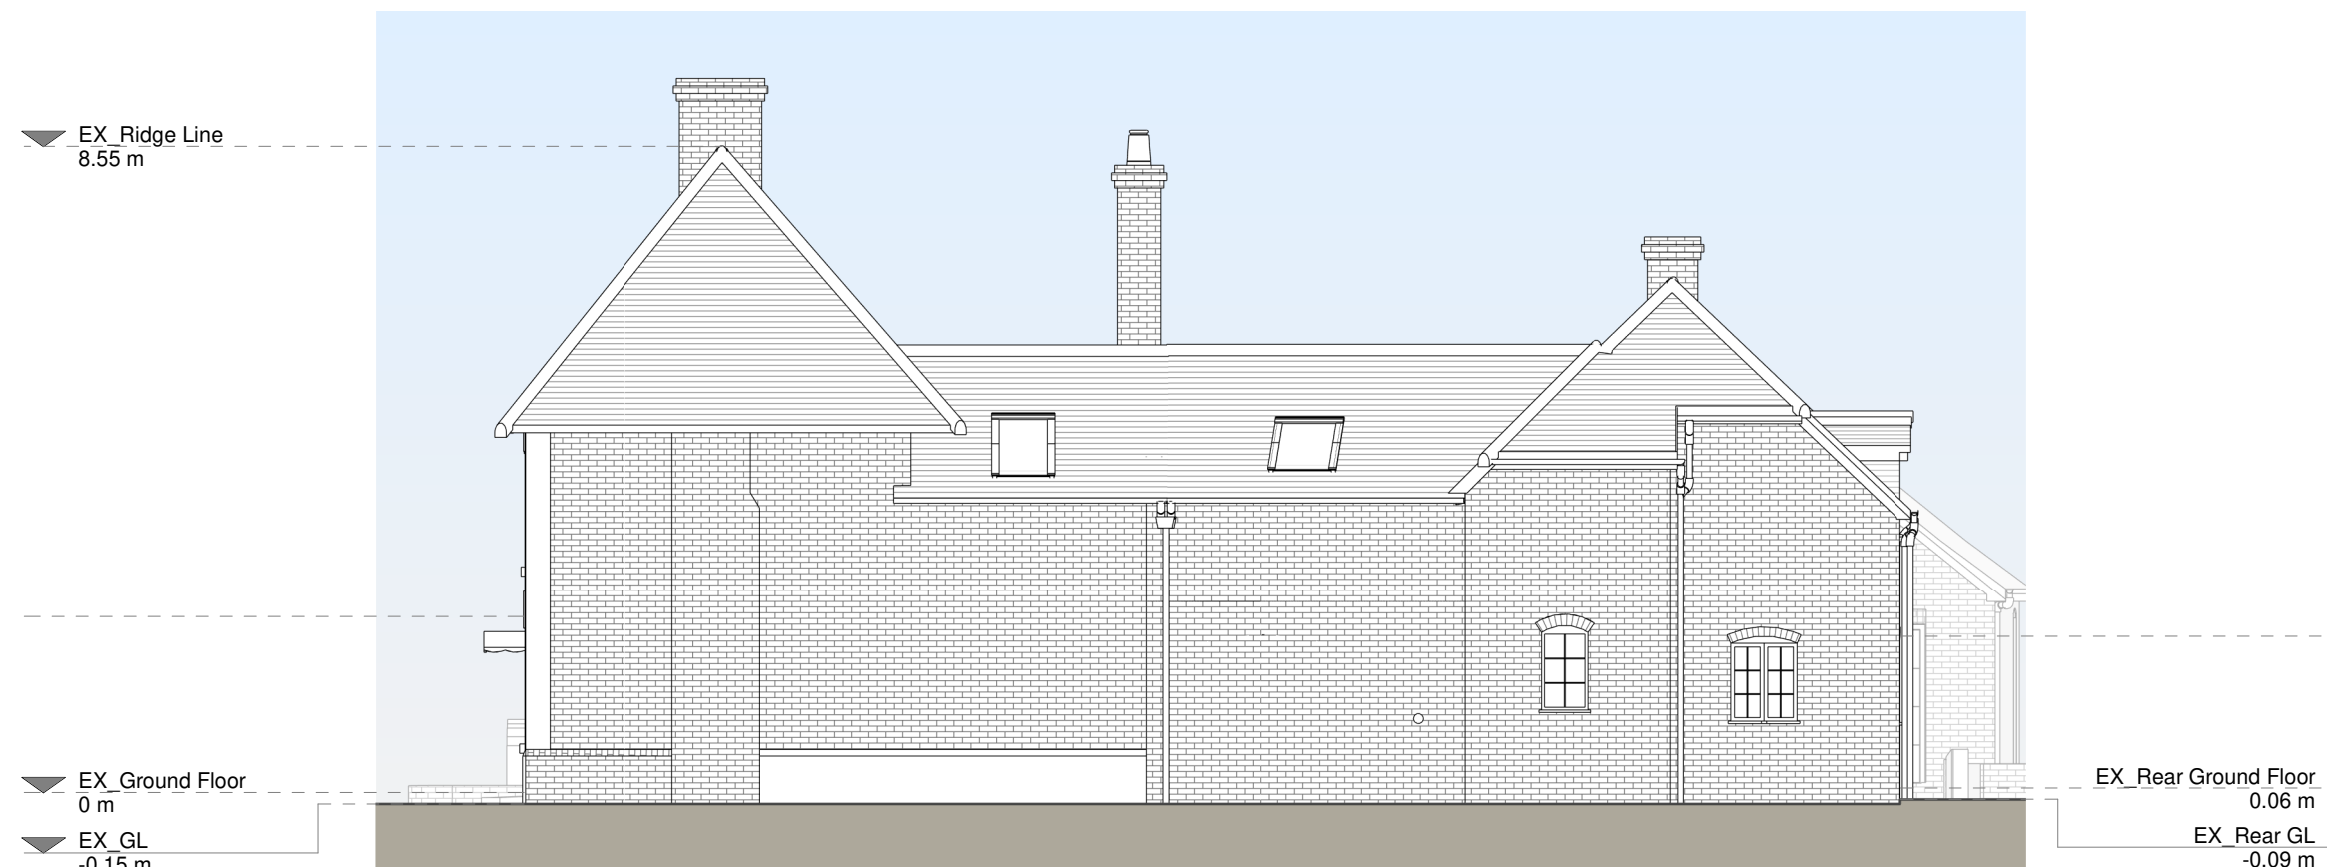

Right Side Elevation

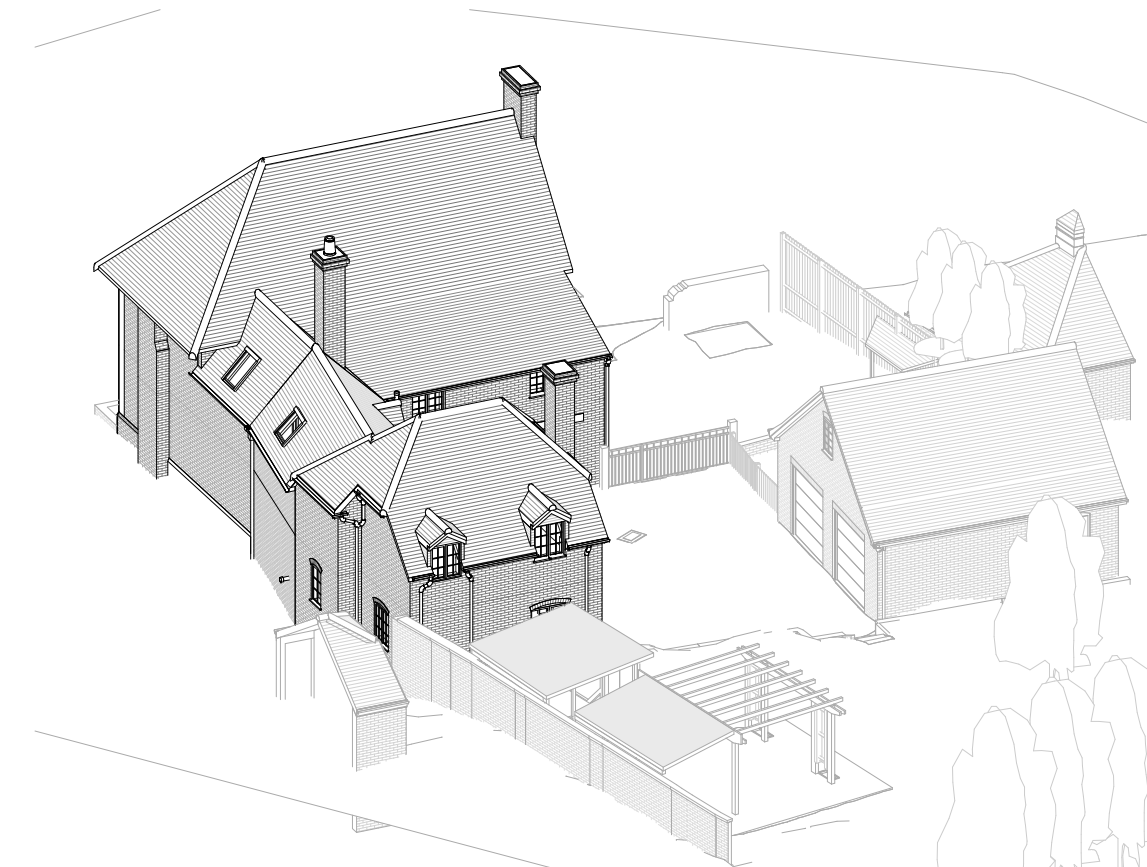

3D Rear View

 

Copyright in the design and this drawing is the property of RESI. Reproduction in whole or in part is forbidden without written sanction of RESI. This drawing must be read in conjunction with all other relevant documentation and drawings.

RESI accepts no liability for any expense, loss or damage of whatever nature and however arising from any variation which has not been referred to them and their approval obtained.

RESI do not advise using planning drawings for the construction stages. All dimensions to be cross-checked on-site prior to manufacture and construction. Any discrepancies to be reported to RESI immediately.

**Existing Materials:**

Brickwork / walls - Brickwork / walls - Red brick and grey rendered walls

Pitched roof - Concrete tile

Windows - uPVC framed cashed windows

Doors - timber / upvc framed door

RWP / Gutters / Fascias - uPVC gutters, downpipes

**KEY**

- Existing walls
- Existing furniture
- Boundary line
- Level line
- 1.5m head height
- 1.8m head height

| Revision |                |            |
|----------|----------------|------------|
| Rev      | Notes          | Date       |
| A        | Planning Issue | 22/04/2026 |
|          |                |            |
|          |                |            |
**resi**

Job Title

Proposed ground floor infill extension, internal alterations and all associated works at Fairview, SN9 6LW

Drawing Status

Existing Drawings

Client

Hattie Mauleverer

Drawing Title

Existing Drawings

|             |              |         |    |
|-------------|--------------|---------|----|
| Scale       | 1:100 @ A1   | Drawn   | RD |
| Date        | April 2026   | Checked | OB |
| Drawing No. | 8363299-1100 | Rev     | A  |