


EXISTING – PROPOSED ELEVATIONS . SCALE 1:100 . MARCH 2026 . DRAWING No. 02




Original Paper Size A3


Rev A – 14 May 2026 – updated note

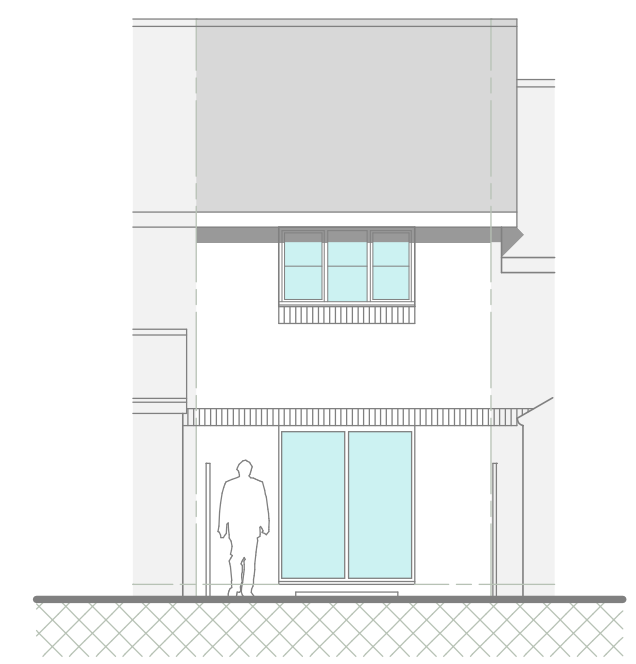


Existing South-West Elevation

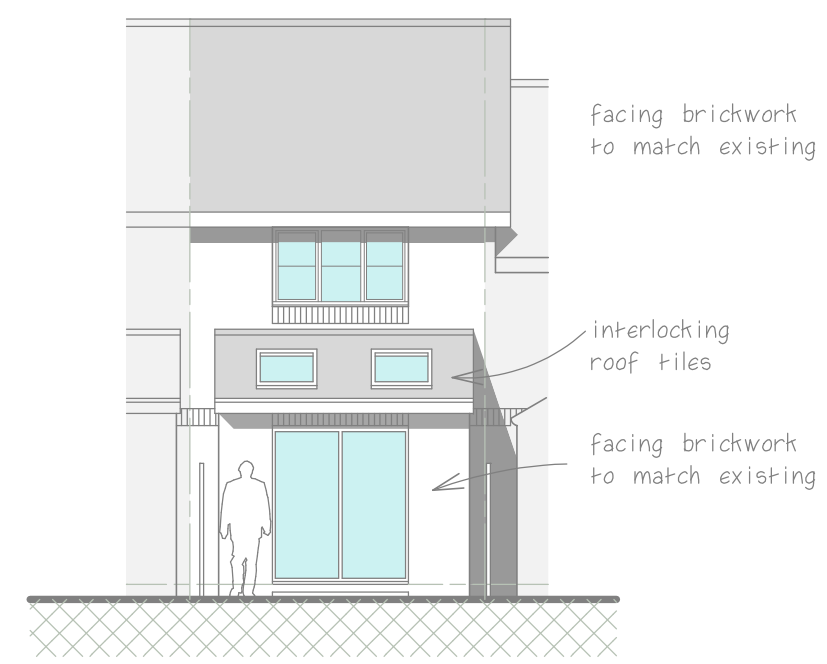

Proposed South-West Elevation

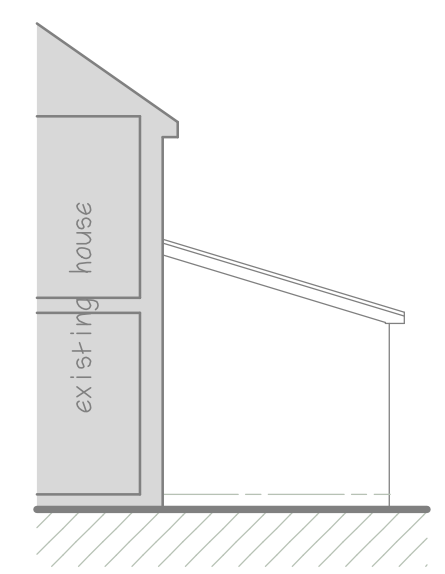

Proposed North-West Elevation

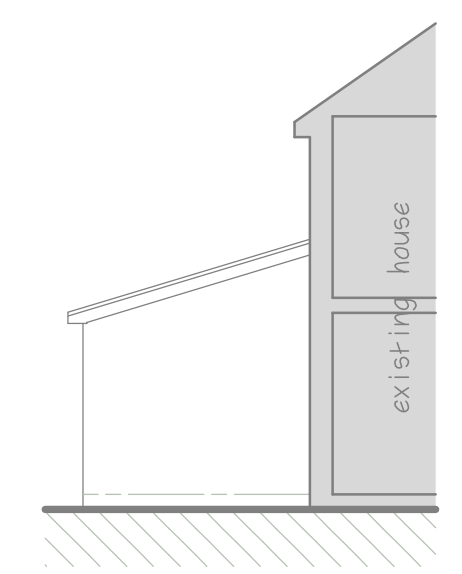

Proposed South-East Elevation