

Copyright in the design and this drawing is the property of RESI. Reproduction in whole or in part is forbidden without written sanction of RESI. This drawing must be read in conjunction with all other relevant documentation and drawings.

RESI accepts no liability for any expense, loss or damage of whatever nature and however arising from any variation which has not been referred to them and their approval obtained.


Print out to actual scale. Do not scale, except unless for Planning purposes. All dimensions to be cross-checked on-site prior to manufacture and construction. Any discrepancies to be reported to RESI immediately.

NOTES

KEY

Neighbouring context

Boundary line

 

Revision		
Rev	Notes	Date
A	Planning Issue	21/01/2025
B	Dormer Changes	14/05/2026



Job Title

Proposed ground floor rear extension, new porch, first floor dormer conversion, internal alterations, floor plan redesign and all associated works at 53a Bradley Road, BA14 0QR

Drawing Status

Existing Drawings


Client

Steven Hessey

Drawing Title

Existing Block Plan

Scale 1 : 200 @ A3	Drawn AR
Date Dec 2025	Checked AS
Drawing No. B342926-1000	REV B

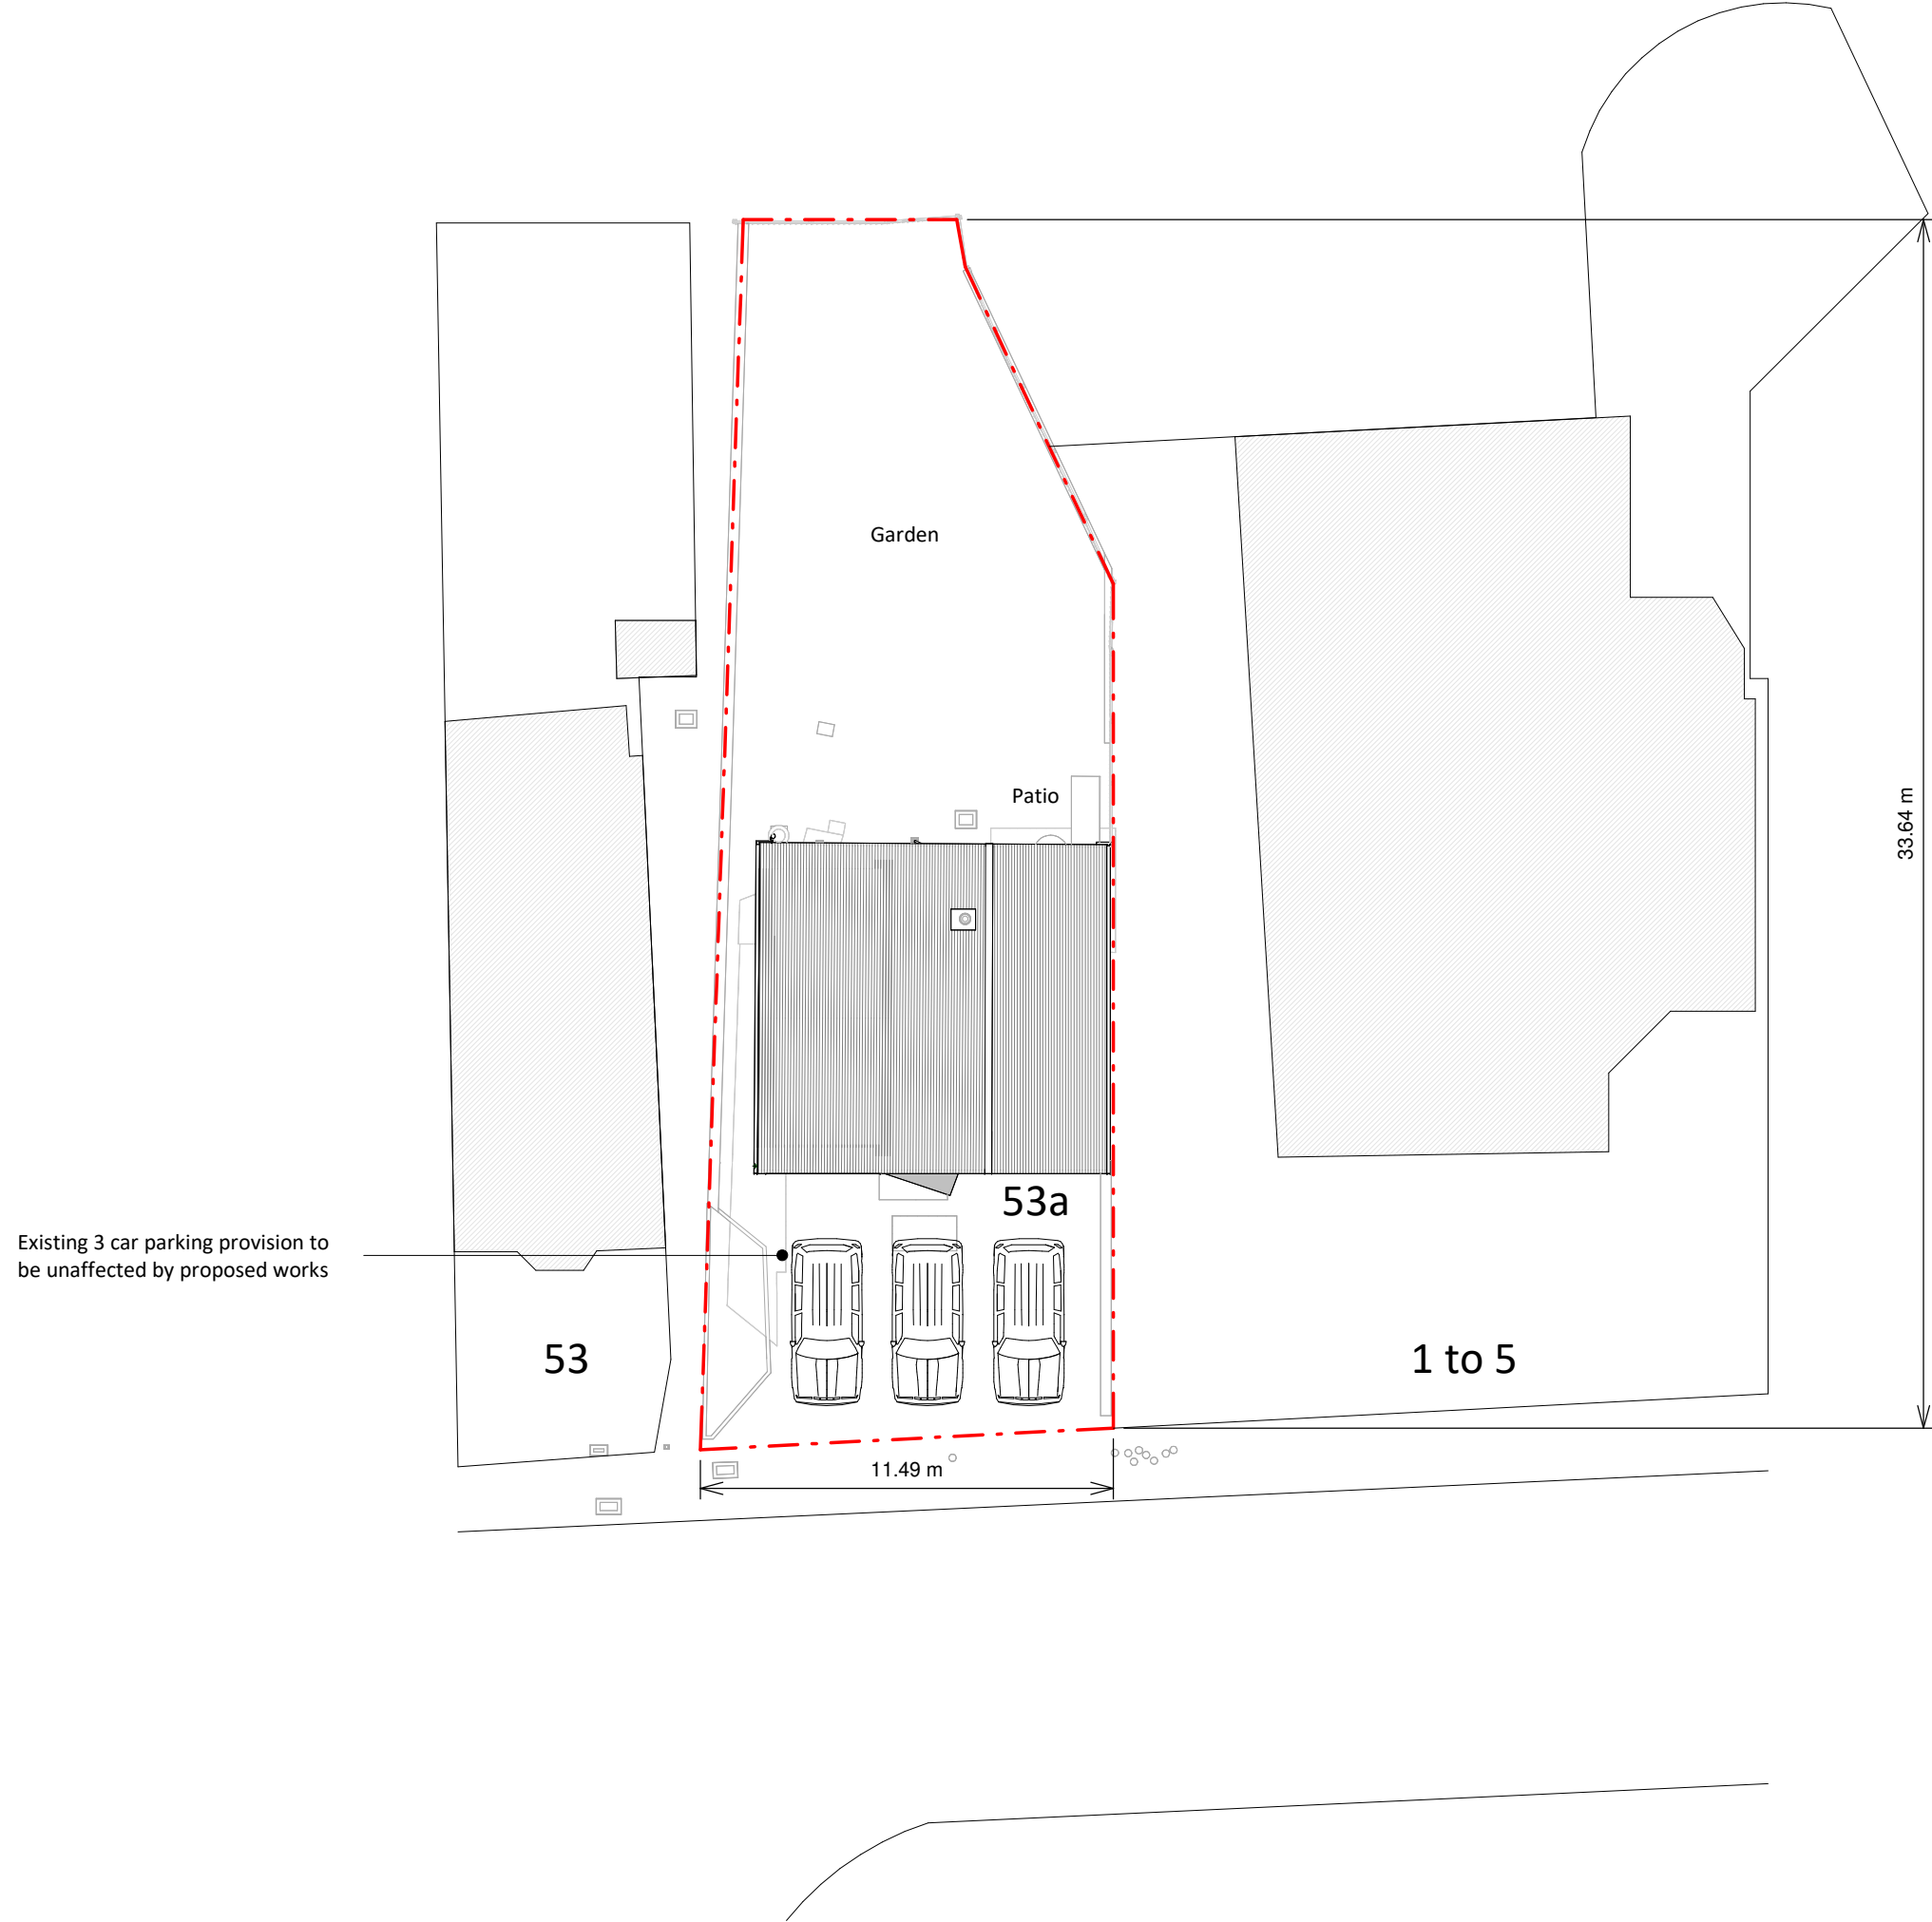

Existing Block Plan

