



SIGN 01

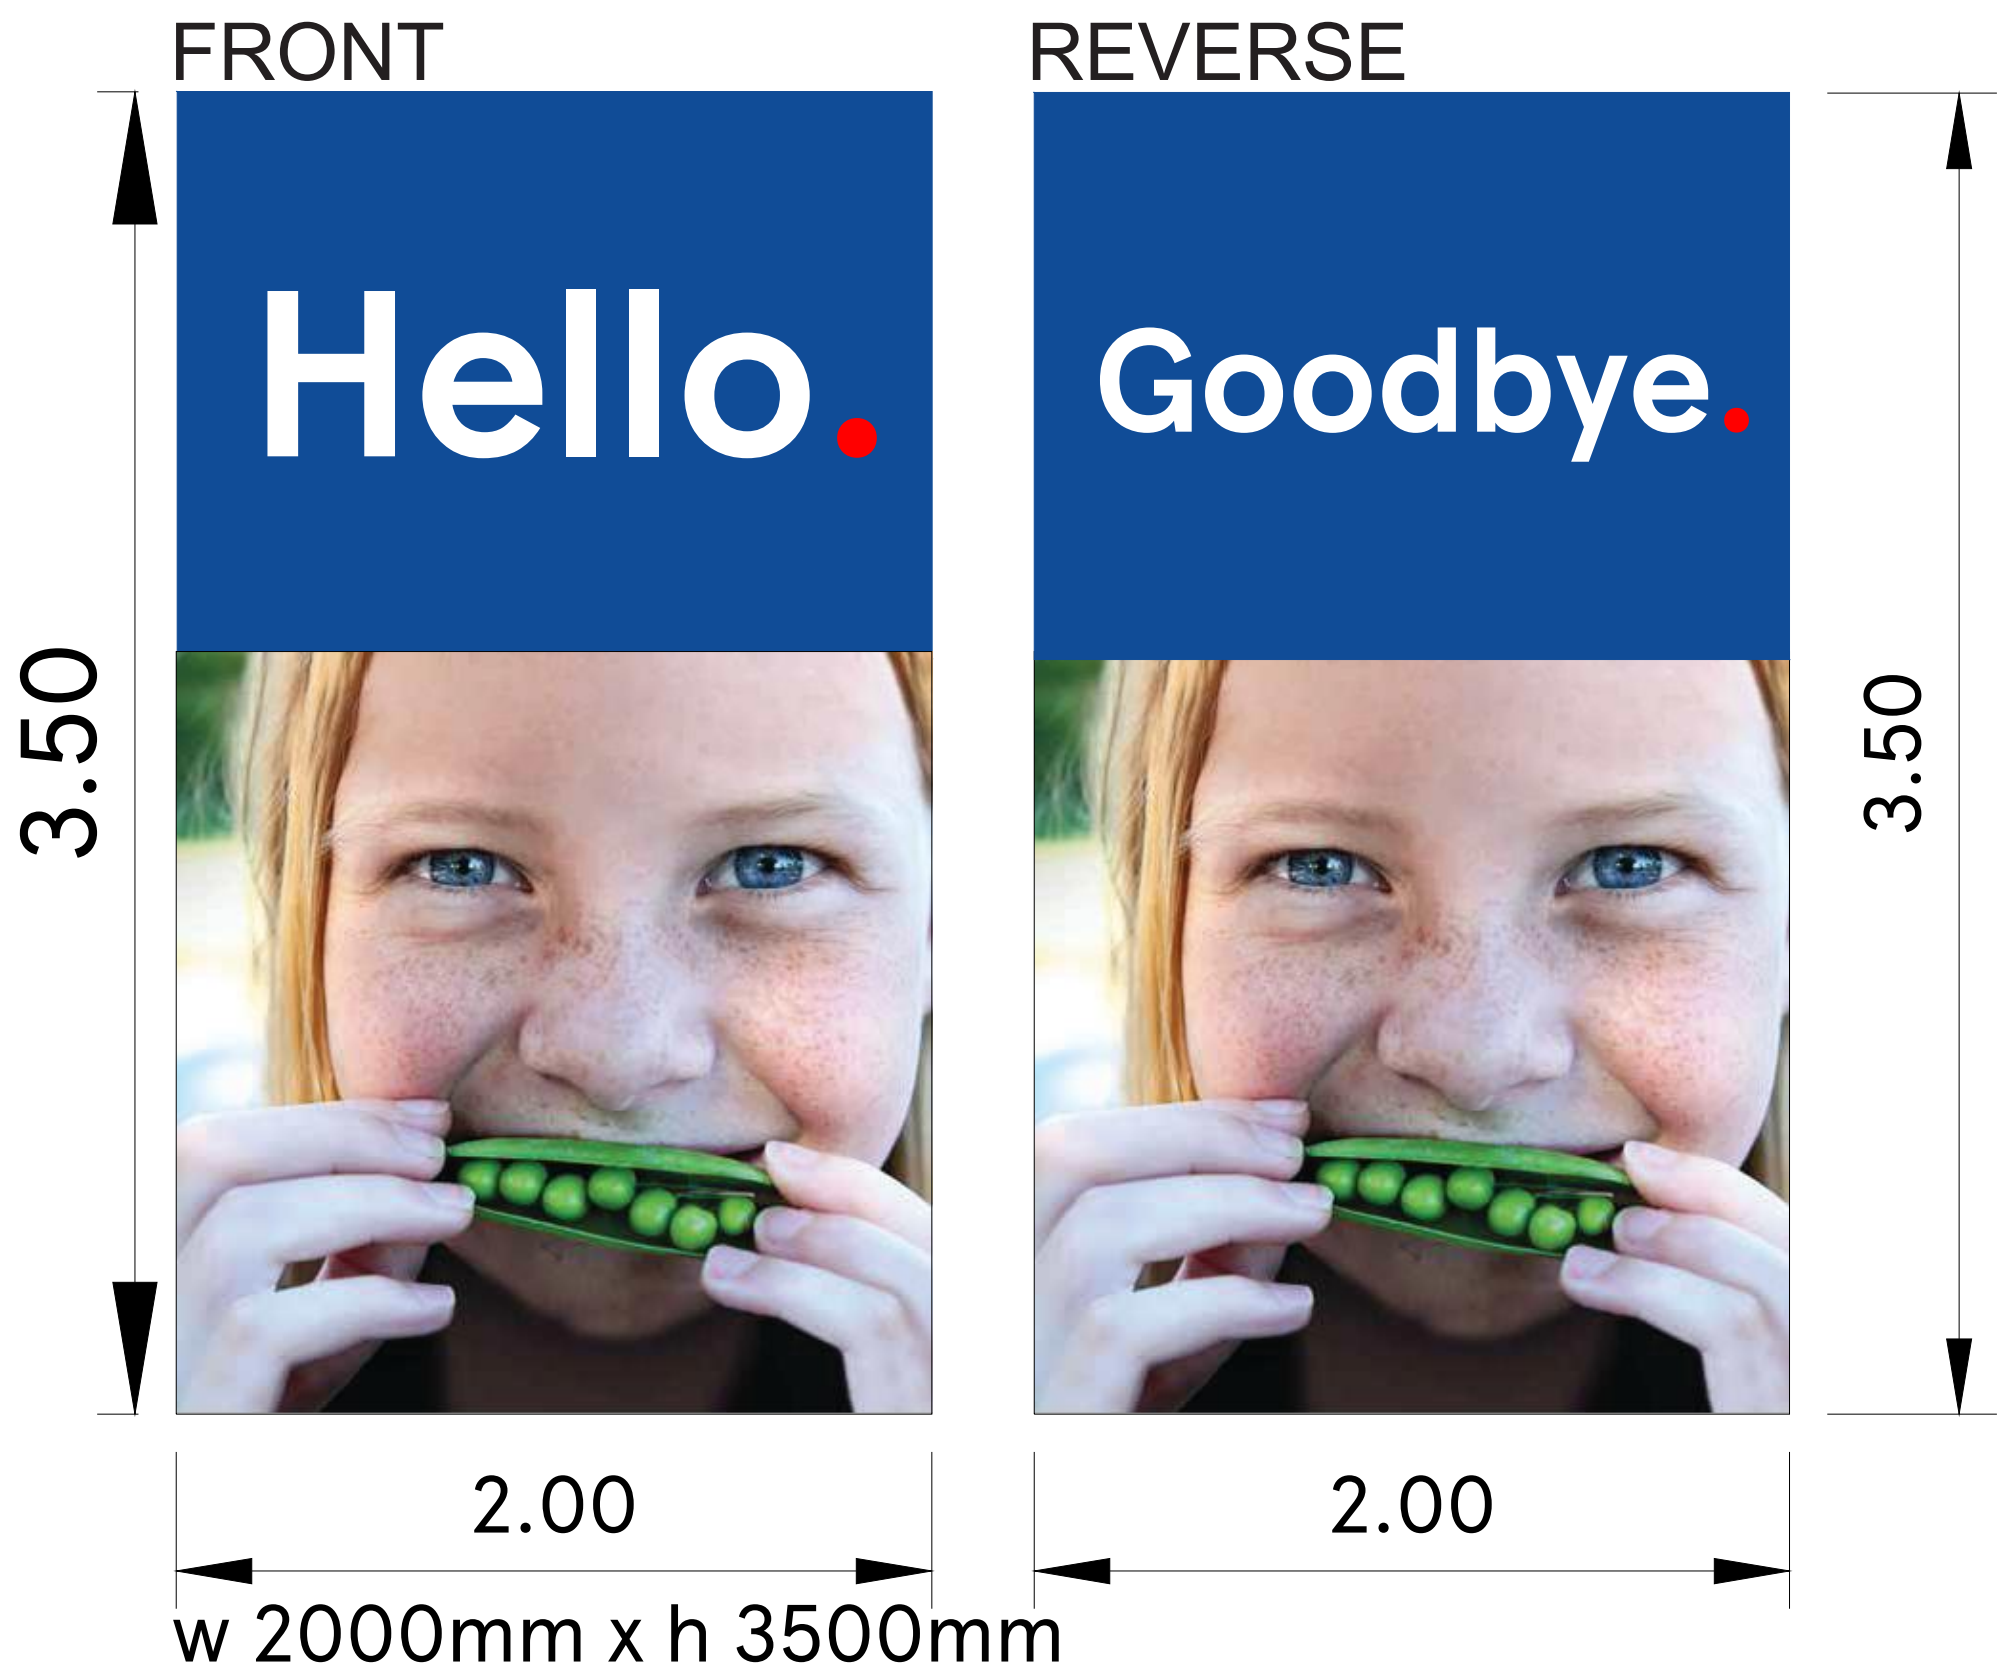


CAR PARK TOTEM X1  
2000mm x 3500mm new  
ACM panels with digitally  
printed self adhesive  
applied to face. Panels  
fitted to new framework.

SIGN 03

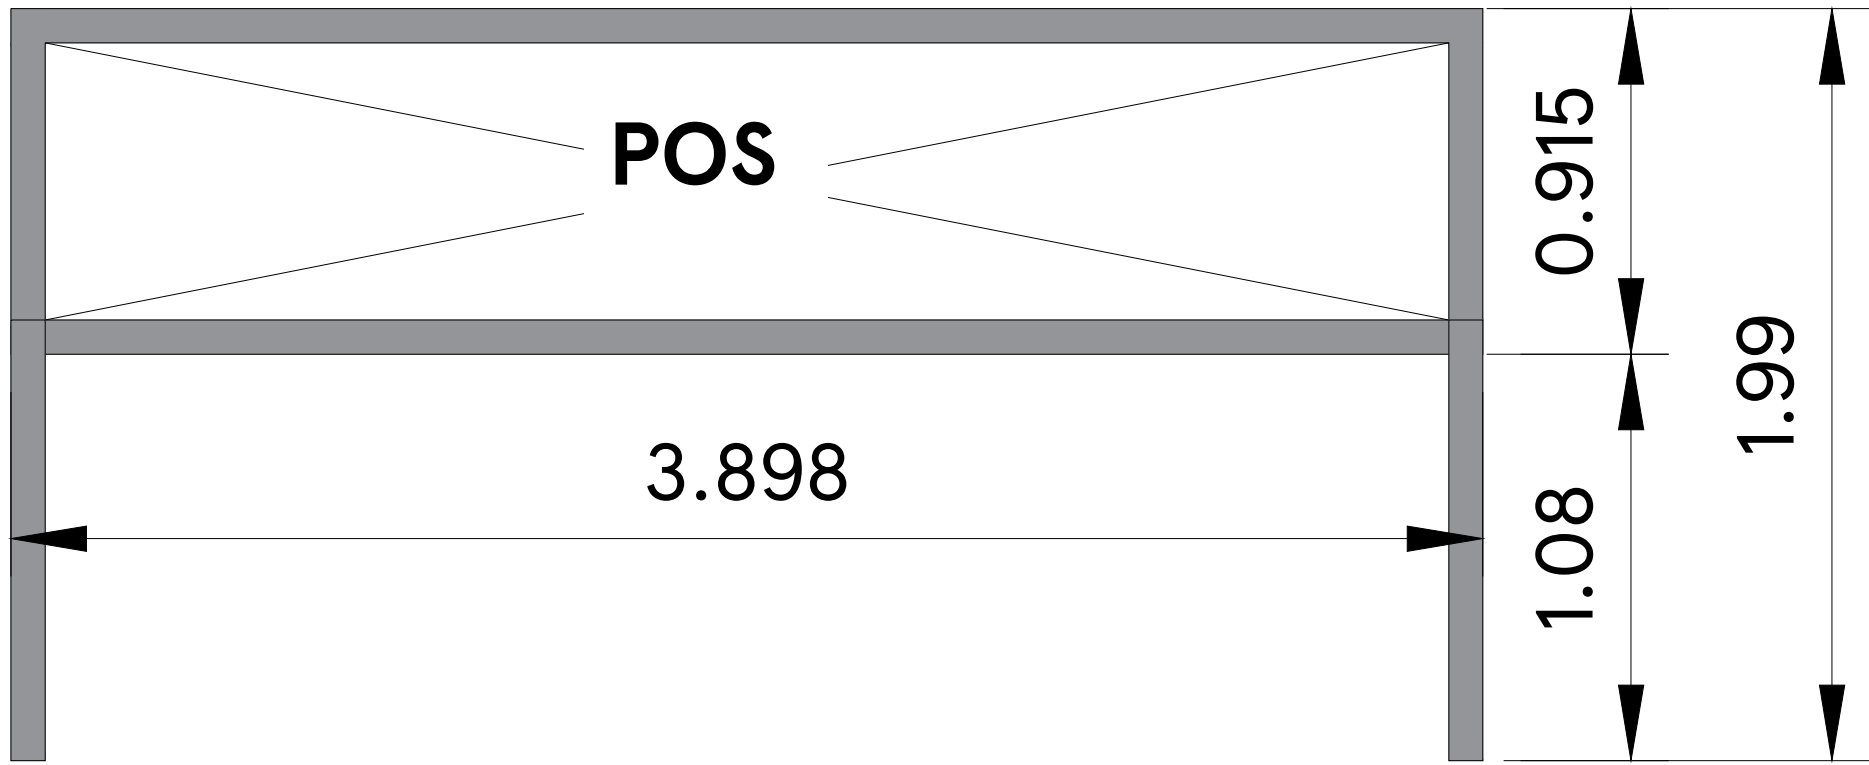

BANNER FRAME X1  
3898x915mm  
New banner frame to be  
installed onto 2no posts.  
Single sided.

SIGN 04

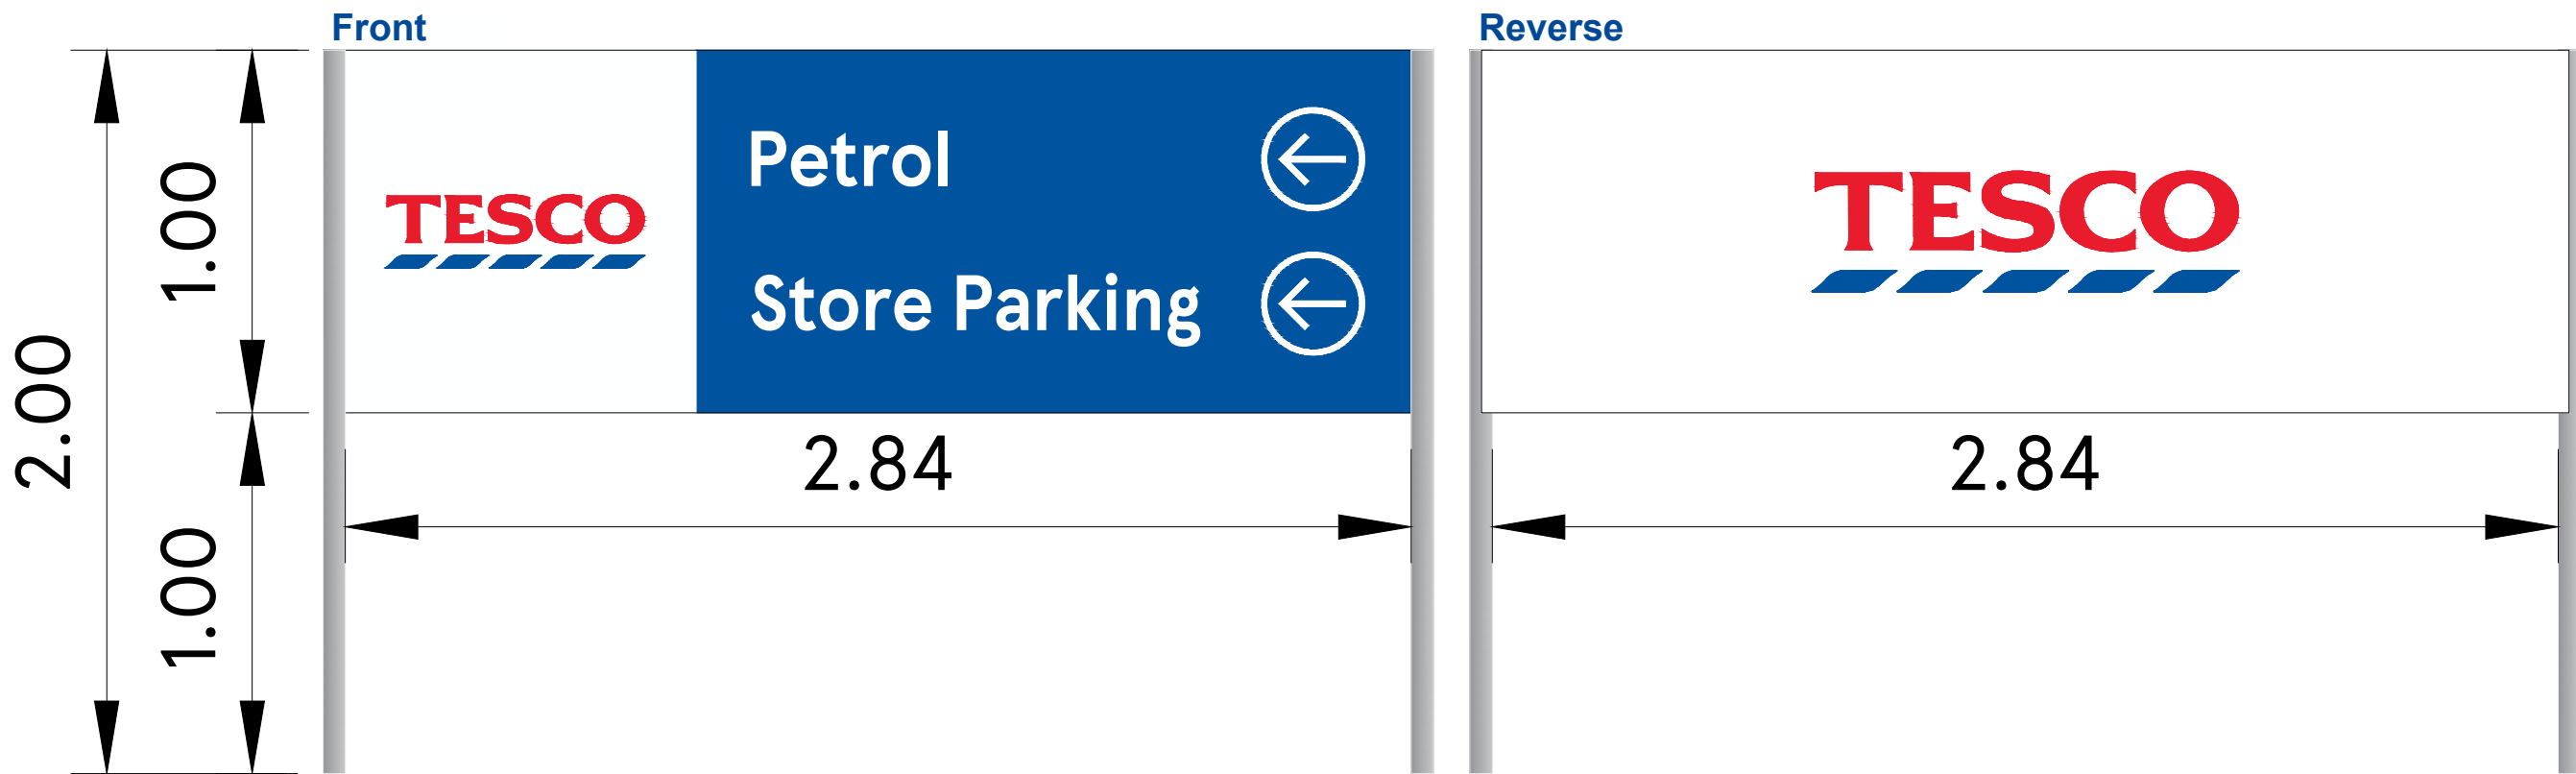

Size : w 2843 mm x h 1000 mm

NEW PANEL & POSTS X1 2843mm x 1000mm  
panels installed onto new 2no. posts.  
Double sided.

SCALE BAR



DRAWING NO  
03\_4445\_03A\_R1

SCALE  
1:20@A1

DATE  
15.05.2026

CHECKED BY  
-

DRAWN BY  
ANUSHA RAMAKRISHNA

STORE TYPE  
SUPERSTORE

STORE NAME

CALNE

CONTENT

PROPOSED SITE PLAN