

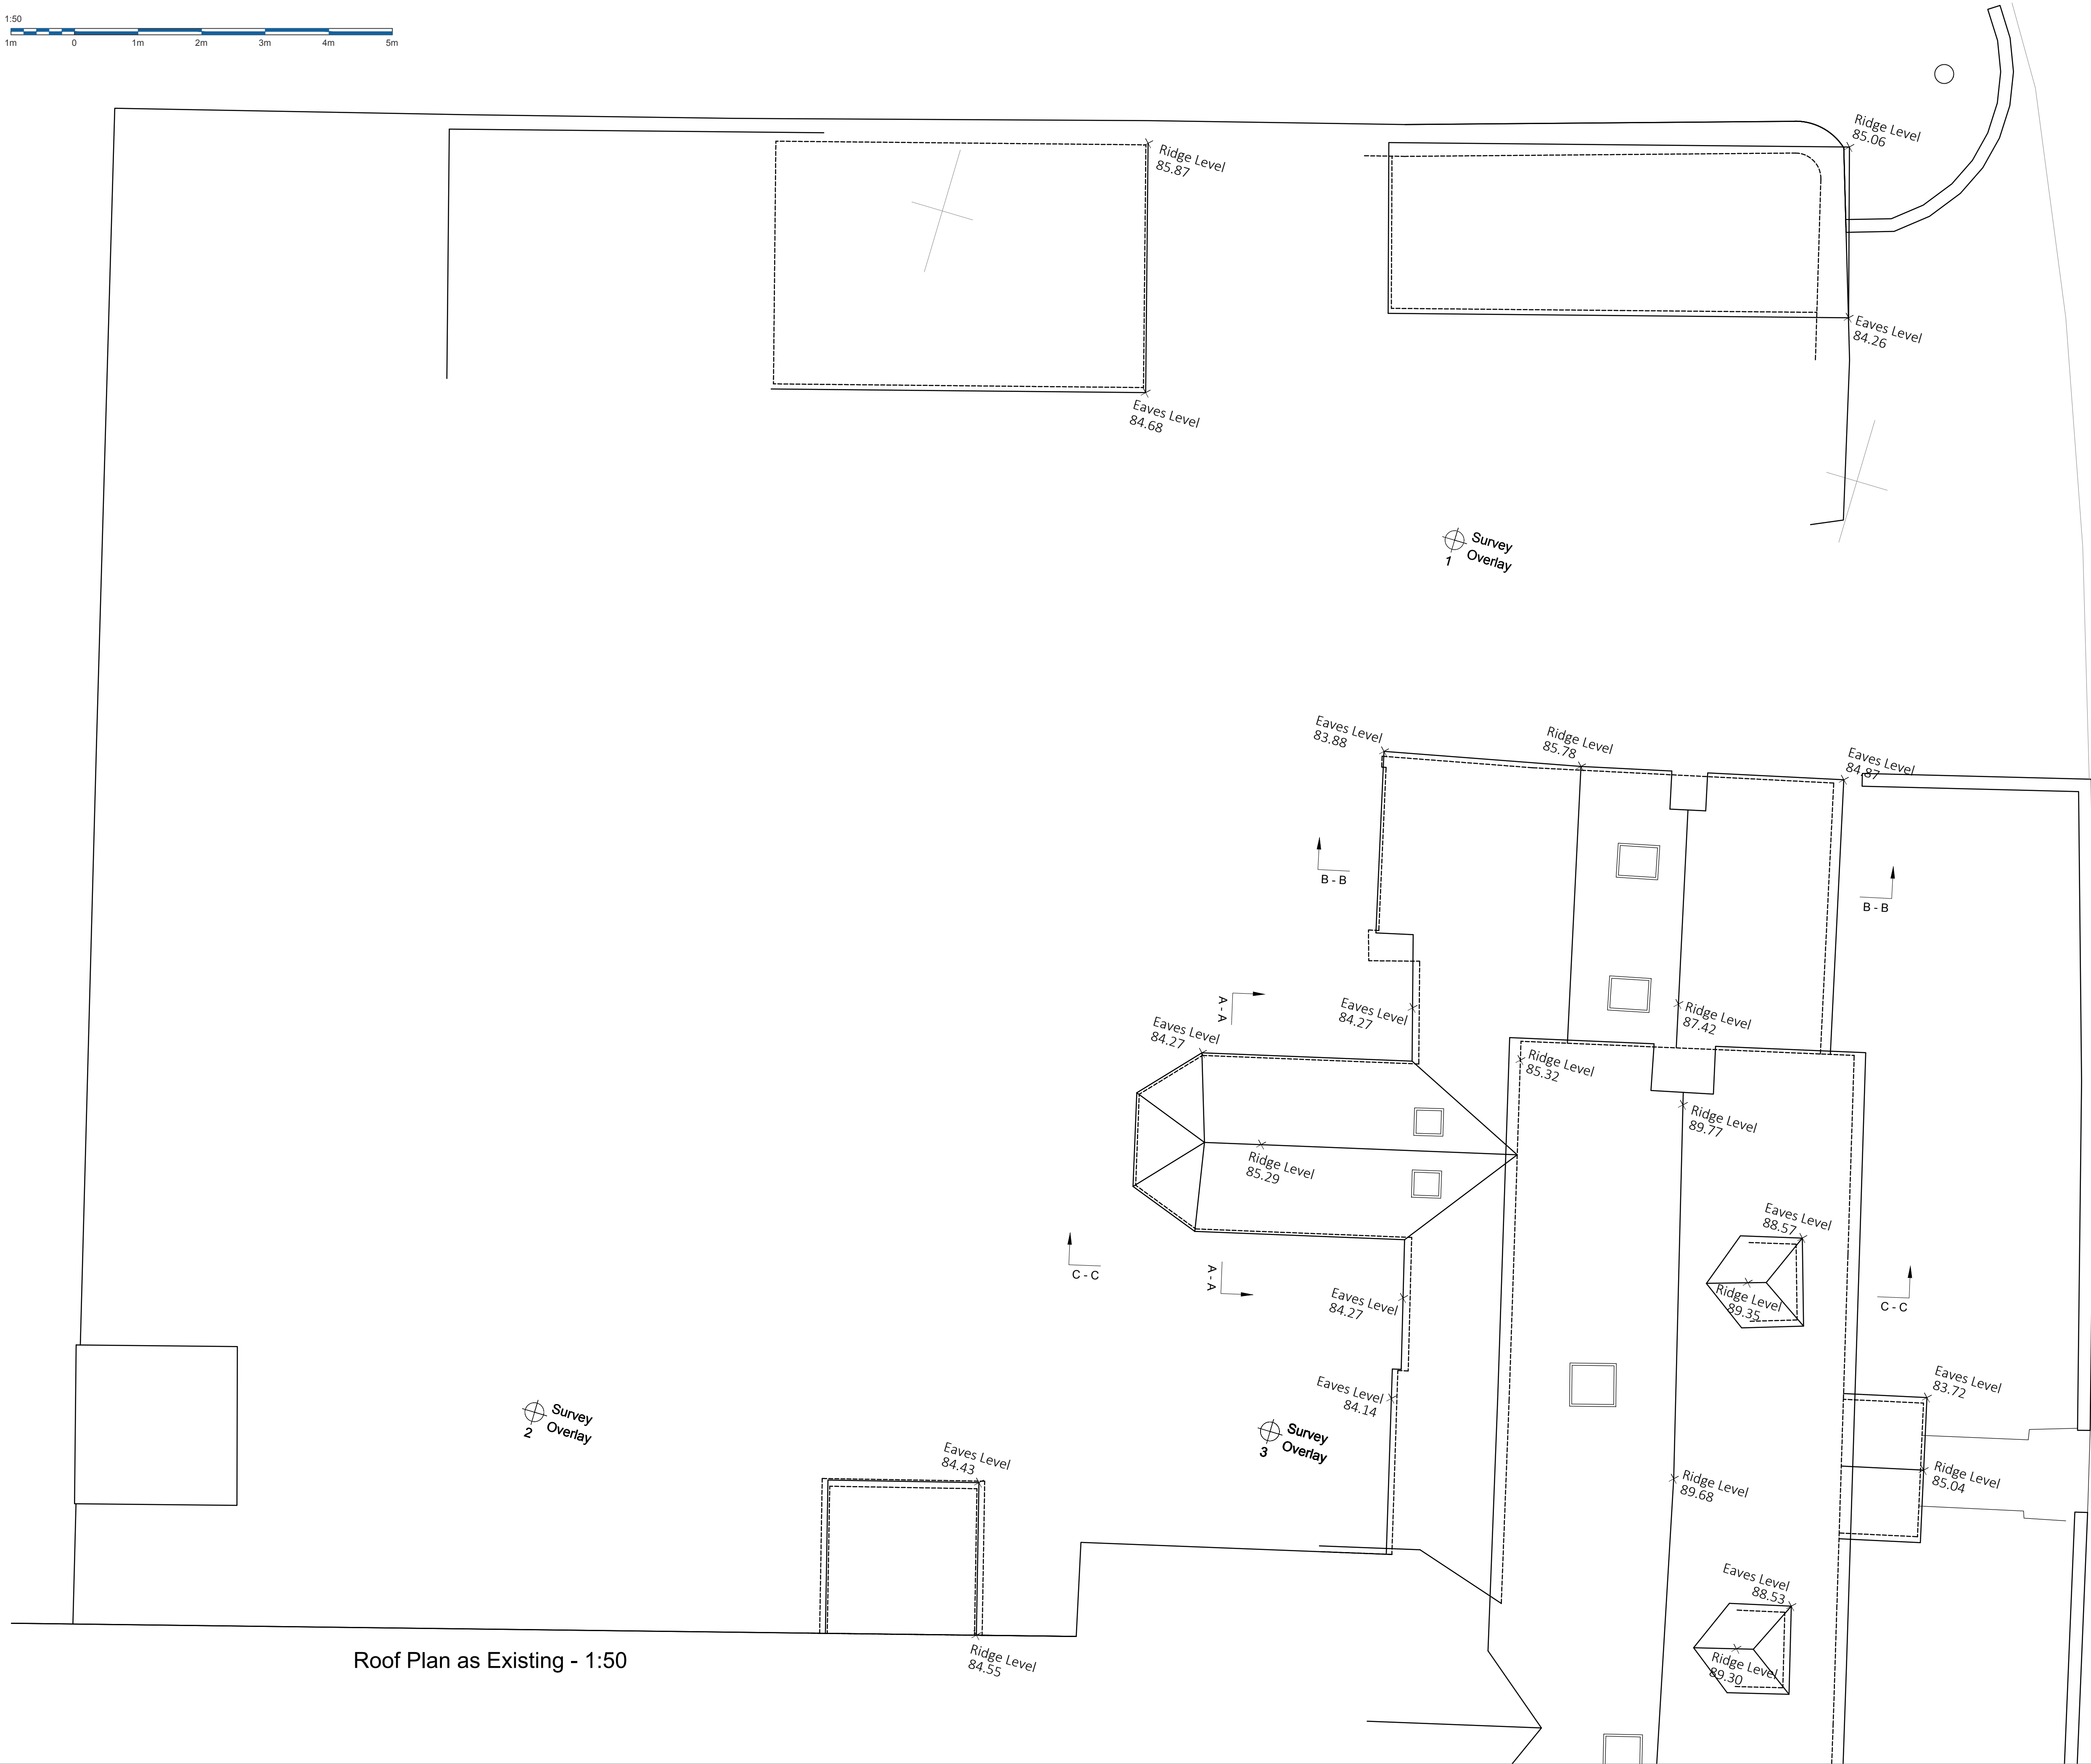


 

Roof Plan as Existing - 1:50

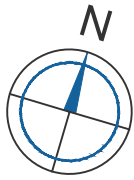

Revision Schedule			
Rev	Description	Date	By
PL0	Issued for planning approval	15/05/26	AT

PLANNING

Client		
MR & MRS CRABTREE		
Project DAISYFIELD COTTAGE 38 UPCOTT LATTON SN6 6DS		
Drawing Description		
ROOF PLANS AS EXISTING		
Scale AS NOTED	Sheet Size A1	Date MAY 26
Drawn by AT	Checked by JCD	
Project No CS-25030	Drawing No 212	Revision PL0

This drawing should not be scaled. Any discrepancies should be notified to Christopher Stanley Architecture & Planning Ltd. If this drawing is issued as digital data for the titled project, use this data for reference purposes only to assist in co-ordinating work. Christopher Stanley Architecture & Planning Ltd take no responsibility for its accuracy. This drawing is copyright of Christopher Stanley Architecture & Planning Ltd and may not be copied or reproduced without permission.