



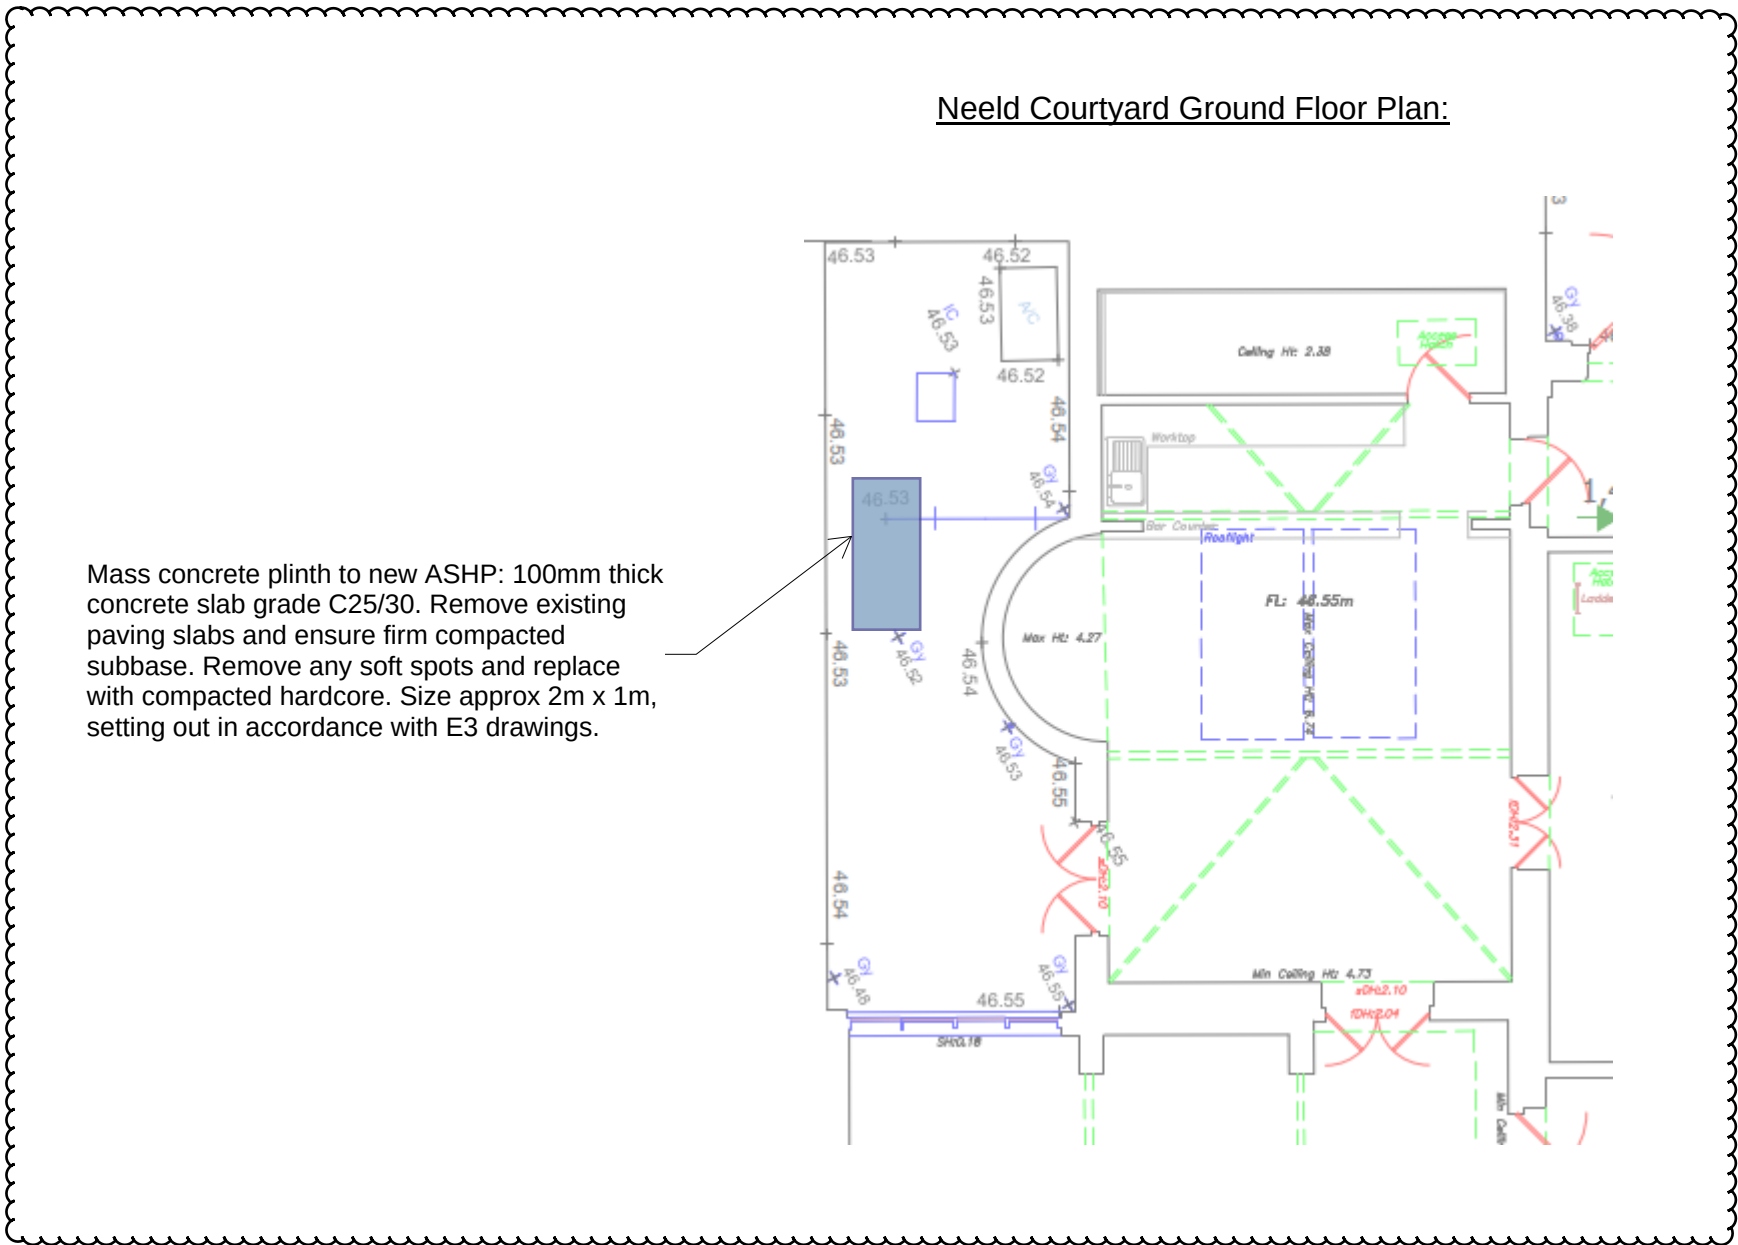


New plant to be installed onto new plinths on top of existing second floor joists. Existing plinths removed. New plinths consist of 50x100 C16 joists at 200mm centres spread over min 4No. existing second floor joists. Suitable decking over e.g. 22mm T+G chipboard to support plant. Size and location of plinths to suit new plant.

Existing first floor joists: 290mm deep, at 350mm centres typical. Width assumed 45mm.

Design imposed load allowance for second floor:
Storage load 2.0 kN/m²

Cheese Hall Second Floor Plan:

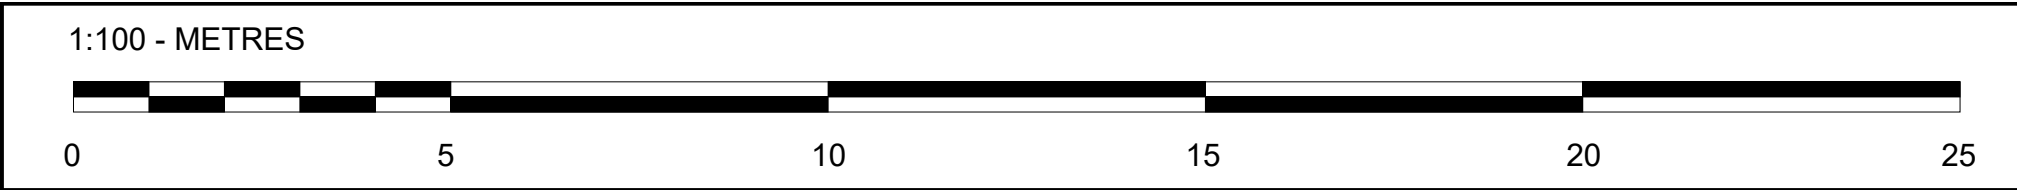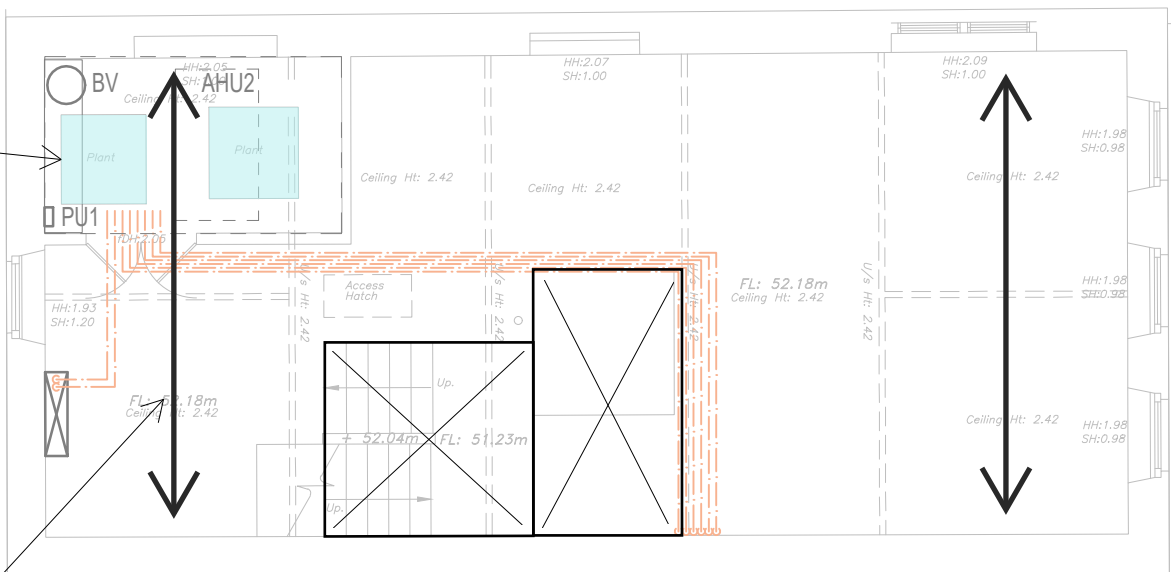

GENERAL NOTES

- DIMENSIONS ON THIS DRAWING SHALL NOT BE SCALED.
- ALL DIMENSIONS TO BE CHECKED ON SITE.
- ALL DIFFERENCES BETWEEN THIS DOCUMENTATION AND CONDITIONS ON SITE MUST BE IMMEDIATELY REPORTED TO ENGINEER.
- ALL TEMPORARY WORKS ARE TO BE DESIGNED AND CARRIED OUT BY APPOINTED CONTRACTOR.

Rev.	Description	Date	Author
B	Courtyard plinth added	31/10/25	RP
A	Revised as clouded	12/06/25	RP
V	First issue	08/05/25	RP



GIRAFFE
ENGINEERING

WWW.GIRAFFEENGINEERING.COM
INFO@GIRAFFEENGINEERING.COM
01249 704524

5 UNION ROAD, CHIPPENHAM
WILTSHIRE SN15 1HW

PRELIMINARY

PROJECT NAME		PROJECT No.	
Chippenham Town Hall		1663GE	
DRAWING NAME			
Cheese Hall - Second Floor Plan			
DRAWN BY	APPROVED BY	DRAWING No.	REVISION
RP	RP	S01	B
SCALE	DATE CREATED		
1:100 @ A1	May 25		