



THIS DRAWING IS COPYRIGHT ©2023 GIRAFFE ENGINEERING. ALL RIGHTS RESERVED.

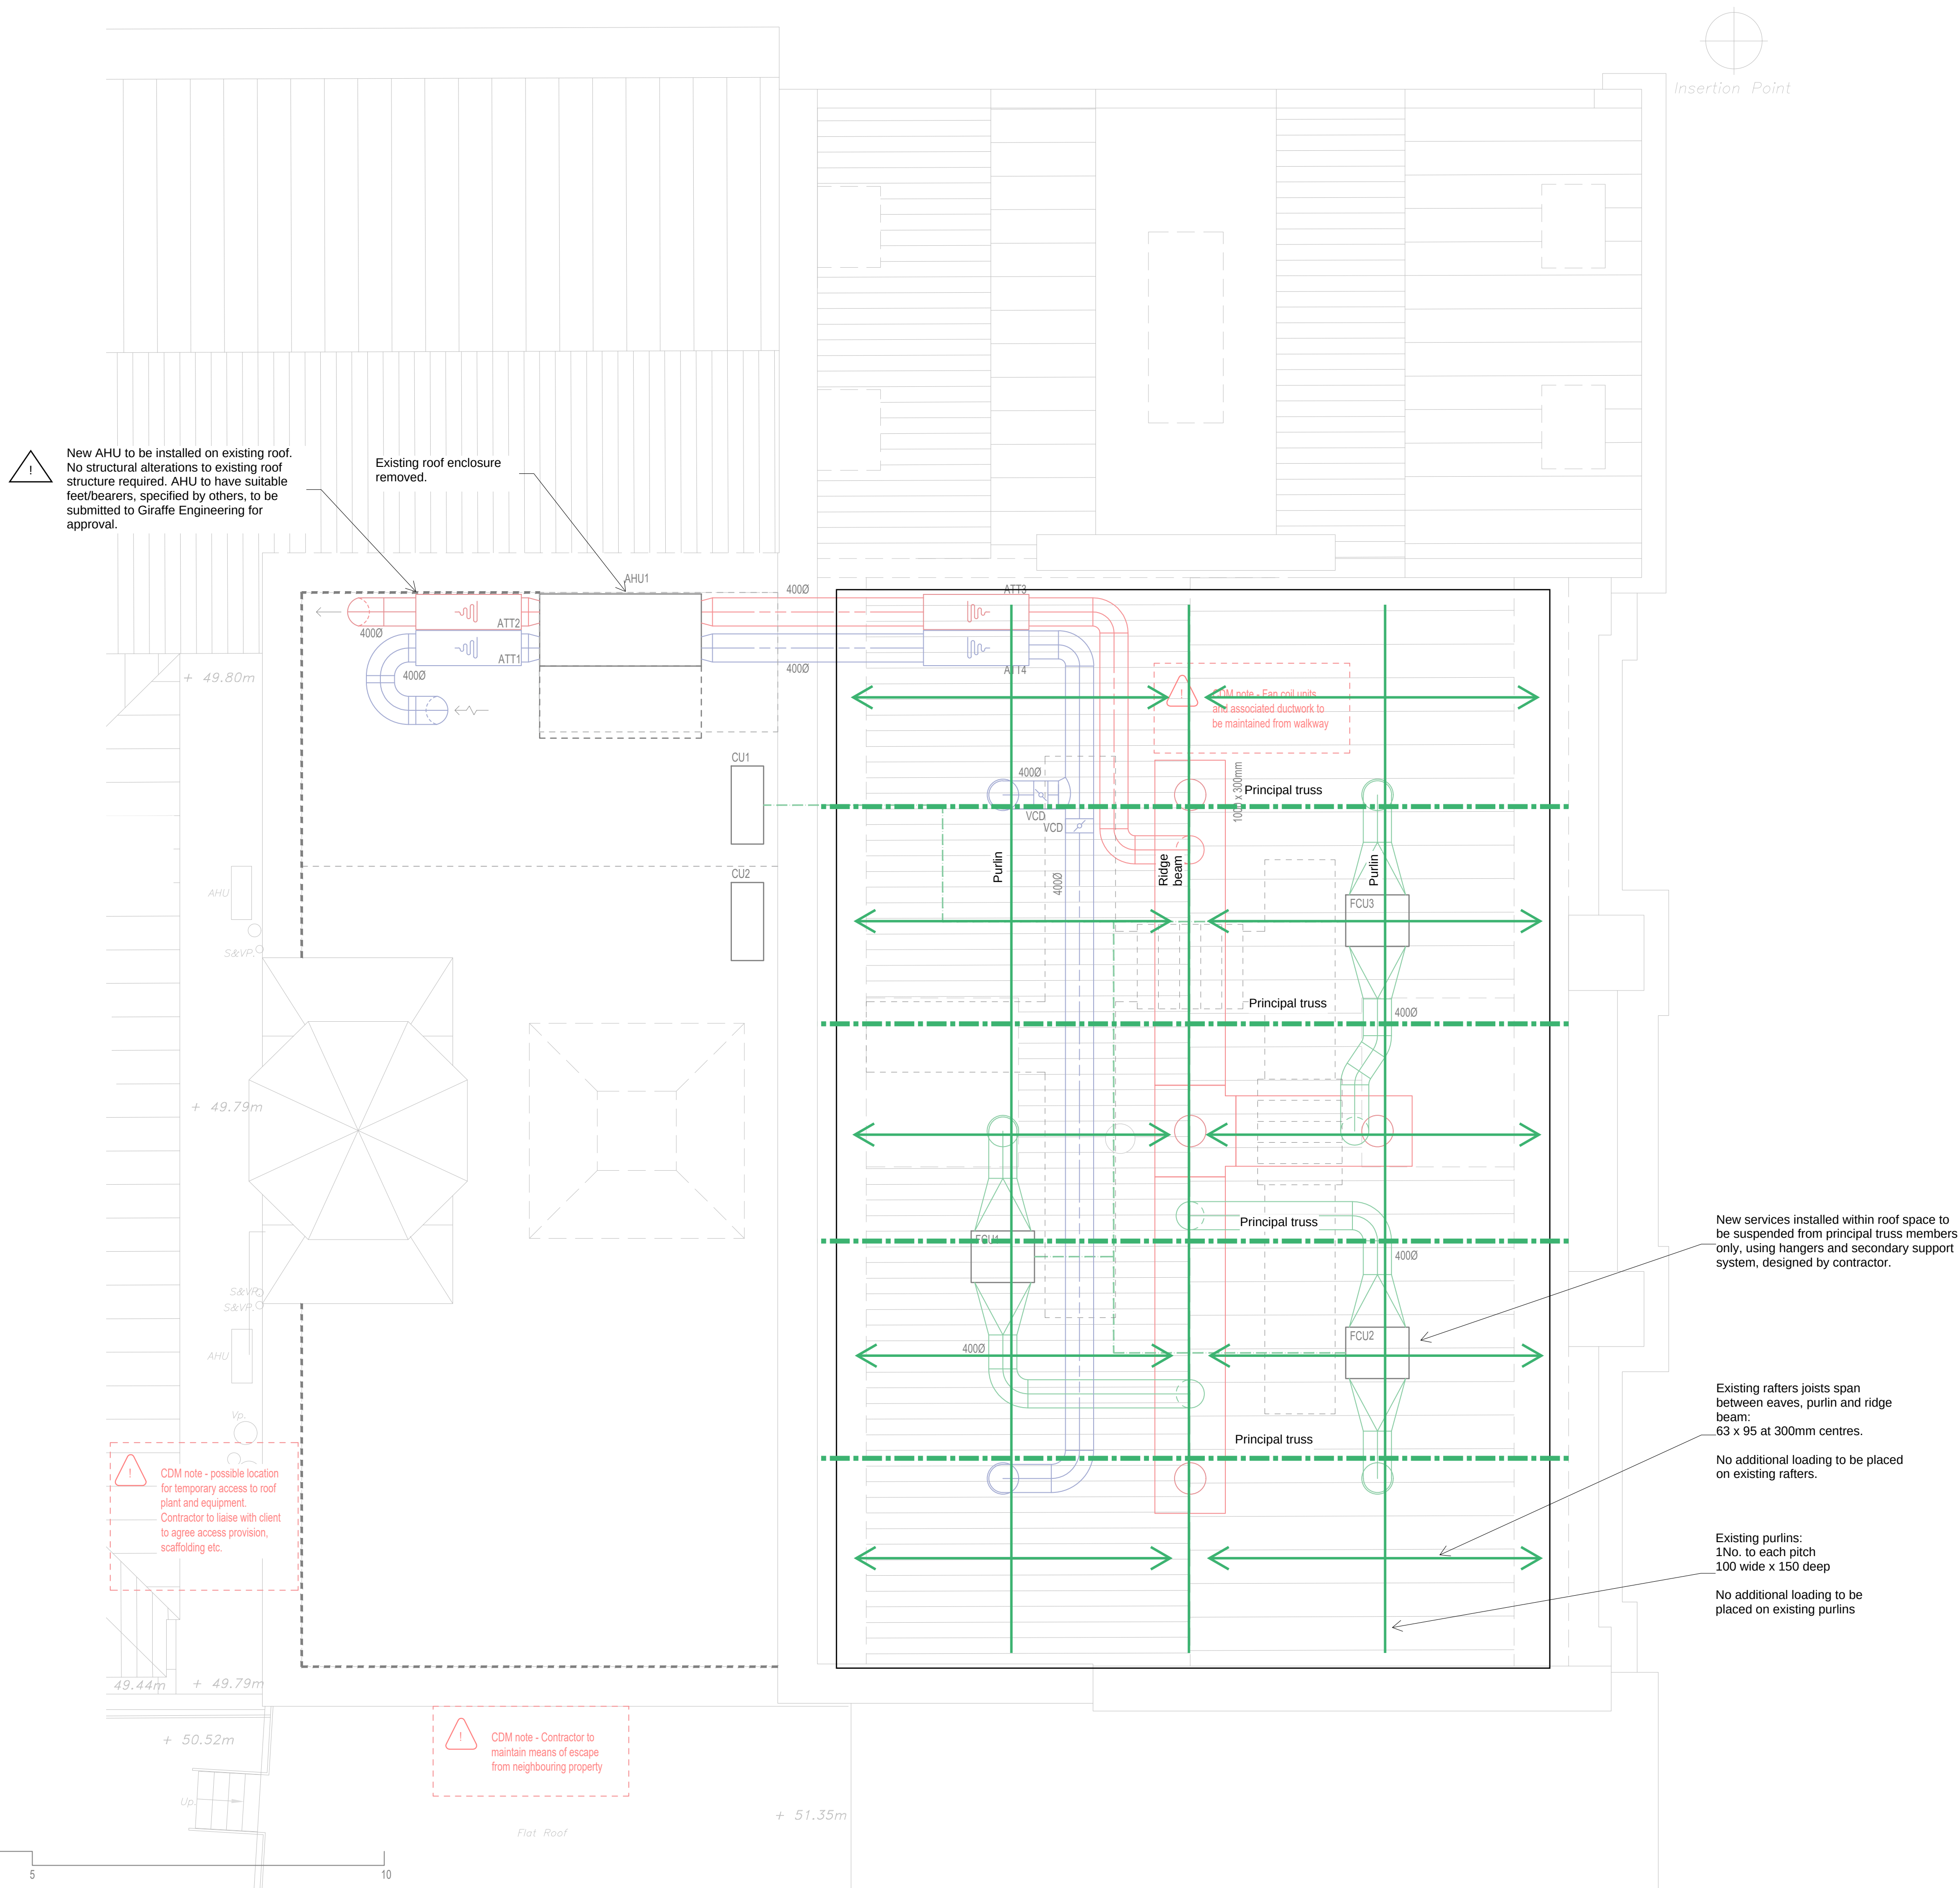

GENERAL NOTES

- DIMENSIONS ON THIS DRAWING SHALL NOT BE SCALED.
- ALL DIMENSIONS TO BE CHECKED ON SITE.
- ALL DIFFERENCES BETWEEN THIS DOCUMENTATION AND CONDITIONS ON SITE MUST BE IMMEDIATELY REPORTED TO ENGINEER.
- ALL TEMPORARY WORKS ARE TO BE DESIGNED AND CARRIED OUT BY APPOINTED CONTRACTOR.

 

C	Drawing updated to latest M&E layout	14/05/26	RP
B	Drawing updated to latest M&E layout	31/10/25	RP
A	First issue	12/05/25	RP
V	First issue	08/05/25	RP
Rev.	Description	Date	Author

 GIRAFFE ENGINEERING		WWW.GIRAFFEENGINEERING.COM INFO@GIRAFFEENGINEERING.COM 01249 704524 5 UNION ROAD, CHIPPENHAM WILTSHIRE SN15 1HW	
PROJECT NAME		PROJECT No.	
Chippenham Town Hall		1663GE	
DRAWING NAME			
Town Hall - Roof Plan			
DRAWN BY	APPROVED BY	DRAWING No.	REVISION
RP	RP	S03	C
SCALE	DATE CREATED		
1:50 @ A1	May 25		