
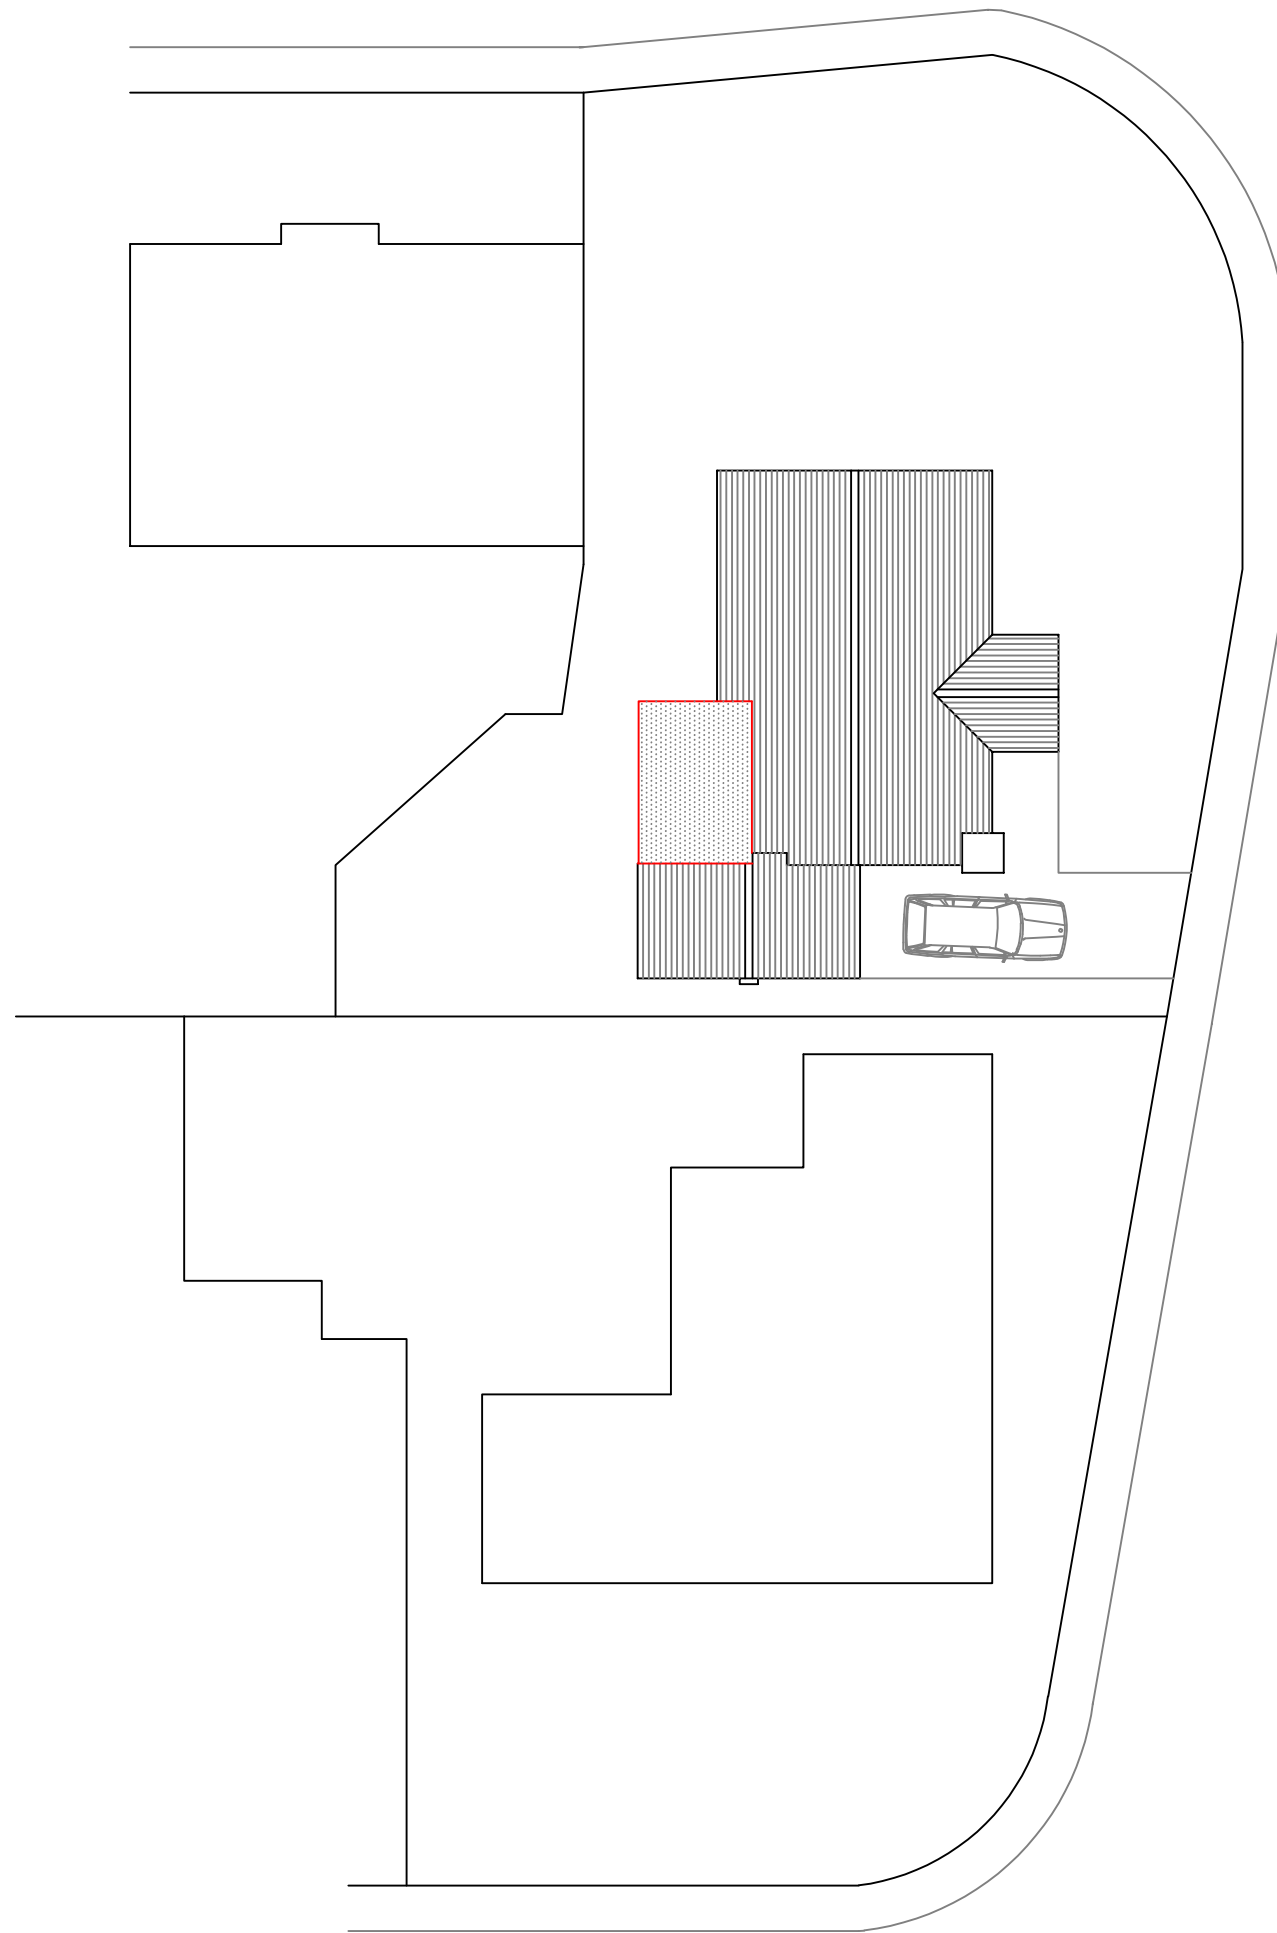


SITE PLAN 1:200

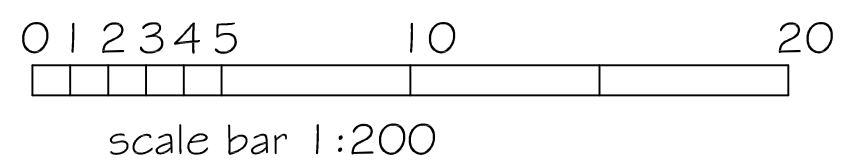

SJF PLANNING
& DESIGN SERVICE

01225 782078 simonnearthebell@gmail.com

PROPOSED SINGLE STOREY EXTENSION

CLIENT MR & MRS D COLE

LOCATION 25 SARUM WAY
CALNE
SN11 0EZ

TITLE PROPOSED BLOCK PLAN 1:200

DRG NO	ISSUE	DATE
2610-2	I	MARCH 2026