




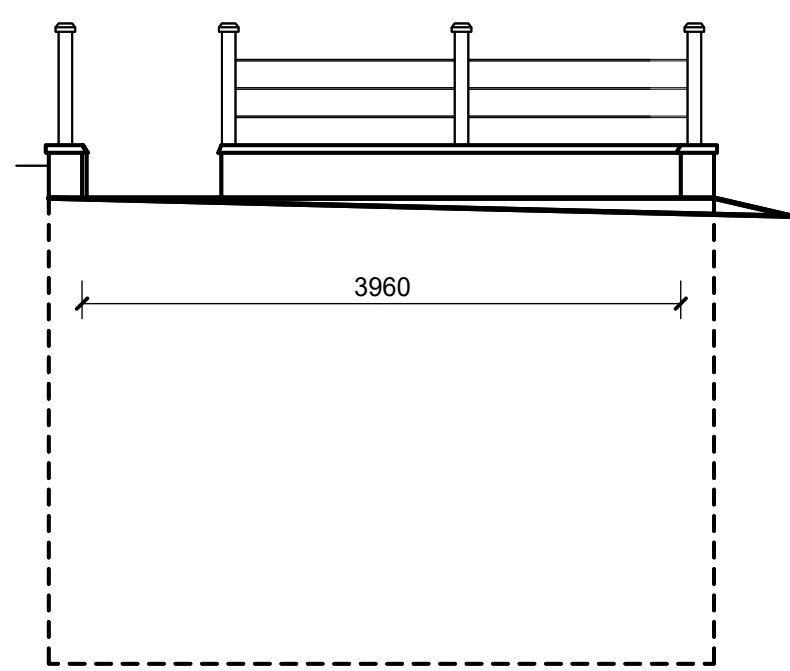


PROPOSED FRONT ELEVATION

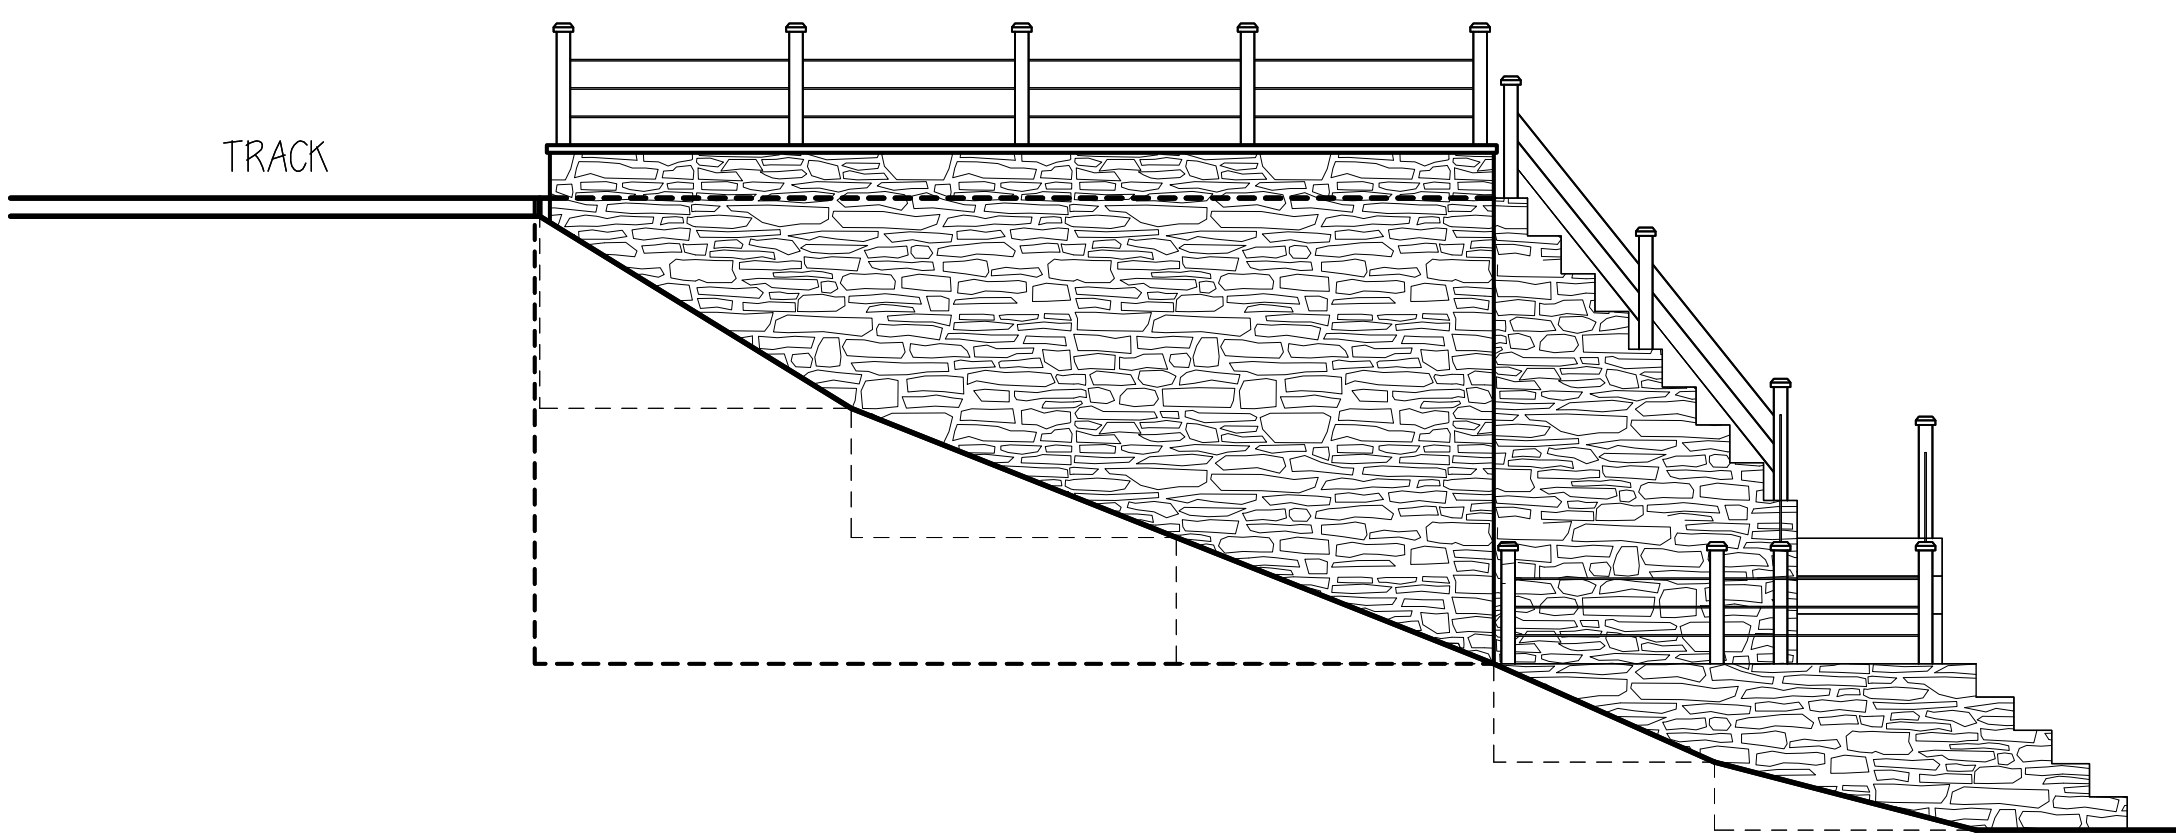


PROPOSED SIDE ELEVATION

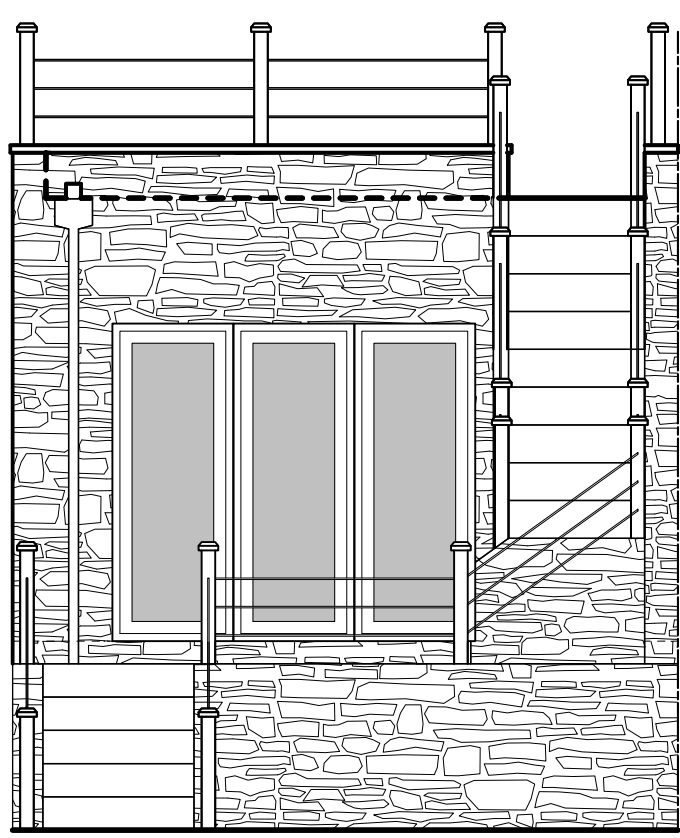

PROPOSED REAR ELEVATION

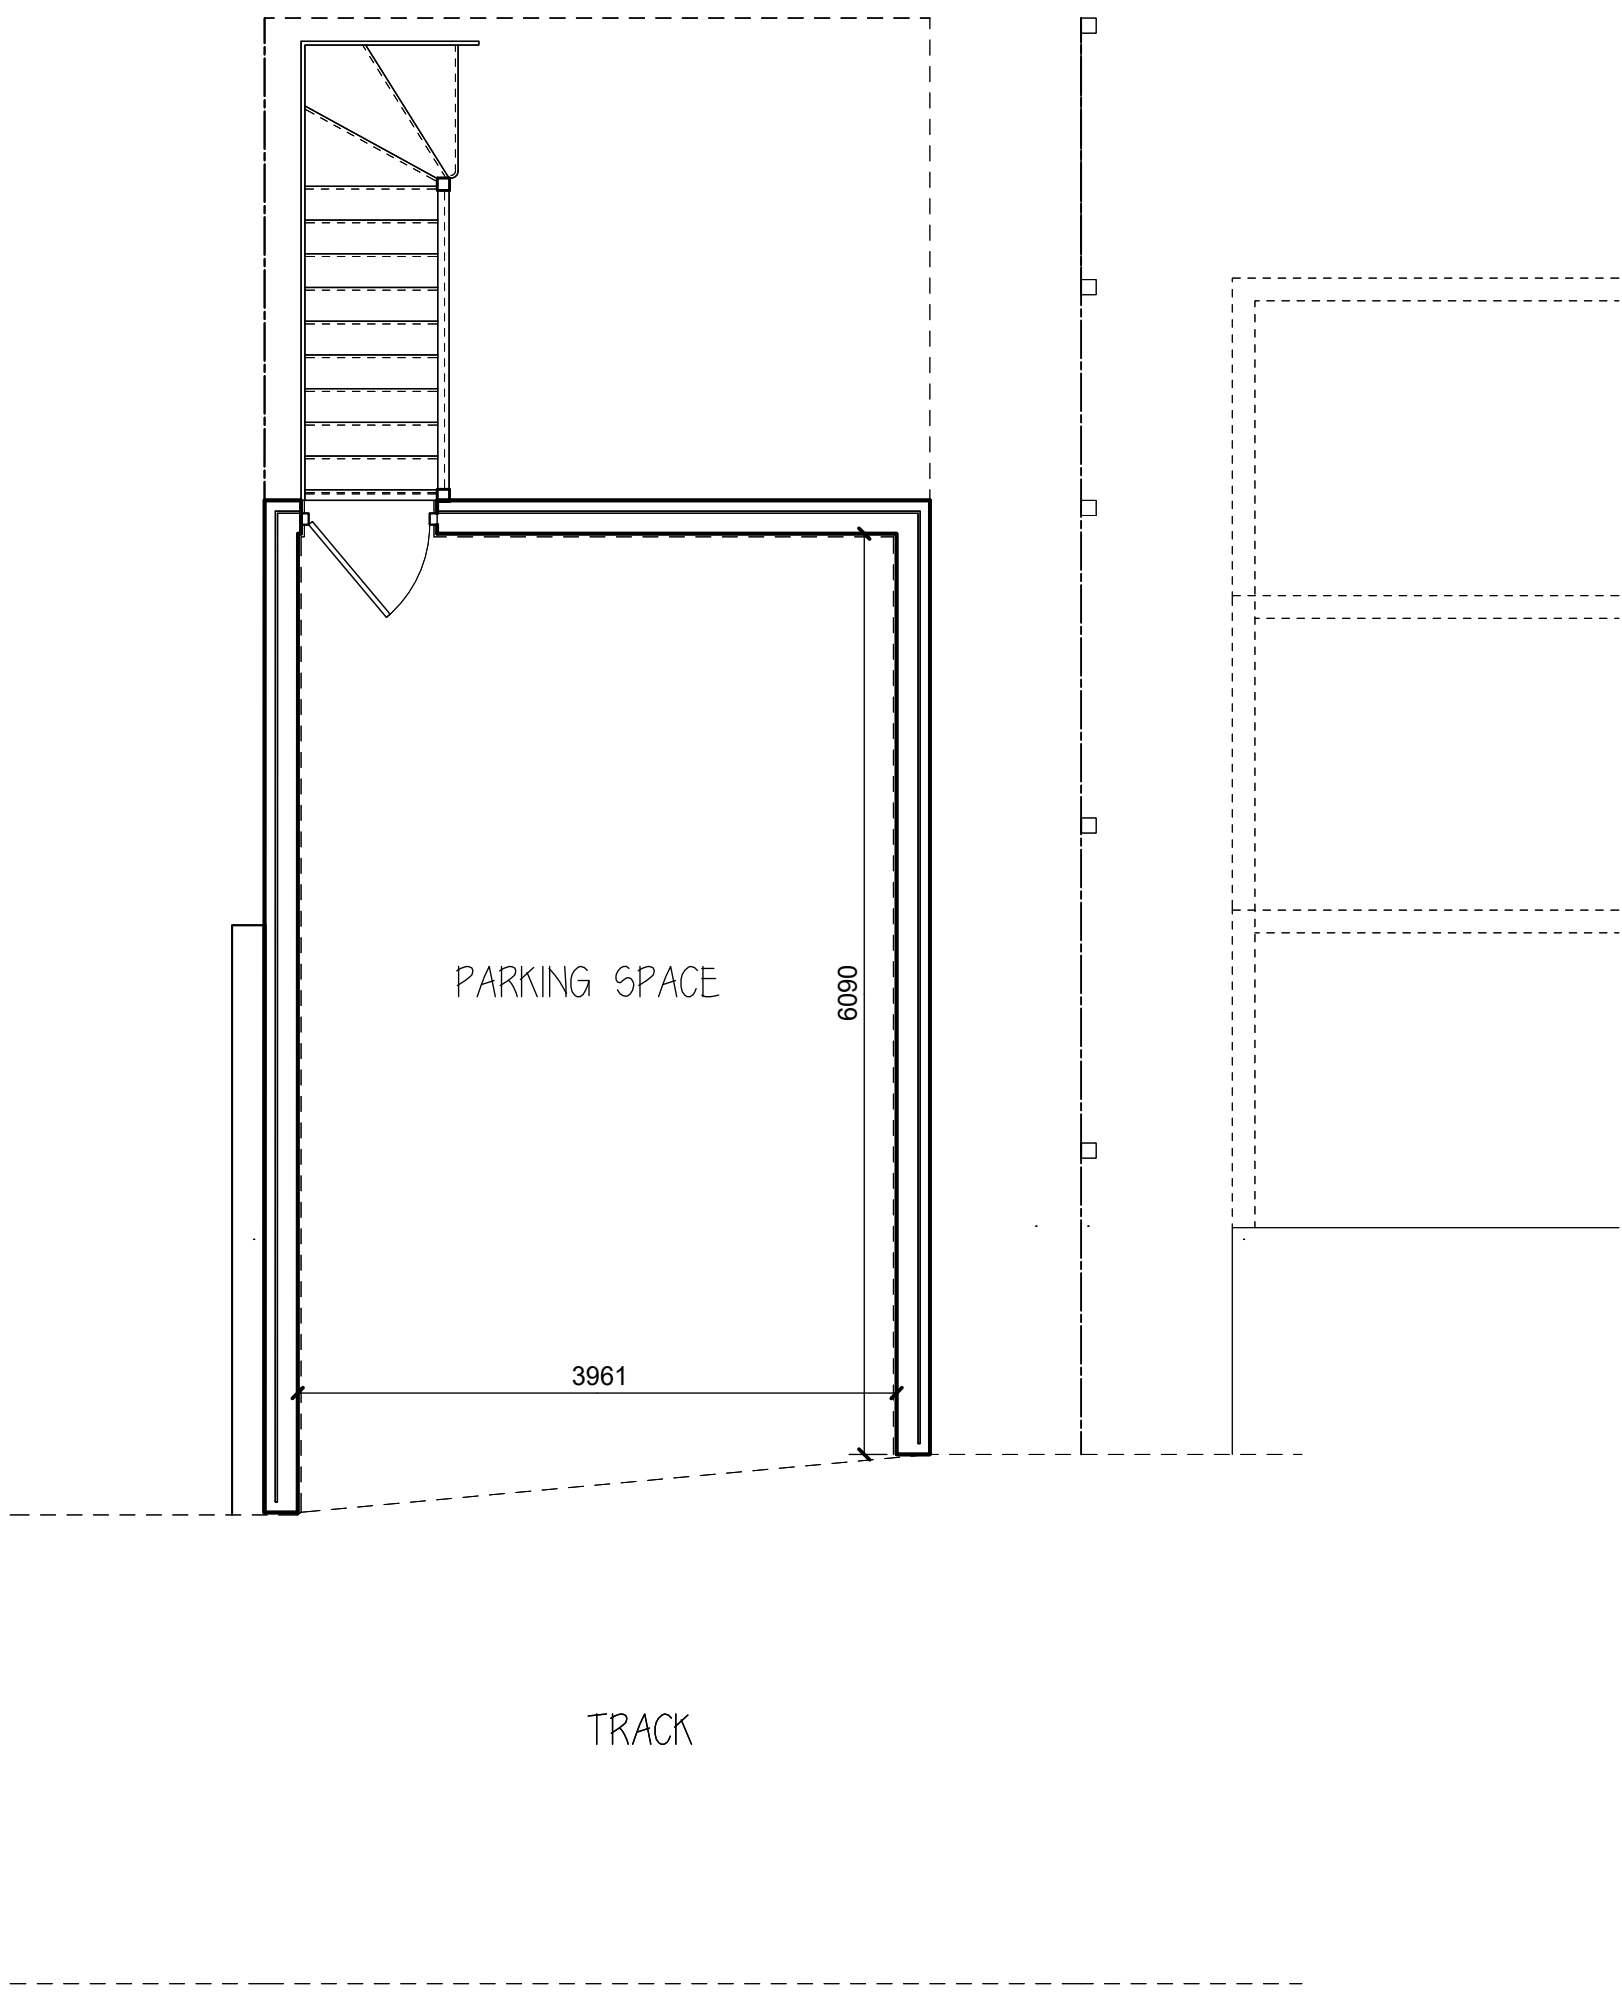

PROPOSED PARKING LAYOUT

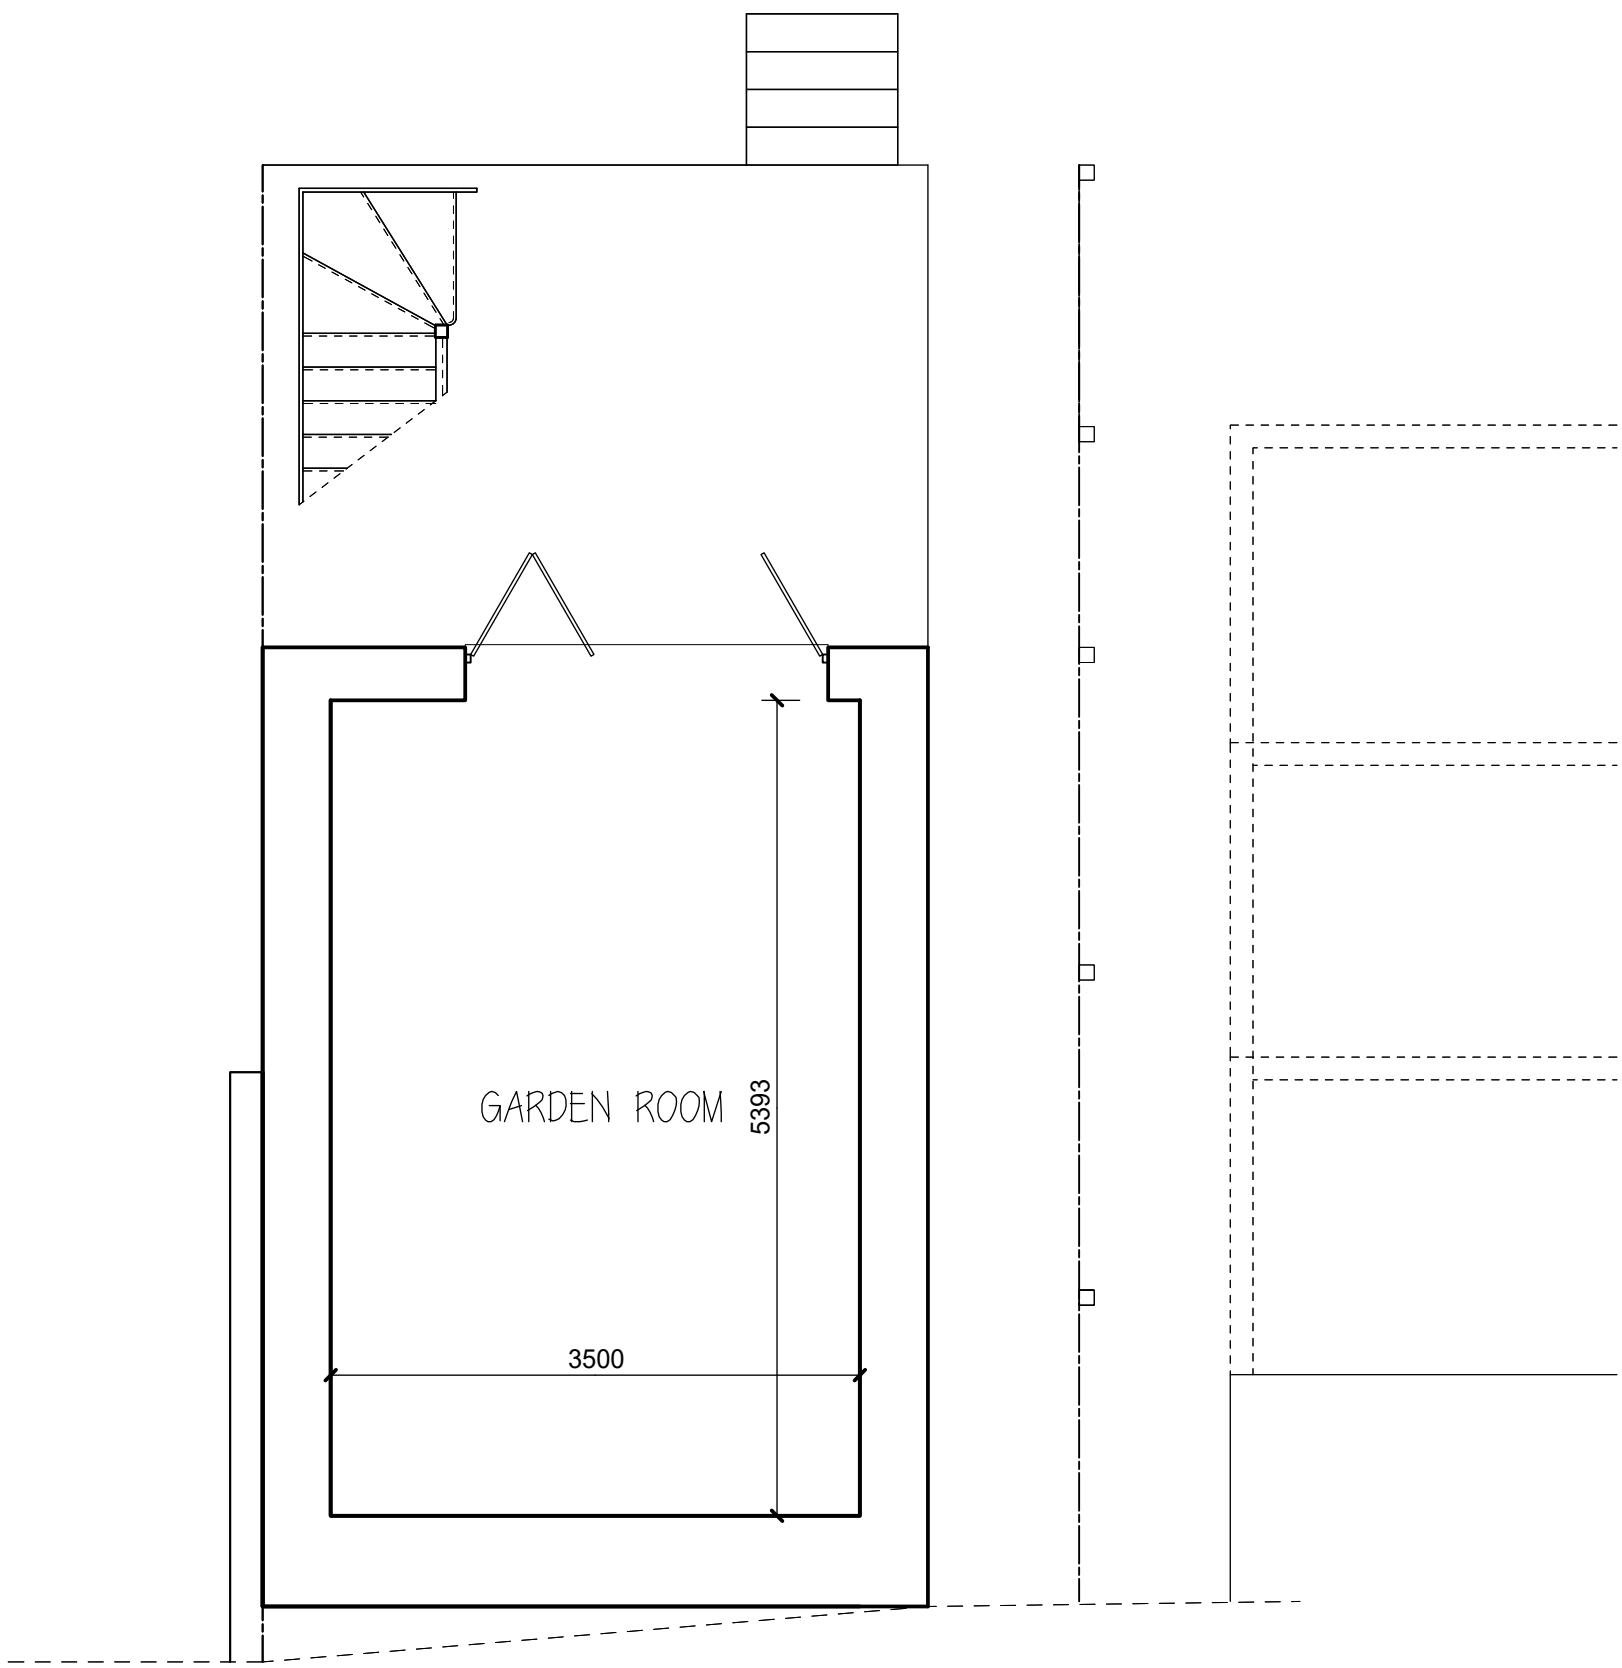

PROPOSED GARDEN ROOM LAYOUT

| Rev. | Date | Description | By | Chk | App |
|------|------|-------------|----|-----|-----|
|------|------|-------------|----|-----|-----|

Client/Project  
MR J FLINT

Drawing Title  
PROPOSED GARDEN ROOM/  
PARKING AT 1 HIGH STREET,  
BOX, WILTSHIRE, SN13 8NB

|                |             |                  |                      |
|----------------|-------------|------------------|----------------------|
| Designed<br>SK | Drawn<br>KK | Date<br>8 APR 26 | Scale<br>1:50, 1:100 |
| CAD Reference  |             |                  | Size<br>A1           |

Stephen Kingshott MCABE  
Katie Kingshott ACABE

Stephen Kingshott Building Consultancy Ltd  
54 Springdale Ave  
Broadstone, Poole  
Dorset BH18 9EX  
Tel. 07973638931

|                             |          |
|-----------------------------|----------|
| DRAWING NUMBER<br>0222/26 B | REVISION |
|-----------------------------|----------|

SCALE BAR 1:20

5m

SCALE BAR 1:100

SCALE BAR 1:50

SCALE BAR 1:500