






EXISTING REAR ELEVATION

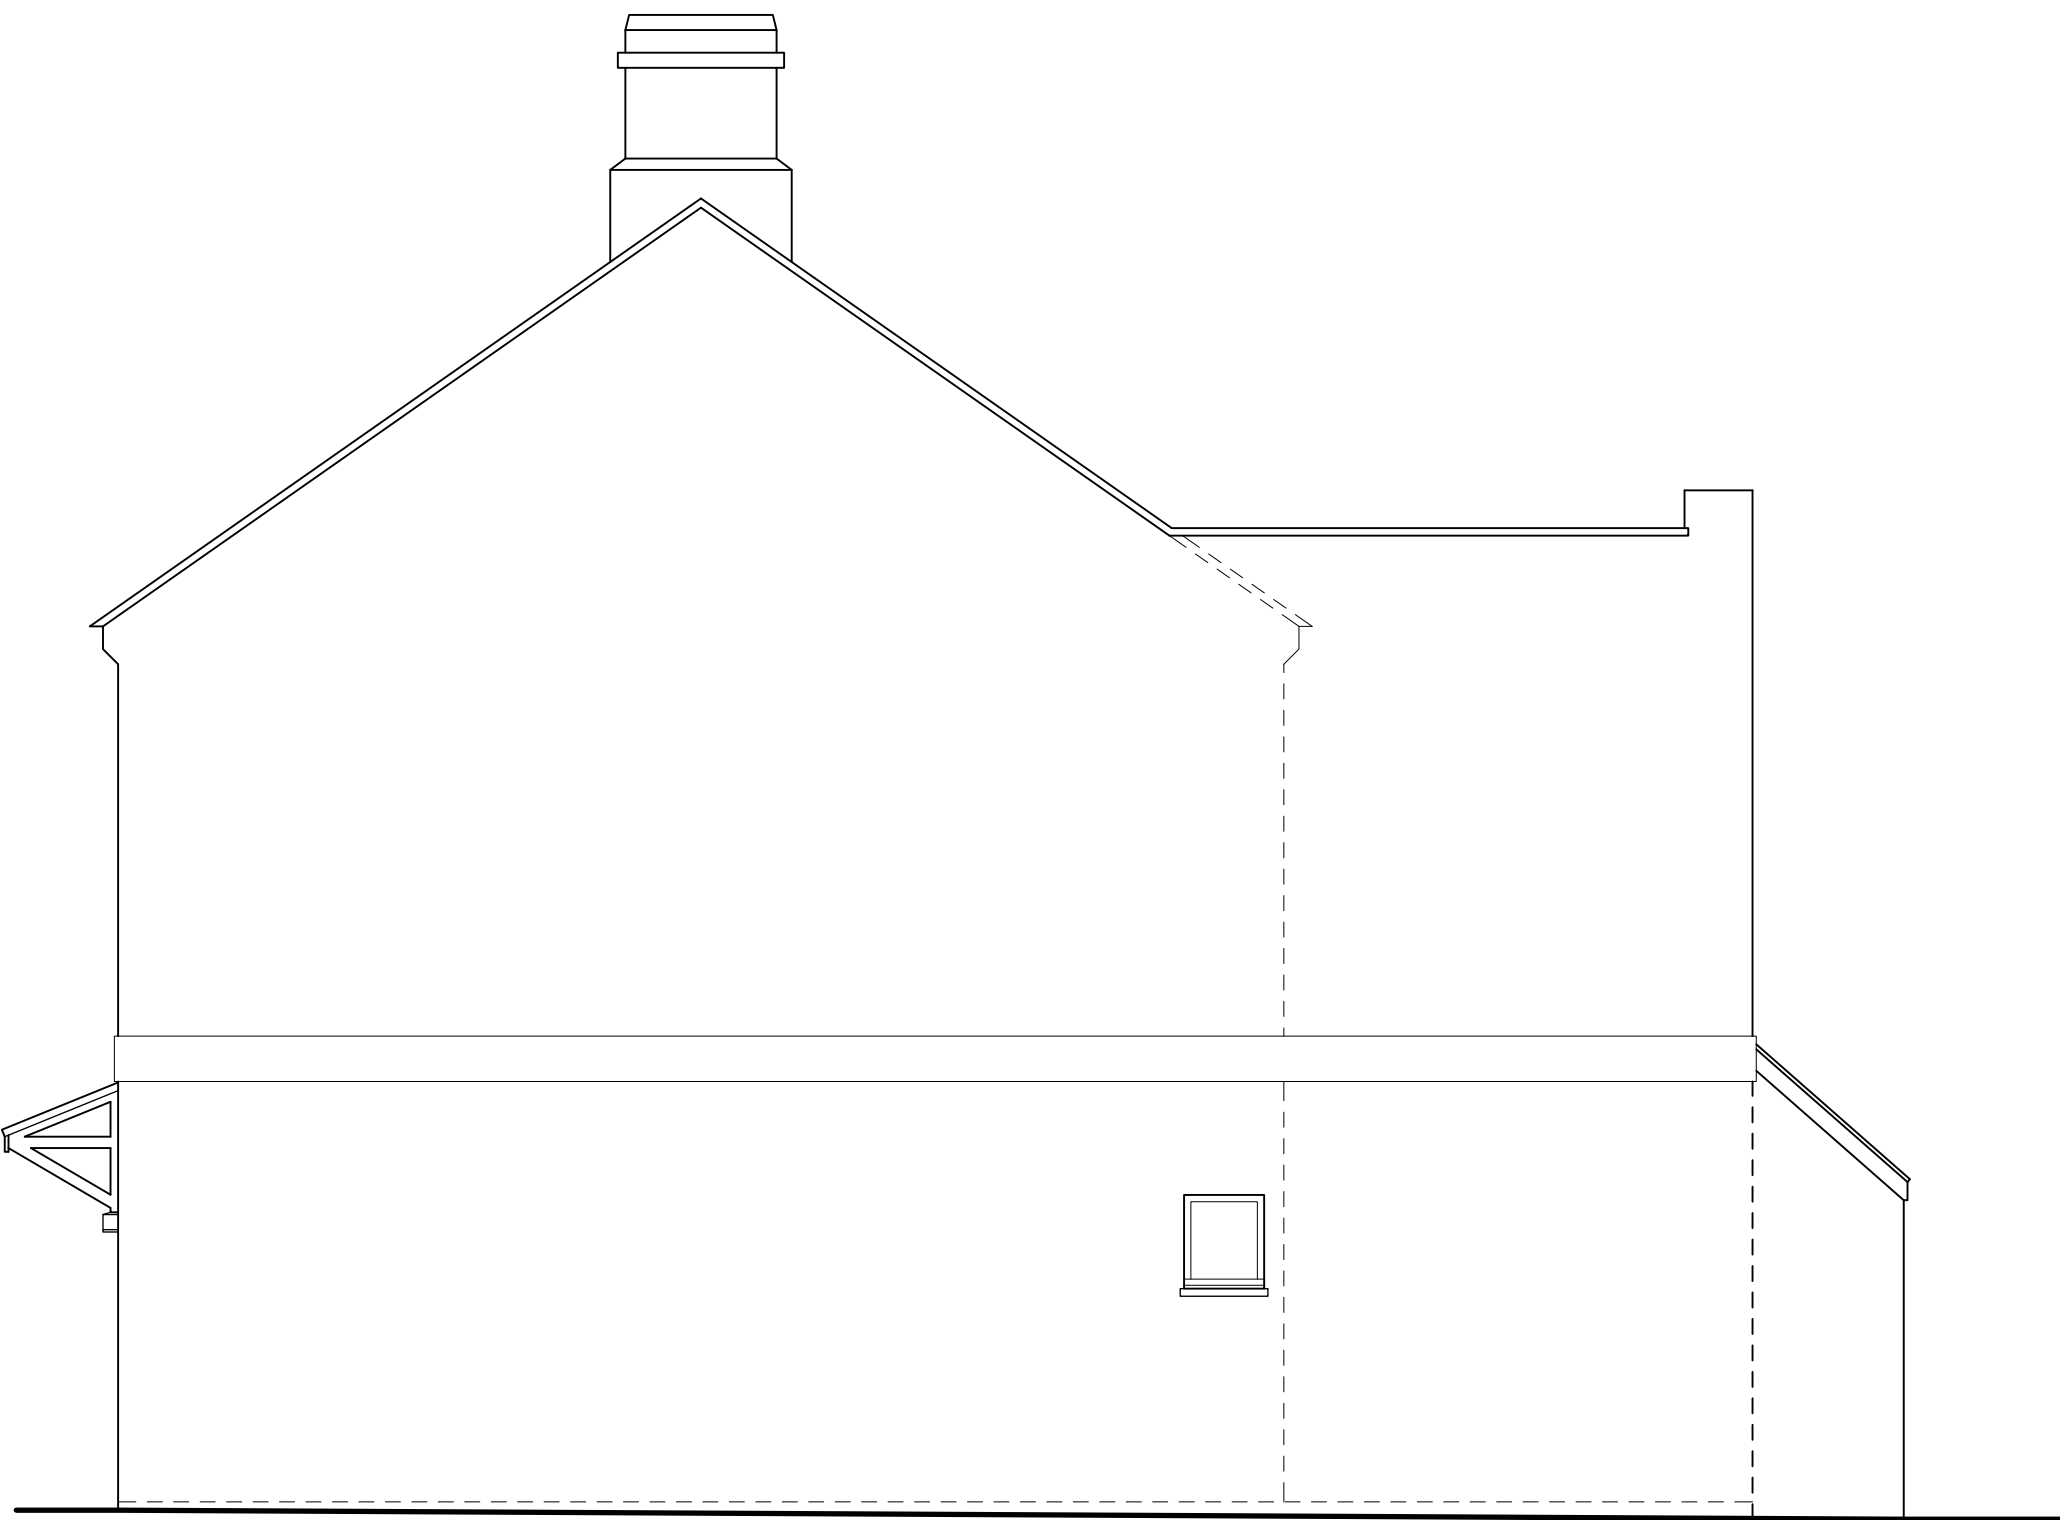


EXISTING SIDE ELEVATION

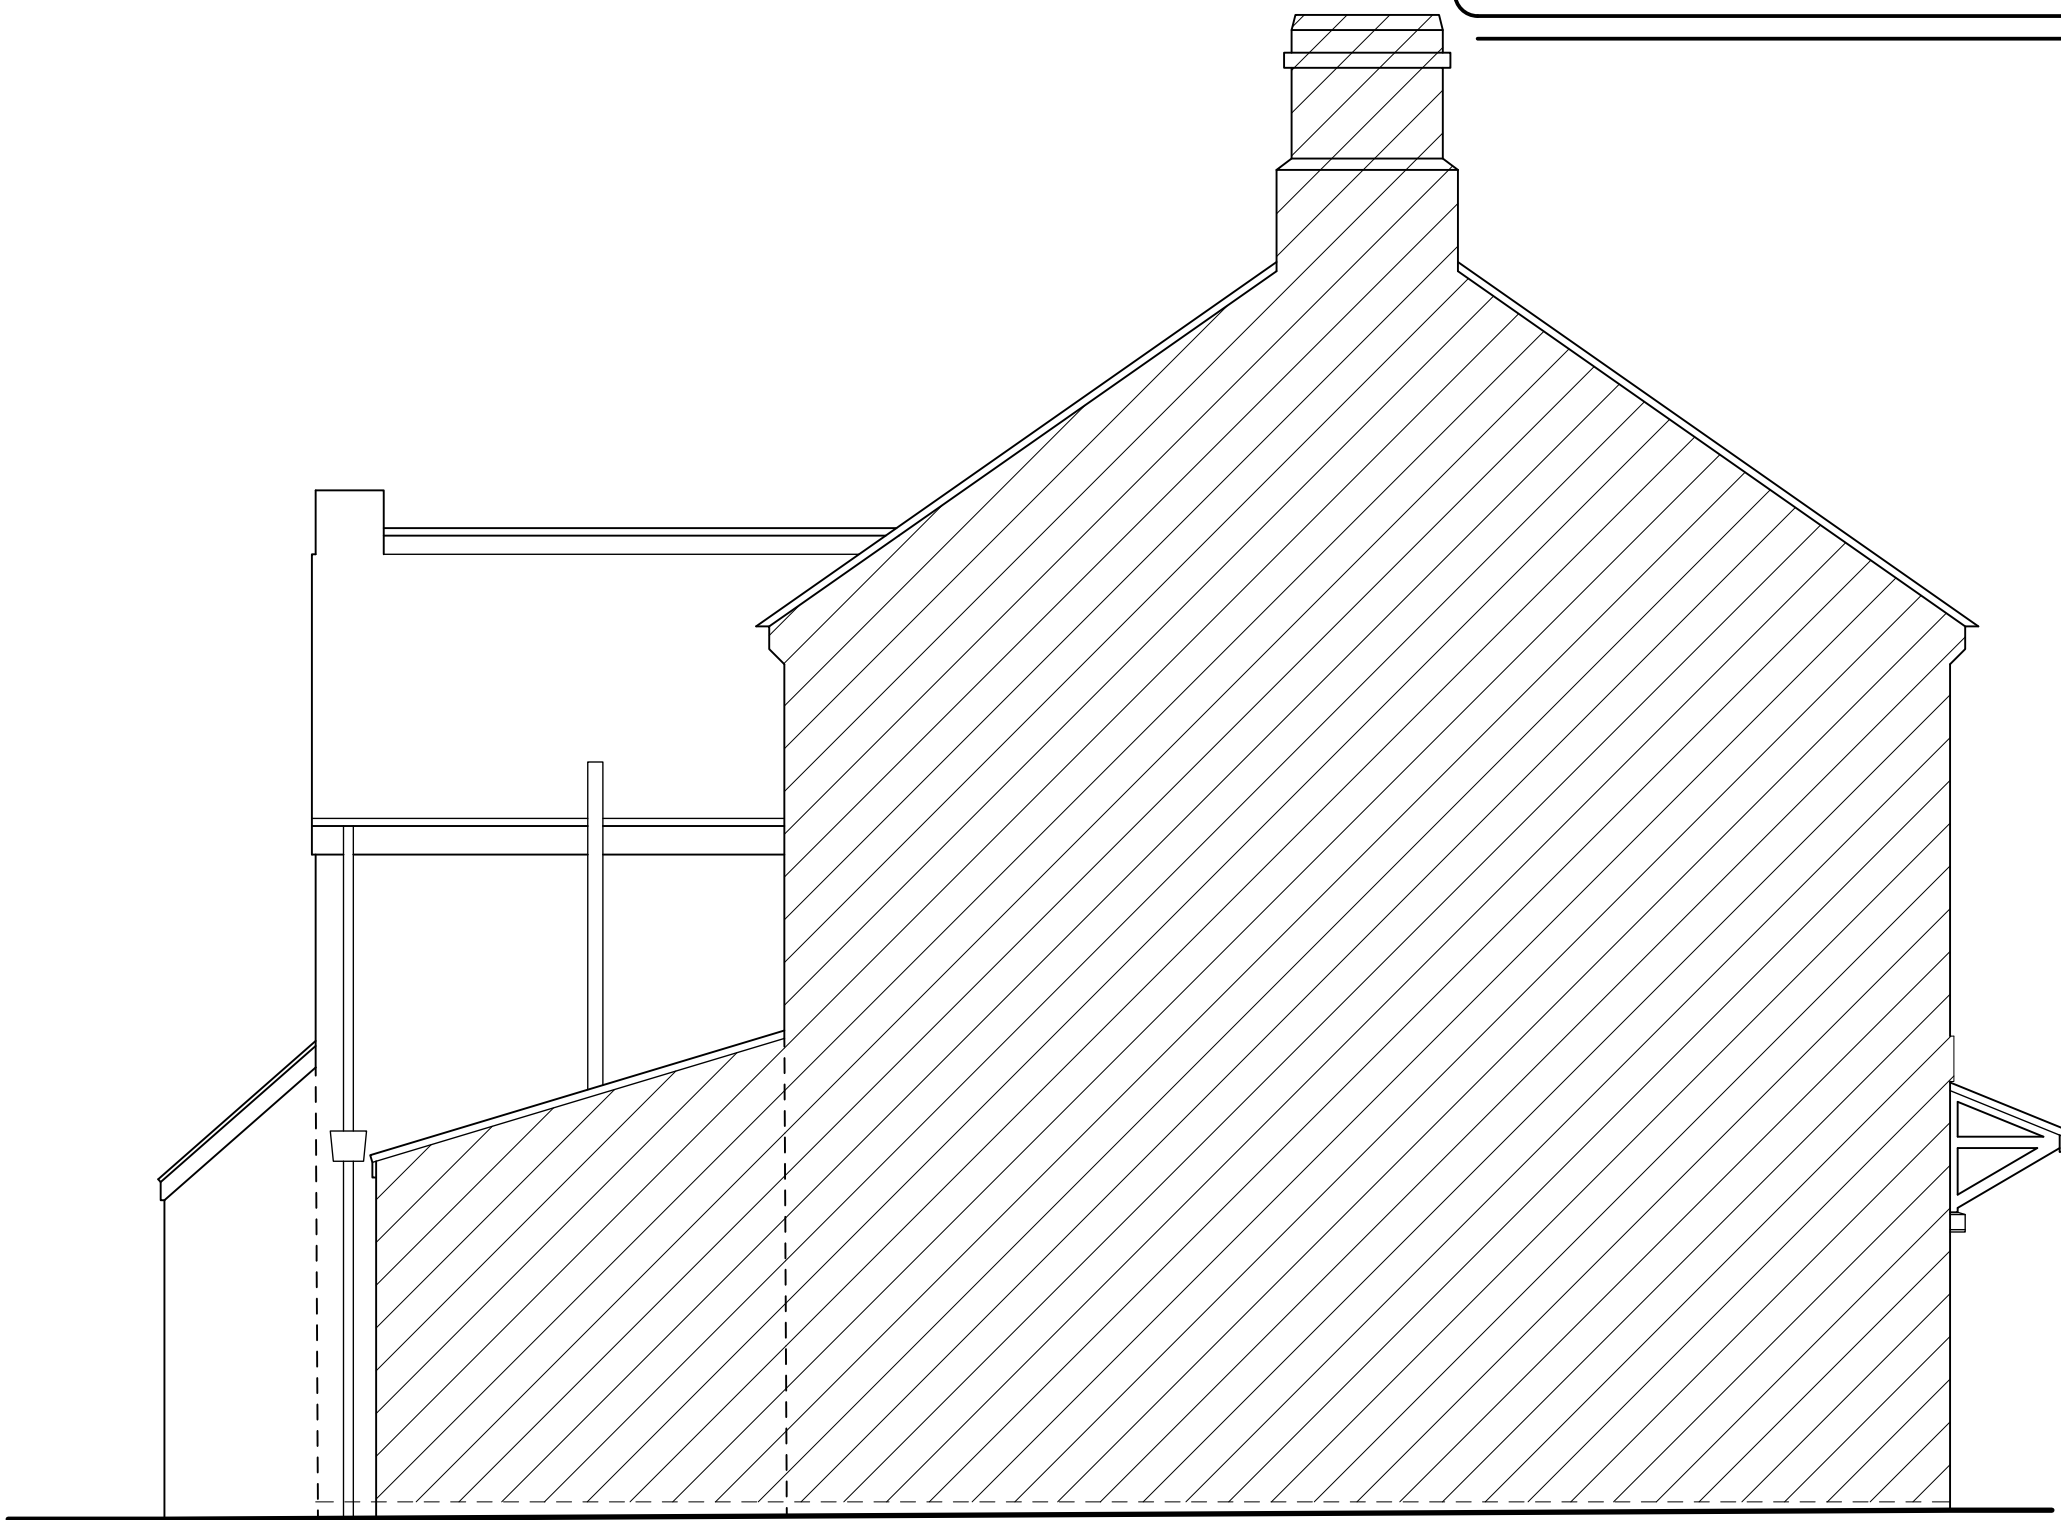

EXISTING SIDE ELEVATION

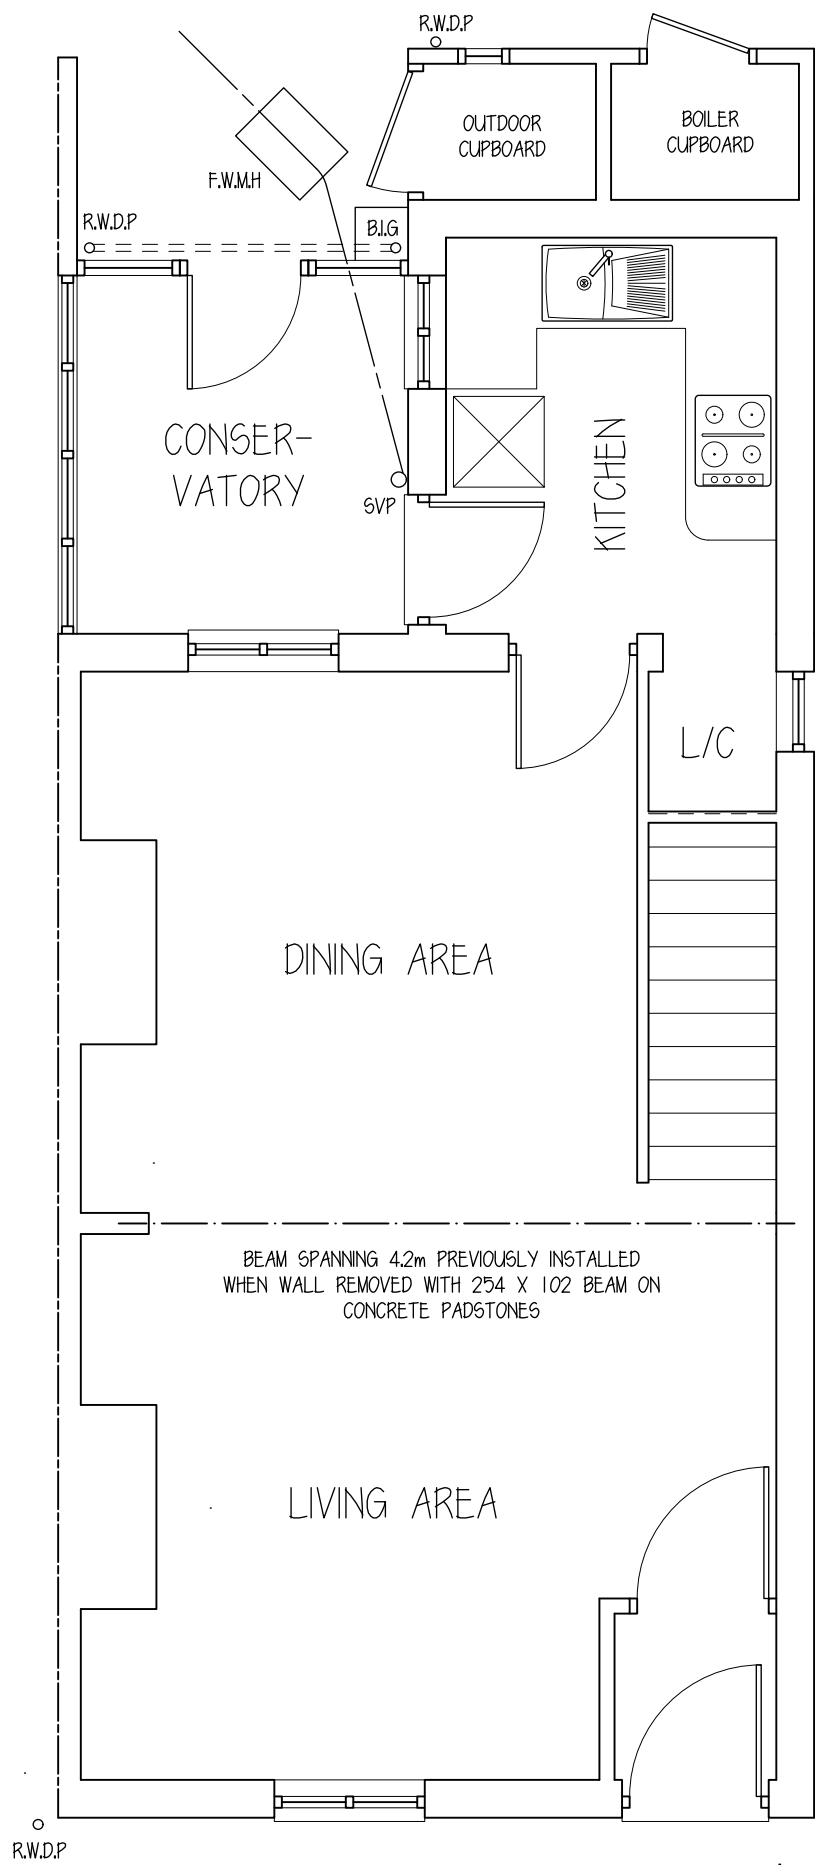

EXISTING G.FLOOR LAYOUT

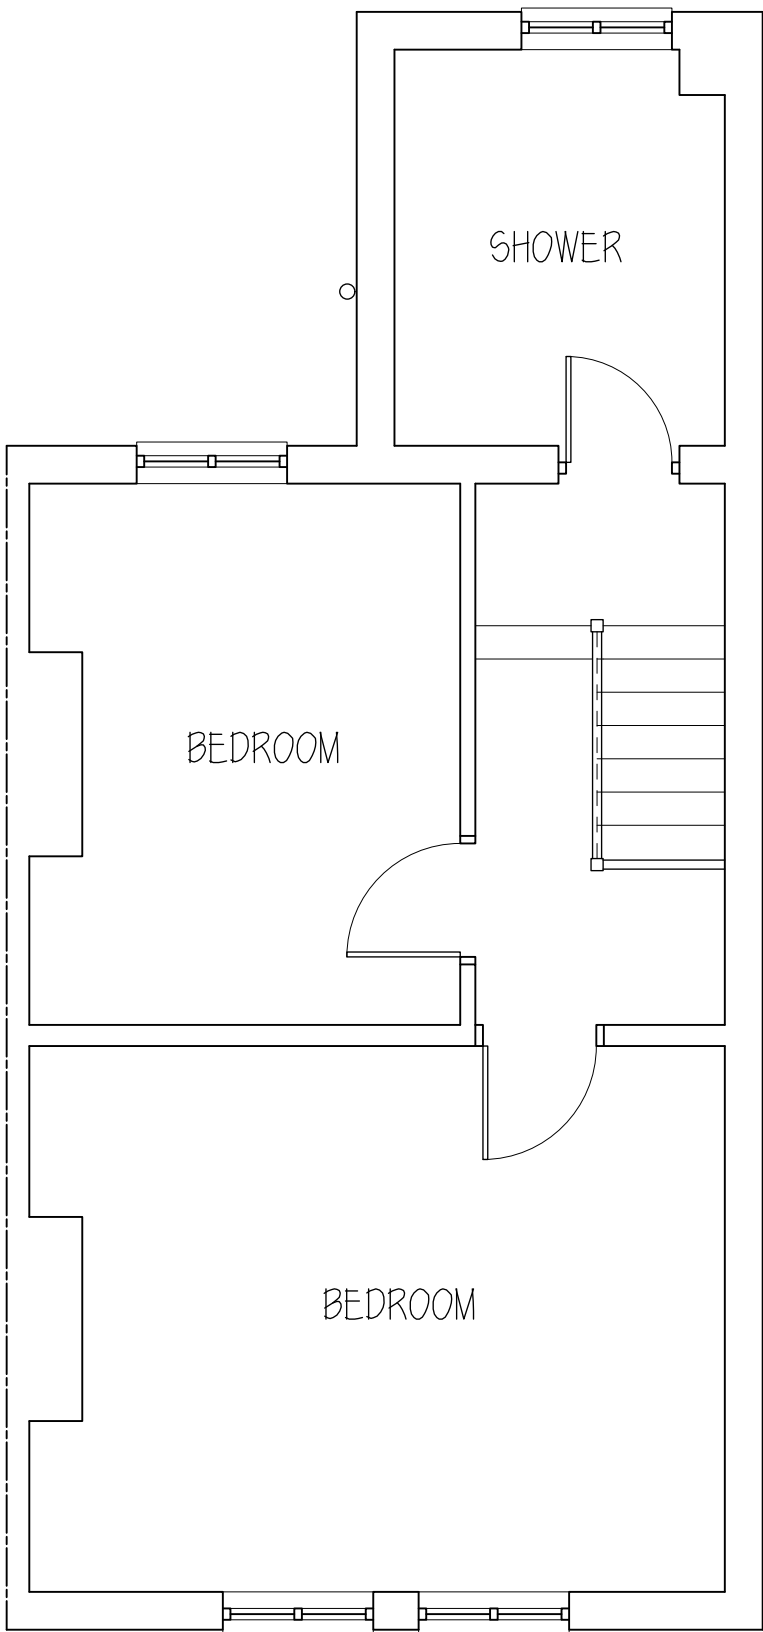

EXISTING F.FLOOR LAYOUT



EXISTING FRONT ELEVATION

|  |  |  |  |  |  |
|--|--|--|--|--|--|
|  |  |  |  |  |  |
|  |  |  |  |  |  |
| Rev. | Date | Description | By | Chk | App |
|------|------|-------------|----|-----|-----|
|------|------|-------------|----|-----|-----|

|                |
|----------------|
| Client/Project |
| MR J FLINT     |

|                                                      |
|------------------------------------------------------|
| Drawing Title                                        |
| SURVEY AT 1 HIGH STREET,<br>BOX, WILTSHIRE, SN13 8NB |

|                |             |                  |               |
|----------------|-------------|------------------|---------------|
| Designed<br>SK | Drawn<br>KK | Date<br>7 APR 26 | Scale<br>1:50 |
| CAD Reference  |             |                  | Size<br>A1    |

|                                                  |
|--------------------------------------------------|
| Stephen Kingshott MCABE<br>Katie Kingshott ACABE |
|--------------------------------------------------|

|   |
|---|
| Stephen Kingshott Building Consultancy Ltd<br>54 Springdale Ave<br>Broadstone, Poole<br>Dorset BH18 9EX<br>Tel. 07973638931 |
|---|

|                             |          |
|-----------------------------|----------|
| DRAWING NUMBER<br>0222/26 A | REVISION |
|-----------------------------|----------|

SCALE BAR 1:20

0

1

2

3

4

5m

SCALE BAR 1:100

SCALE BAR 1:50

SCALE BAR 1:500