




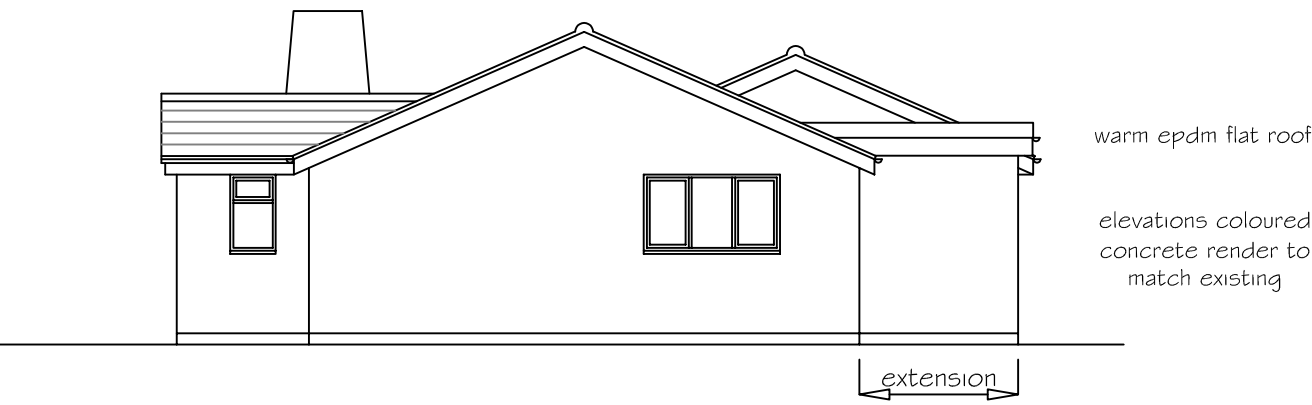


PROPOSED SIDE (NORTH) ELEVATION 1:100

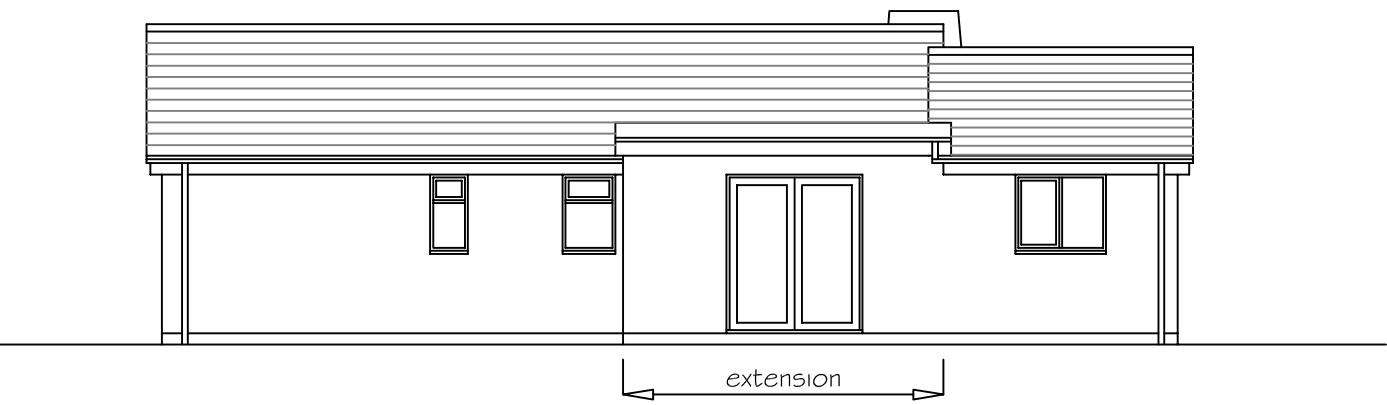


PROPOSED REAR (WEST) ELEVATION 1:100

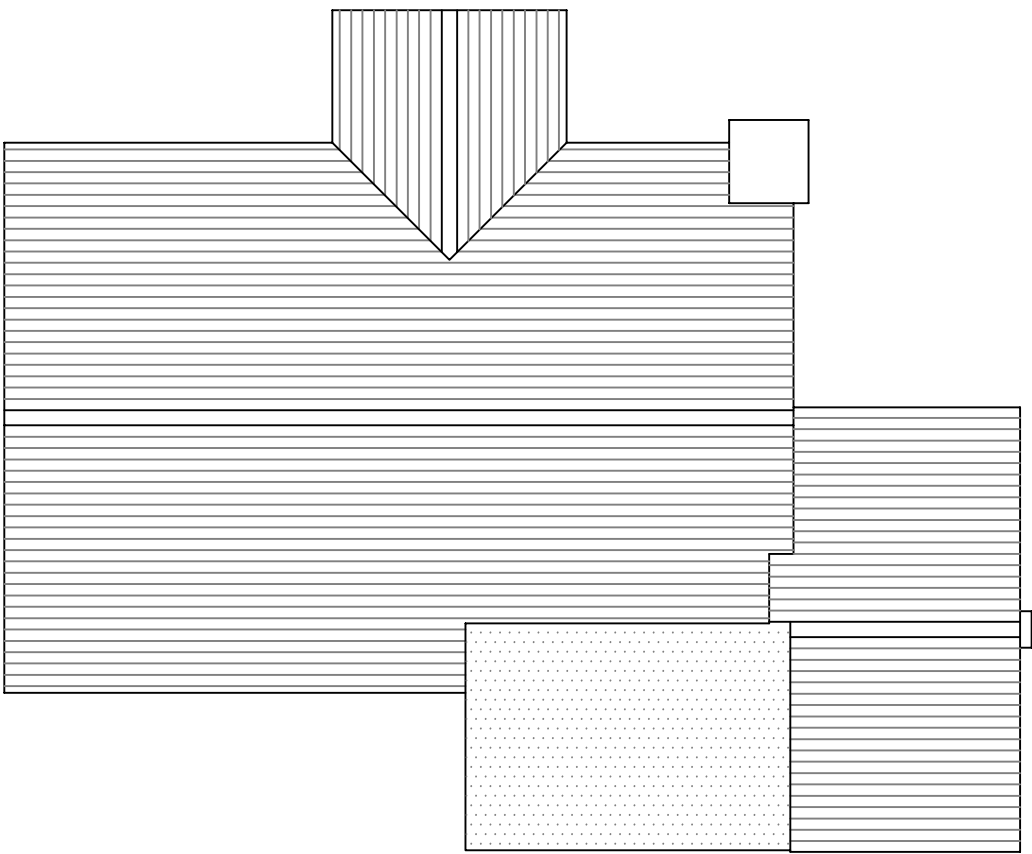


PROPOSED ROOF PLAN 1:100

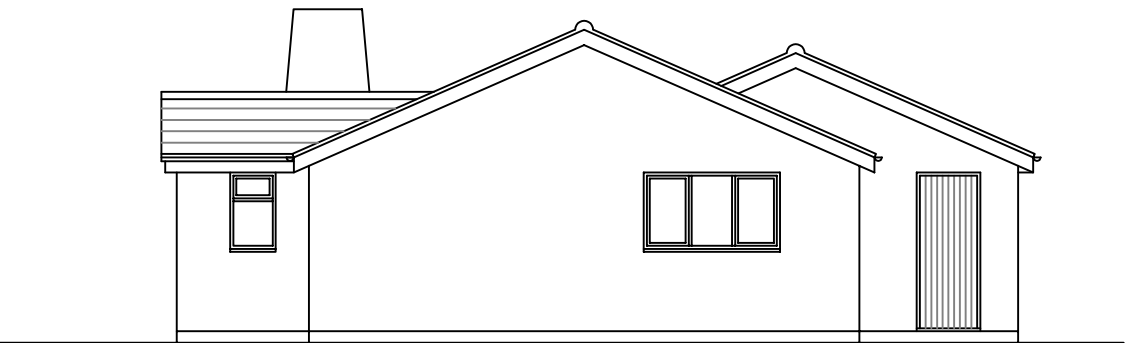


EXISTING SIDE (NORTH) ELEVATION 1:100

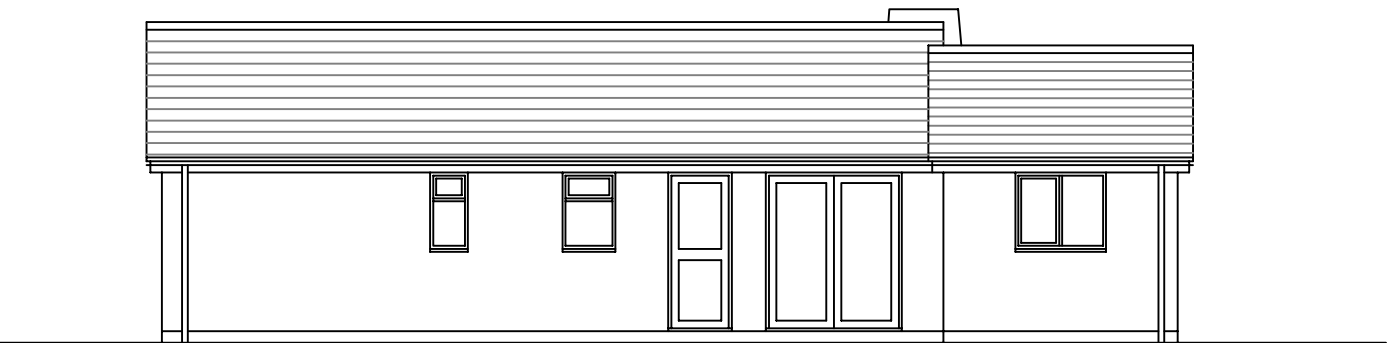


EXISTING REAR (WEST) ELEVATION 1:100

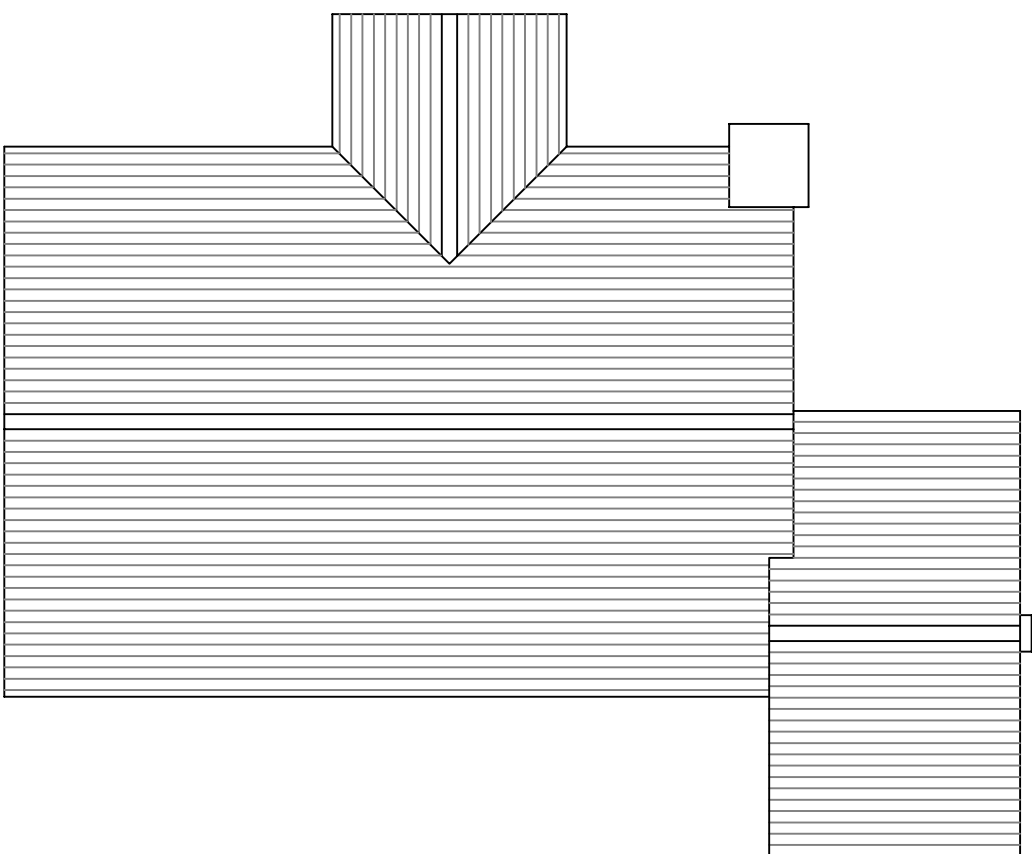


EXISTING ROOF PLAN 1:100

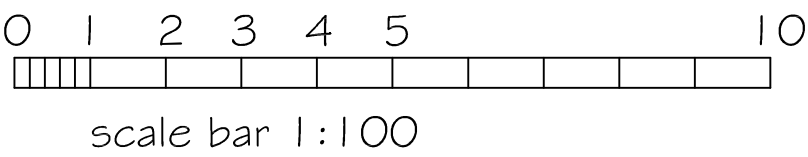


scale bar 1:100

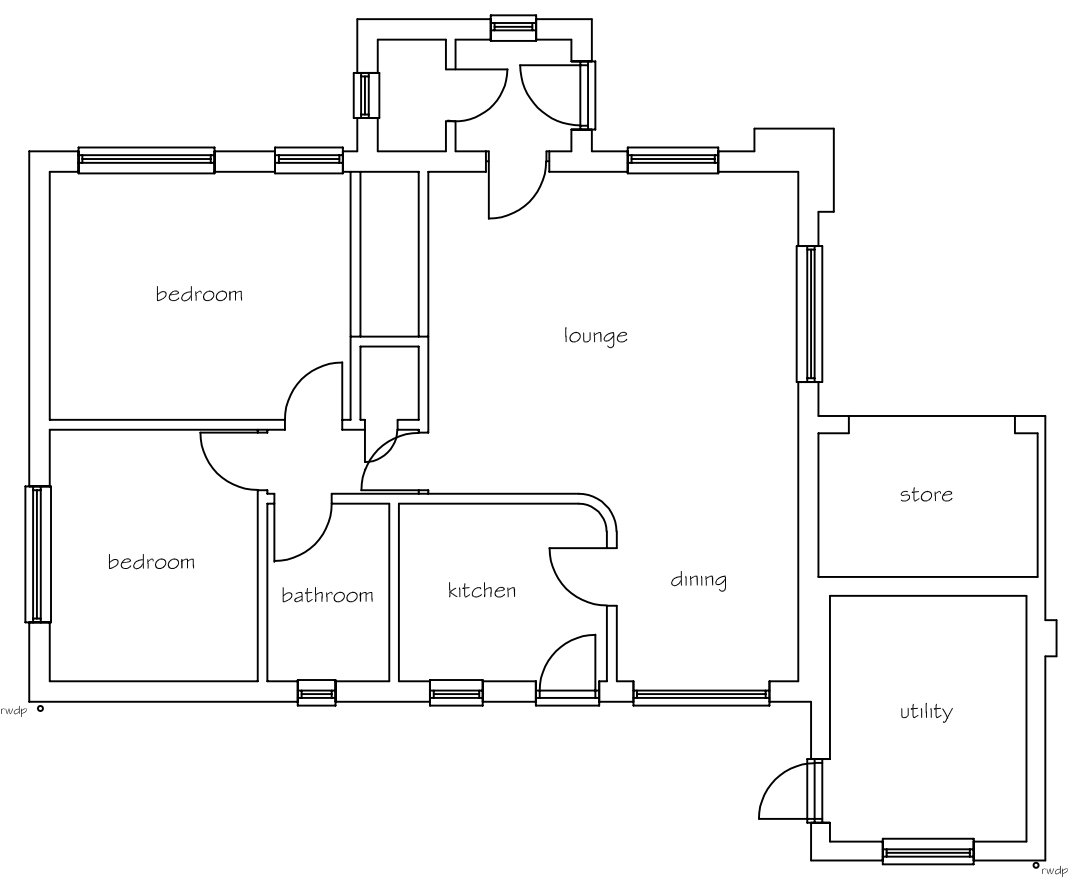

EXISTING GROUND FLOOR PLAN 1:100

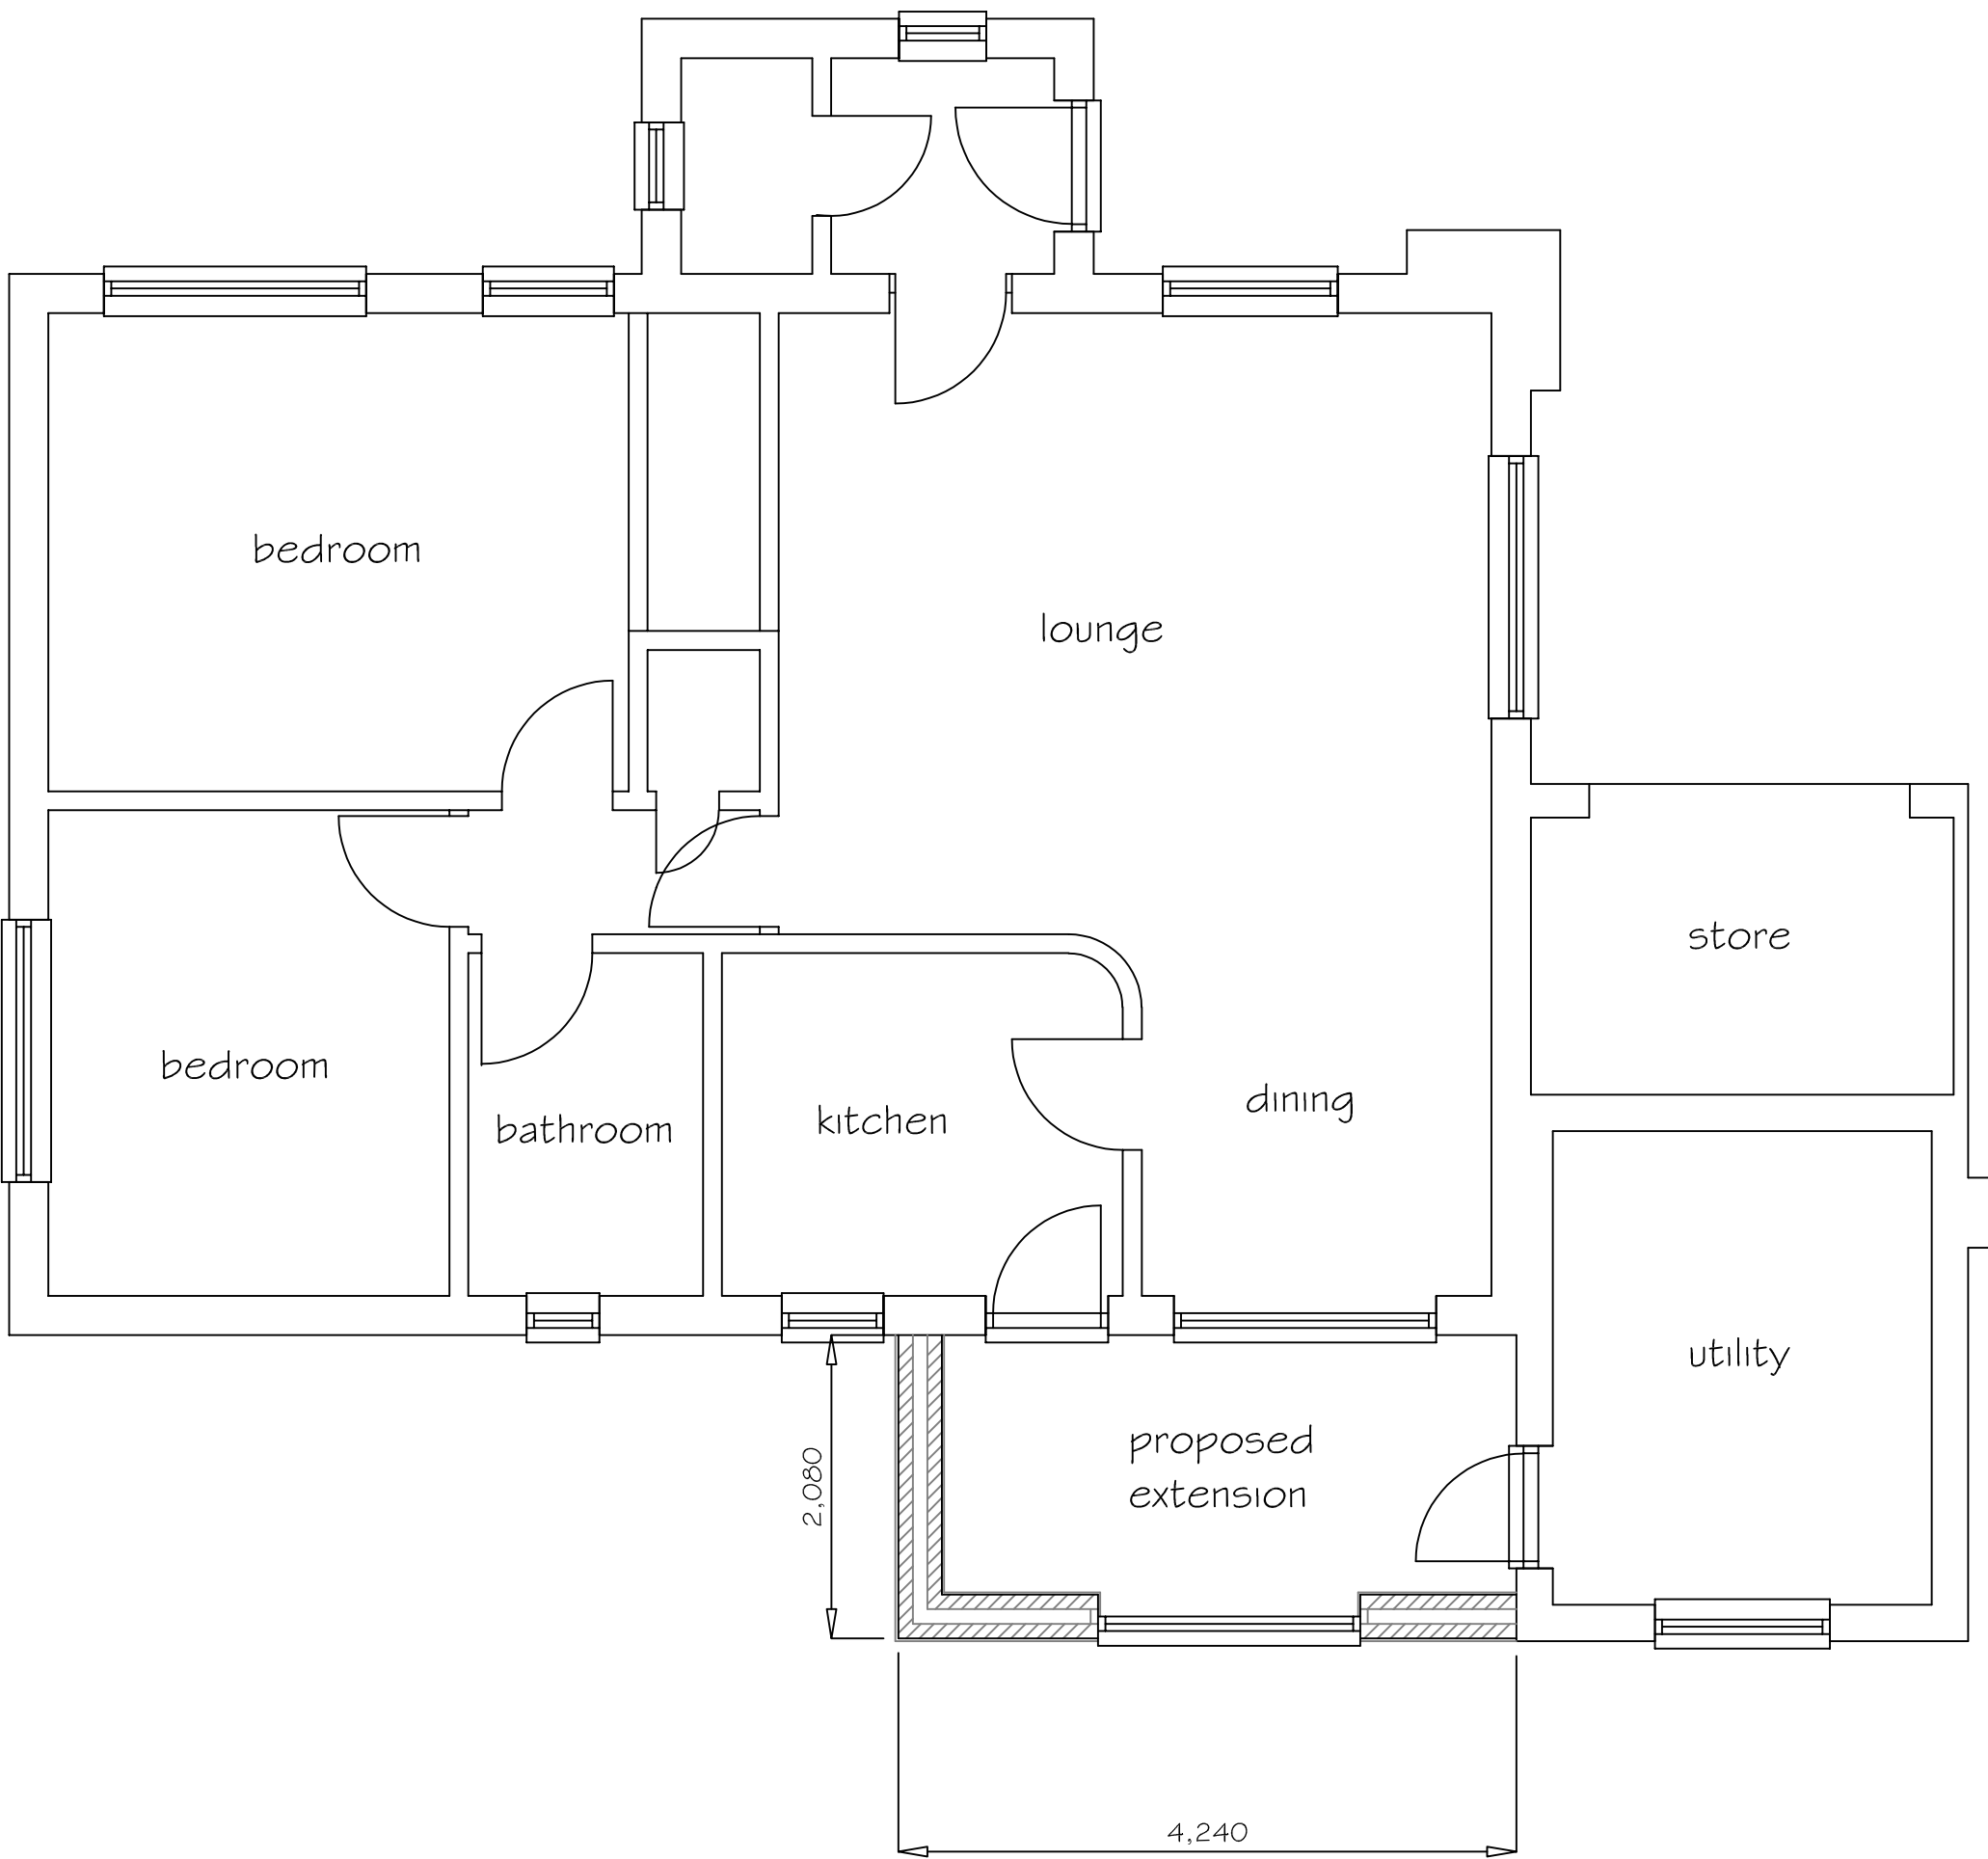

PROPOSED GROUND FLOOR PLAN 1:50

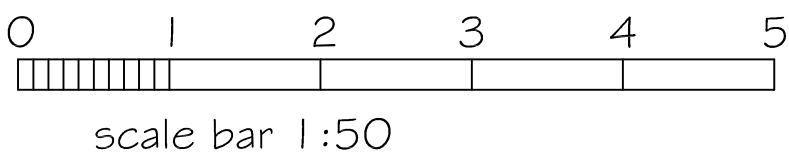

scale bar 1:50

SJF PLANNING
& DESIGN SERVICE

01225 782078 simonnearthebell@gmail.com

PROPOSED SINGLE STOREY EXTENSION

CLIENT MR & MRS D COLE

LOCATION 25 SARUM WAY
CALNE
SN11 0EZ

TITLE PROPOSED PLANS

DRG NO	ISSUE	DATE
2610-1	1	MARCH 2026