




FOR
APPROVAL

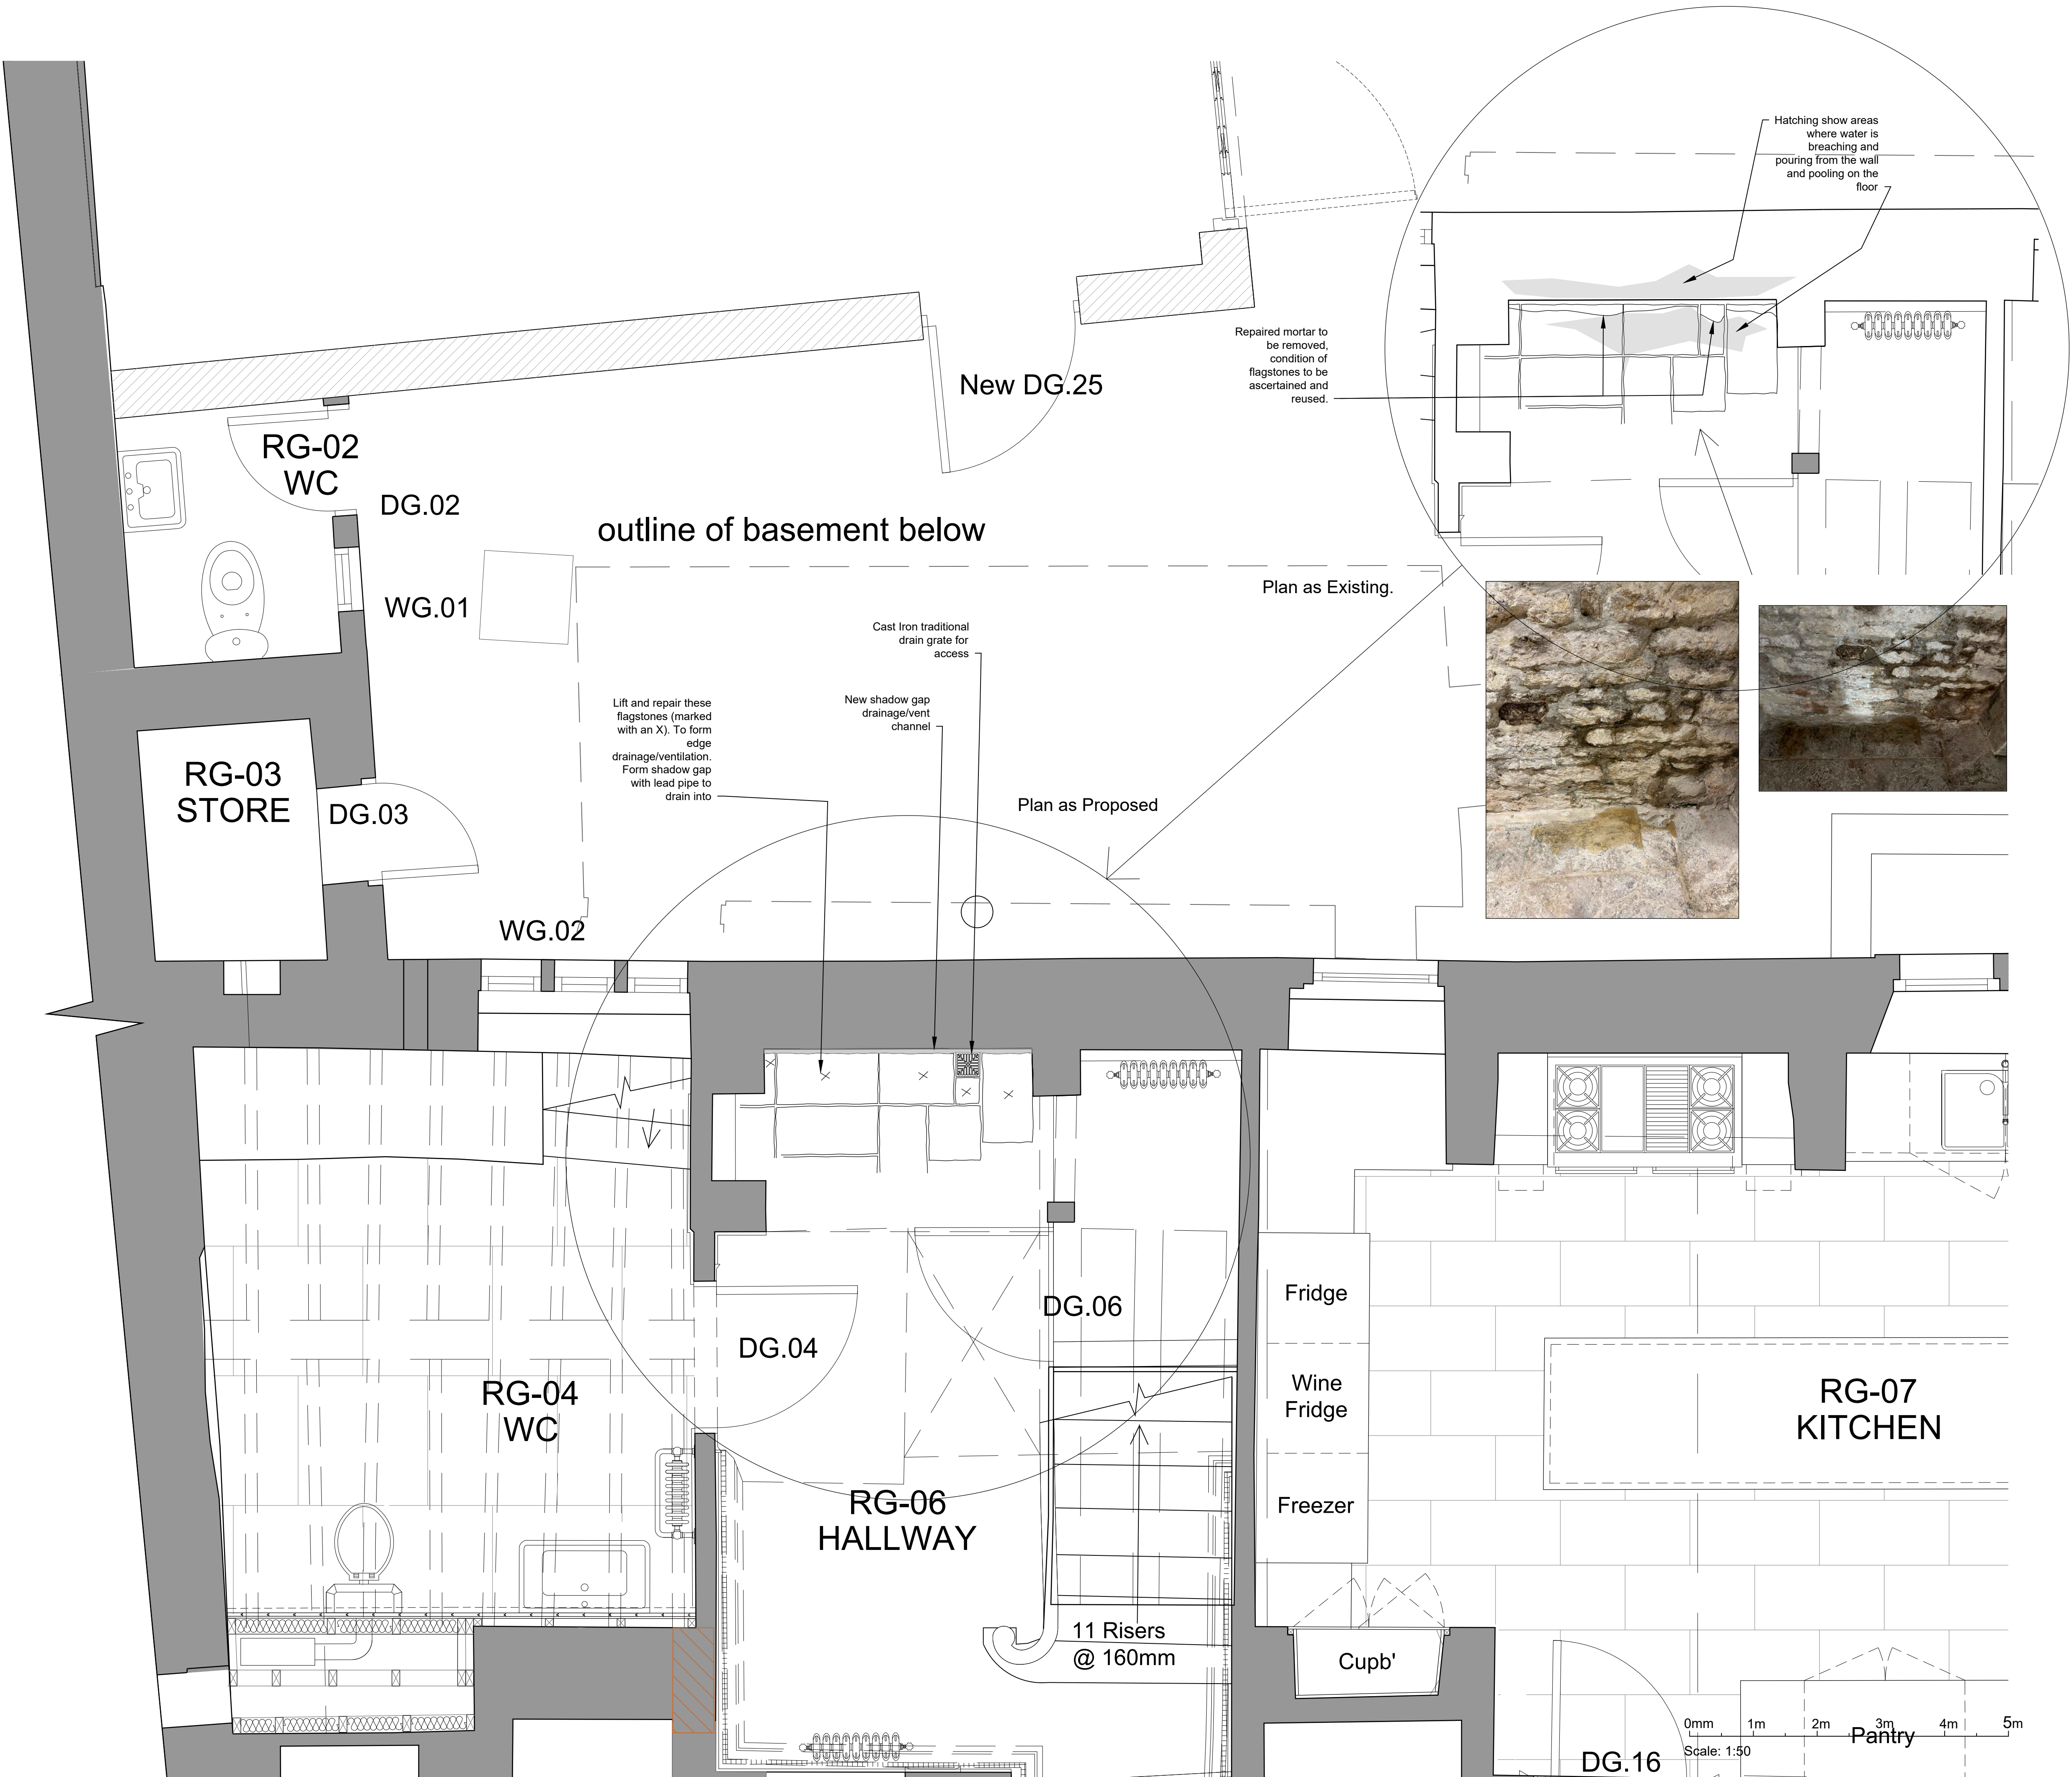

Revision	Date
----------	------


SIMON MORRAY-JONES
CHARTERED ARCHITECTS & DESIGNERS
21 MILSOM STREET, BATH BA1 1DE
TEL: 01225 787900 FAX: 01225 787901
EMAIL: sm-j@sm-j.com

Client
Jason & Sarah Clarkin-Yates

Project
**St Olaves
Bradford On Avon
BA15 1AD**

Drawing Title
**Proposed
Ground Floor Plan
Plan**

Scale @ A1	Drawn By	Date
1:50	SP	12.05.2026
Job Number	Drawing Number	Revision
1315	Cond 02	