

LARNER
SING
LIMITED

CHARTERED PRACTICE
FOR BUILDING DESIGN
& PLANNING

CONTACT ADDRESSES: UK - 29 LOWER STREET
RHOE, SOMERSET, BA11 1PU
* FRANCE - 405 DEL SUI, 42350, CHARENTAIS
* T+44 (0) 1273303038 M+44 (0) 7733345641
EMAIL: LARNER@LARNER-SING.COM
* DIRECTOR: LIM SING MING MS MR MASH MASH

C	Orientation of north point corrected.	18.3.26
B	Elevation and outline to number 3 omitted.	29.4.36
A	Visibility splays added. Solid hatching added. Section A-A expanded. Concrete sets and ore notes added. Drawing title amended. All references to number 3 omitted.	29.4.26

Revisions

Project Title
2 LOWER ROAD
WESTBURY
WILTS



Drawing Title

NEW PARKING
BAY AND ACCESS
PLAN DETAILS

This drawing is copyright
Larner Sing Limited. All dimensions are to be confirmed at the site, before
settling out, commencing work or making any other drawings.
Do not scale out the drawing. Only signed dimensions are to
be used for construction. Any other dimensions are to be
confirmed immediately.

Sheet size	A1
Scale	1:100
Drawn by	FEB 26
Checked by	1.1.00
Issued by	IDS

Drawing Number
814/01c

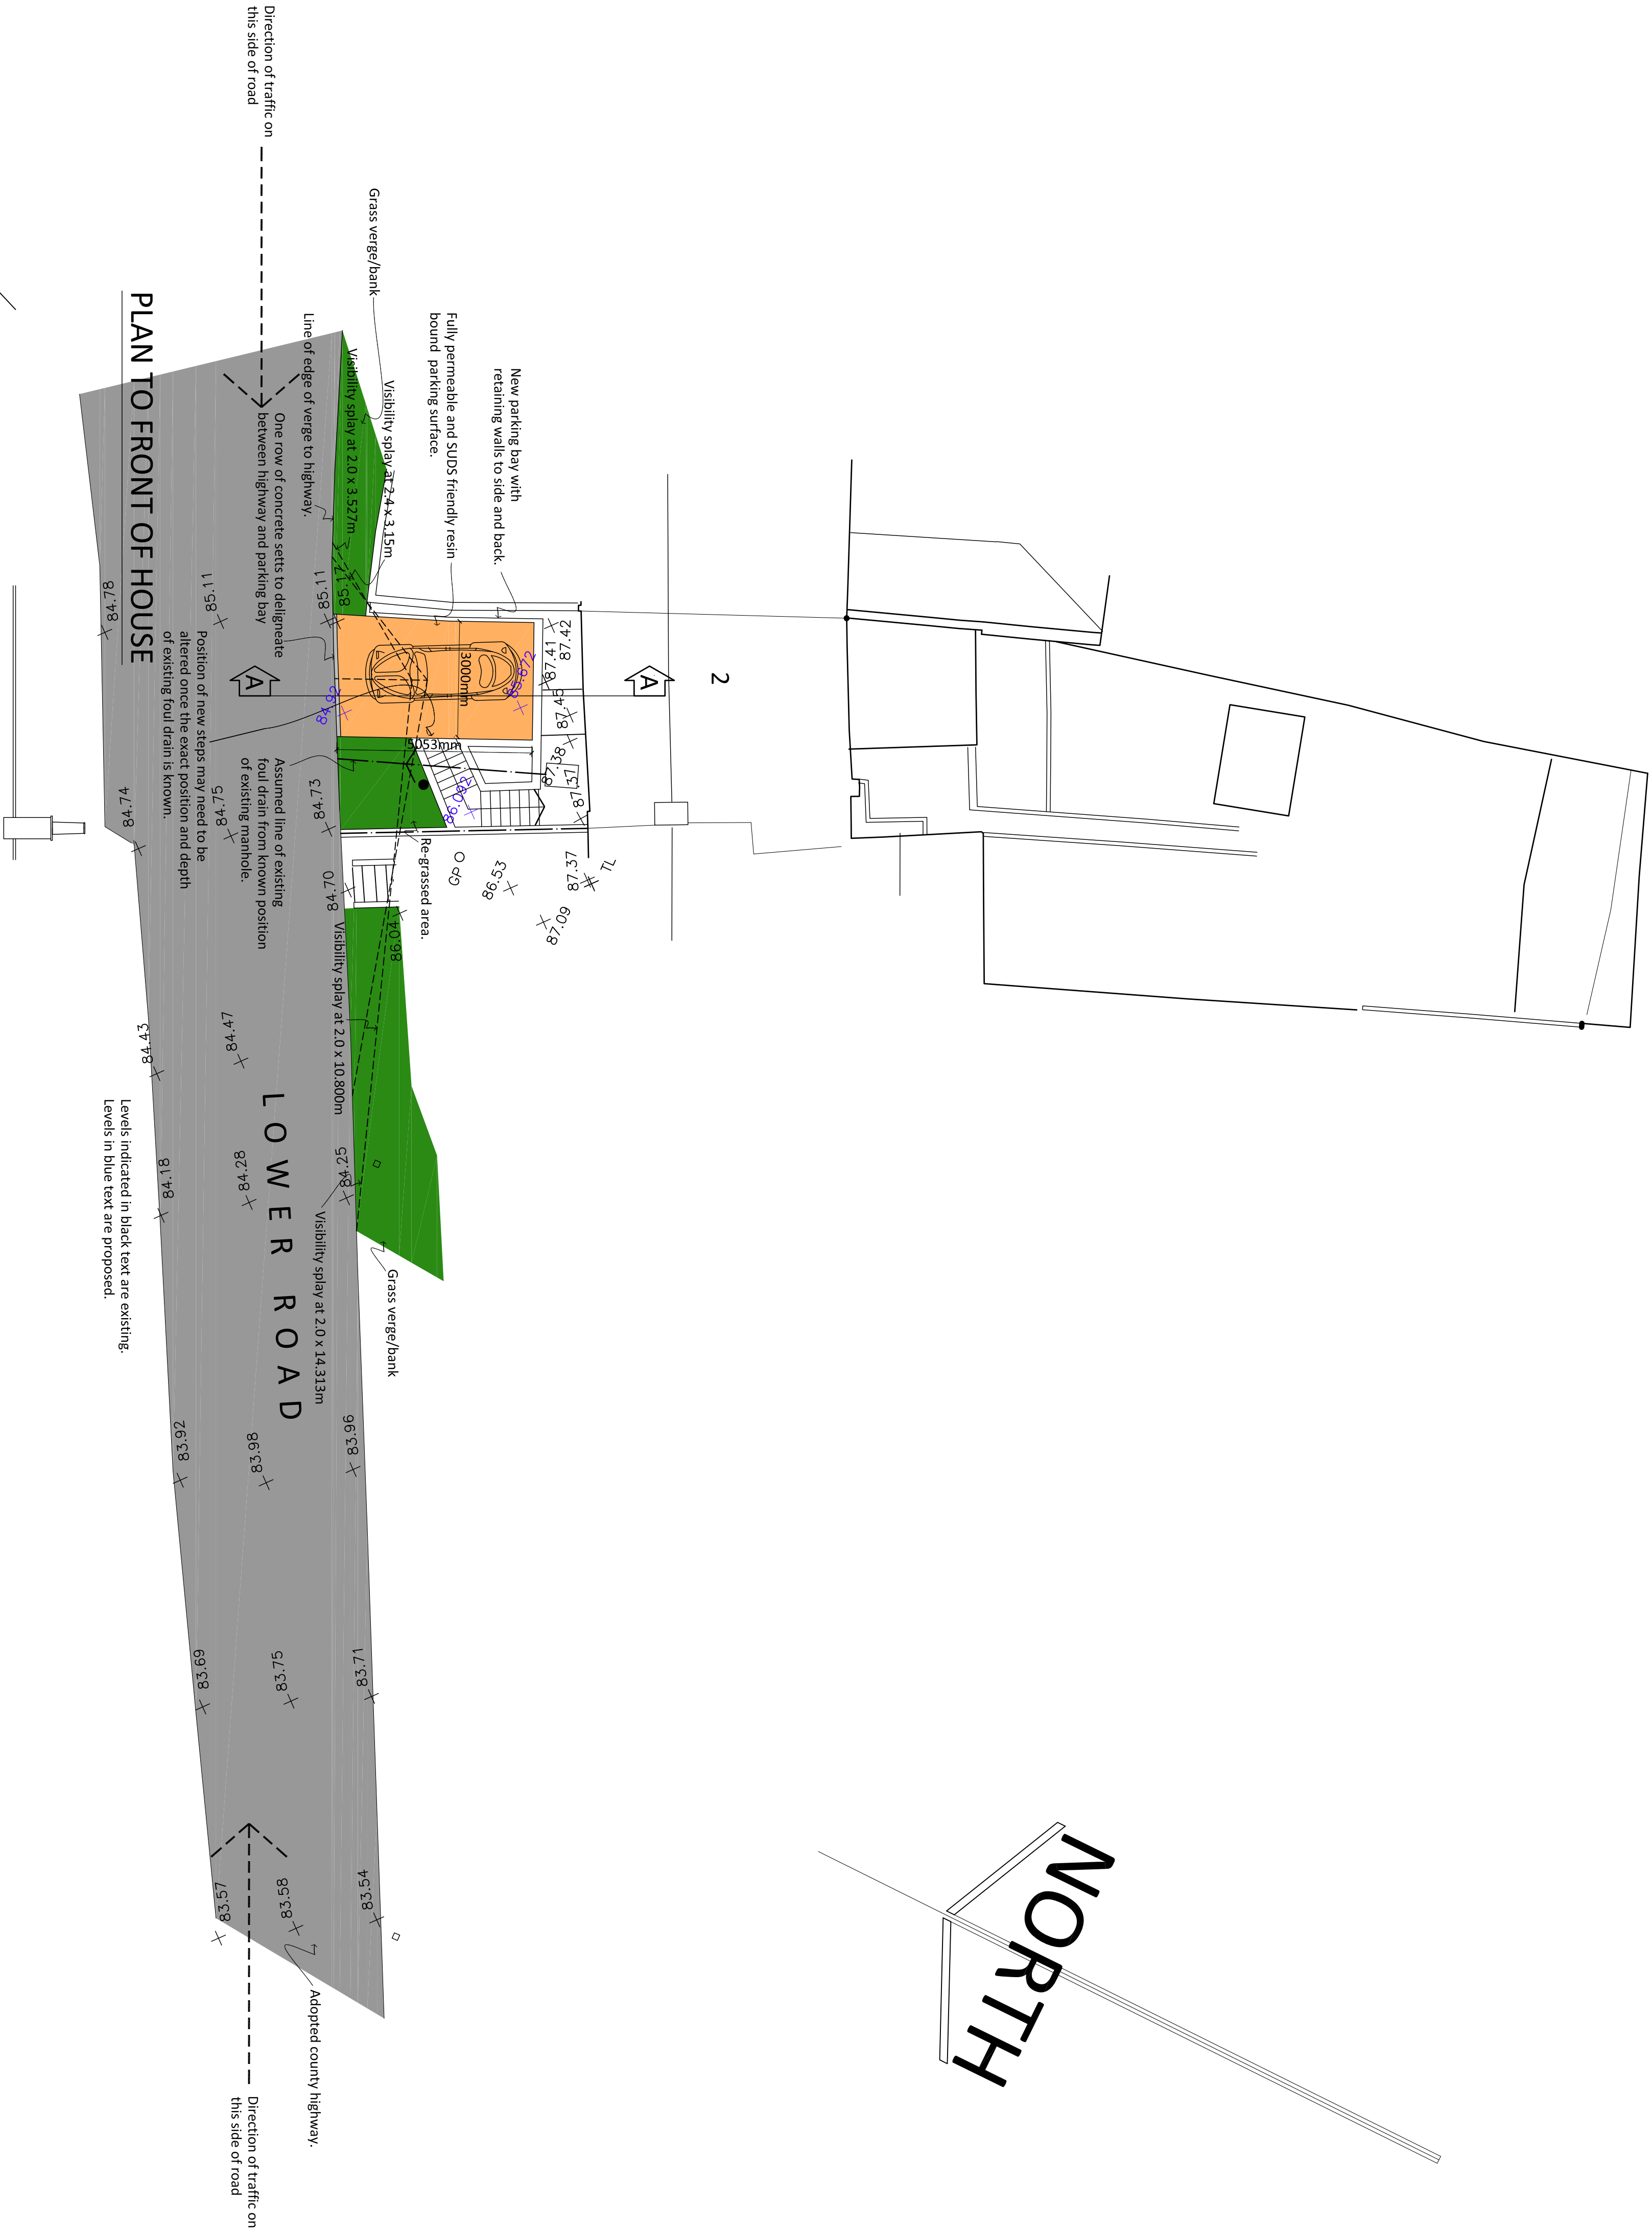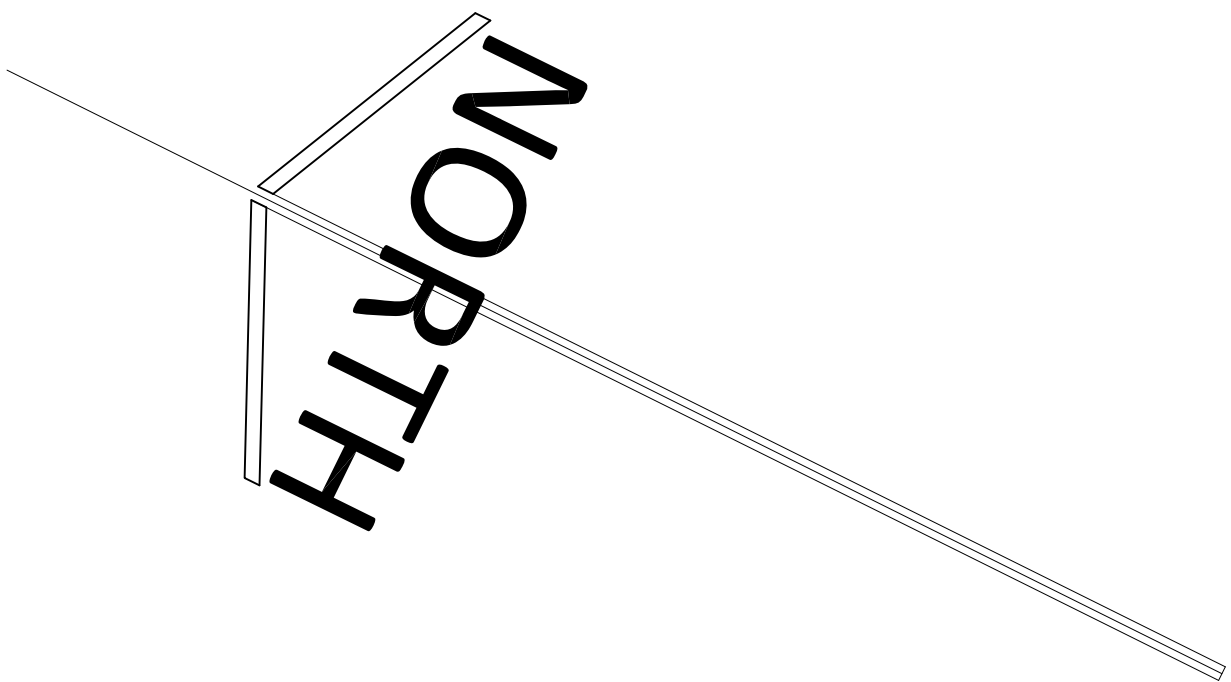

PLAN TO FRONT OF HOUSE

SECTION A-A

FRONT ELEVATION TO ROAD

