


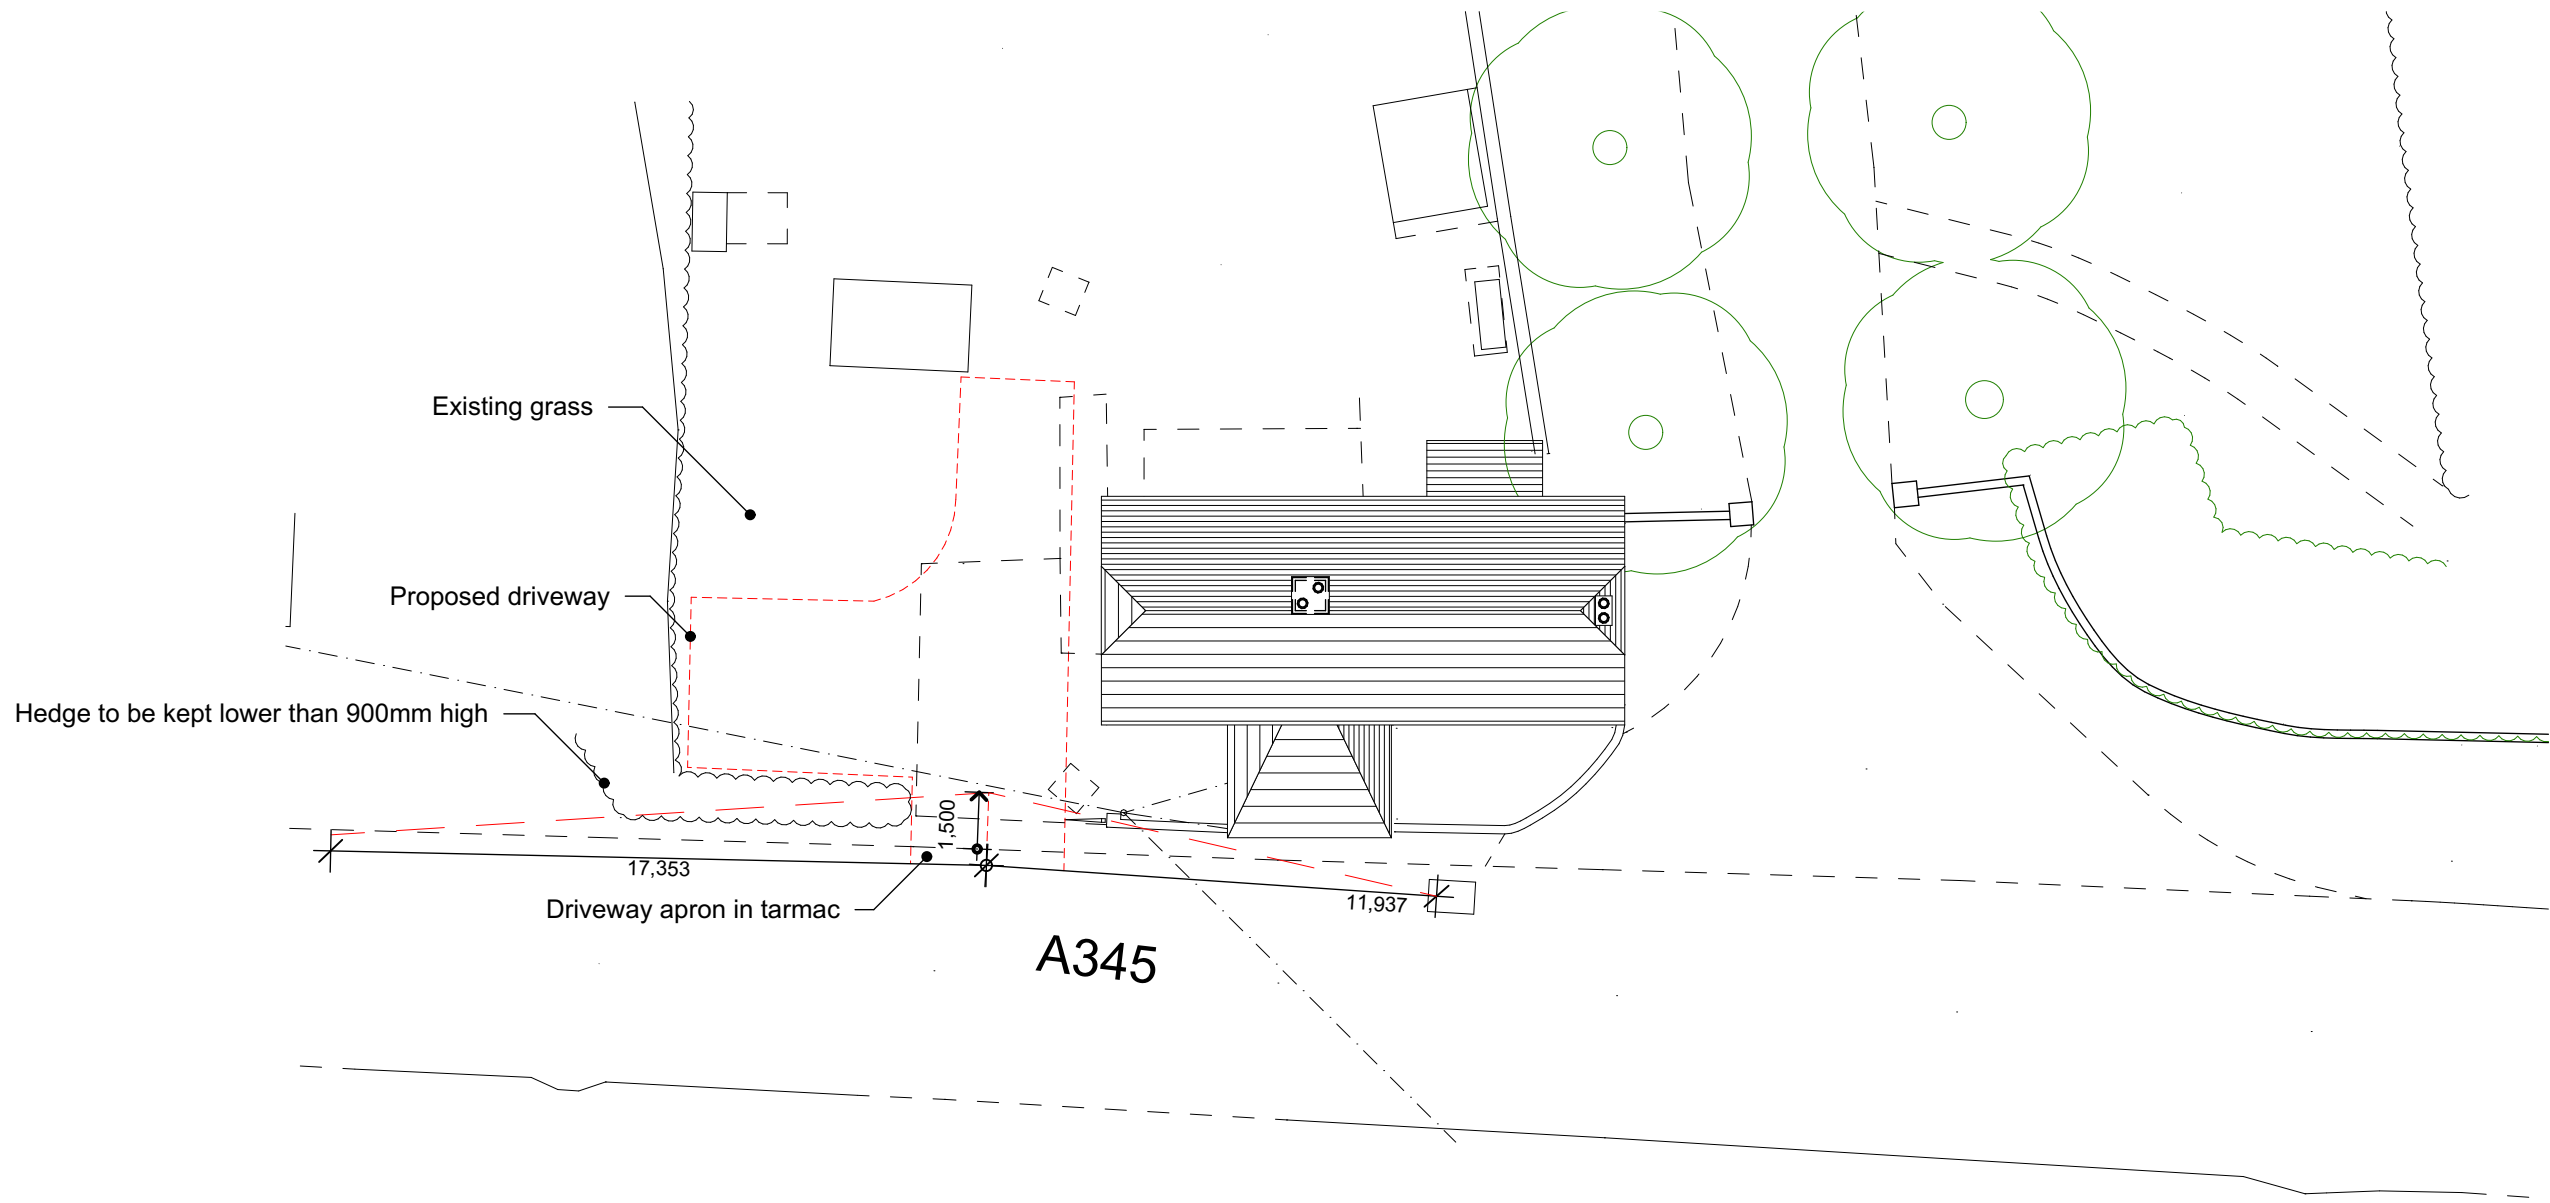

PROPOSED SITE PLAN - DRIVE

1:200



PROJECT TITLE
THE LODGE
RUDGE LANE, OARE

CLIENT
OARE ESTATE

WORK STAGE
3-DEVELOPED DESIGN

ISSUE STATUS
PLANNING

DRAWN BY
CP

CHECKED BY
DWS

DATE
APRIL 2026

NOTES
This document and its design content is copyright © and is the property of Savills. It may not be reproduced without their expressed permission. It shall be read in conjunction with all other associated project information including models, specifications, schedules and related consultants drawings and documentation. Do not scale from this drawing unless for Planning purposes. Figured dimensions only are to be used. All dimensions must be checked on site by the Contractor prior to the commencement of any fabrication or building works. Immediately report any discrepancies, errors or omissions to Savills prior to the commencement of any fabrication or building works. If in doubt please ASK.

REVISIONS
REV DESCRIPTION

BY CHECK DATE

1 Jewry Street, Winchester,
Hampshire, SO23 8RZ
t: 01962 857413

RIBA

Chartered Practice

Swan House, Market Square,
Petworth, West Sussex,
GU28 0AN
t: 01798 345980
w: www.savills.co.uk

INSTRUCTION _ DWG _ REV
674307_304

SCALES @ A3
1:200

BIM ISSUE REFERENCE
TLO -SAV - - - -A-674307_304

