
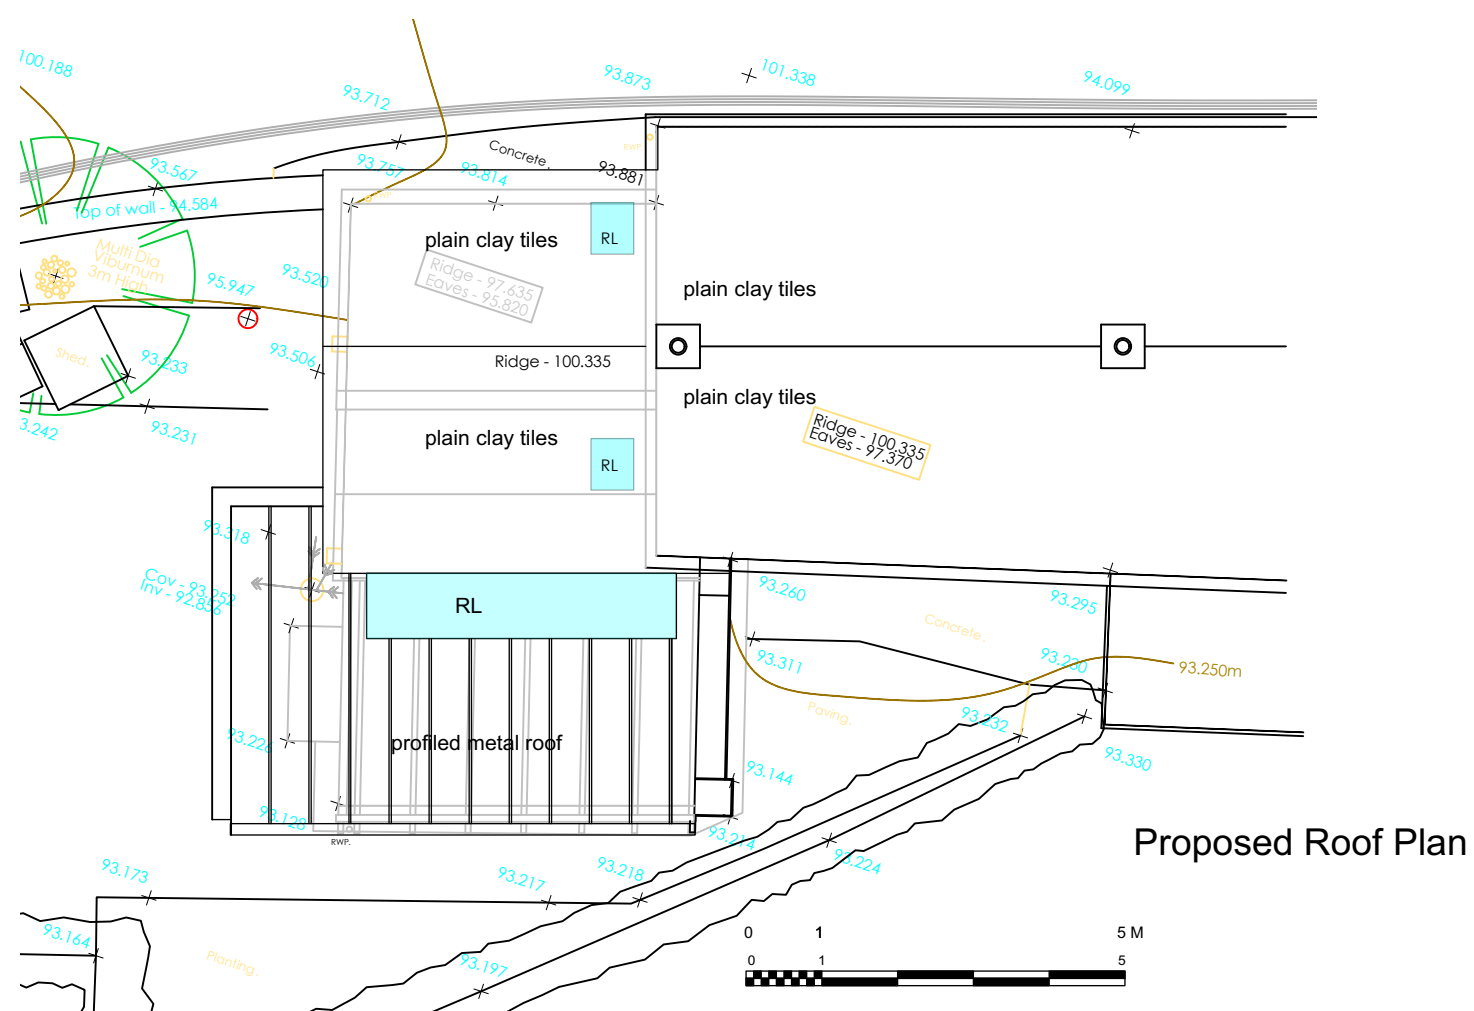


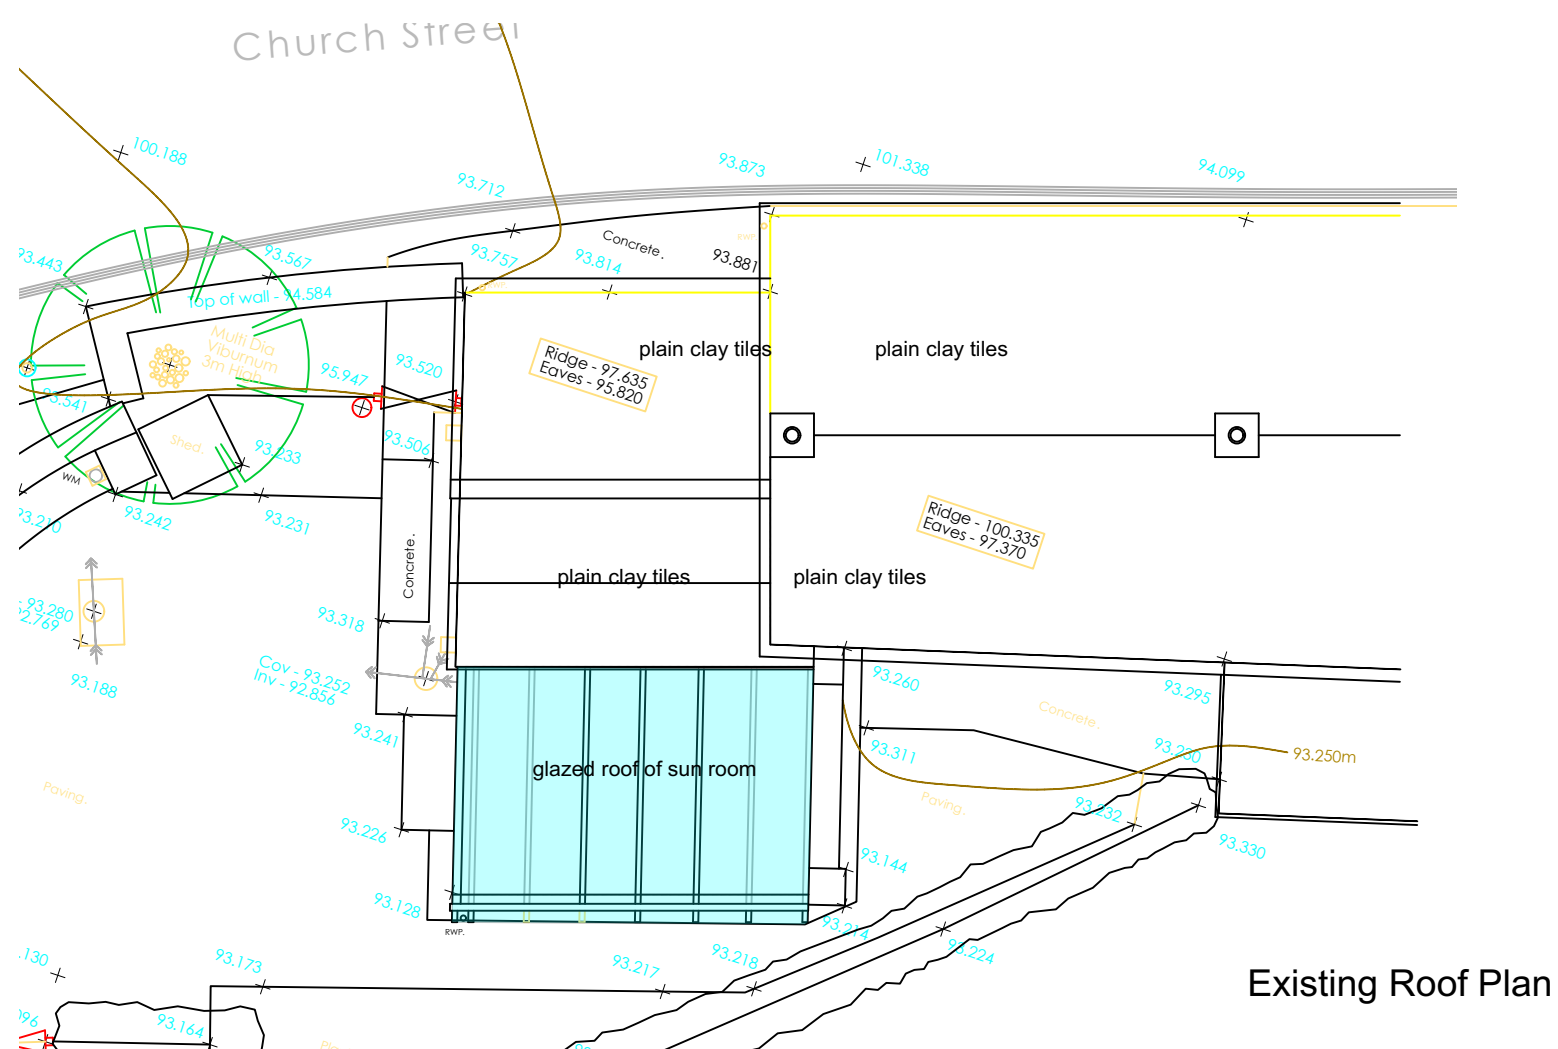

COMPARELLI

ARCHITECT

comparelli@btinternet.com

www.comparelli.com

07932 025 040

Roof Plans

May Cottage, Tisbury

1:100 scale @ A3

12.05.2026 dwg no. GA 04