




Proposed Front Elevation

1:50



Proposed Side Elevation

1:50

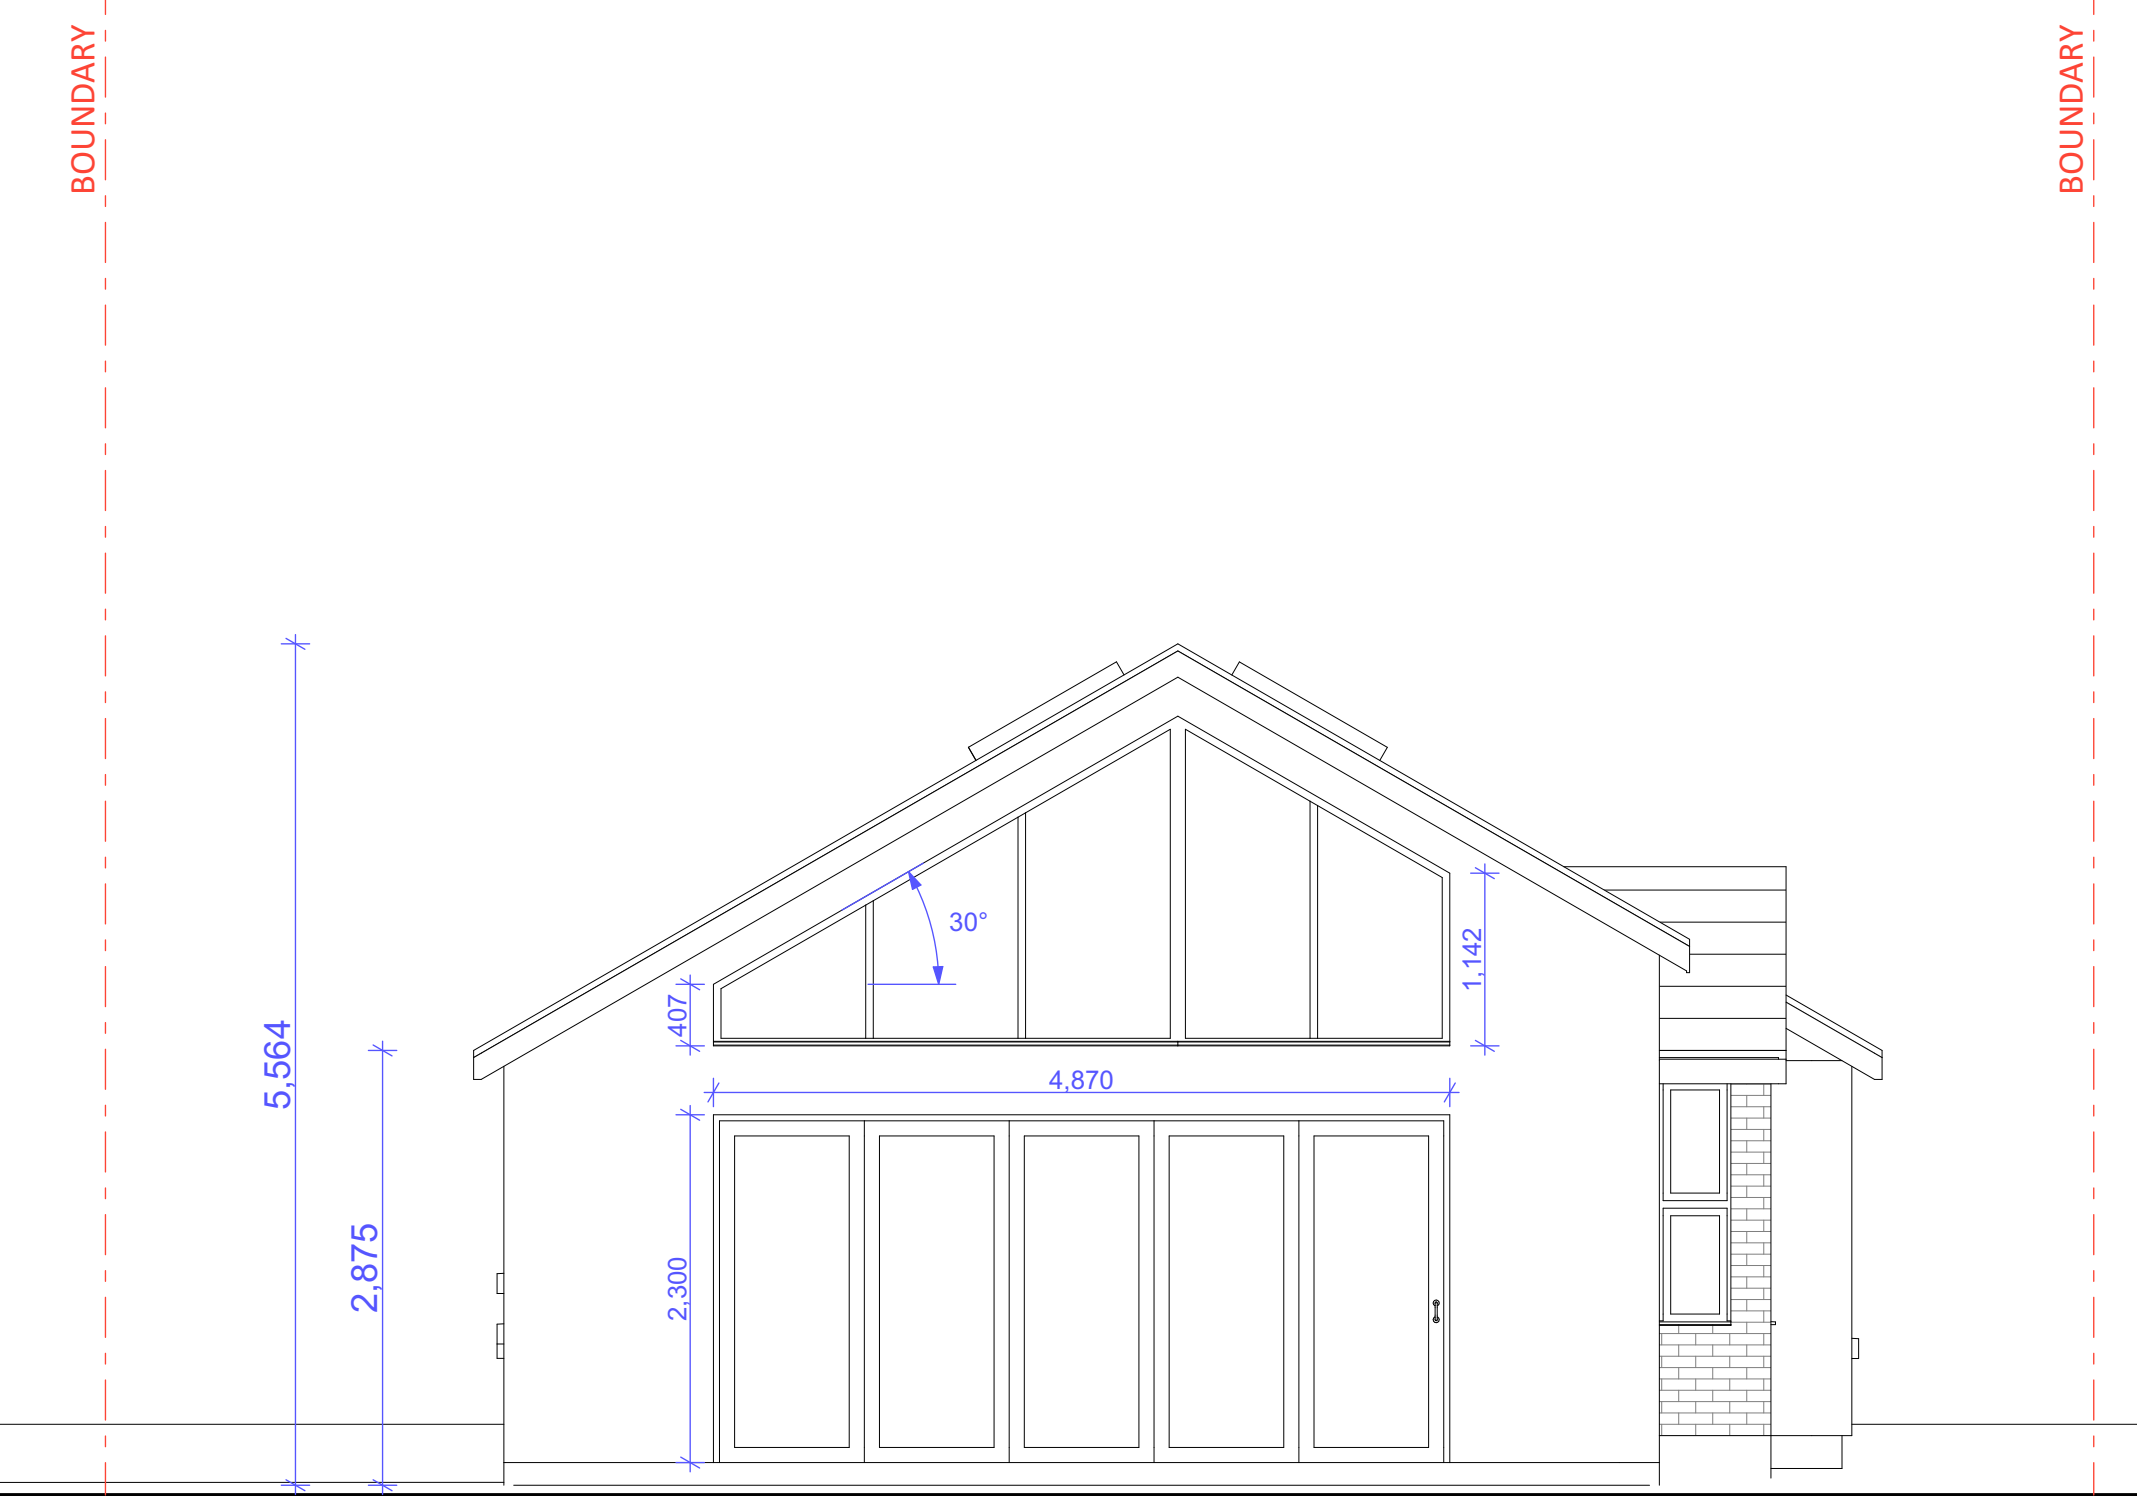

Proposed Rear Elevation

1:50

Render and fenestration to be matching the main dwelling




Proposed Side Elevation

1:50

All Dims in millimeters unless otherwise stated.
Do not scale except for planning purposes.
If in doubt - Ask

This drawing is confidential and is the property of Keenan Project Designs Ltd.
© Copyright

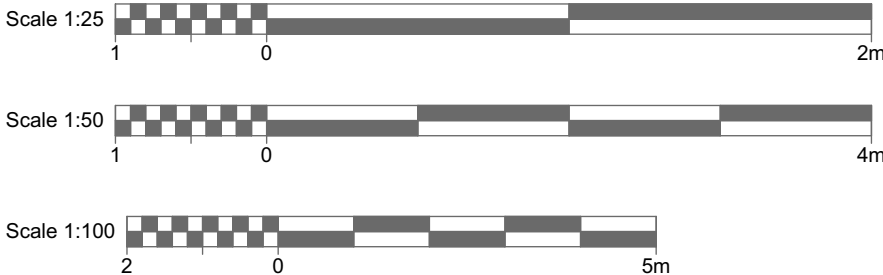

KEENAN
PROJECT
DESIGNS

KEENAN PROJECT DESIGNS
0800 233 5787
INFO@KEENANPROJECTDESIGNS.COM
WWW.KEENANPROJECTDESIGNS.COM

CLIENT:
Lisa Shipway

ADDRESS:
233 Quemerford, Calne SN11 8LA

DATE:
02/10/2025

DRAWING SHEET SIZE:
A1

DRAWN BY:
Val Pelovski

DRAWING NUMBER:
3398 Rev C - 10

PROJECT LEAD:
George Cristea

REVISION: B
02/02/2026
Val Pelovski