


Period of Development

- Original fabric (c. 1704)
- Conversion to school (c. 1872)
- 20th century side extension (post 1945)
- 20th century internal remodelling following fire

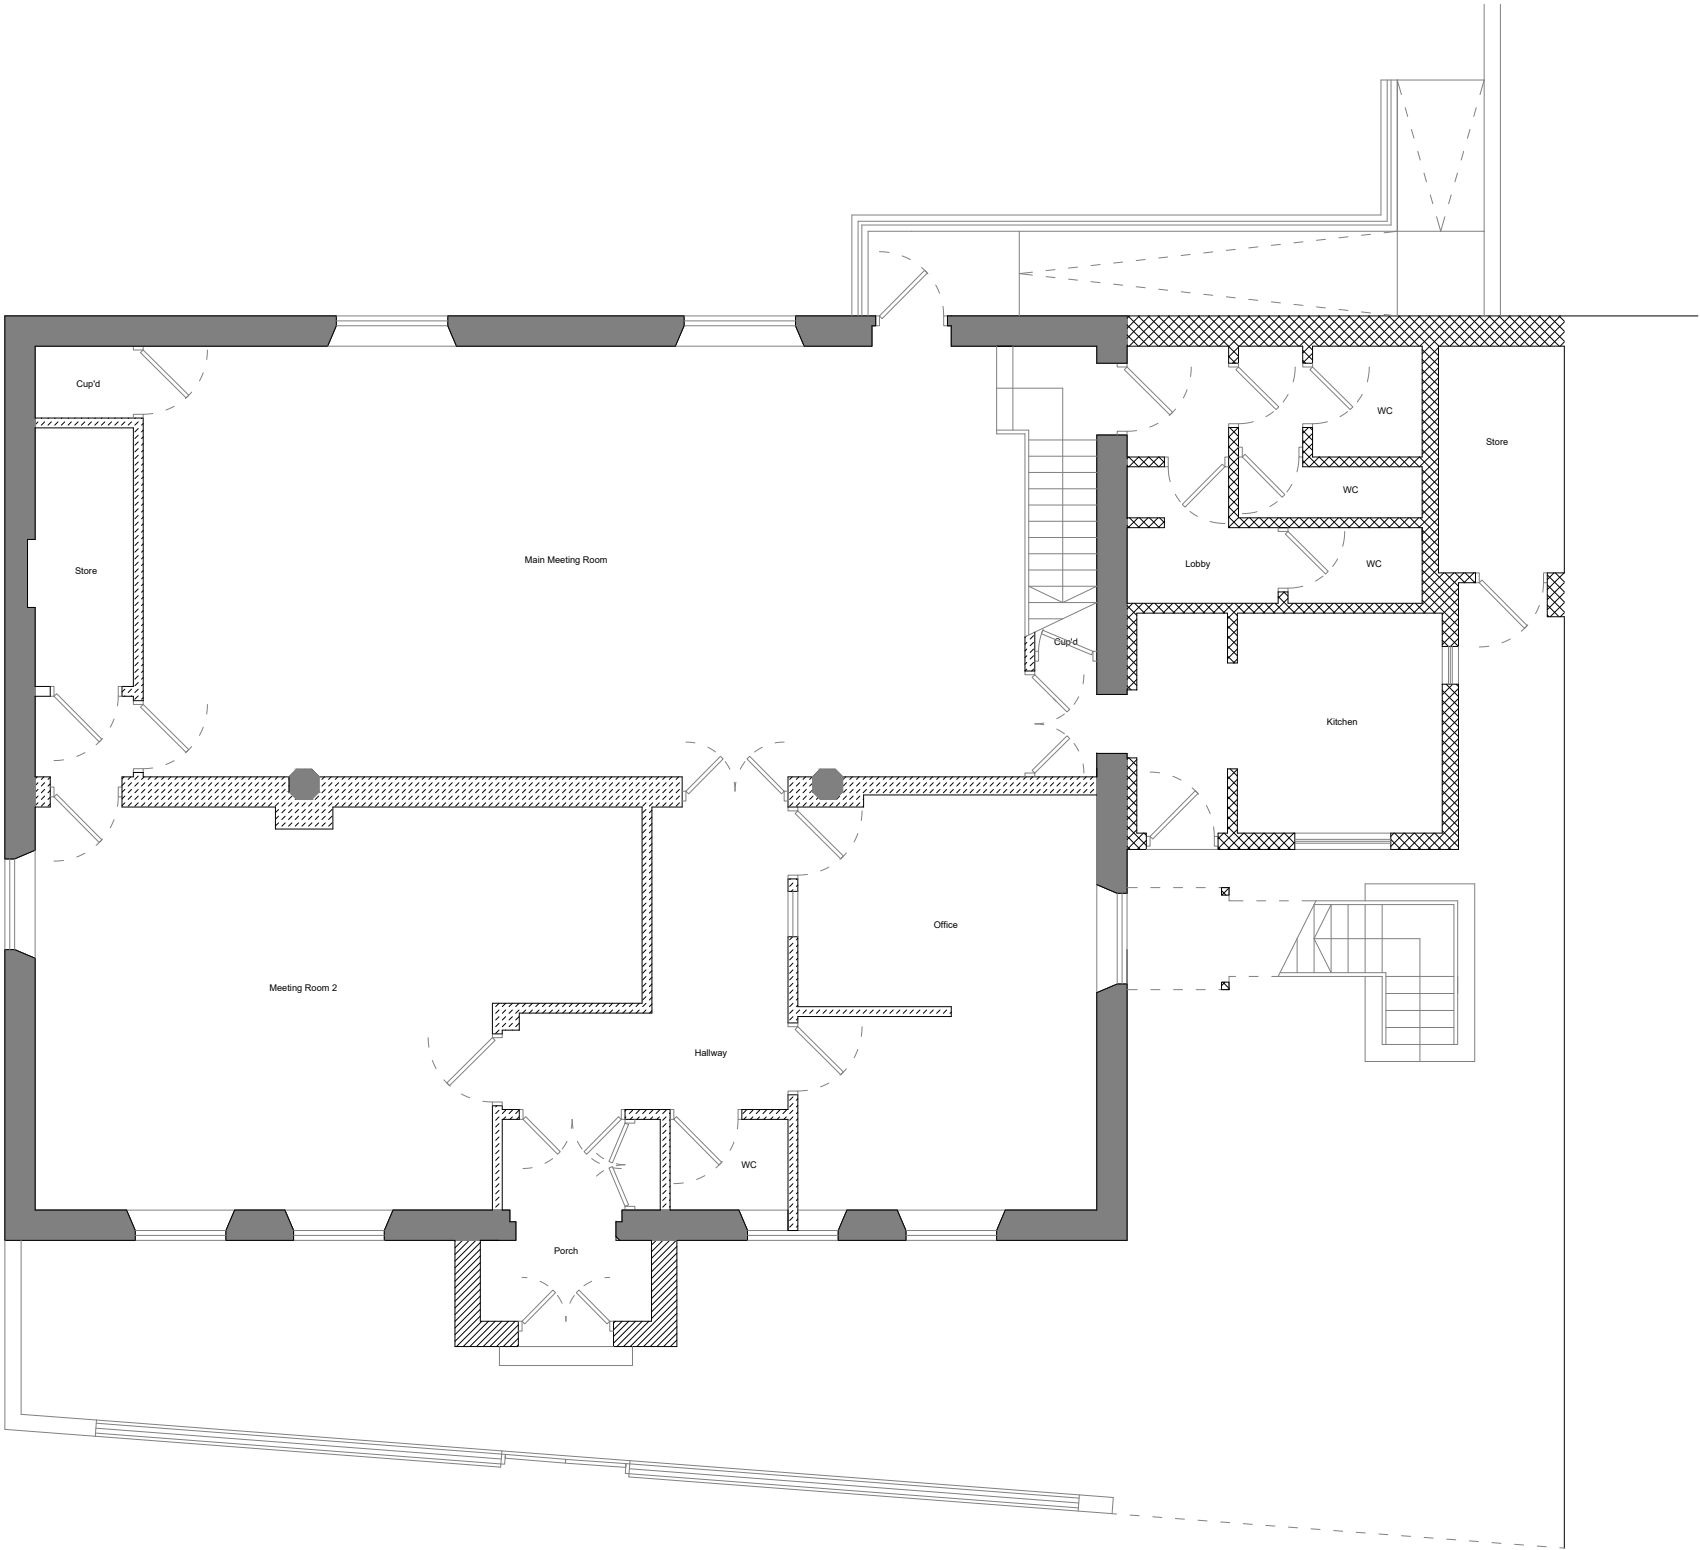


Ground Floor Plan
As Existing

Assessment of Historic Fabric

Note - All dimensions to be checked on site prior to commencement of works

REV	DATE	DESCRIPTION	DRAWN	CHECKED
.	17/04/26	Client review / LBC & Planning	ME	ME

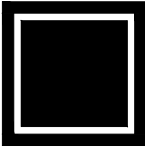

BUILD ARCHITECTS
www.build-architects.co.uk
studio@build-architects.co.uk
07977 582048

- Architecture
- Landscape
- Interiors
- Historic Buildings
- Masterplanning

This drawing is copyright of the Architect and shall not be reproduced without permission.

Check all dimensions and report any errors, or omissions.

Responsibility for setting out rests with the contractor, all dimensions & setting out to be checked on site prior to commencement of works.

Planning / LBC

Z Phillips-Thomas
Change of Use & Alterations
Dewey House, North Row,
Warminster, BA12 9AD

Ground Floor Plan - Historic Fabric
As Existing

2025 / 049

PP 110

June 2025 1:100 @ A3

ME ME