


Areas to be Demolished

 Areas to be demolished (demolitions only proposed to 20th century works with no loss of historic fabric)

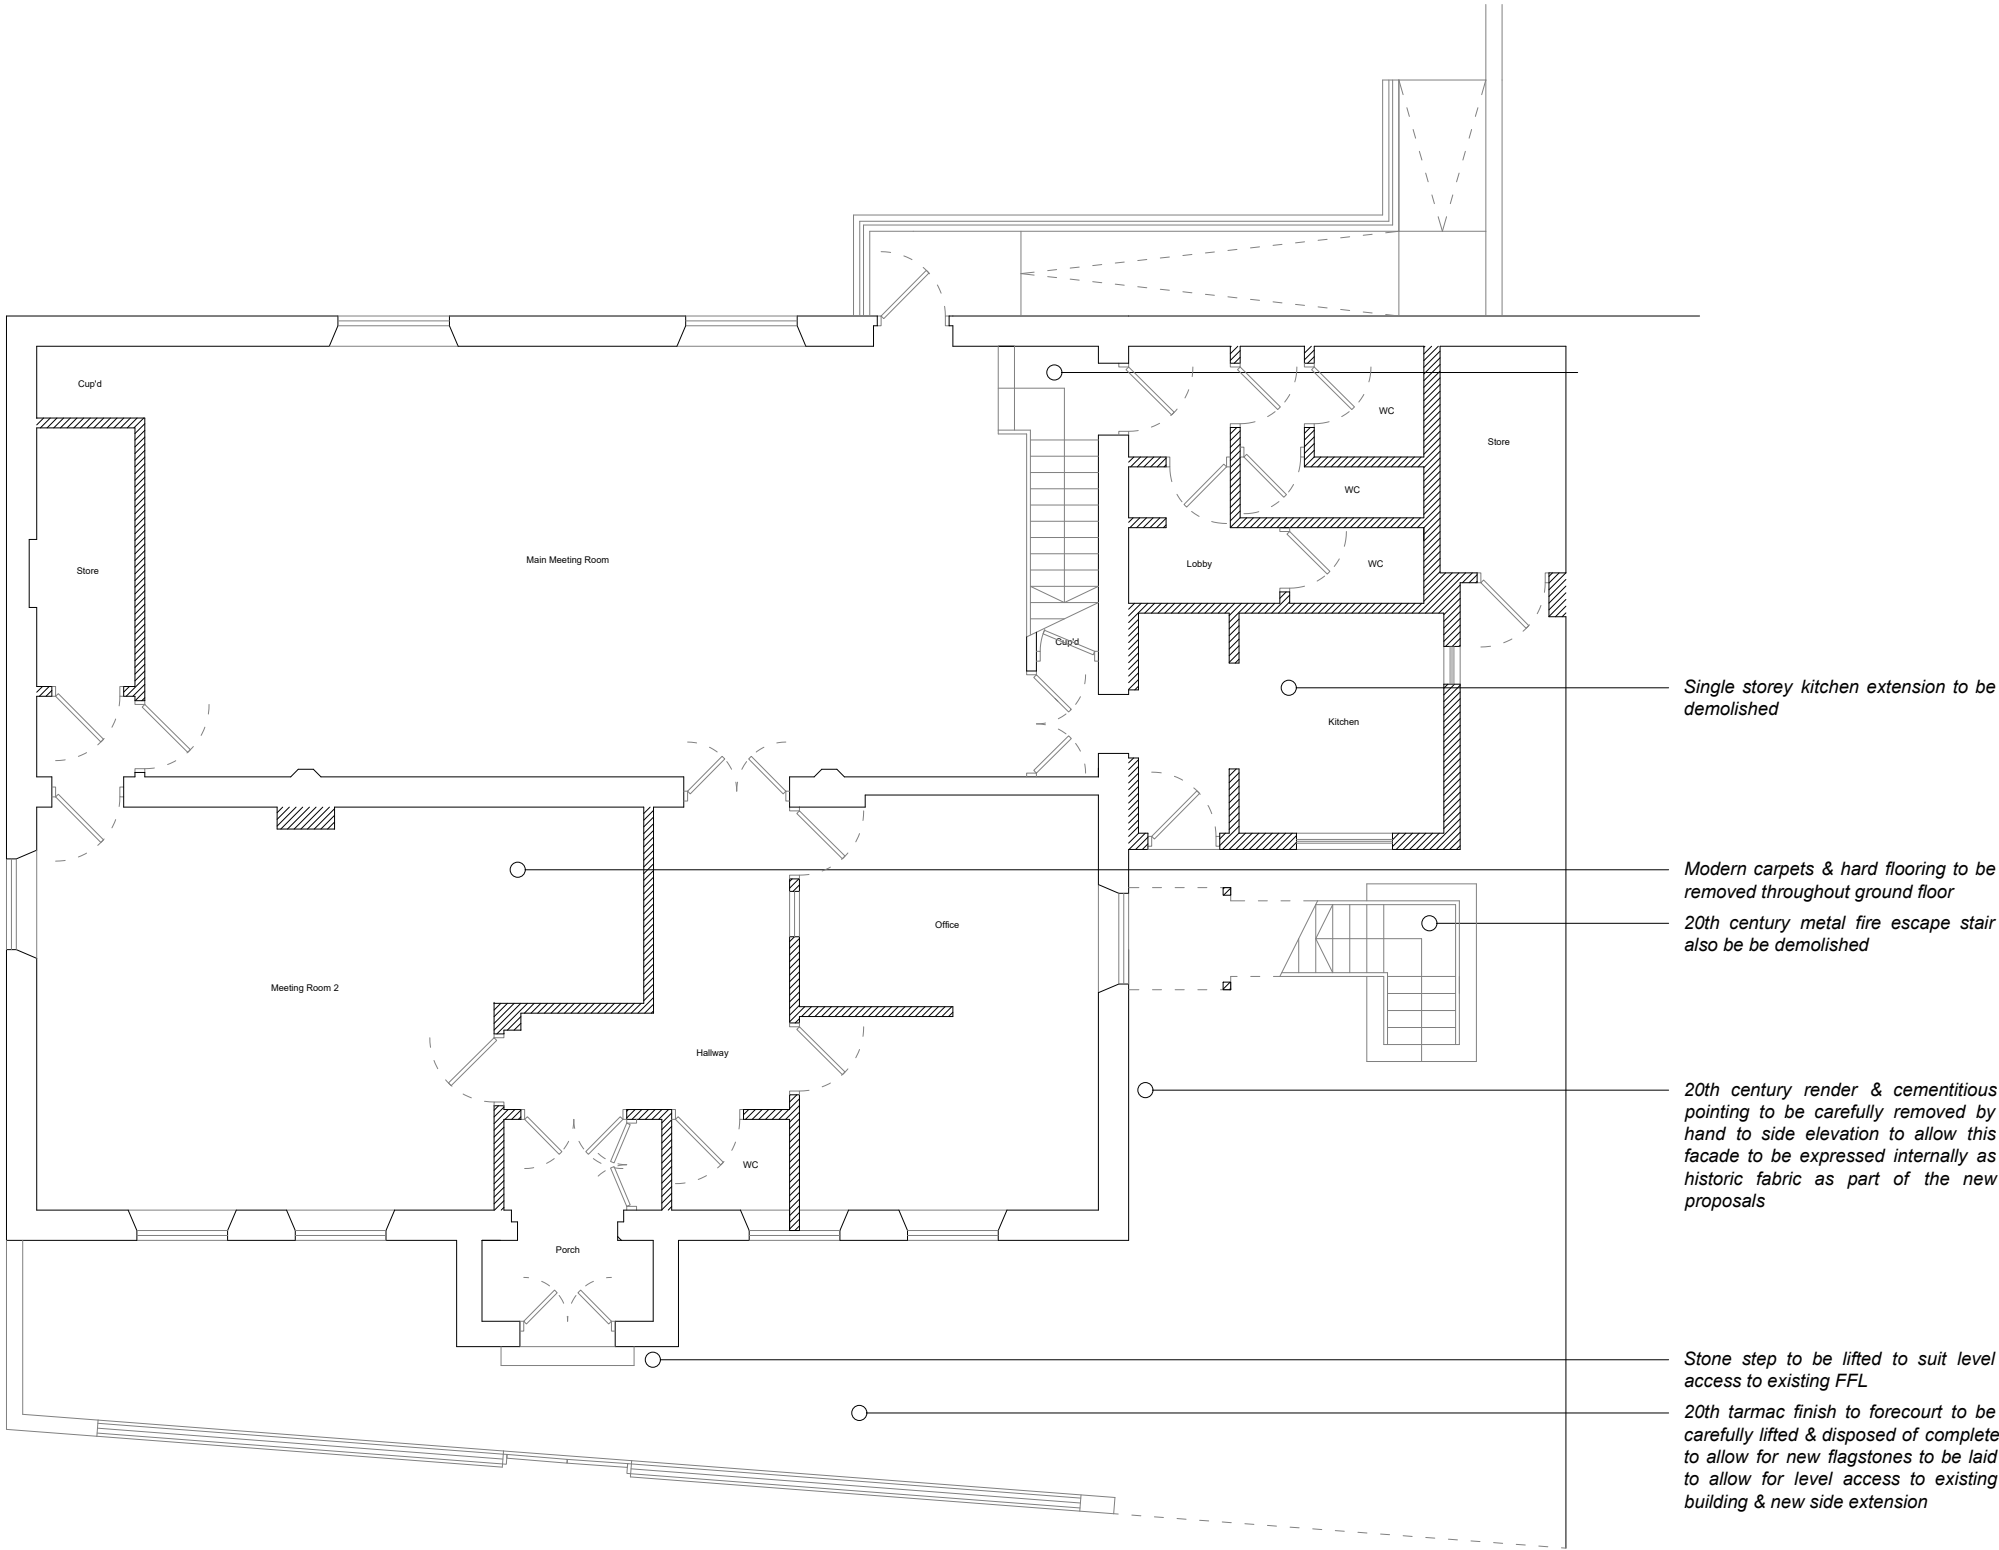


Ground Floor Plan
As Existing

Areas to be Demolished

Note - All dimensions to be checked on site prior to commencement of works

REV	DATE	DESCRIPTION	DRAWN	CHECKED
1	17/04/26	Client review / LBC & Planning	ME	ME

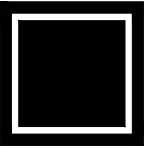

BUILD ARCHITECTS
www.build-architects.co.uk
studio@build-architects.co.uk
07977 582048

- Architecture
- Landscape
- Interiors
- Historic Buildings
- Masterplanning

This drawing is copyright of the Architect and shall not be reproduced without permission.

Check all dimensions and report any errors, or omissions.

Responsibility for setting out rests with the contractor, all dimensions & setting out to be checked on site prior to commencement of works.

Planning / LBC

Z Phillips-Thomas

Change of Use & Alterations
Dewey House, North Row,
Warminster, BA12 9AD

Ground Floor Plan - Demolitions
As Existing

2025 / 049

PP 111 /

June 2025 1:100 @ A3

ME ME