



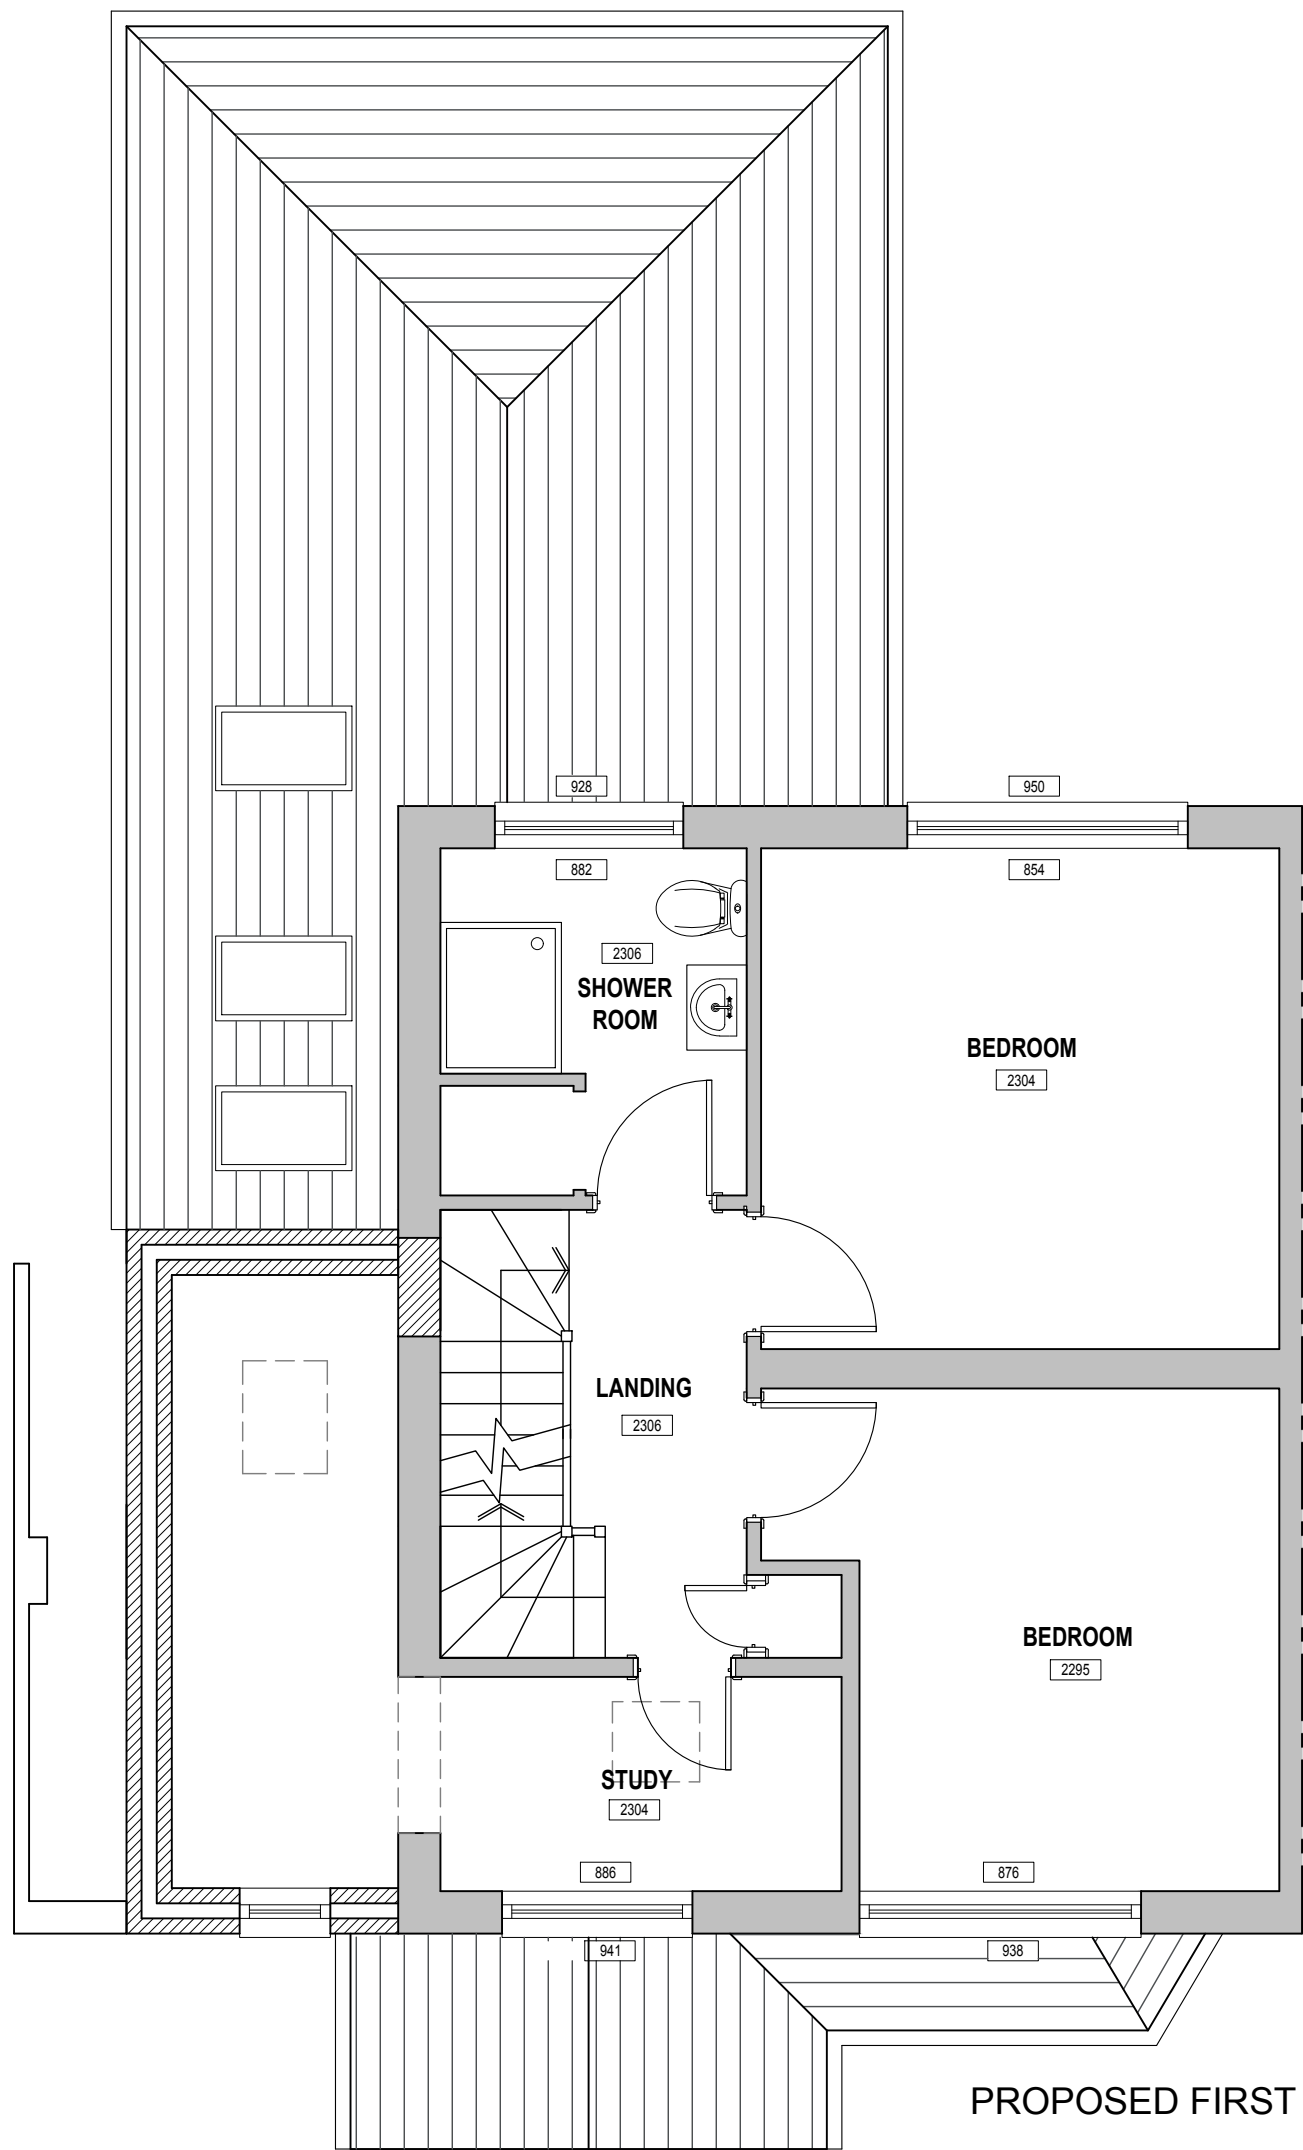

PROPOSED FIRST FLOOR PLAN

* COPYRIGHT.
DO NOT SCALE EXCEPT FOR PLANNING PURPOSES.
CHECK ALL DIMENSIONS ON SITE.
THIS DRAWING IS ONLY TO BE USED ON THE SITE
FOR WHICH DESIGNED.

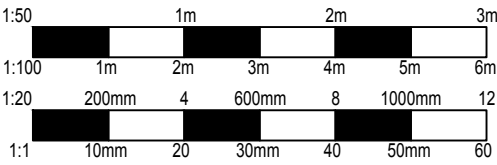

REVISIONS		DATE
CLIENT: MR & MRS GOULD		
PROJECT: PROPOSED TWO STOREY SIDE EXTENSION & FRONT PORCH TOGETHER WITH INTERNAL RECONFIGURATION AT 22 ORCHARD ROAD, CHIPPENHAM, WILTSHIRE, SN14 0BE		
TITLE: PROPOSED FIRST FLOOR PLAN		
DRAWN:	SCALES @ A3:	
CHECKED: JA	1:50	
DATE: APR 26		
DRG No: AA/26/12/13	REV.: -	

Armstrong
architecture

THE OLD BAKEHOUSE, 21 TIMBER STREET,
CHIPPENHAM, WILTSHIRE, SN15 3BS
01249 404 004 info@armstrongarchitecture.co.uk