




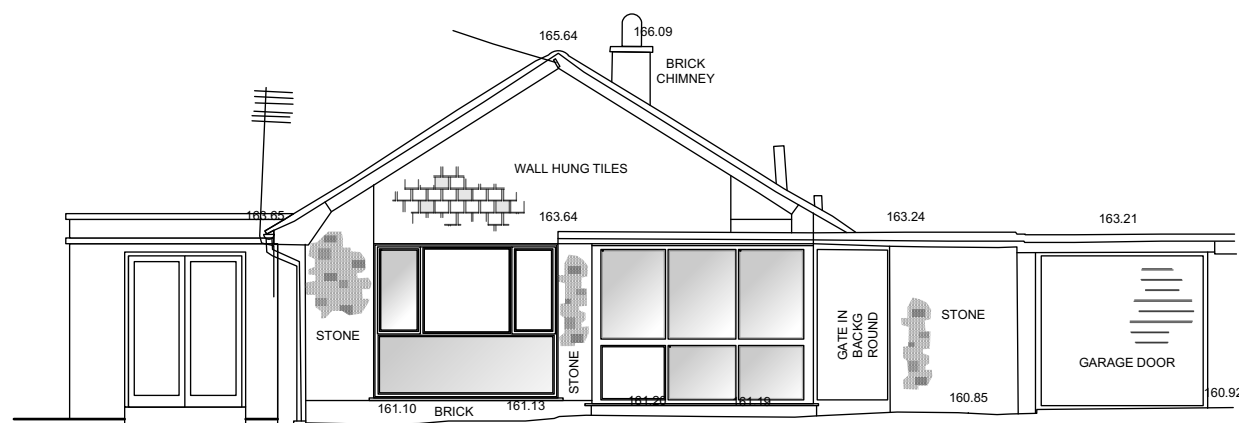


North Facing Elevation (Scale 1:100 @ A1):

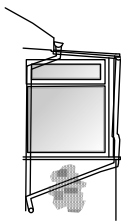


Obscured North Facing Elevation (Scale 1:100 @ A1):

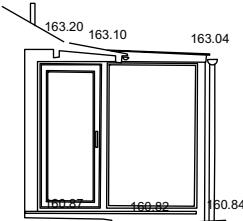


Obscured North Facing Elevation (Scale 1:100 @ A1):

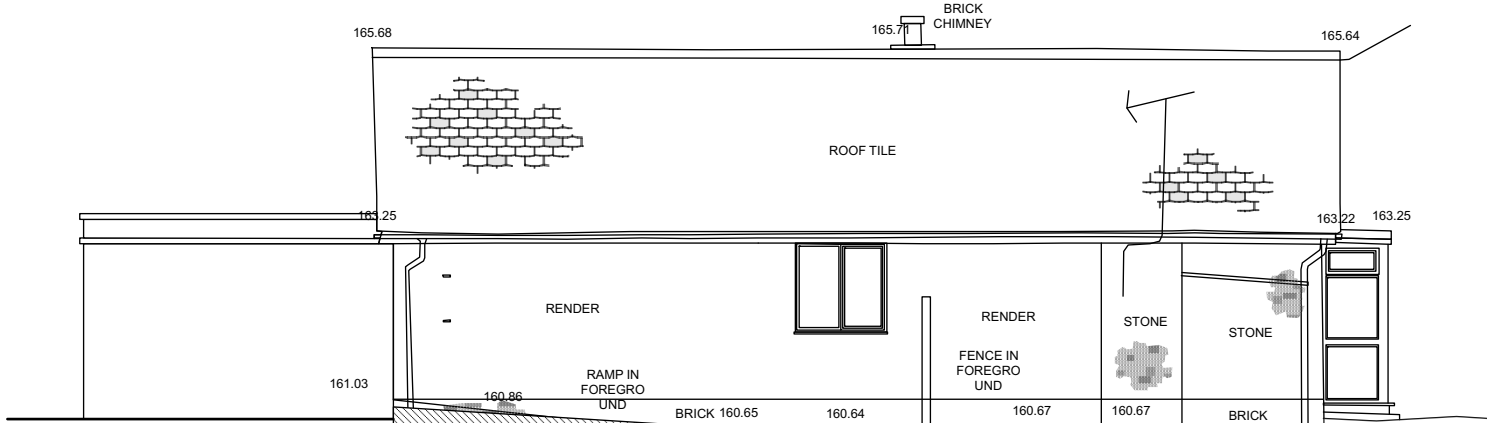


East Facing Elevation (Scale 1:100 @ A1):

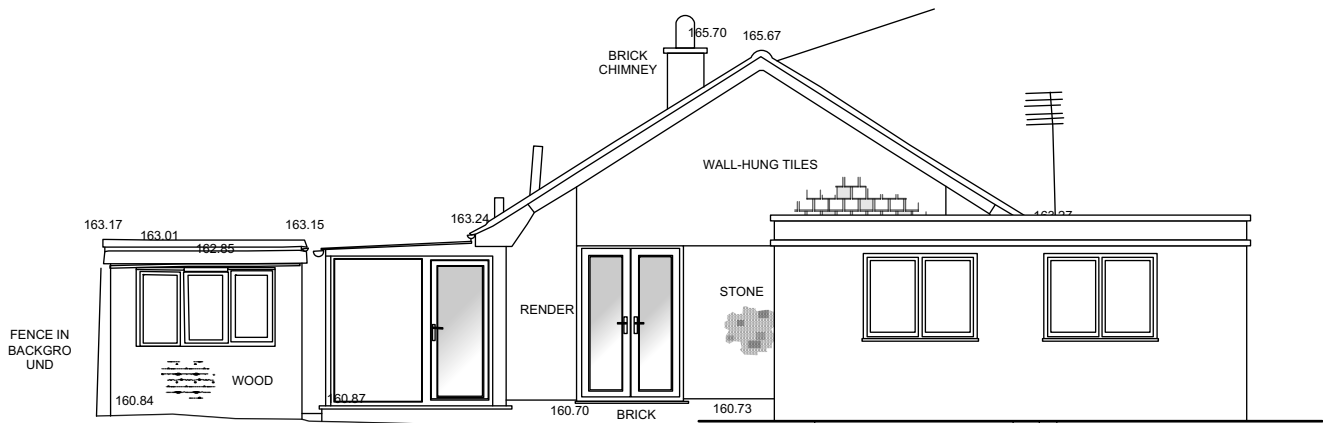


South Facing Elevation (Scale 1:100 @ A1):

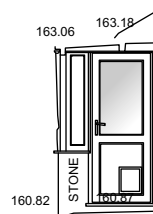

Obscured South Facing Elevation (Scale 1:100 @ A1):

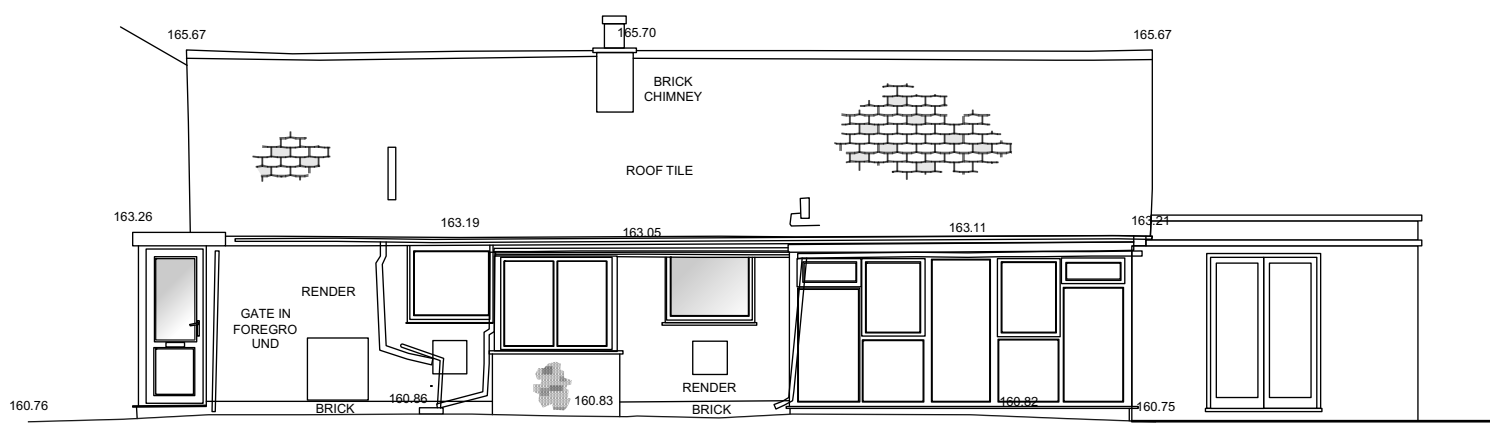


West Facing Elevation (Scale 1:100 @ A1):

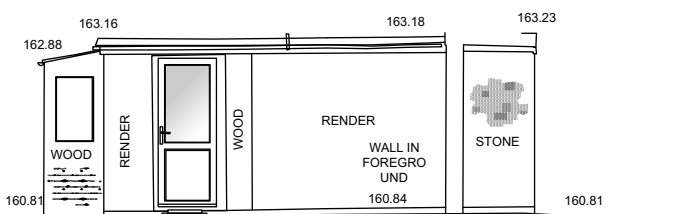

Obscured East Elevation (Scale 1:100 @ A1):

Floor Plan (Scale 1:100 @ A1):

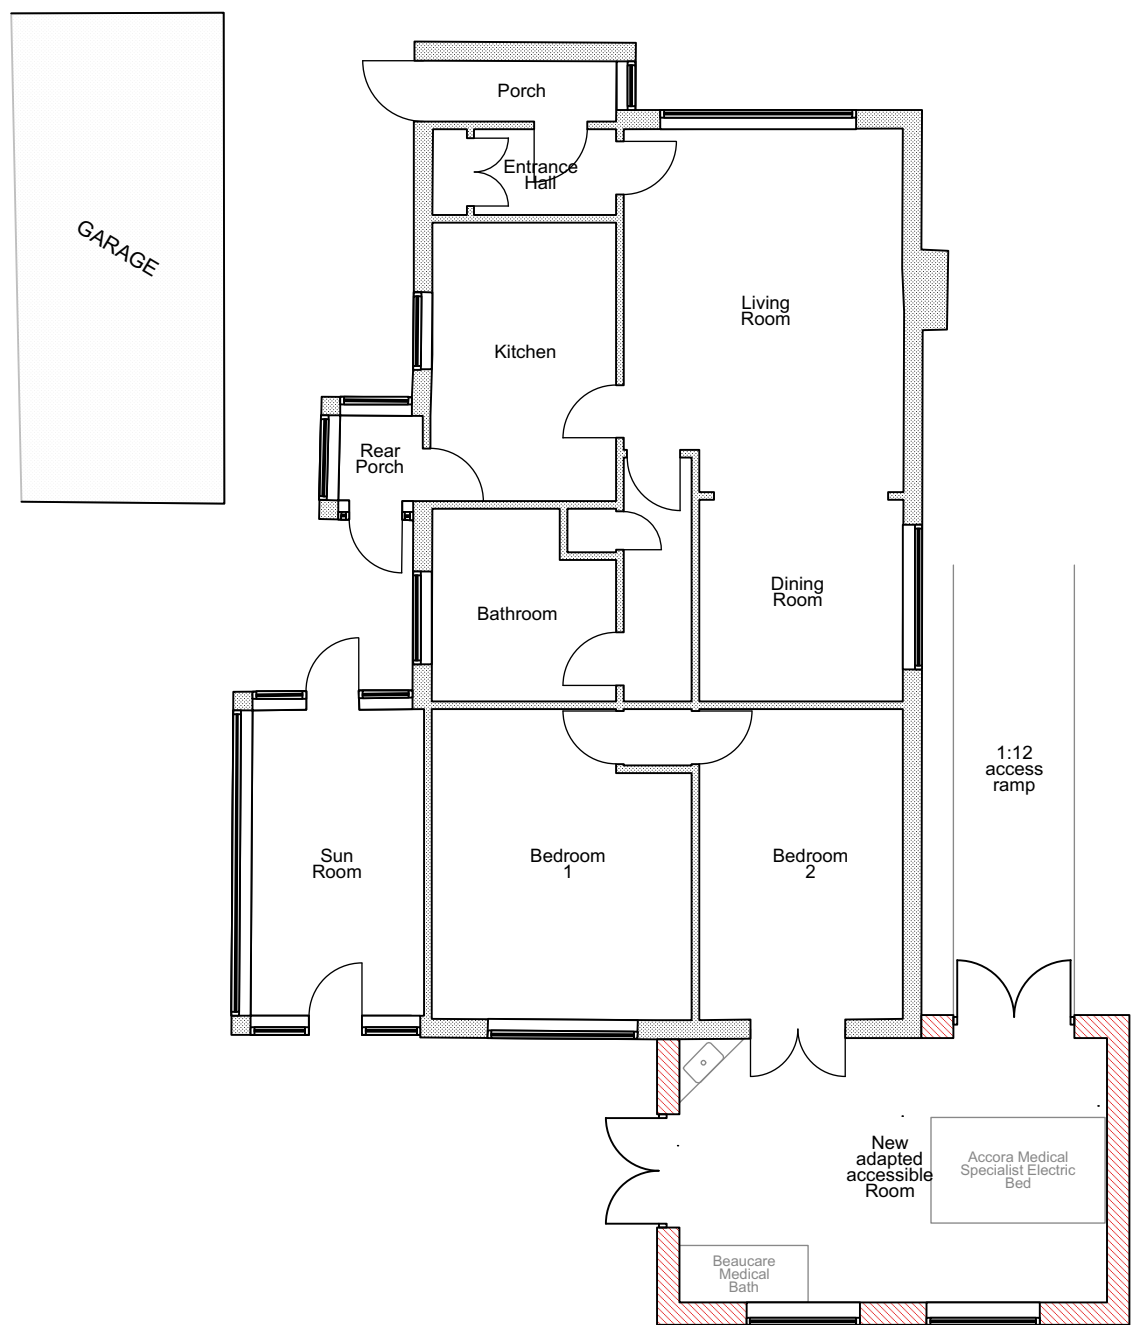

KEY:

- = existing building fabric
- = proposed building fabric
- = proposed demolitions

THESE DRAWINGS ARE FOR PLANNING PURPOSES ONLY
ALL MEASUREMENTS MUST BE CHECKED ON SITE.
THESE DRAWINGS ARE NOT FOR CONSTRUCTION



TFH REEVE

ARCHITECTURAL DESIGN · CONSULTANCY
SURVEYS · RESTORATION
CONSERVATION EXPERTISE
Tel: 01747 828677

DONHEAD MILL
DONHEAD ST ANDREW
SHAFTESBURY
DORSET SP7 9EP

FAX: 01747 829205
e-mail: mail@dalbyreeve.co.uk

CLIENT: Mr & Mrs A Staines
JOB: 10 St Johns Close, Donhead St Mary,
Shaftesbury, Dorset, SP7 9NB

SCALE: as shown
DATE: 04/2026
DRAWN: TFR
CHECKED: TFR

DWG: Proposed Plans & Elevations

DWG N°: 1551/03