


**DRAWING FOR PLANNING PURPOSES ONLY.
NOT TO BE USED FOR CONSTRUCTION.**



PROPOSED FRONT ELEVATION (east)
Scale 1:100

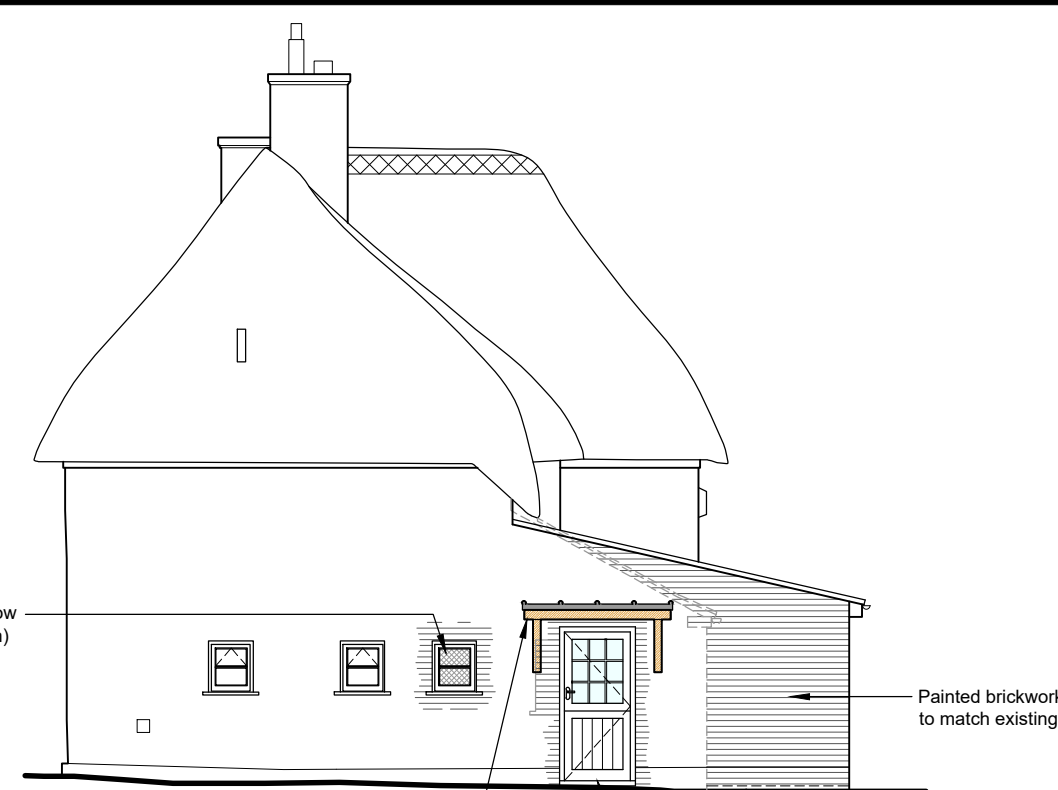


PROPOSED SIDE ELEVATION (north)
Scale 1:100




PROPOSED REAR ELEVATION (west)
Scale 1:100




PROPOSED SIDE ELEVATION (south)
Scale 1:100

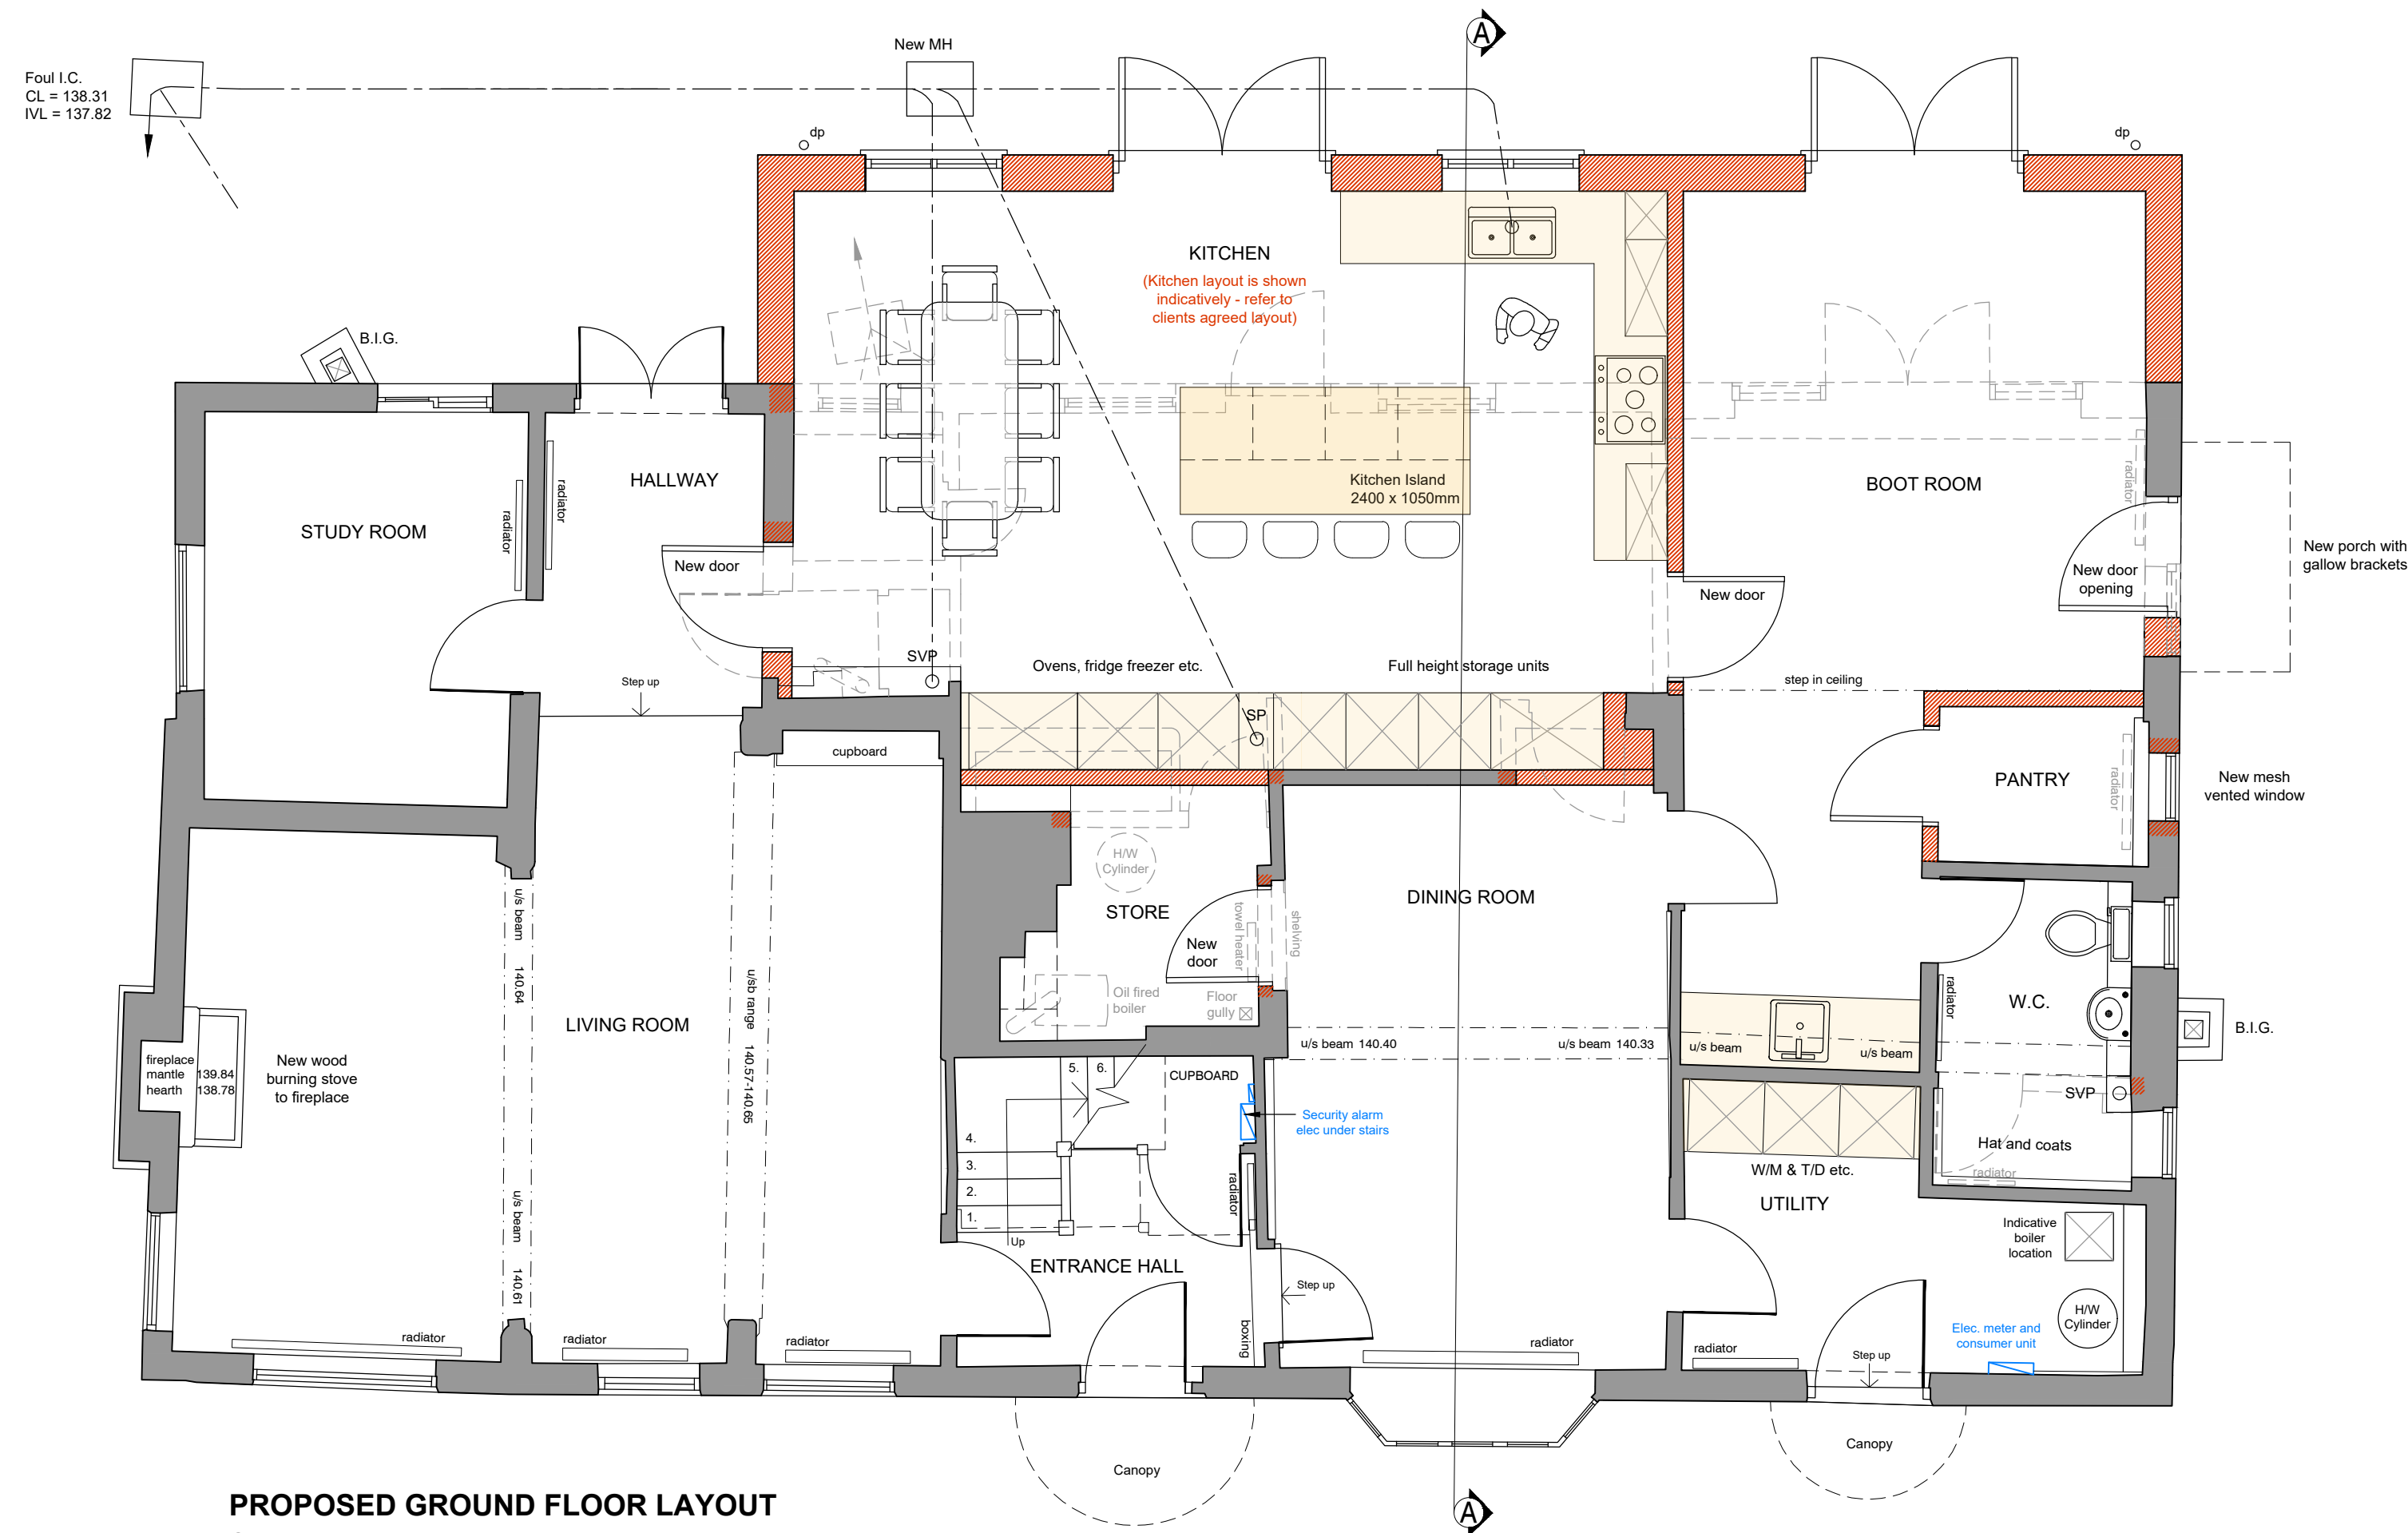


PROPOSED GROUND FLOOR LAYOUT
Scale 1:50

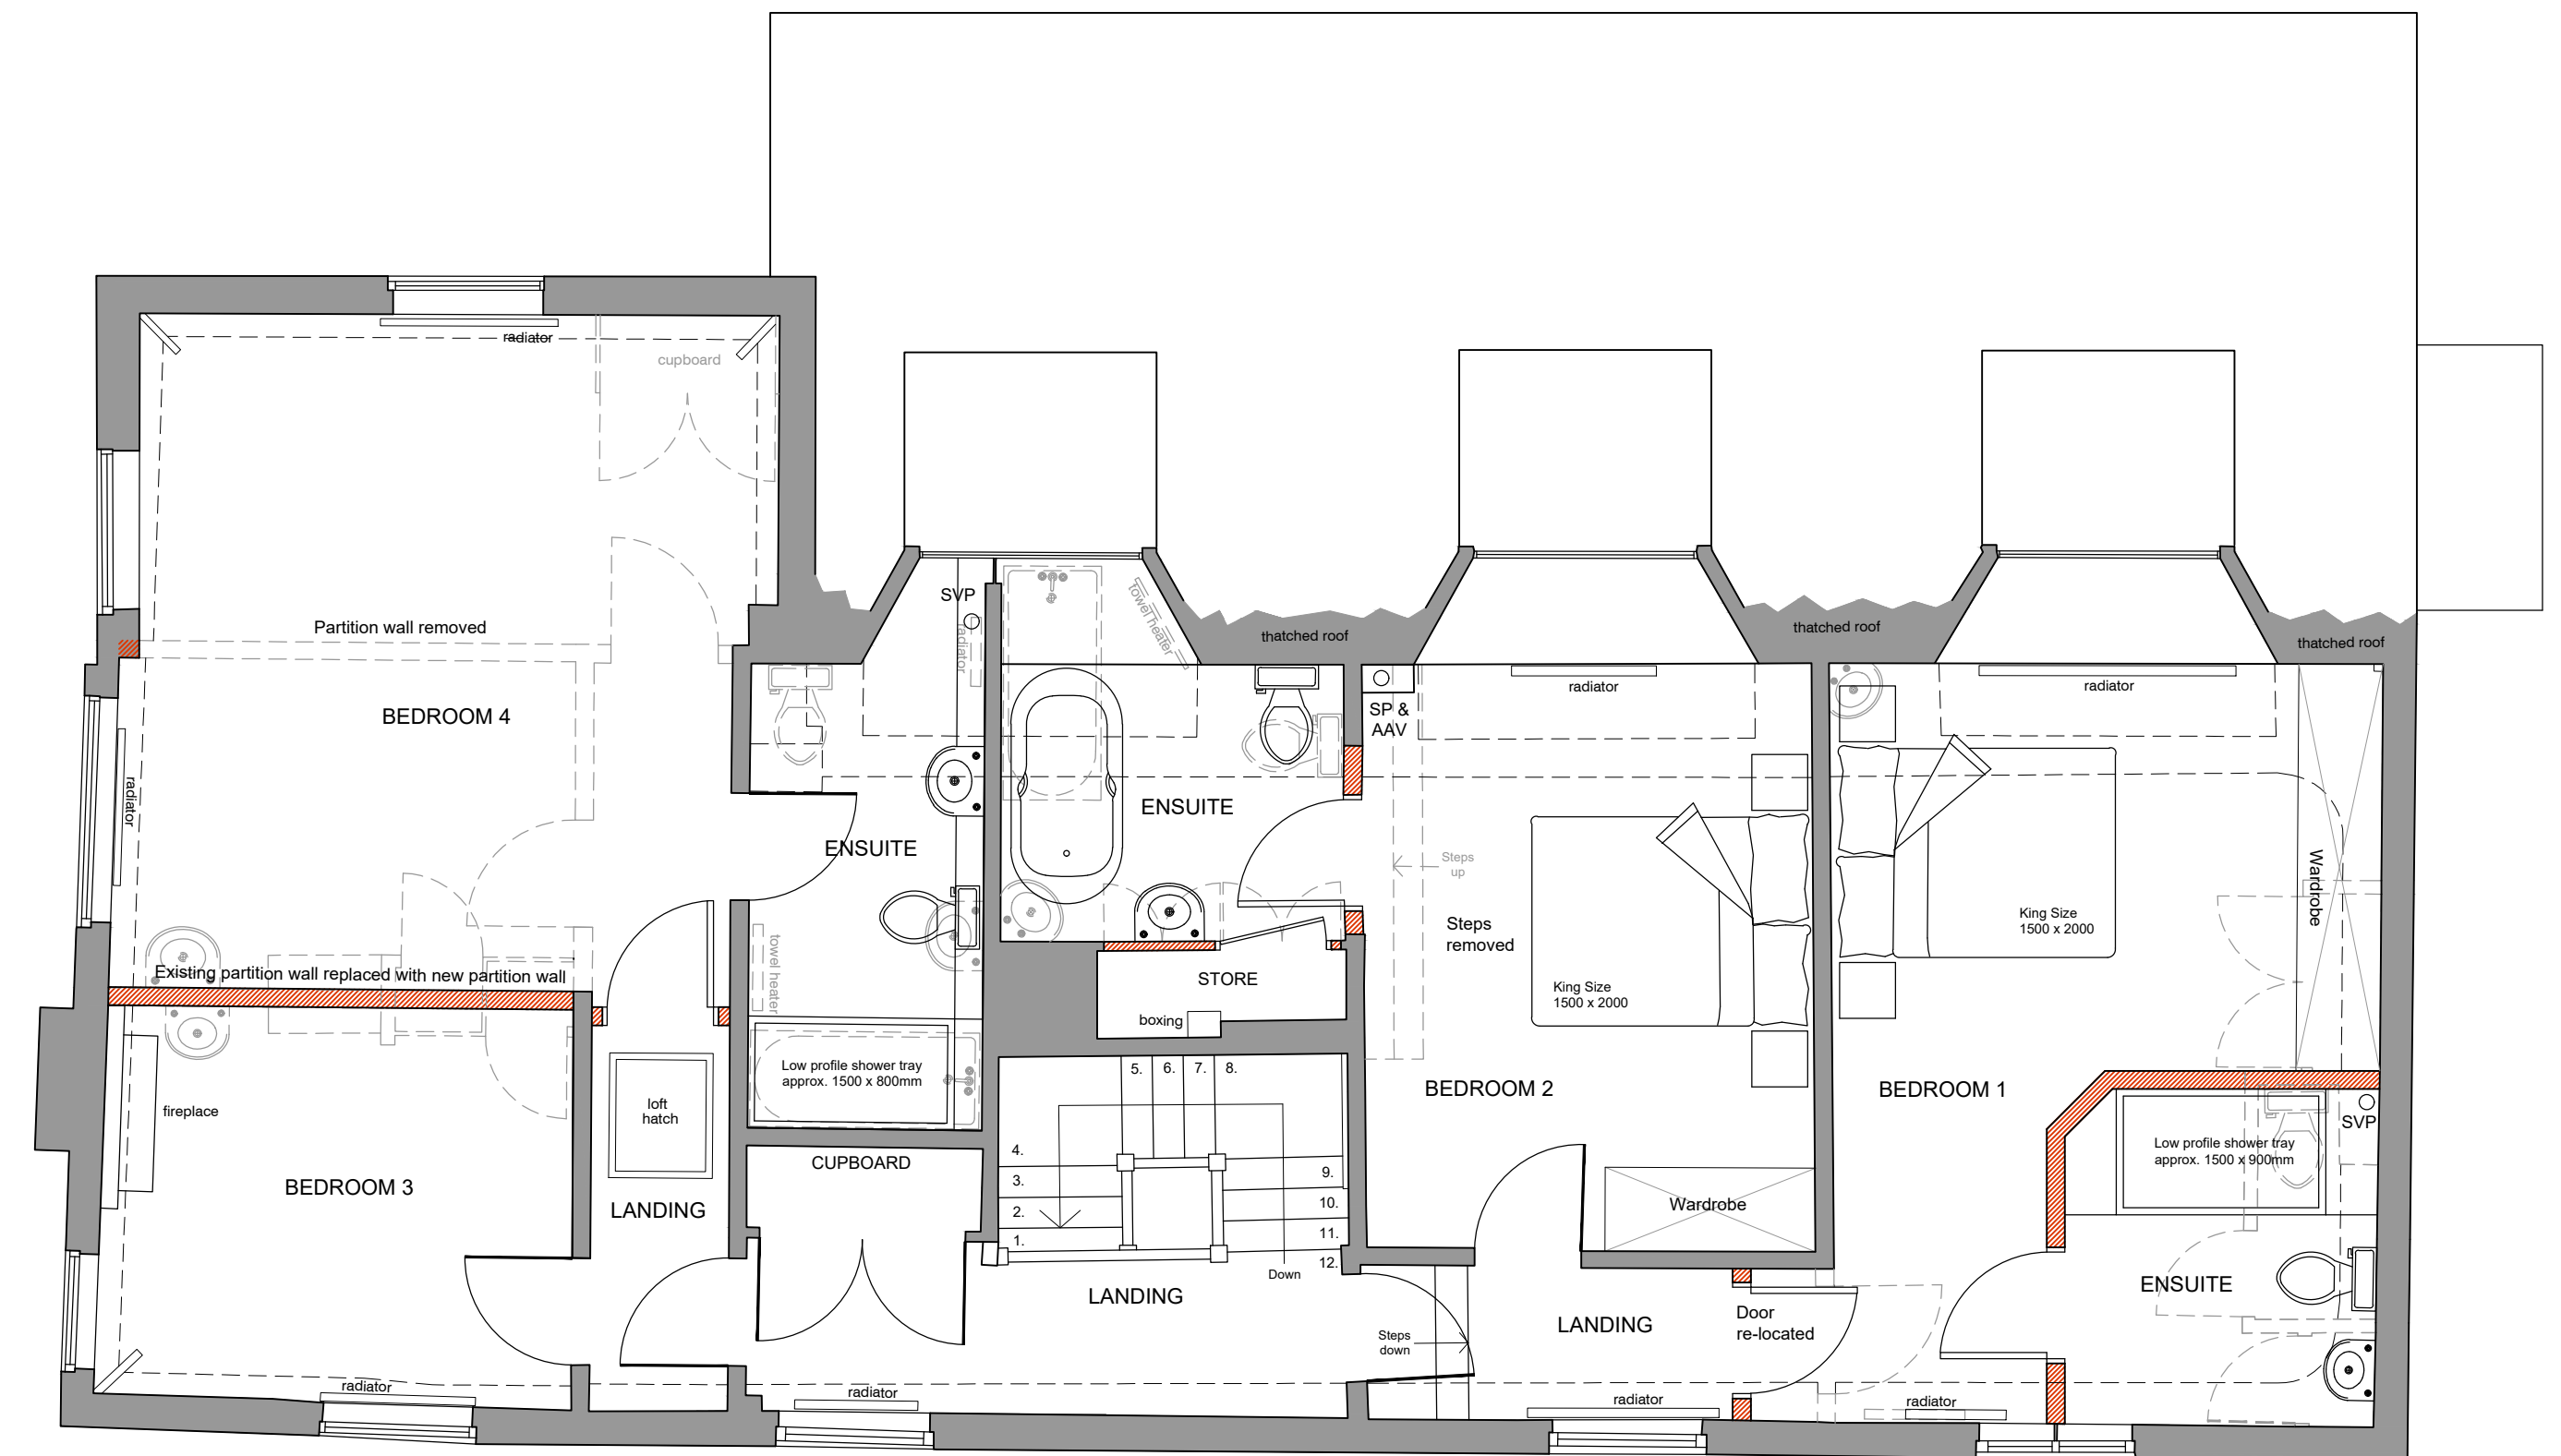


PROPOSED FIRST FLOOR LAYOUT
Scale 1:50

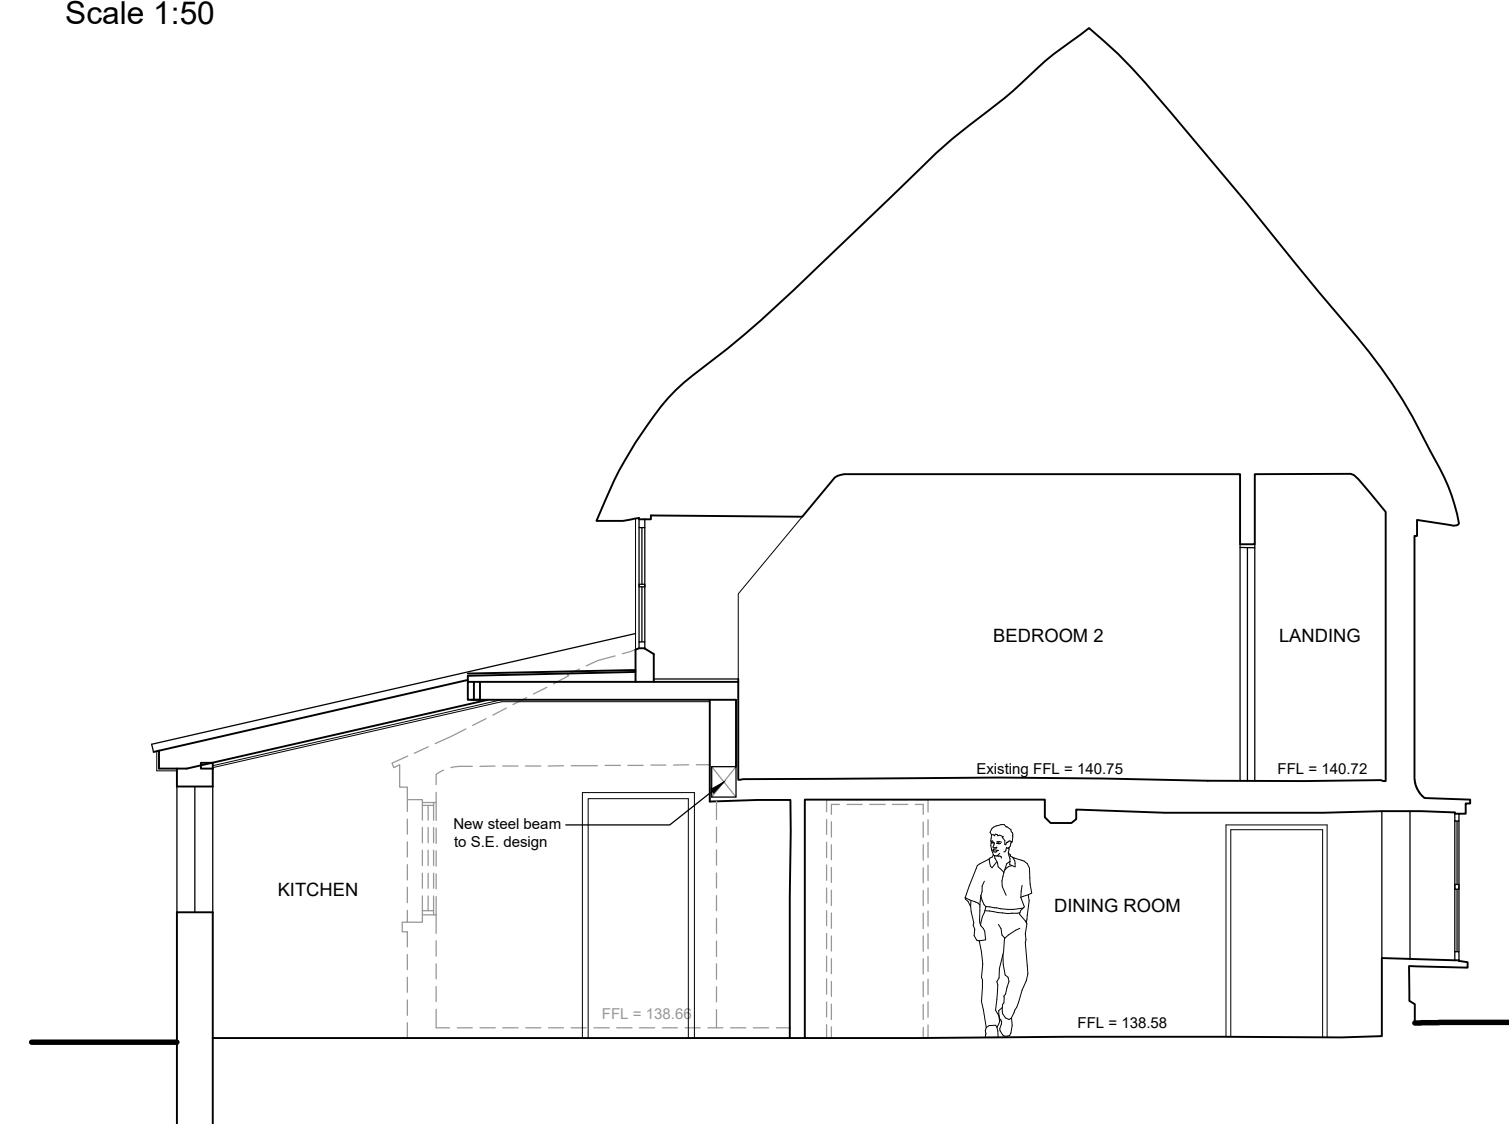

PROPOSED SECTION A - A
Scale 1:50

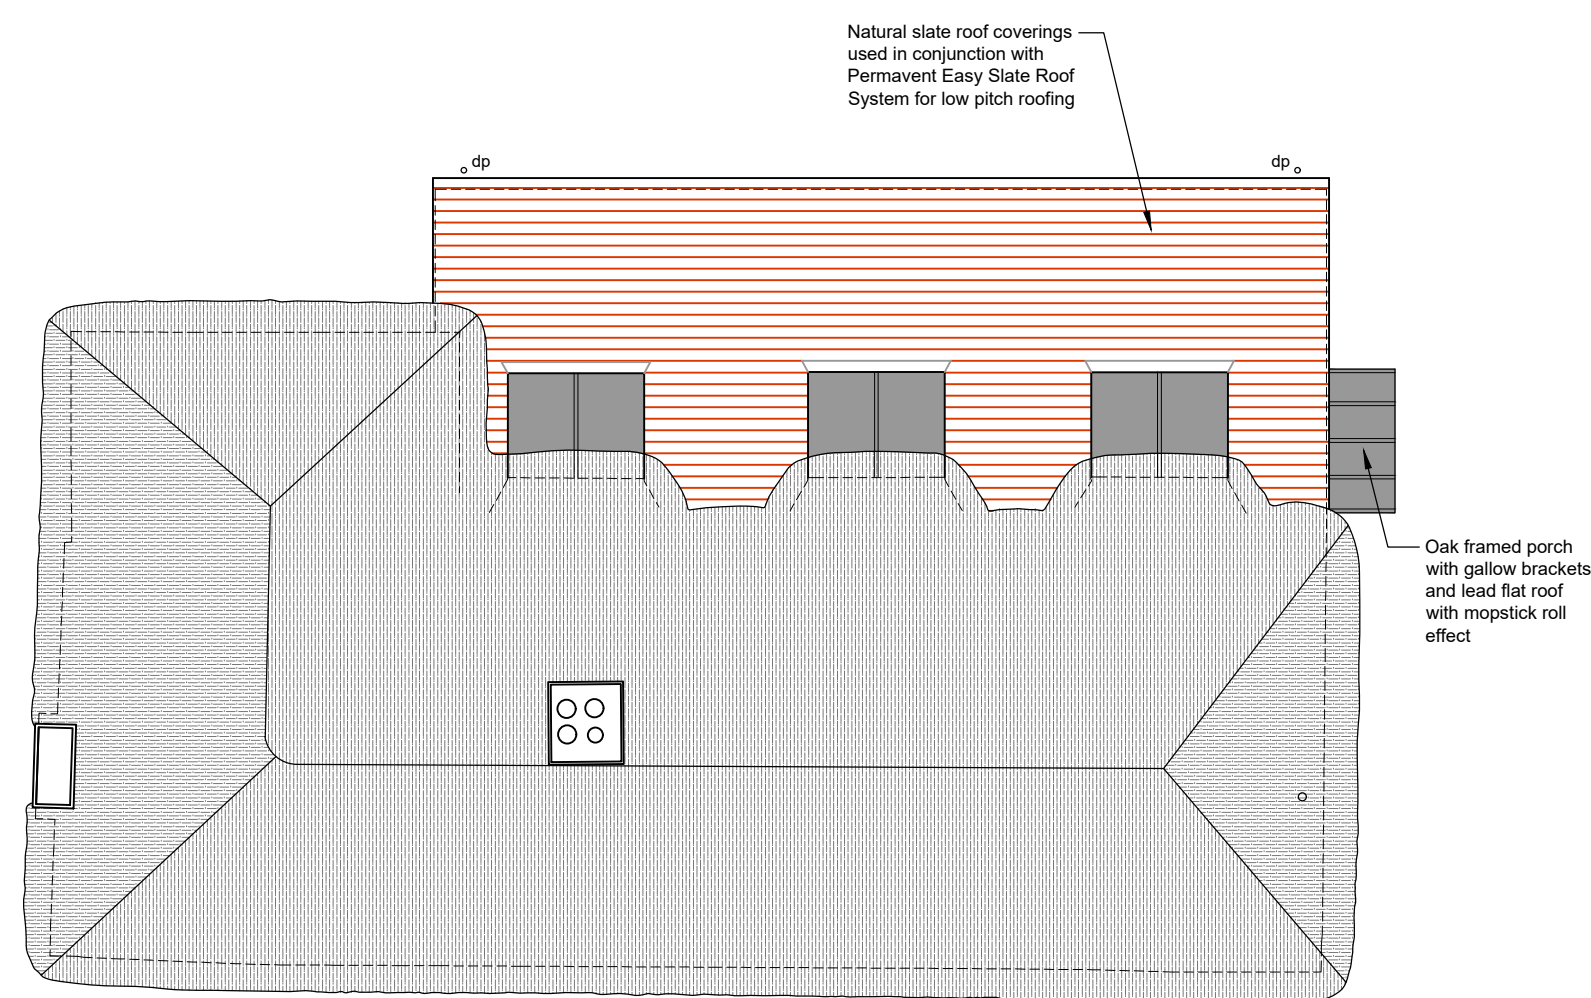

PROPOSED ROOF PLAN
Scale 1:50

 

JOB TITLE Single Storey Rear Extension, Internal Alterations and Replacement Garage Building at Athelstan House, Easton Royal, Pewsey, Wiltshire, SN9 5LZ	DRAWING NUMBER Athelstan House - Proposed - 10		REV D		 Ground Floor 6 Pelhams Court Marlborough Wiltshire SN8 2AG Tuttle architectural services T. 01672 518 278 E. info@tuttlearchserv.co.uk F. facebook.com/tuttlearchserv W. www.tuttlearchserv.co.uk
	REVISIONS Rev 'A' - 19.01.2026 - Miscellaneous amendments to suit client comments - AJA Rev 'B' - 23.01.2026 - Miscellaneous amendments to suit client comments - AJA Rev 'C' - 24.04.2026 - Miscellaneous amendments to suit Planning Officers comments - AJA Rev 'D' - 08.05.2026 - Reduced scheme and change of roof construction - AJA				
DRAWING TITLE Proposed Ground and First Floor Layouts, Elevations, Section A - A and Roof Plan	SCALE As Indicated	DATE Jan. 26	DRAWN BY AJA	PAPER SIZE A1	JOB No. 1662