

Notes

It is the responsibility of any person reading or relying upon this document or any associated drawings or documents to ensure that they are in possession of the latest issued version. If in doubt, the originator must be contacted to confirm the current issue.

IF IN ANY DOUBT - ASK !


No scaling permitted from this drawing.

Boundary positions shown are indicative only and based on available information. The exact legal boundary has not been determined as part of this drawing set.

This drawing is copyright. ©


Site Area

302.3 sq.m 0.0302 Ha.

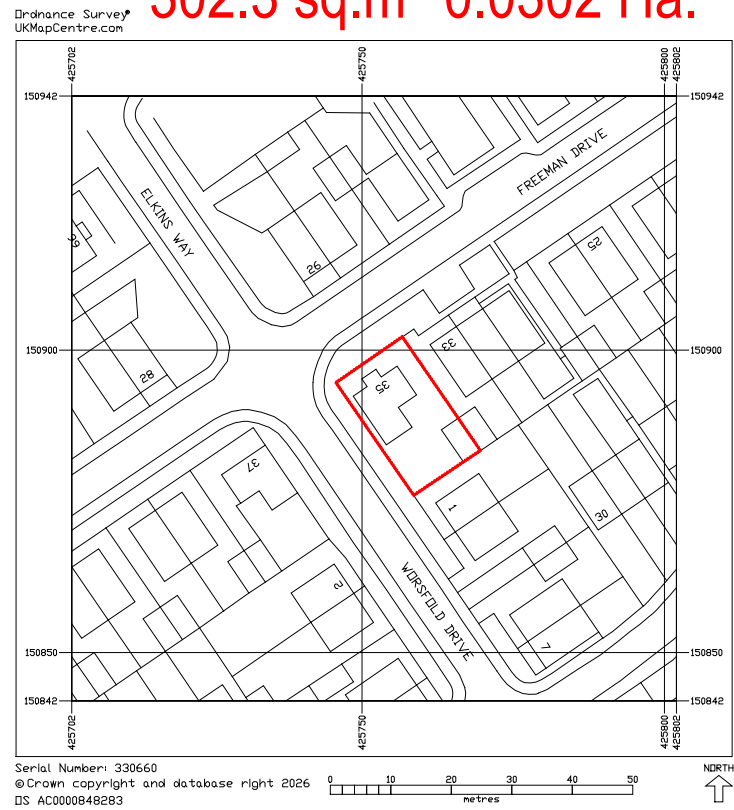


Site Location Plan (1:1250)

Boundary positions shown are indicative only. The exact position of boundaries must be confirmed prior to construction.

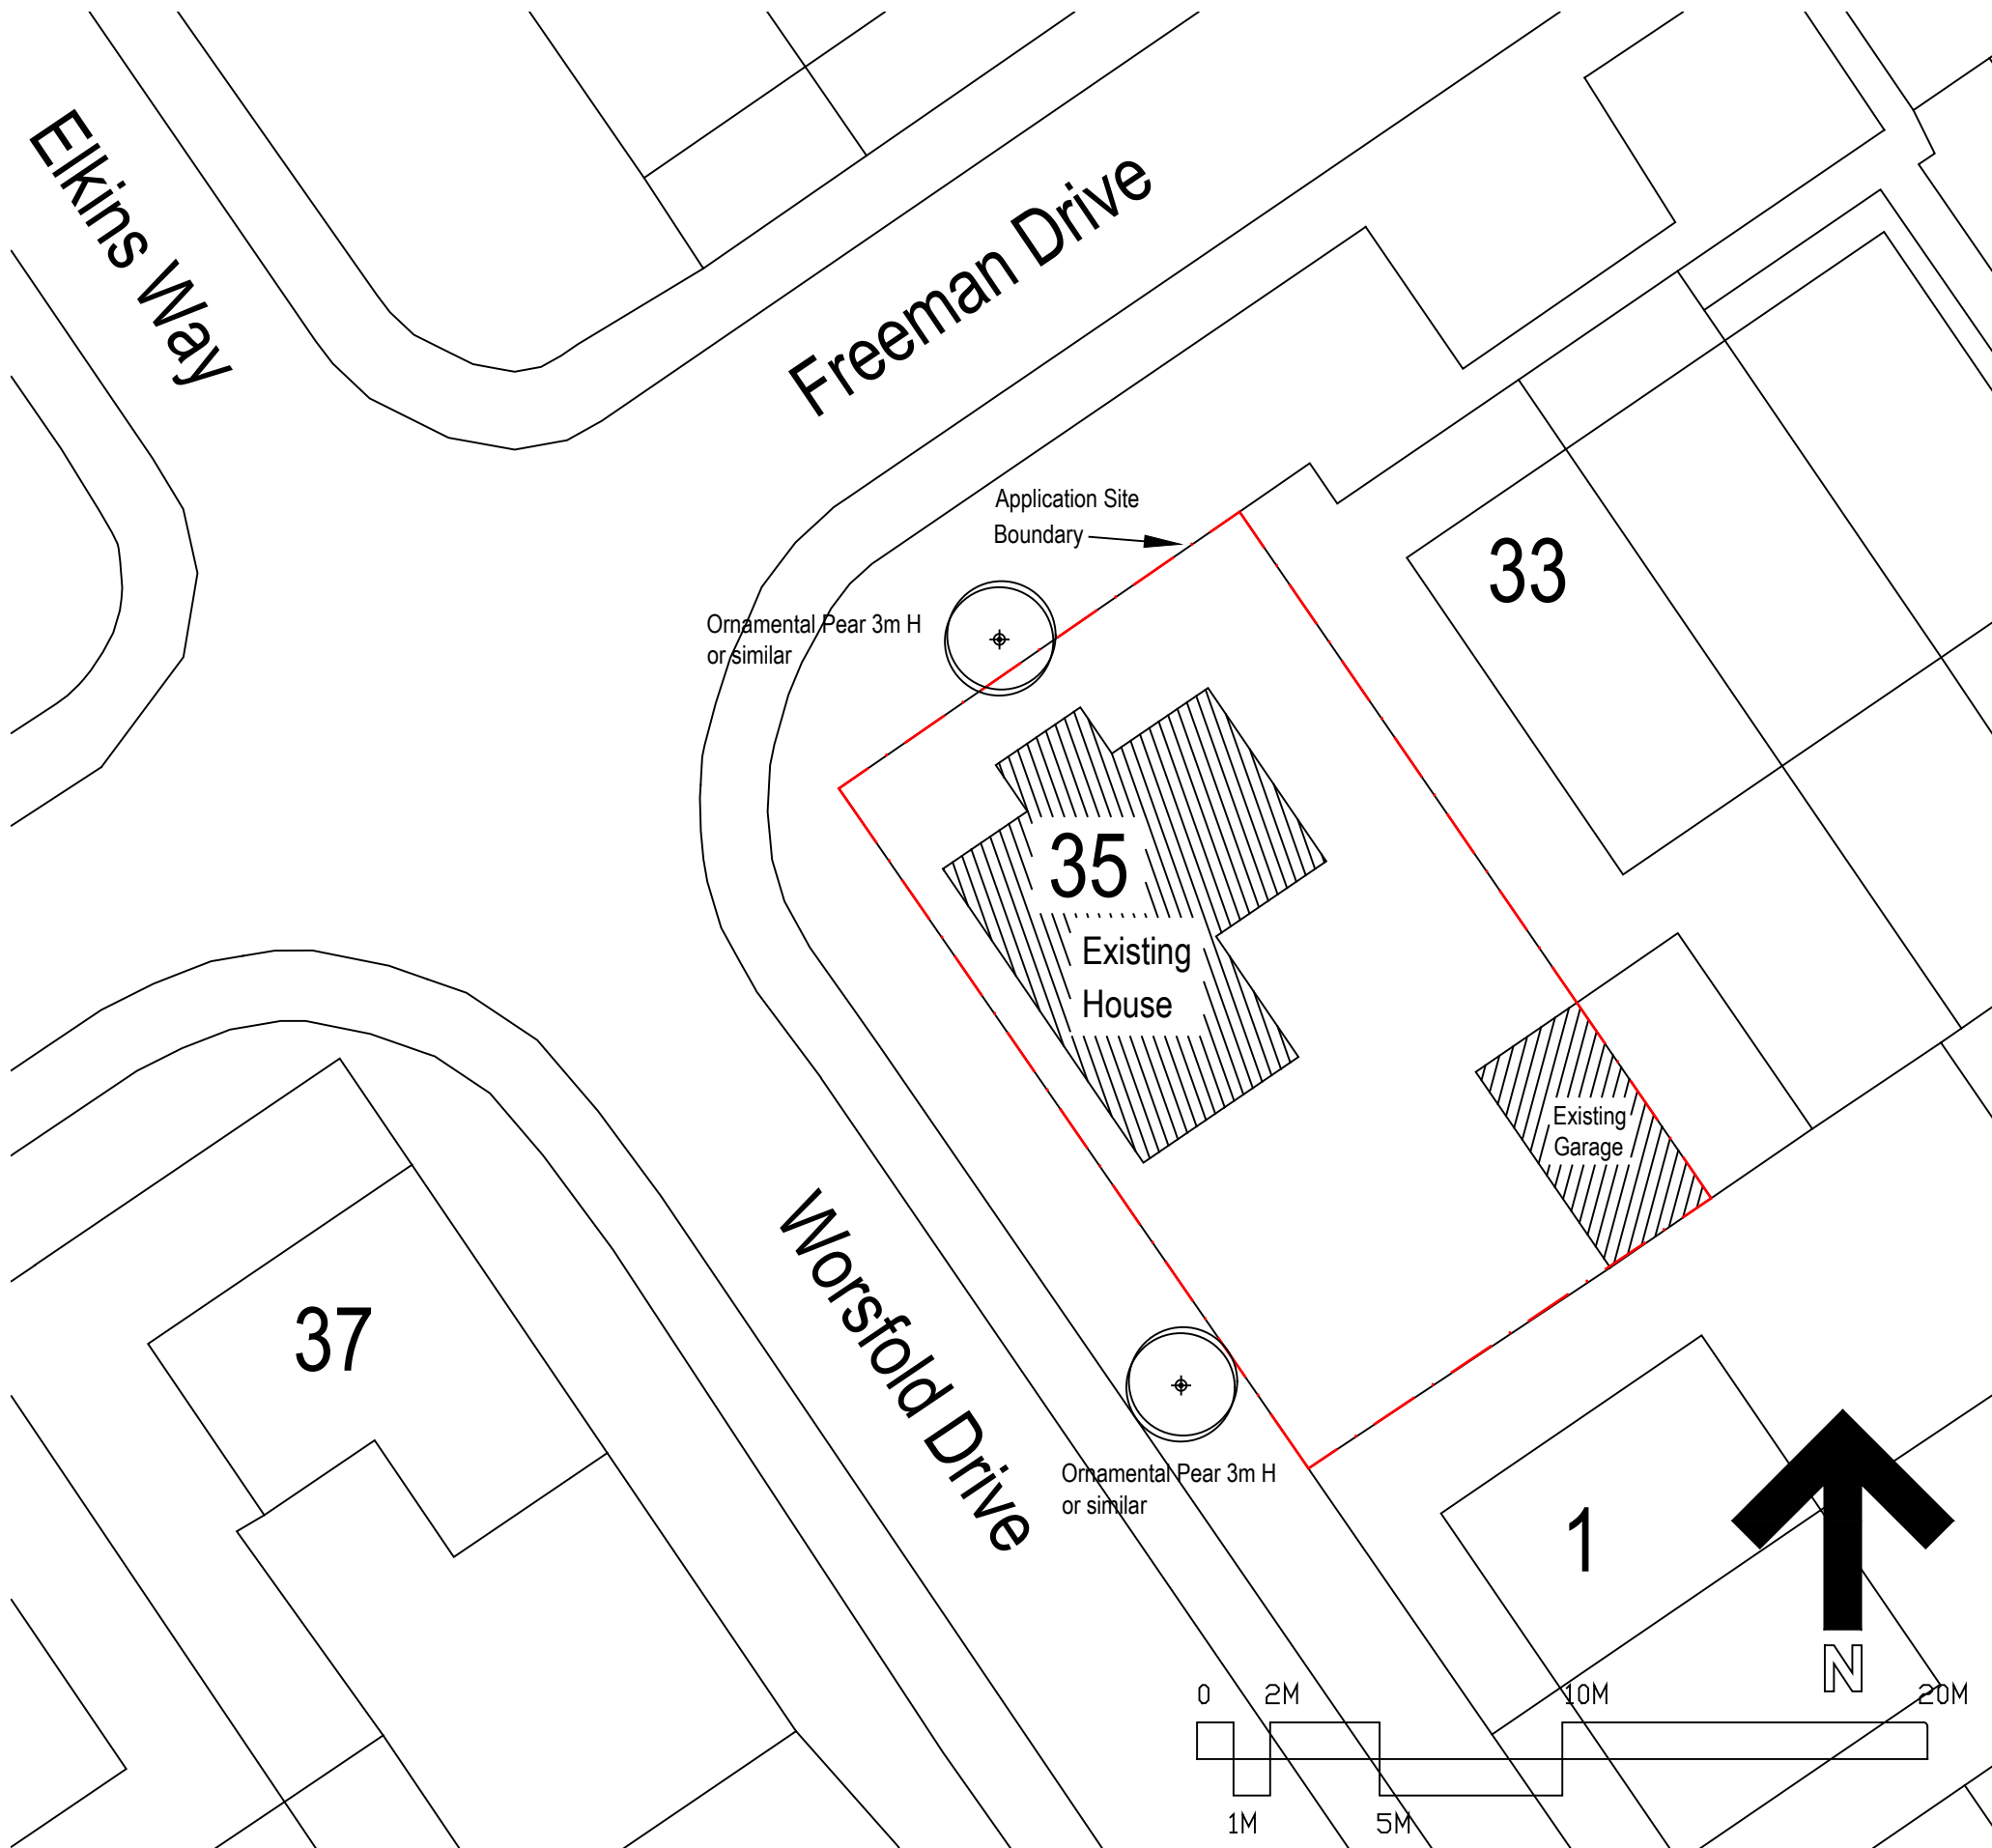

Block Plan As Existing (1:200)

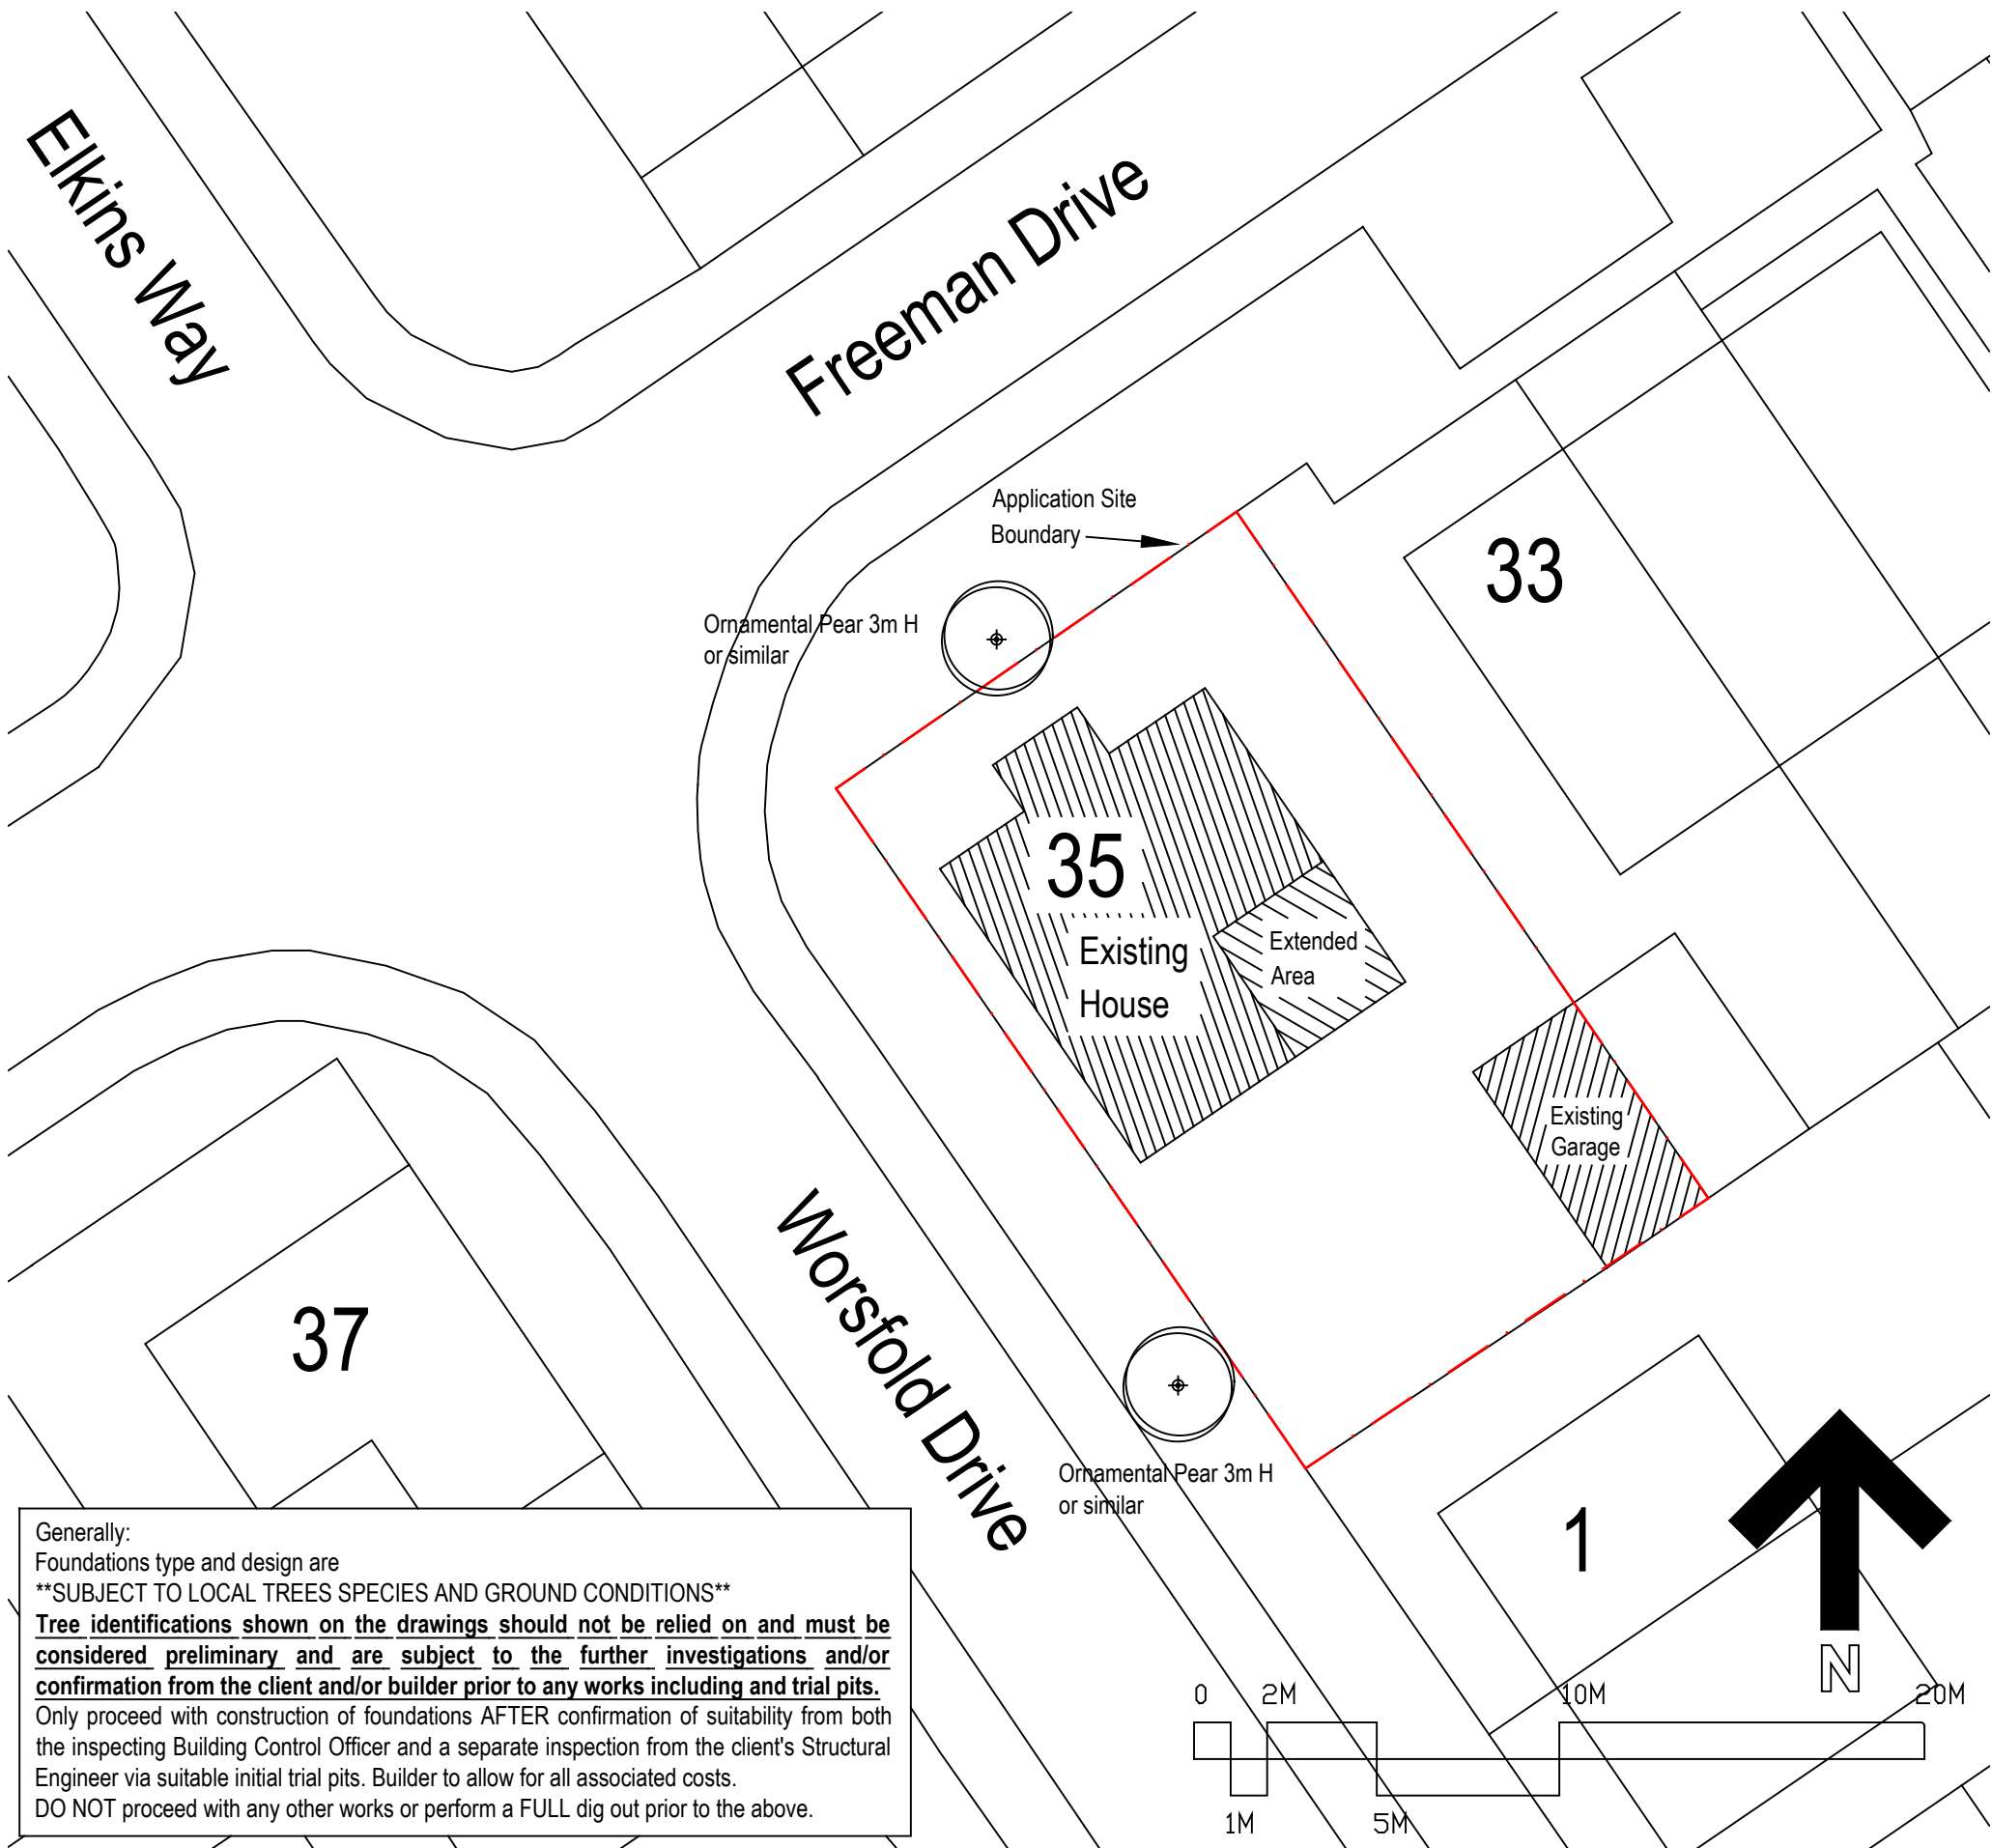

Block Plan As Proposed (1:200)

Generally:
Foundations type and design are
"SUBJECT TO LOCAL TREES SPECIES AND GROUND CONDITIONS"
Tree identifications shown on the drawings should not be relied on and must be considered preliminary and are subject to the further investigations and/or confirmation from the client and/or builder prior to any works including and trial pits. Only proceed with construction of foundations AFTER confirmation of suitability from both the inspecting Building Control Officer and a separate inspection from the client's Structural Engineer via suitable initial trial pits. Builder to allow for all associated costs. DO NOT proceed with any other works or perform a FULL dig out prior to the above.

PLANNING ONLY
NOT FOR CONSTRUCTION

A	Planning Submission Document	BG	May. 26
Rev.	Amendment	Initial	Date

mda

misbourne

design associates

63 High Street, Chalgrove, Oxfordshire OX44 7SS
Tel : 07841 142228 Email : enq@misbournedesign.com

Client

Daniel & Nicole McLaren
35 Freeman Drive
Ludgershall Andover
Wiltshire SP11 9UJ

Project

Extension of
35 Freeman Drive
Ludgershall Andover
Wiltshire SP11 9UJ

Drawing Title


Site Location Plan (1:1250)
Block Plan As Existing (1:200)
Block Plan As Proposed (1:200)

Scale(s)	1:1250 and 1:200			
Drawn Date	Mar. 2026	Initial	RFG	Approved -


Dwg.	6691-901	Rev.	A
------	----------	------	---

Notes
It is the responsibility of any person reading or relying upon this document or any associated drawings or documents to ensure that they are in possession of the latest issued version. If in doubt, the originator must be contacted to confirm the current issue.
IF IN ANY DOUBT - ASK !
No scaling permitted from this drawing.
Boundary positions shown are indicative only and based on available information. The exact legal boundary has not been determined as part of this drawing set.
This drawing is copyright. ©

Extension Floor Area (A) Extension Perimeter Length (P) P/A Ratio
14.4 SQ. M. 7.59 M. 0.527
155 SQ. FT.

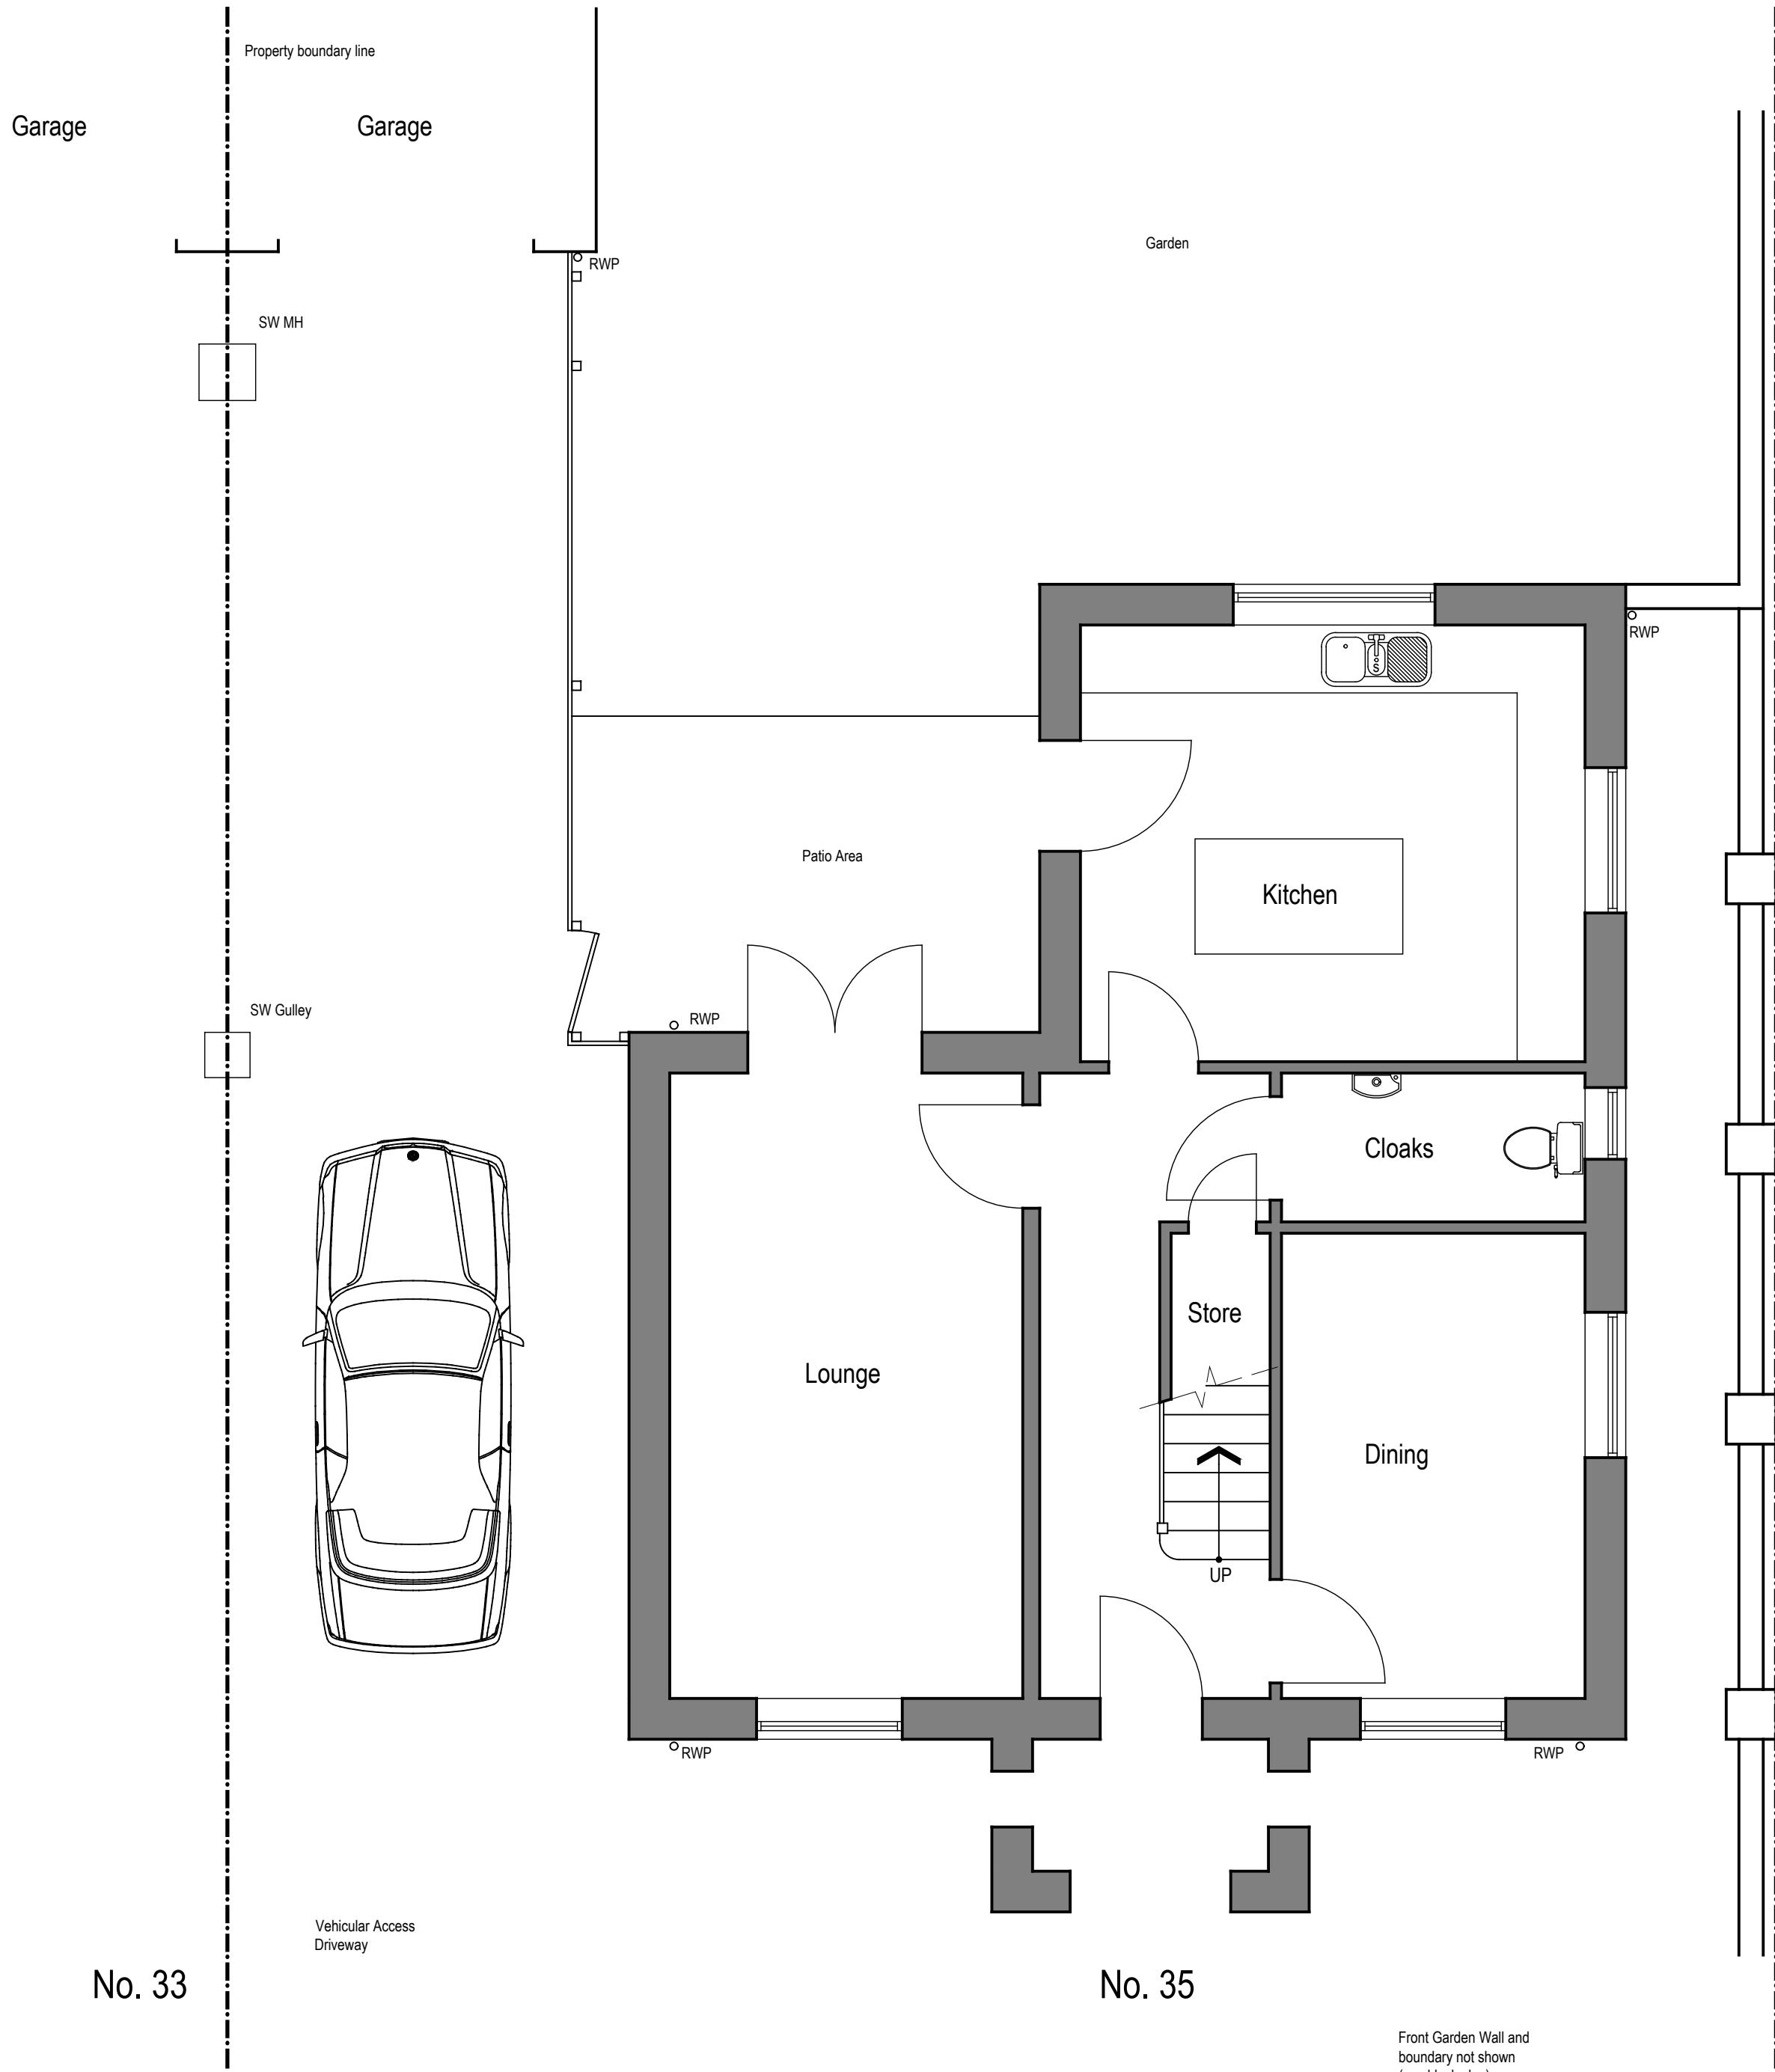

Ground Floor Plan (As Existing) 1:50

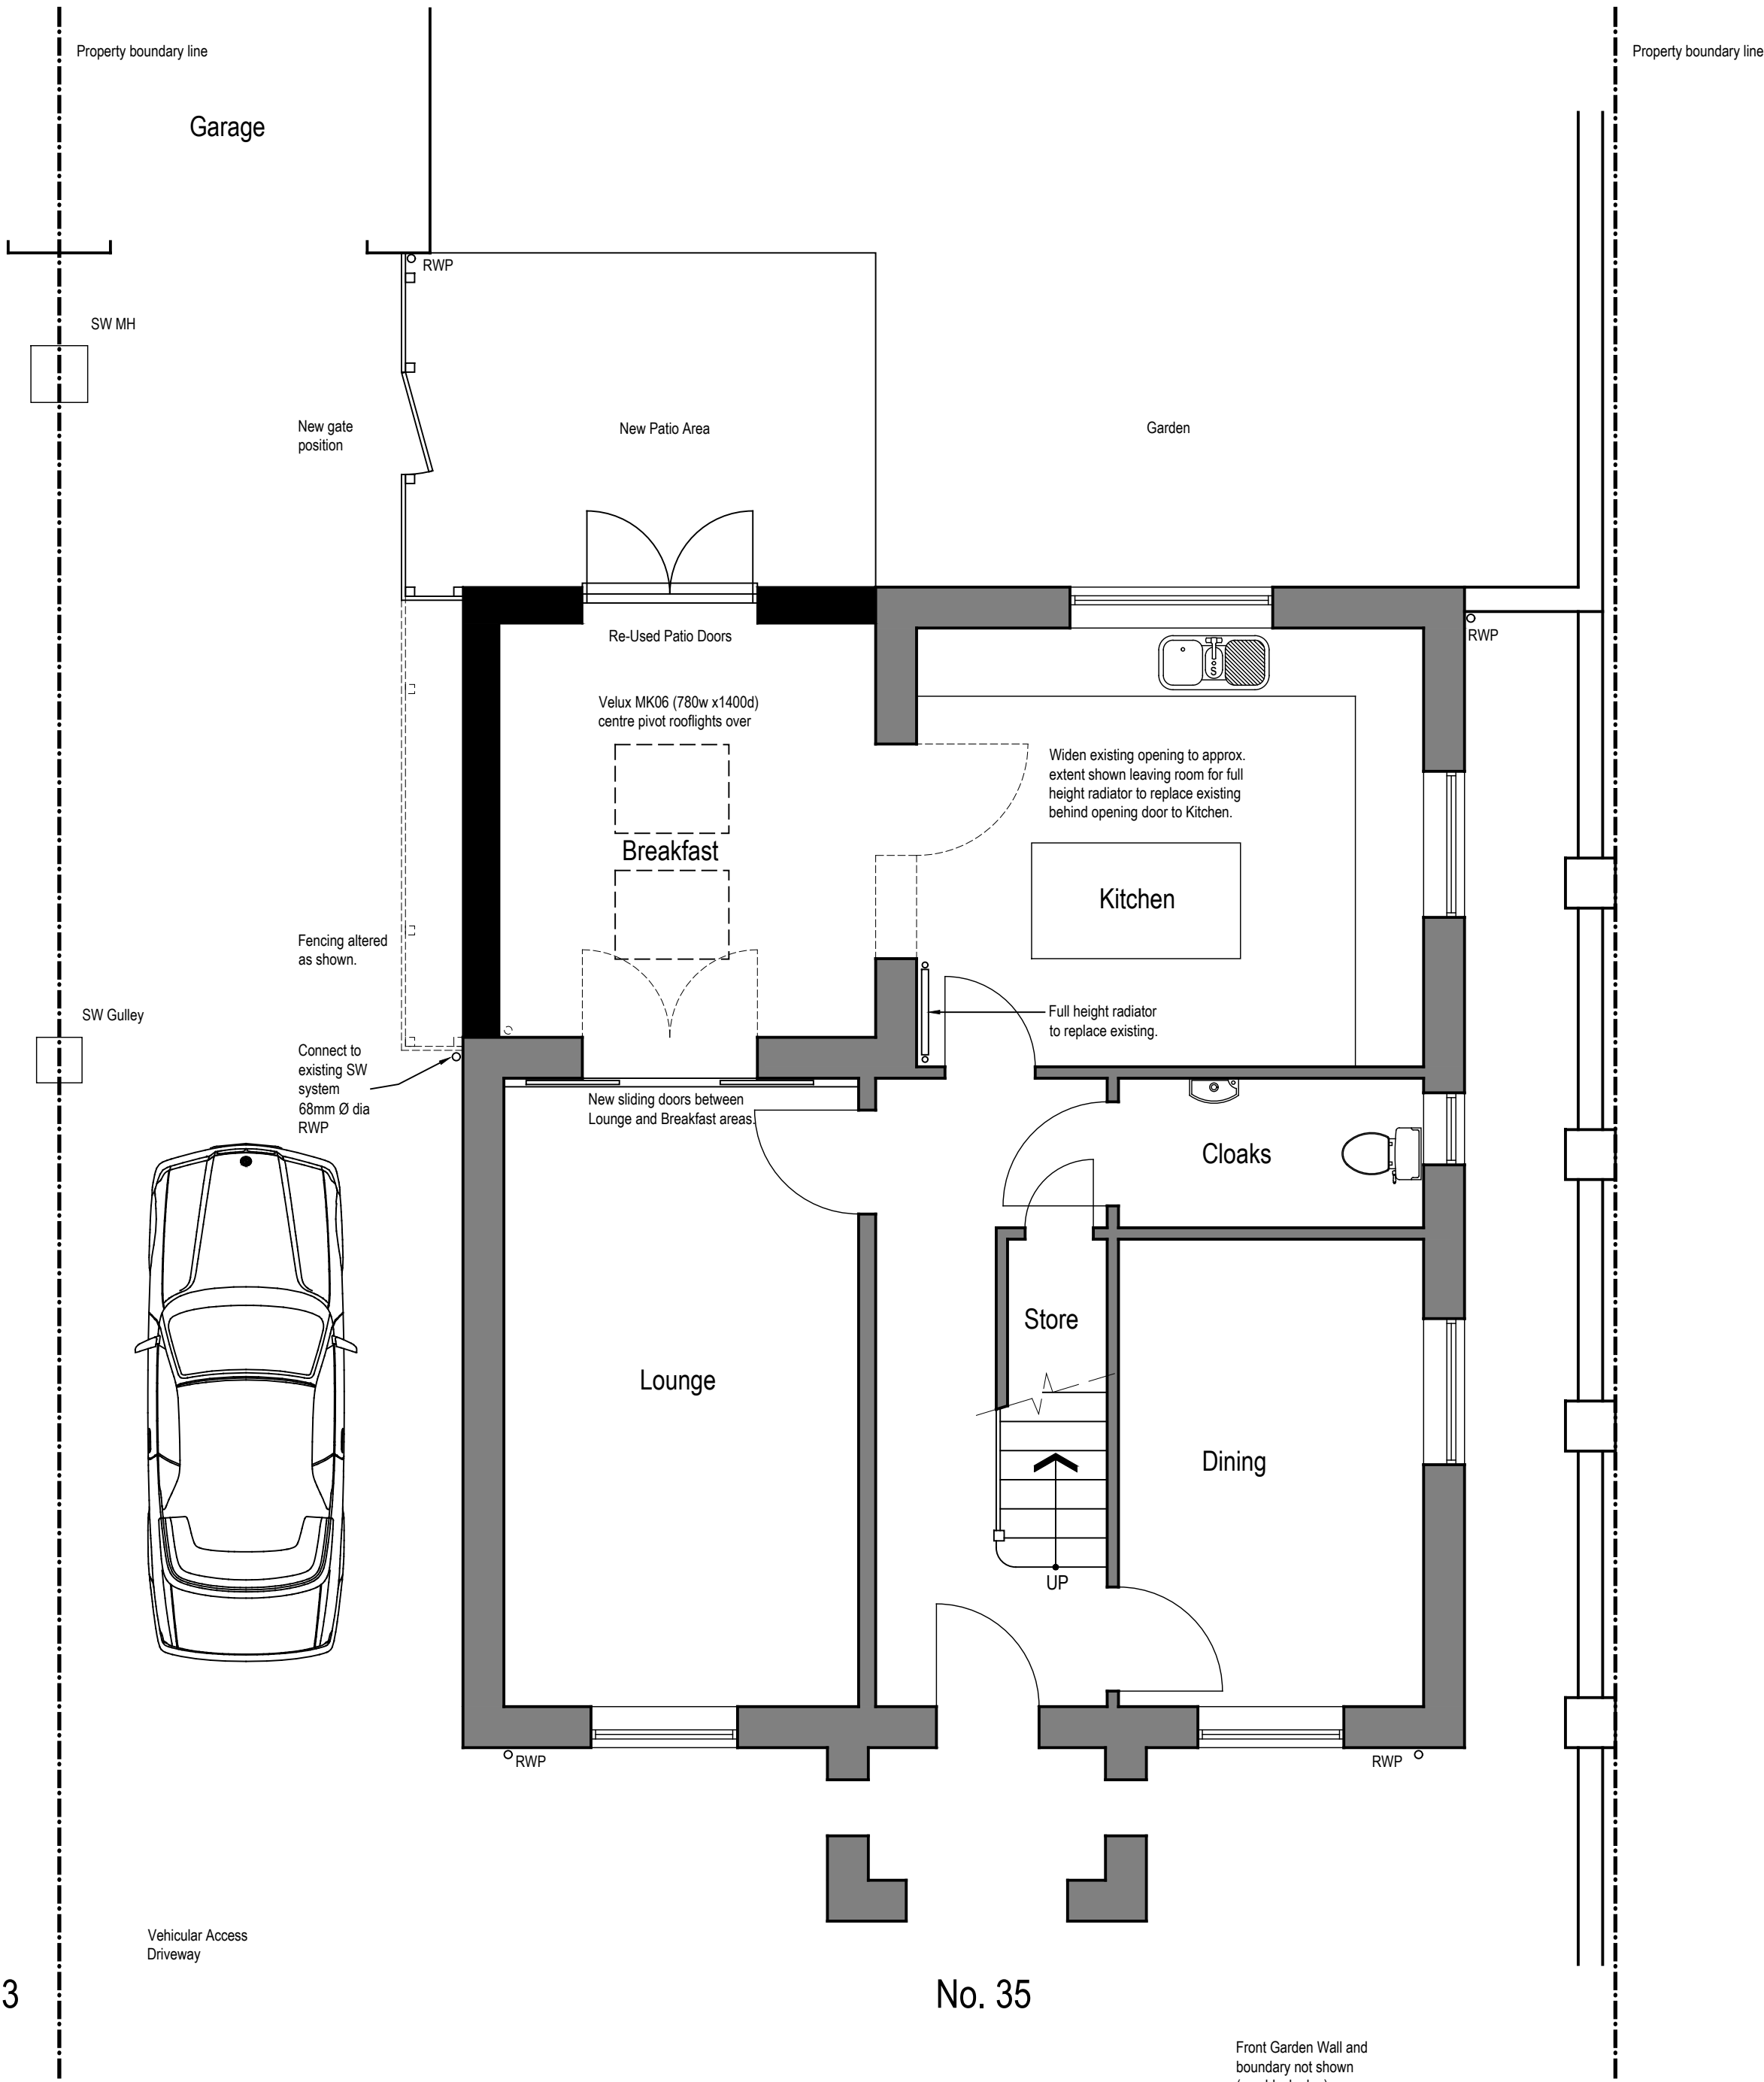

Ground Floor Plan (As Proposed) 1:50

PLANNING ONLY
NOT FOR CONSTRUCTION

A	Planning Submission Document	BG	May. 26
Rev.	Amendment	Initial	Date

mda | misbourne

design associates

63 High Street, Chalgrove, Oxfordshire OX44 7SS
Tel : 07841 142228 Email : enq@misbournedesign.com

Client

Daniel & Nicole McLaren
35 Freeman Drive
Ludgershall Andover
Wiltshire SP11 9UJ

Project

Extension of
35 Freeman Drive
Ludgershall Andover
Wiltshire SP11 9UJ

Drawing Title

Plans
As Existing & Proposed


Scale(s)	1:50				
Drawn Date	Mar. 2026	Initial	RFG	Approved	-

Dwg.	6691-101	Rev.	A
------	----------	------	---

PLANS (As Existing & Proposed)

35 Freeman Drive

1:50 @ A1

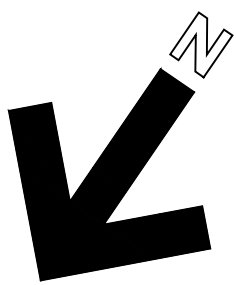

Notes

It is the responsibility of any person reading or relying upon this document or any associated drawings or documents to ensure that they are in possession of the latest issued version. If in doubt, the originator must be contacted to confirm the current issue.

IF IN ANY DOUBT - ASK !

No scaling permitted from this drawing.

Boundary positions shown are indicative only and based on available information. The exact legal boundary has not been determined as part of this drawing set.

This drawing is copyright. ©



Rear (South East) Elevation Facing Garden
(As Existing) 1:50



Side (North East) Elevation Facing Driveway and No. 33
(As Existing) 1:50

Materials Schedule - Planning

Walls	Roof	Windows	Doors	Boundary Treatments	Vehicular Access & Hardstanding	Lighting
(A1) Facing Brick	(B1) Interlocking concrete slate - Grey	(C1) uPVC - White	(D1) uPVC - White	(E1) Garden Walling - Facing Brick	(F1) Tarmac - Black	(G1) None
(A2) Smooth Render - painted White			(D2) Engineered Timber - Black			

Materials Schedule - Other

Fascias, Bargeboards, Soffits	S/W Rainwater Goods
(H1) uPVC - White	(J1) uPVC - Black



Front (North West) Elevation Facing Freeman Drive
(As Existing) 1:50

Front Garden Wall omitted for clarity



Side (South West) Elevation Facing Worsfold Drive
(As Existing) 1:50

PLANNING ONLY
NOT FOR CONSTRUCTION

A	Planning Submission Document	BG	May. 26
Rev.	Amendment	Initial	Date

mda | misbourne
design associates

63 High Street, Chalgrove, Oxfordshire OX44 7SS
Tel : 07841 142228 Email : enq@misbournedesign.com

Client

Daniel & Nicole McLaren
35 Freeman Drive
Ludgershall Andover
Wiltshire SP11 9UJ

Project

Extension of
35 Freeman Drive
Ludgershall Andover
Wiltshire SP11 9UJ

Drawing Title

Elevations
As Existing

Scale(s)	1:50				
Drawn Date	Mar. 2026	Initial	RFG	Approved	-

Dwg.	6691-103	Rev.	A
------	----------	------	---

ELEVATIONS (As Existing)

35 Freeman Drive

1:50 @ A1



Notes

It is the responsibility of any person reading or relying upon this document or any associated drawings or documents to ensure that they are in possession of the latest issued version. If in doubt, the originator must be contacted to confirm the current issue.

IF IN ANY DOUBT - ASK !

No scaling permitted from this drawing.

Boundary positions shown are indicative only and based on available information. The exact legal boundary has not been determined as part of this drawing set.

This drawing is copyright. ©



Rear (South East) Elevation Facing Garden
(As Proposed) 1:50



Side (North East) Elevation Facing Driveway and No. 33
(As Proposed) 1:50

Materials Schedule - Planning

Walls	Roof	Windows	Doors	Boundary Treatments	Vehicular Access & Hardstanding	Lighting
(A1) Facing Brick (A2) Smooth Render - painted White	(B1) Interlocking concrete slate - Grey	(C1) uPVC - White	(D1) uPVC - White (D2) Engineered Timber - Black	(E1) Garden Walling - Facing Brick	(F1) Tarmac - Black	(G1) None

Materials Schedule - Other

Fascias, Bargeboards, Soffits	S/W Rainwater Goods	Flashings	Rooflights
(H1) uPVC - White	(J1) uPVC - Black	(L1) Code 4 Lead - Dark Grey	(M1) Velux centre pivot - Dark Grey



Front (North West) Elevation Facing Freeman Drive
(As Proposed) 1:50

UNALTERED



Side (South West) Elevation Facing Worsfold Drive
(As Proposed) 1:50

UNALTERED

PLANNING ONLY
NOT FOR CONSTRUCTION

A	Planning Submission Document	BG	May. 26
Rev.	Amendment	Initial	Date

mda | misbourne
design associates

63 High Street, Chalgrove, Oxfordshire OX44 7SS
Tel : 07841 142228 Email : enq@misbournedesign.com

Client

Daniel & Nicole McLaren
35 Freeman Drive
Ludgershall Andover
Wiltshire SP11 9UJ

Project

Extension of
35 Freeman Drive
Ludgershall Andover
Wiltshire SP11 9UJ

Drawing Title

Elevations
As Proposed

Scale(s)	1:50				
Drawn Date	Mar. 2026	Initial	RFG	Approved	-

Dwg.	6691-104	Rev.	A
------	----------	------	---


ELEVATIONS (As Proposed)

35 Freeman Drive


1:50 @ A1

0 1 2 3 4 5M

Notes
It is the responsibility of any person reading or relying upon this document or any associated drawings or documents to ensure that they are in possession of the latest issued version. If in doubt, the originator must be contacted to confirm the current issue.
IF IN ANY DOUBT - ASK !
No scaling permitted from this drawing.
Boundary positions shown are indicative only and based on available information. The exact legal boundary has not been determined as part of this drawing set.
This drawing is copyright. ©

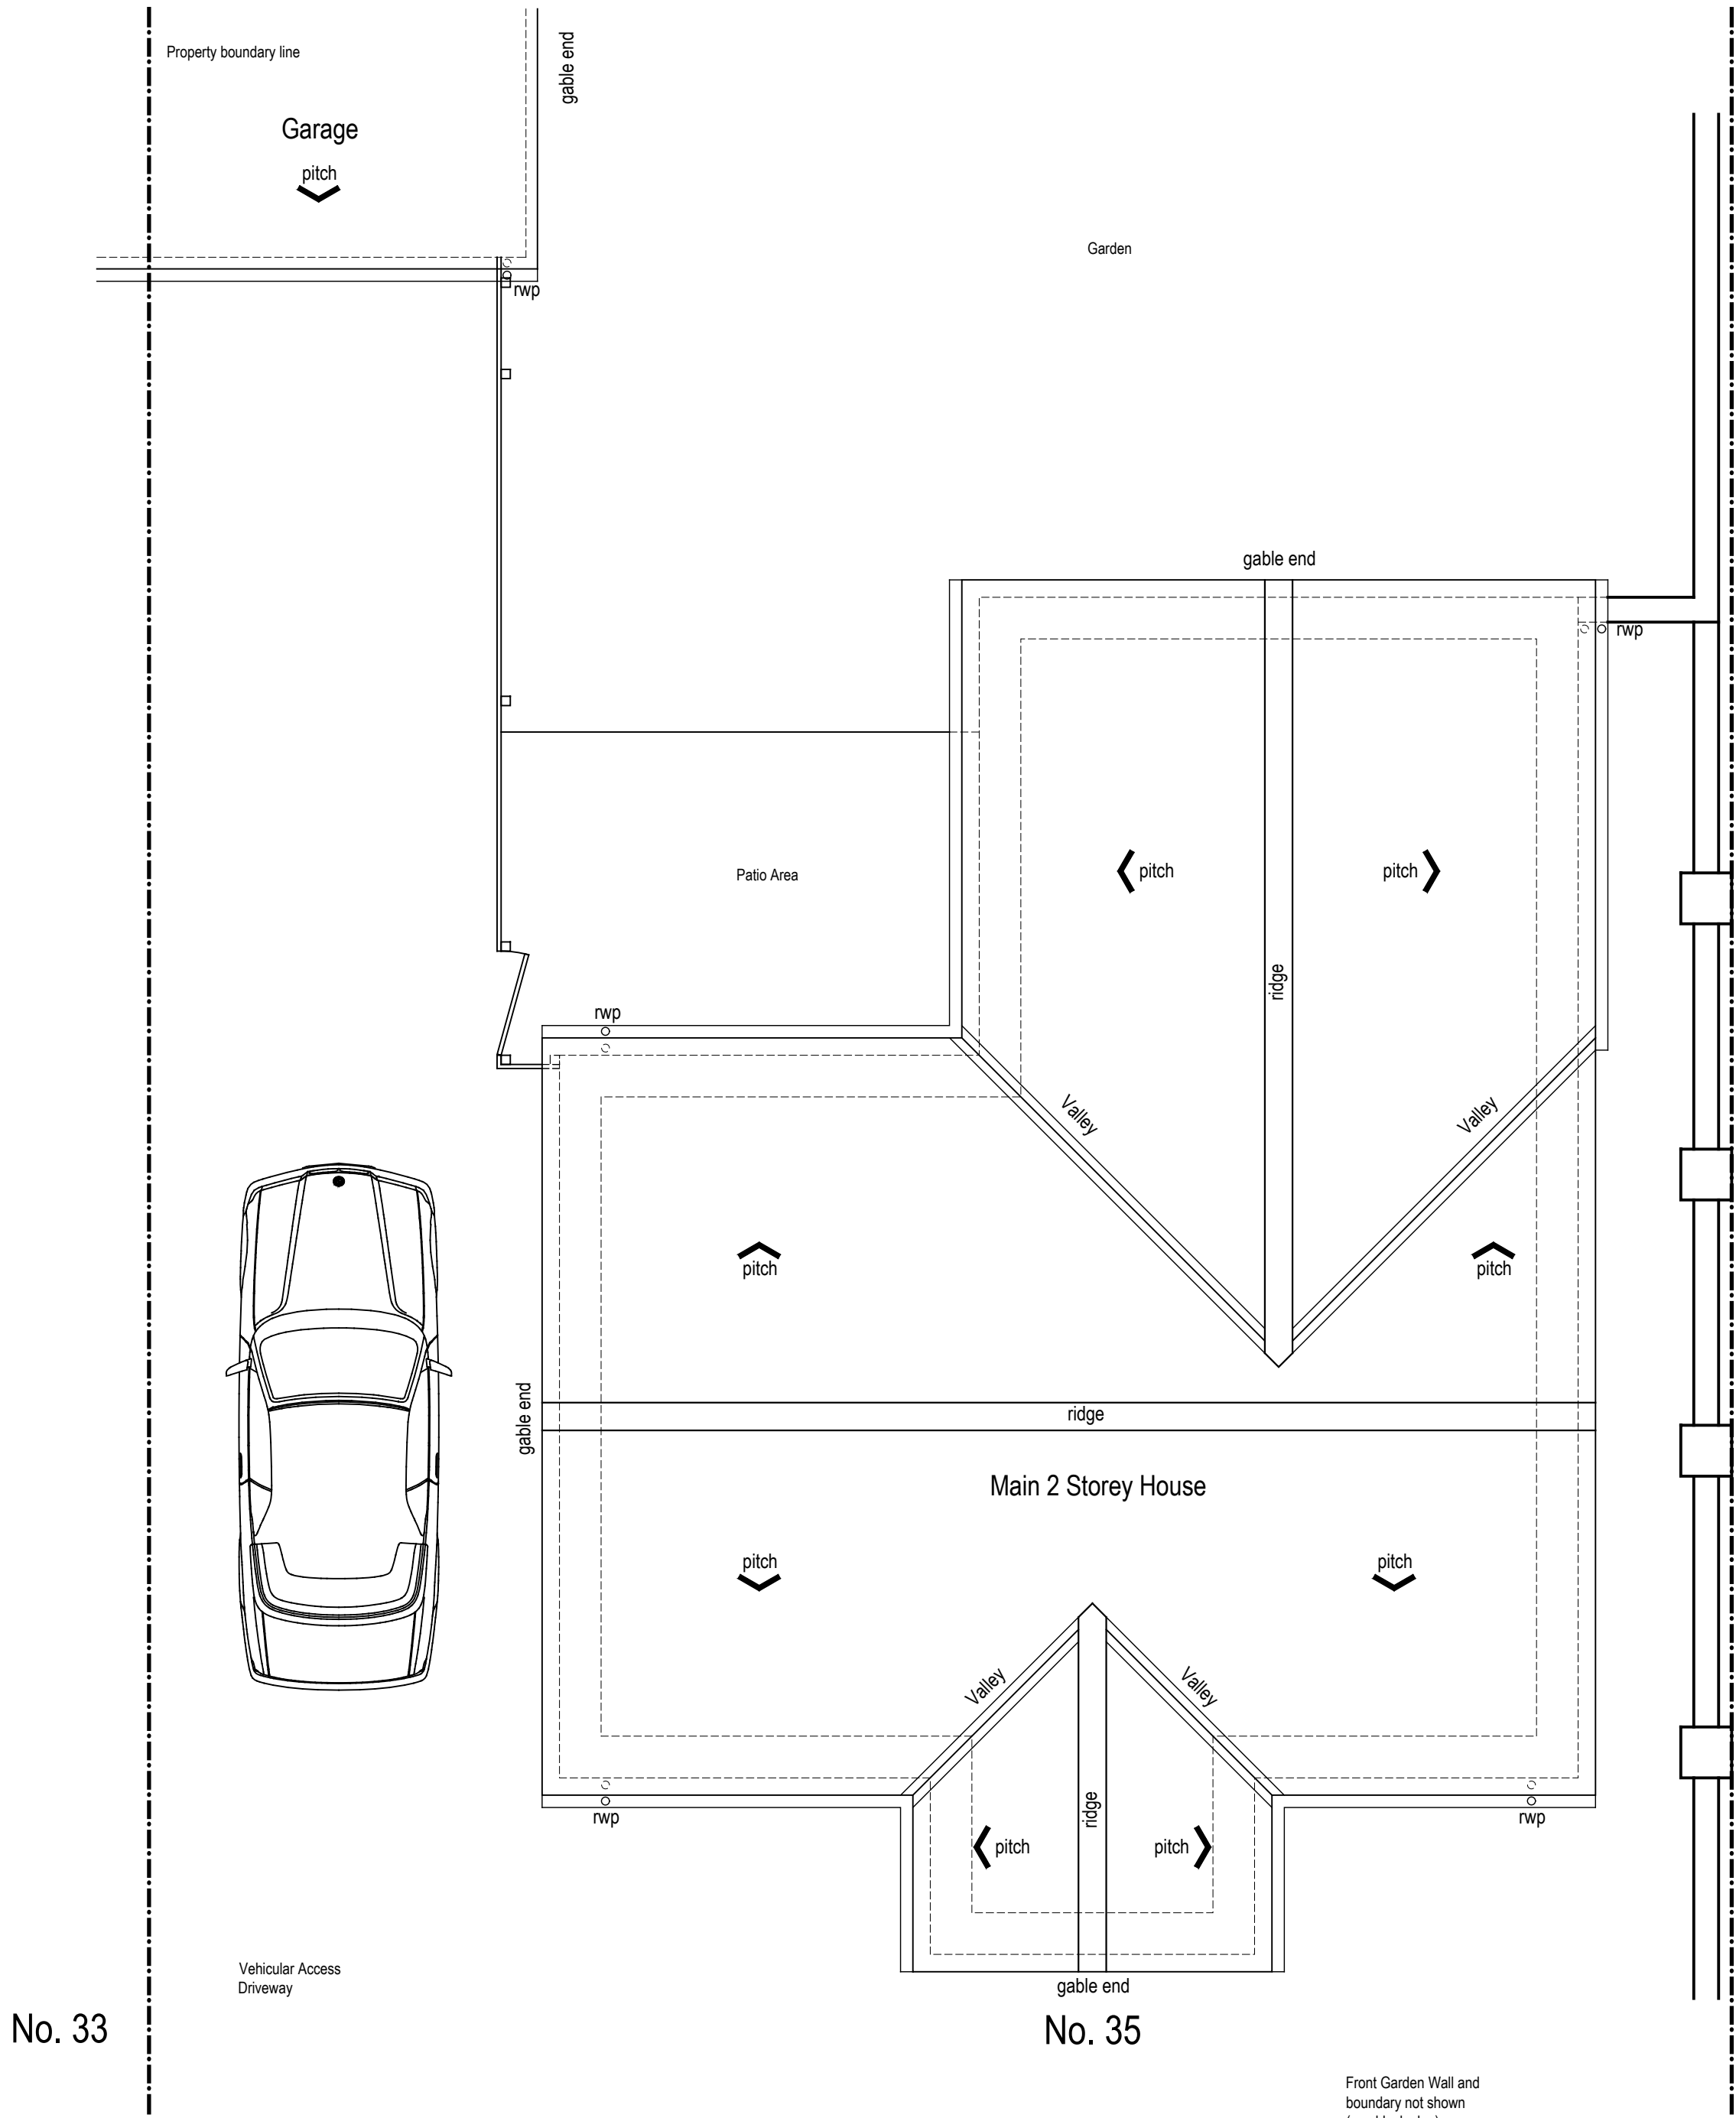

Roof Plan (As Existing) 1:50

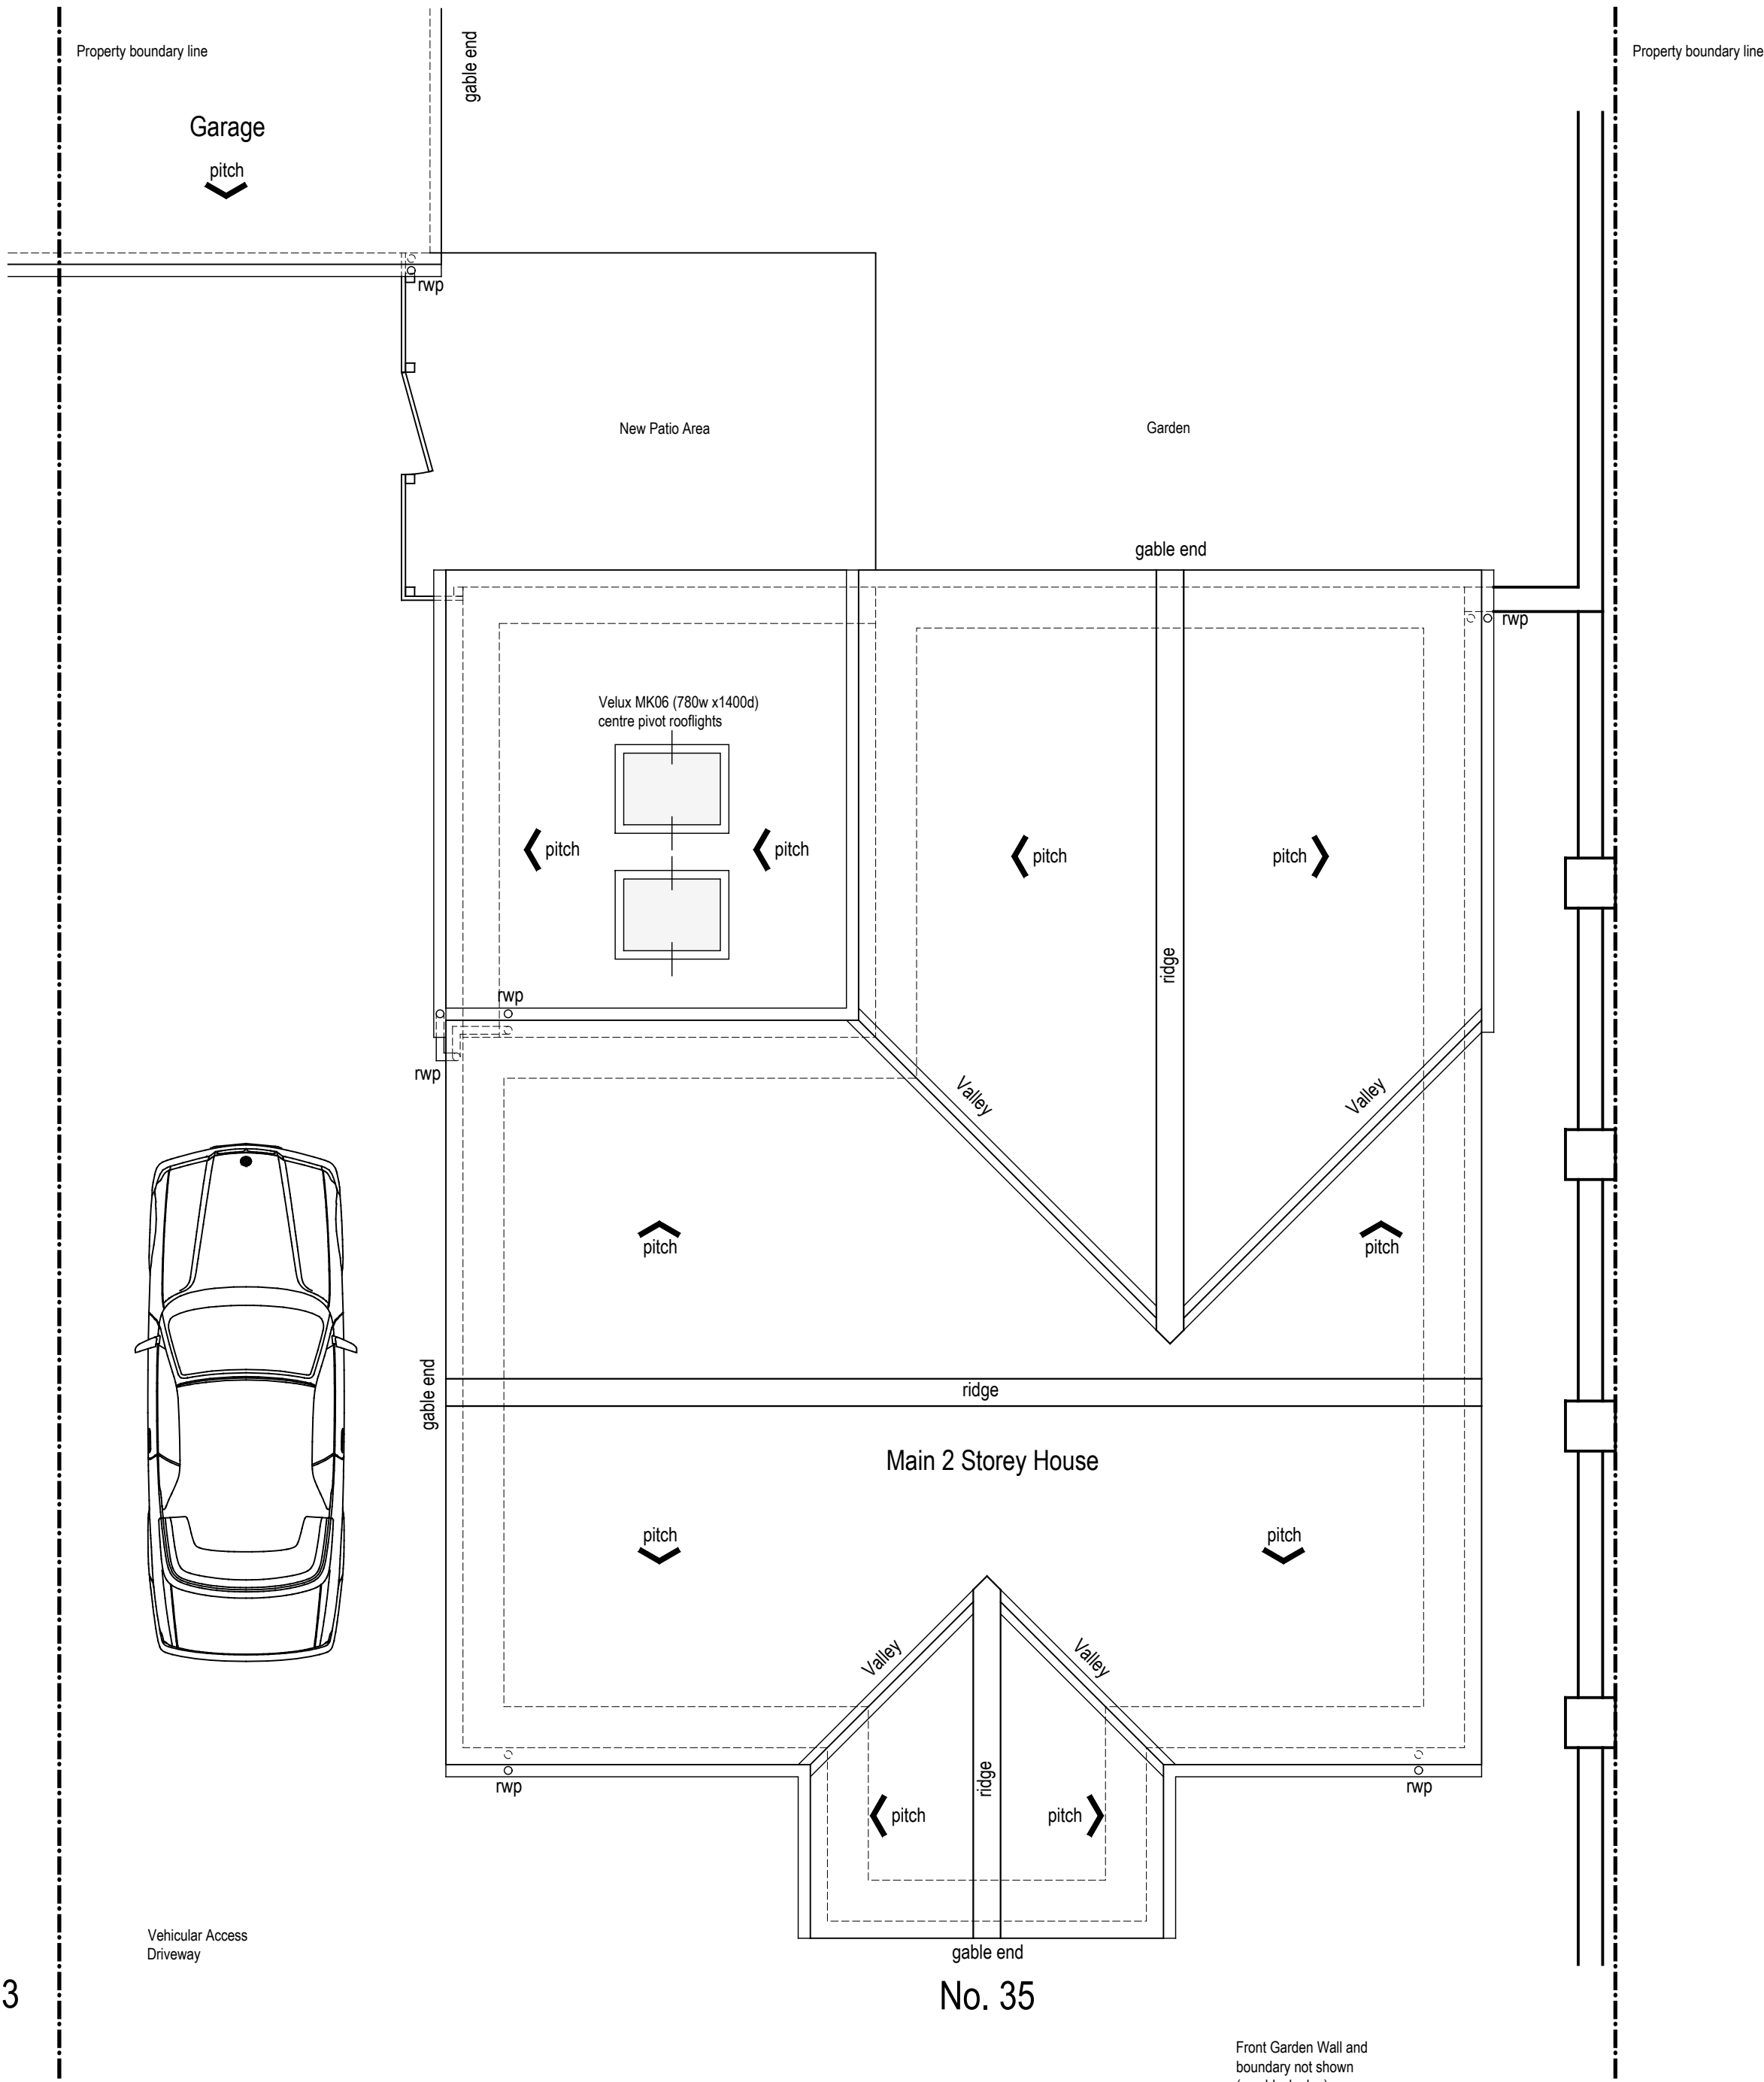

Roof Plan (As Proposed) 1:50

PLANNING ONLY
NOT FOR CONSTRUCTION

A	Planning Submission Document	BG	May. 26
Rev.	Amendment	Initial	Date

mda | misbourne

design associates

63 High Street, Chalgrove, Oxfordshire OX44 7SS
Tel : 07841 142228 Email : enq@misbournedesign.com

Client

Daniel & Nicole McLaren
35 Freeman Drive
Ludgershall Andover
Wiltshire SP11 9UJ

Project

Extension of
35 Freeman Drive
Ludgershall Andover
Wiltshire SP11 9UJ

Drawing Title

Roof Plans
As Existing & Proposed

Scale(s)	1:50				
Drawn Date	Mar. 2026	Initial	RFG	Approved	-

Dwg.	6691-106	Rev.	A
------	----------	------	---

