

- ALL DIMENSIONS ARE IN MILLIMETERS, EXCEPT FOR LEVELS WHICH ARE IN METERS.
- ANY DISCREPANCIES BETWEEN DRAWINGS AND SPECIFICATIONS SHOULD BE DISCUSSED WITH T J HAWKINS ARCHITECTURAL DESIGN CONSULTANTS LTD PRIOR WORKS BEING CARRIED OUT.
- INFORMATION PRODUCED BY T J HAWKINS ARCHITECTURAL DESIGN CONSULTANTS LTD IS SOLELY FOR CLIENT NOTED, NO INFORMATION SHOULD BE COPIED WITHOUT WRITTEN PERMISSION FROM T J HAWKINS ARCHITECTURAL DESIGN CONSULTANTS LTD.


DATE	REVISION	DWN

1000

2000

3000

4000

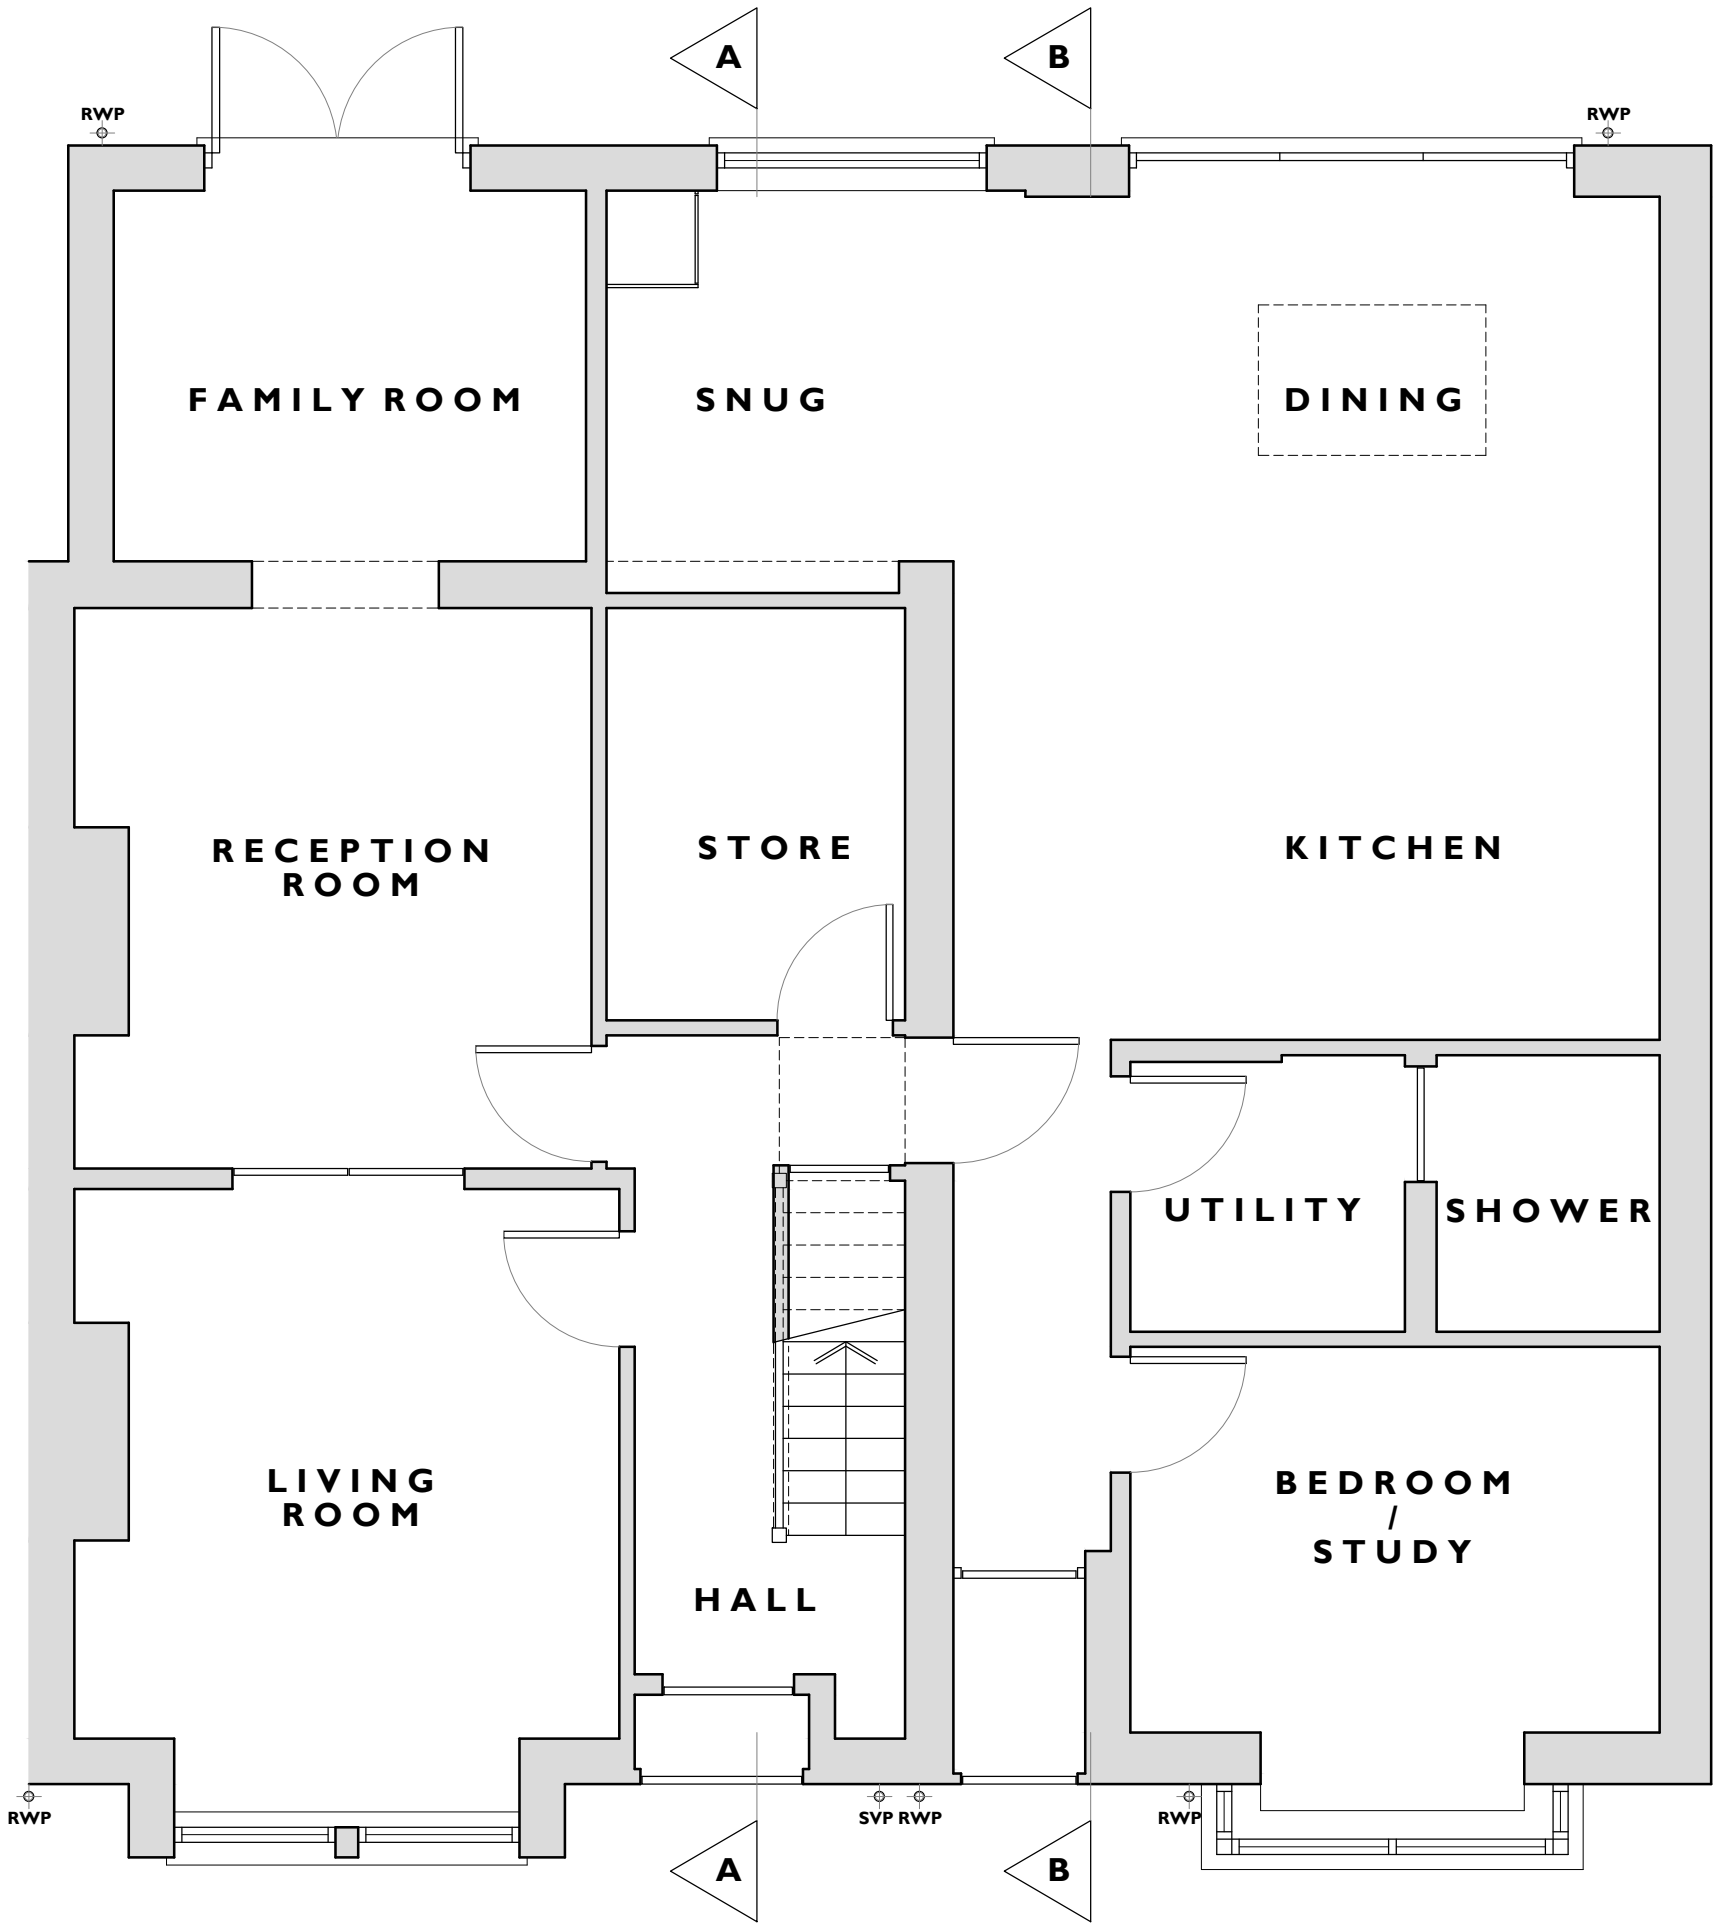

NOTE -

THIS DRAWING IS FOR PLANNING PURPOSES ONLY AND IS NOT A BUILDING REGULATION DRAWING. BUILDING REGULATION INFORMATION WILL BE ADDED ONCE A DECISION ON THE PLANNING APPLICATION IS RECEIVED.



T J HAWKINS

ARCHITECTURAL

DESIGN CONSULTANTS

T - 07415071119 E - ADMIN@TJ-HAWKINS.CO.UK

CLIENT
MR & MRS HILLS

PROJECT
NO.43 EMPIRE ROAD, SALISBURY, SP2 9DE - SECTION OF ROOF PROPOSED TO BE RAISED.

DRAWING TITLE
PROPOSED GROUND FLOOR PLAN

DWG NUMBER	REVISION	SCALE
495 - PR -001	-	1/50 @ A3

DATE	DRAWN
27/04/2026	JJ

GROUND FLOOR PLAN -SCALE 1/50