



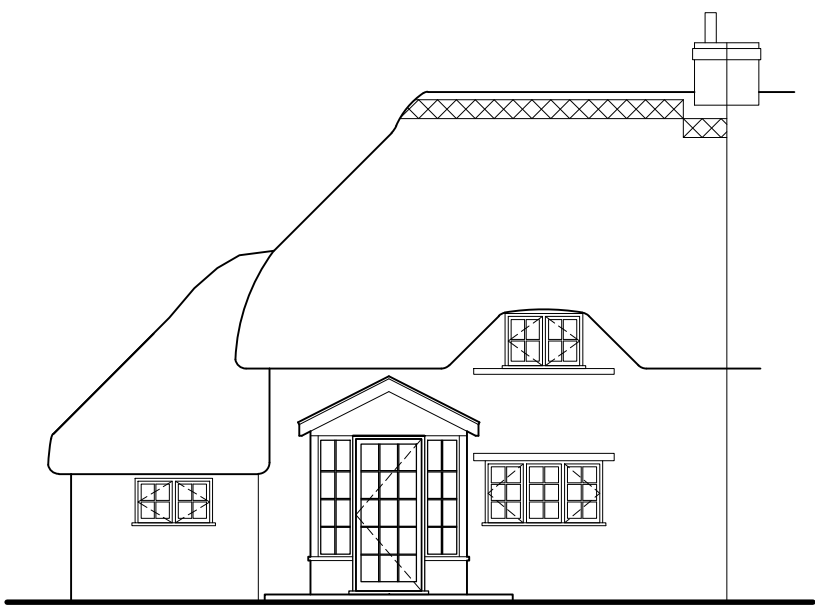


PROPOSED FRONT ELEVATION (south) - no change
Scale 1:100

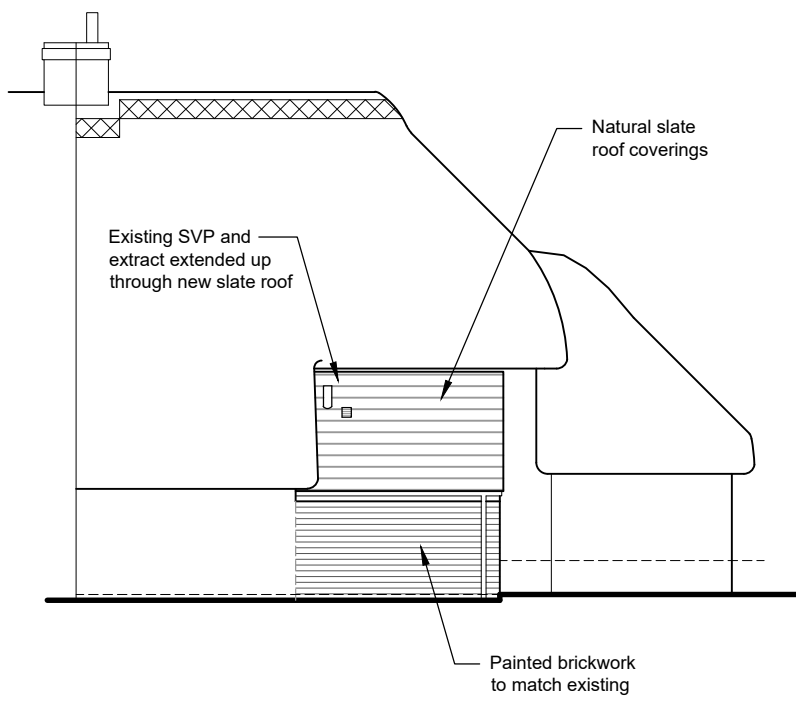


PROPOSED SIDE ELEVATION (west)
Scale 1:100




PROPOSED REAR ELEVATION (north)
Scale 1:100

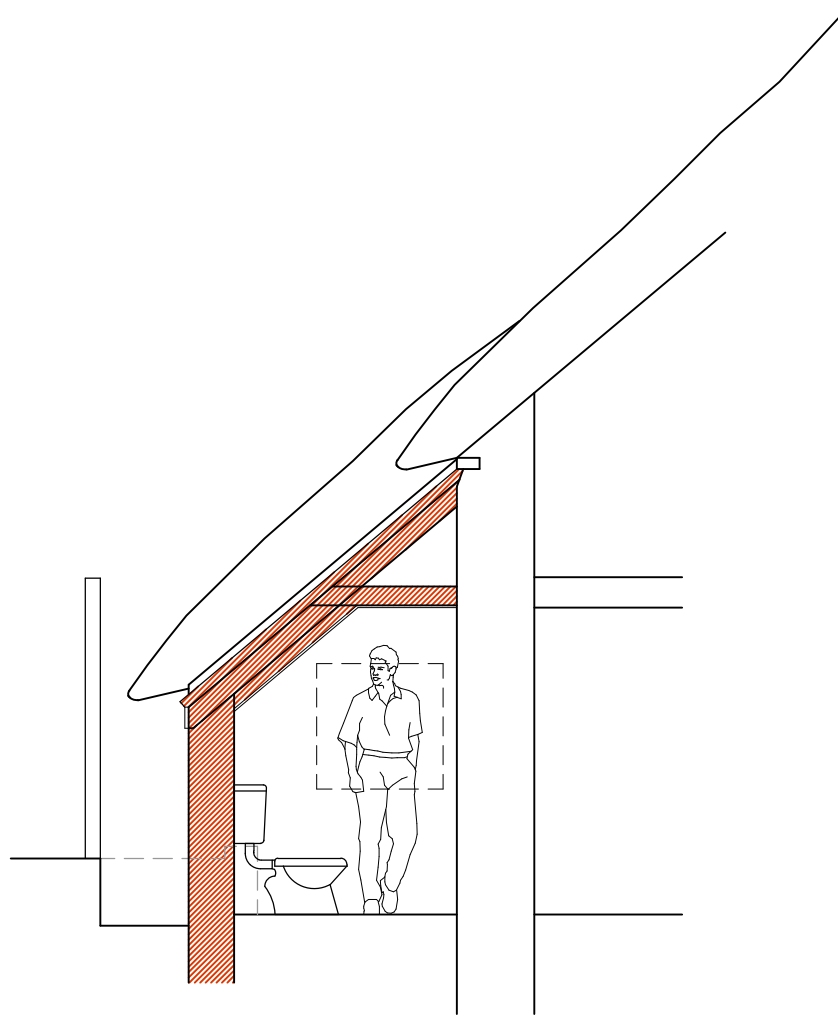


PROPOSED SECTION A - A
Scale 1:50

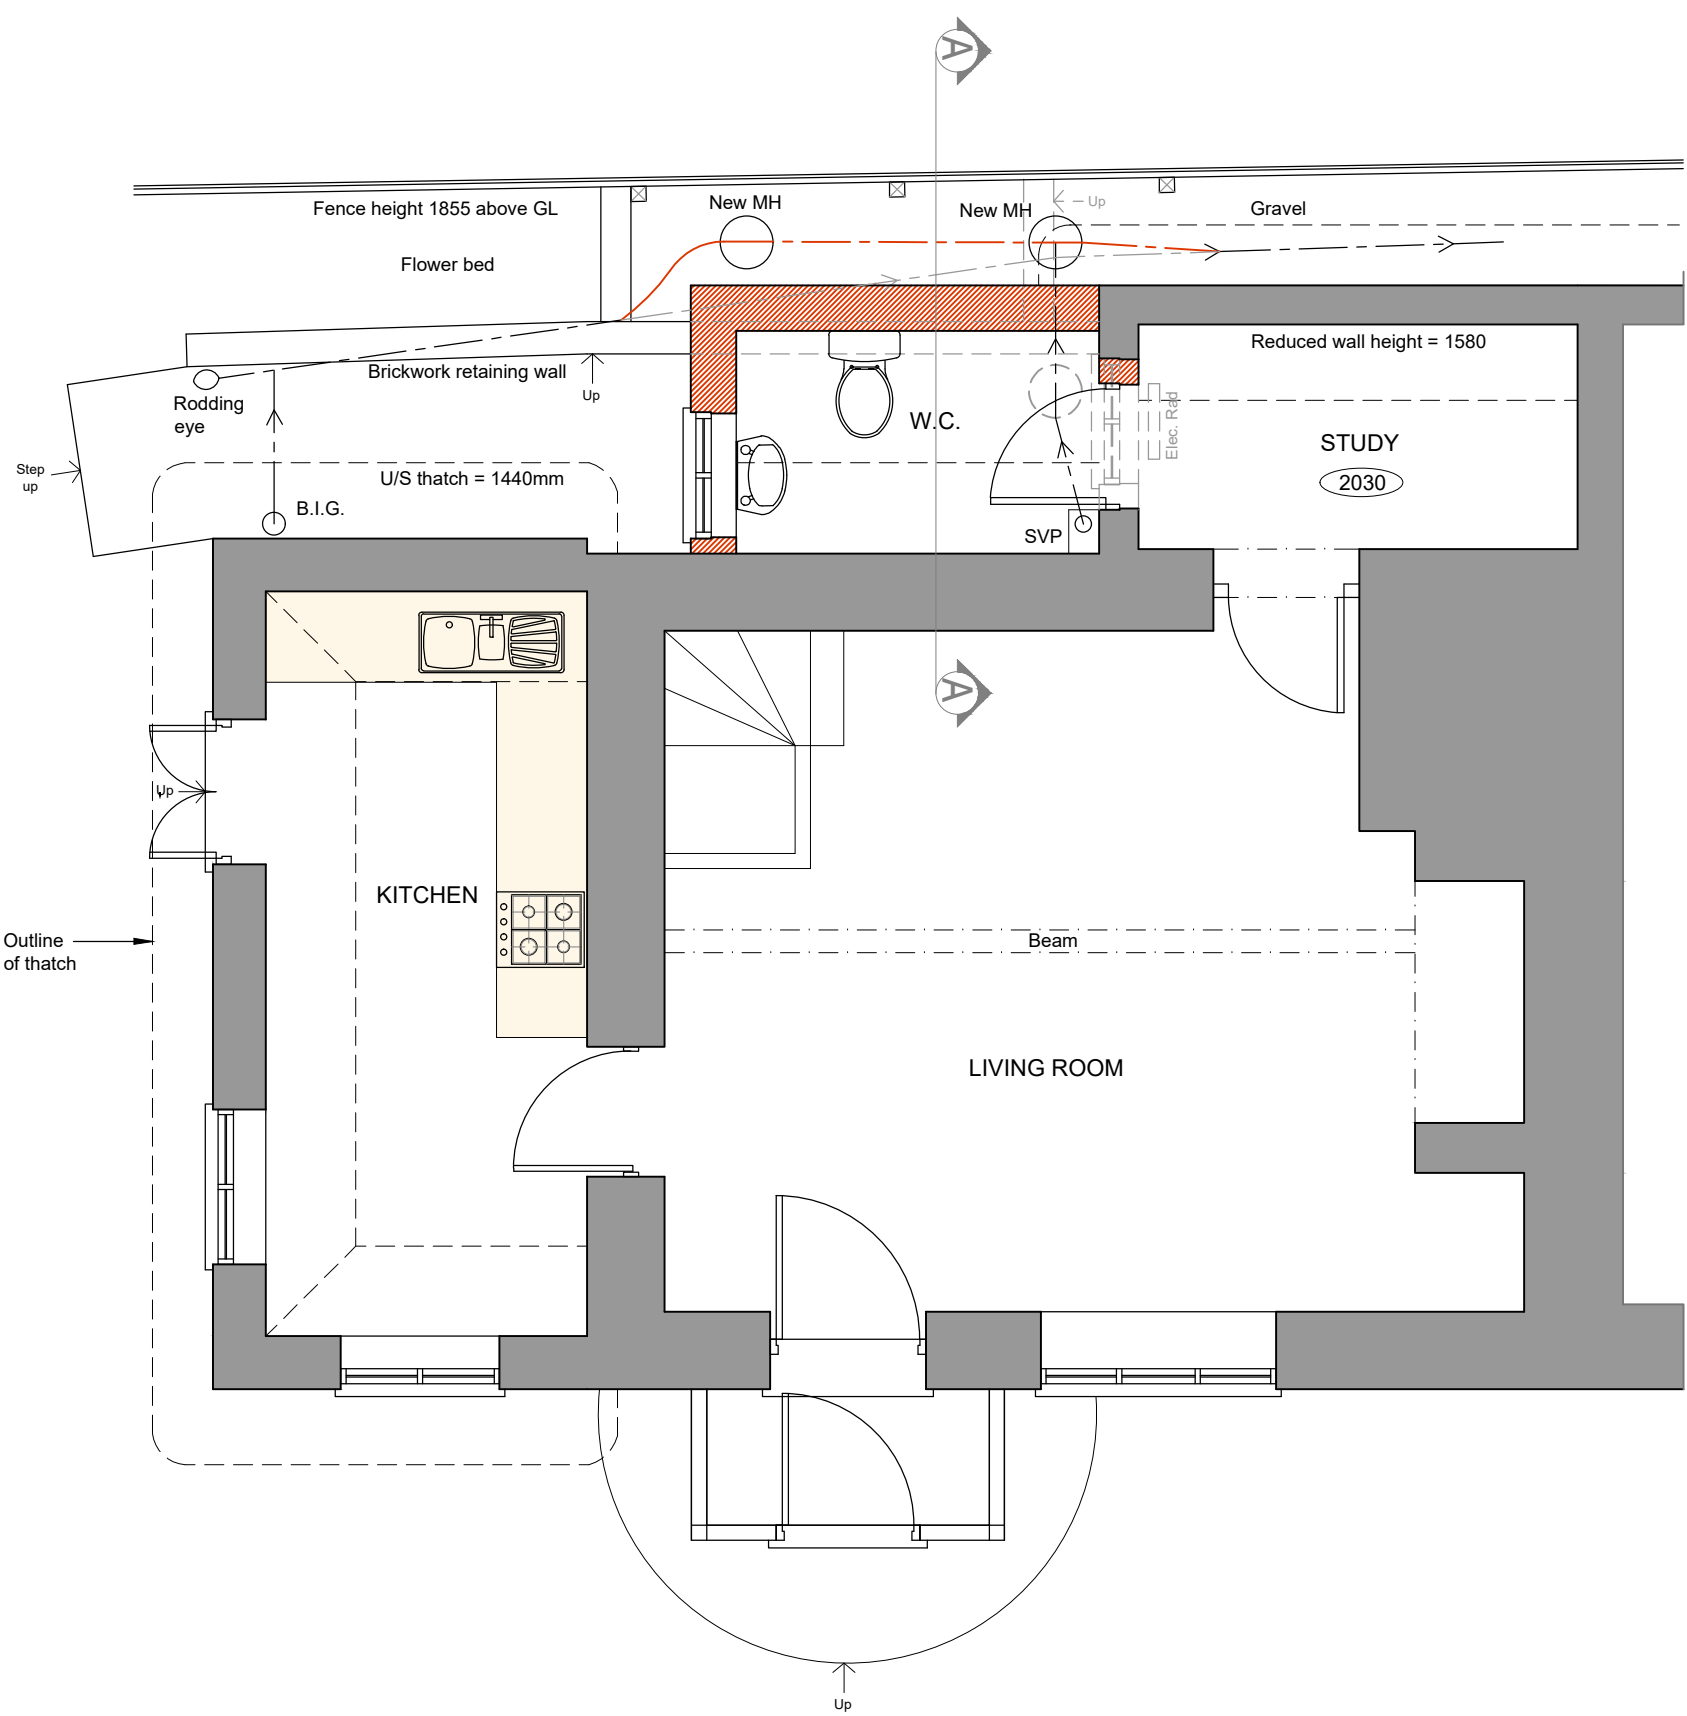


PROPOSED GROUND FLOOR LAYOUT
Scale 1:50

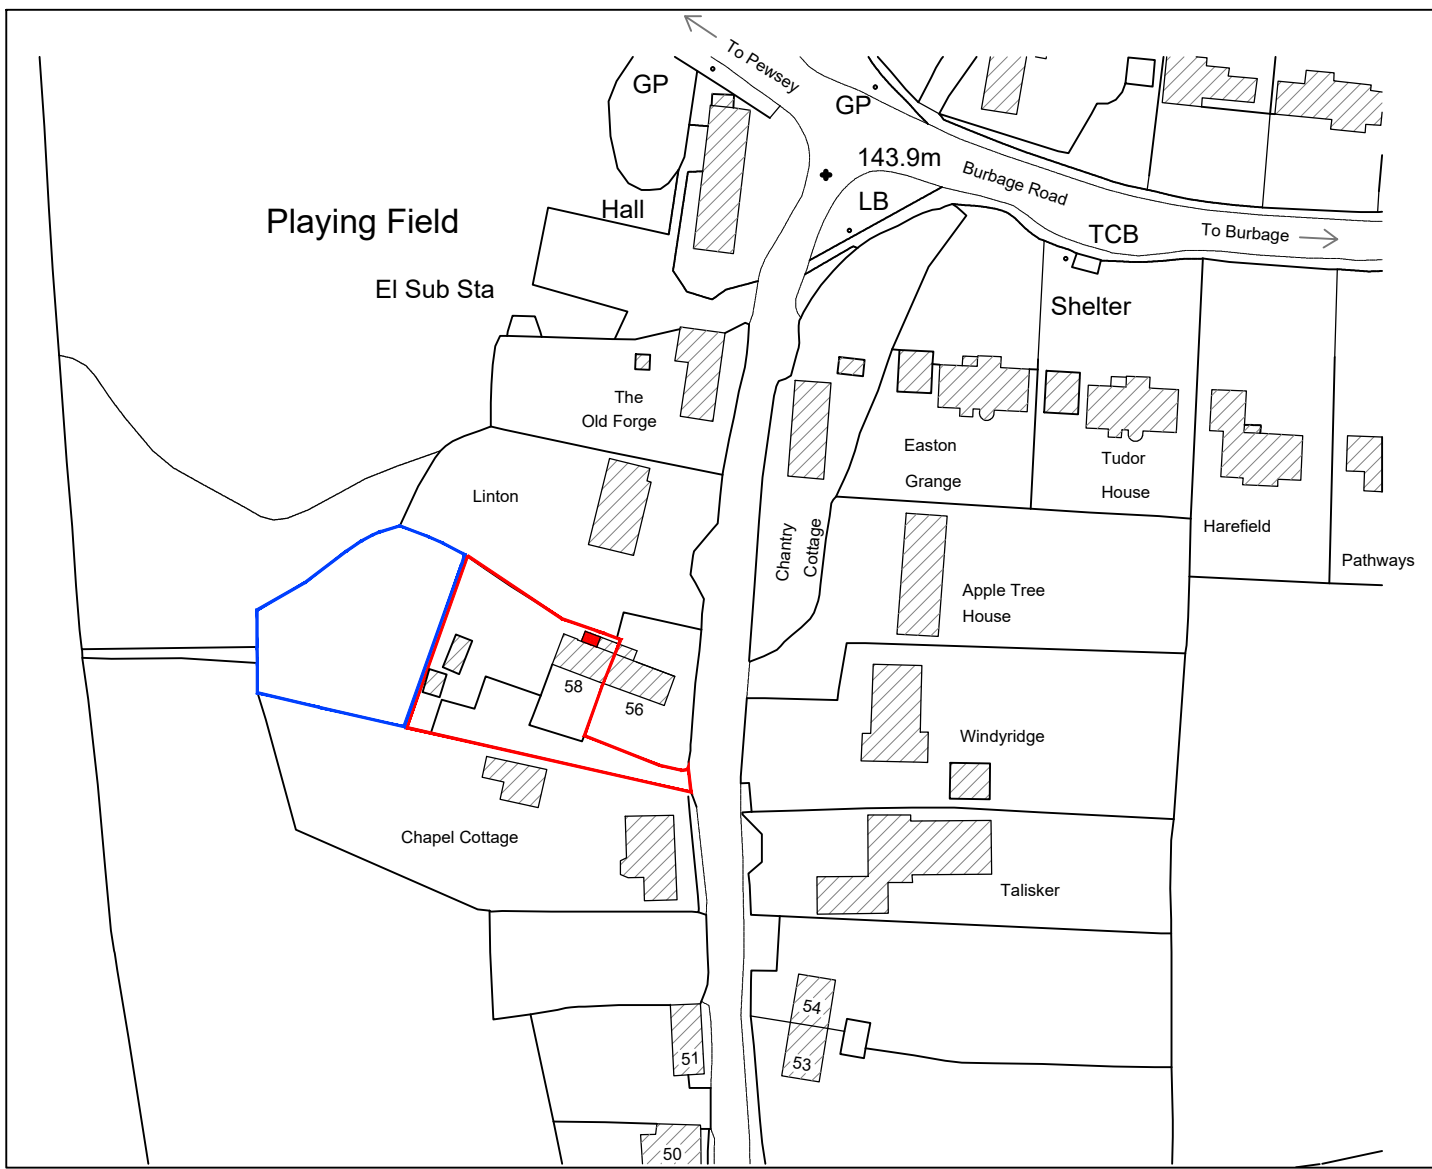


PROPOSED SITE LOCATION PLAN
Scale 1:1250

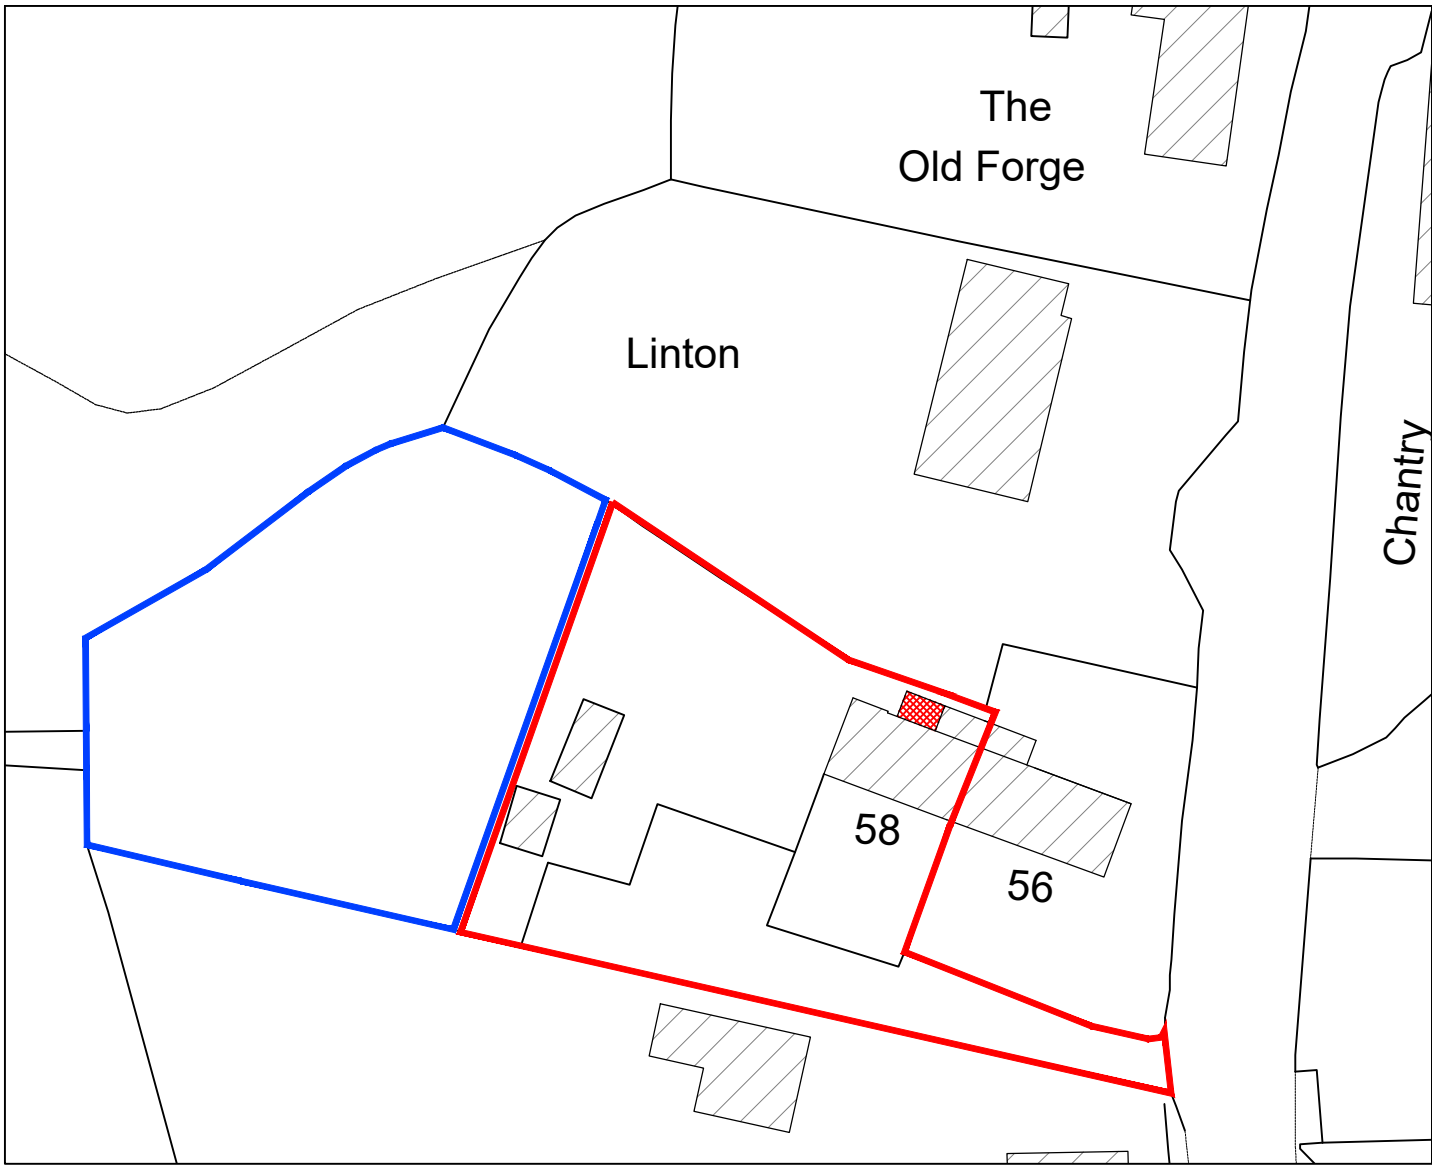

PROPOSED BLOCK PLAN
Scale 1:500

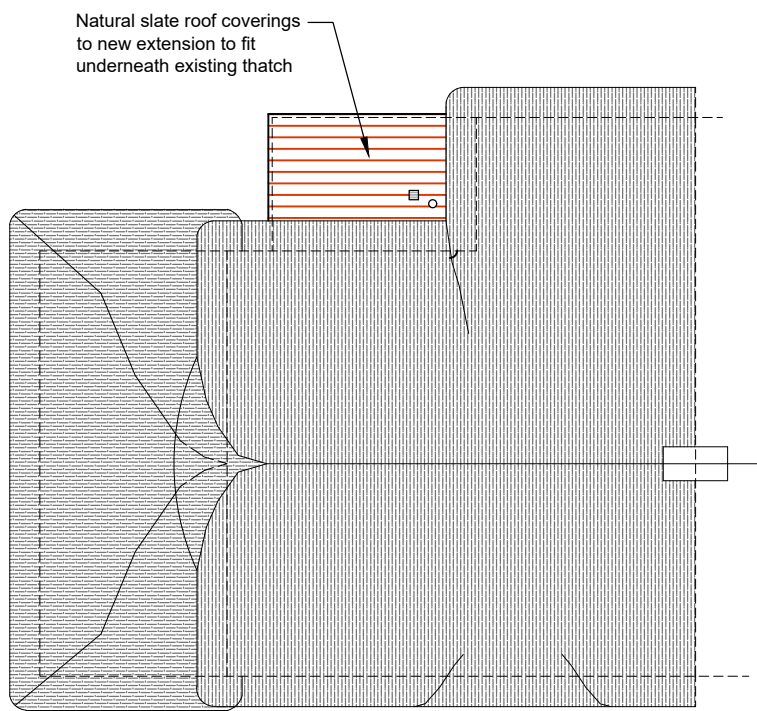

PROPOSED ROOF PLAN
Scale 1:100

 

JOB TITLE		DRAWING NUMBER				REV	
Single Storey Rear W.C. Extension at Lavender Cottage, 58 Easton Royal, Pewsey, Wiltshire, SN9 5LY		Lavender Cottage - Proposed - 02				 Ground Floor 6 Pelhams Court Marlborough Wiltshire SN8 2AG T. 01672 518 278 E. info@tuttlearchserv.co.uk facebook.com/tuttlearchserv W. tuttlearchserv.co.uk	
		REVISIONS					
DRAWING TITLE		SCALE					
Proposed Elevations, Ground Floor Layout, Section A - A, Roof Plan, Site Location Plan and Block Plan		As Indicated				May 26	
		DRAWN BY		PAPER SIZE		JOB No.	
		AJA		A1		1709	