



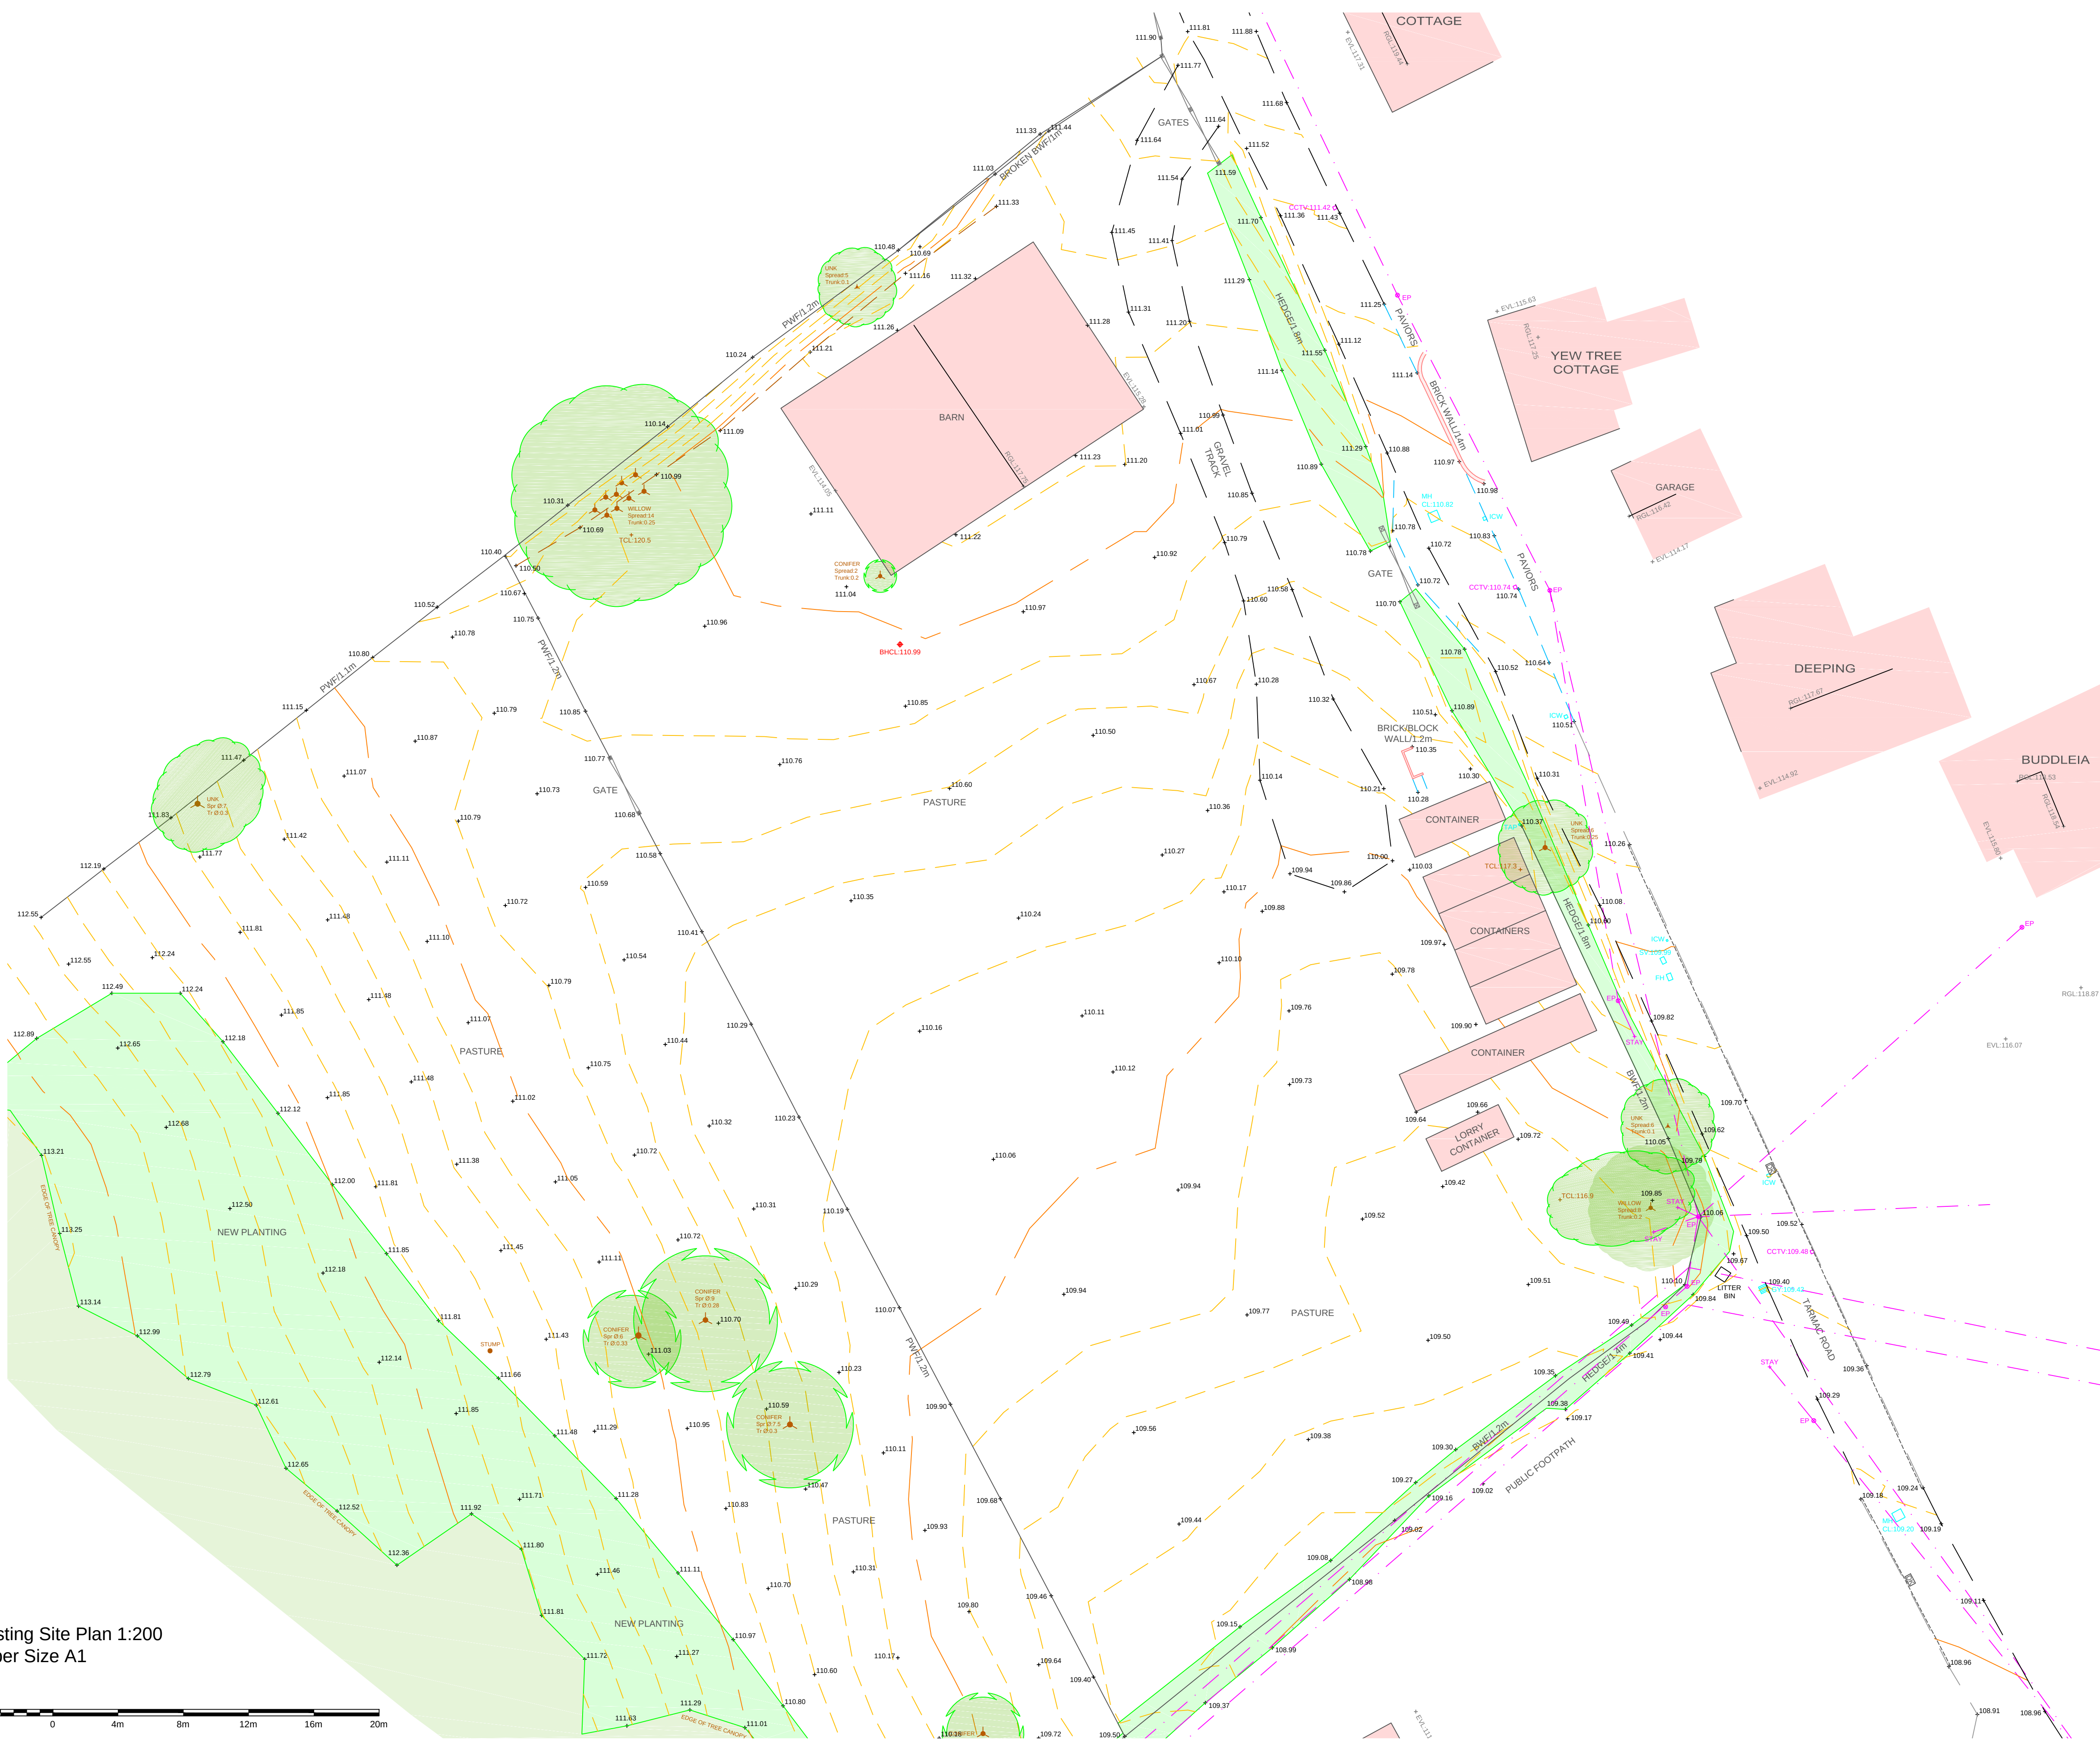

Existing Site Plan 1:200
Paper Size A1

 

C	Added additional surveyed area	29/04/26
B	Added Missing Container	22/10/25

REV:	DESCRIPTION:	DATE:
STATUS:		

Bernard E Cole & Partner
8 Love Lane
Romsey
Hampshire
SO51 8DE
Tel: 01794 512264
Fax: 01794 511919

SITE:

Land Opposite Jubilee Cottage,
Witt Road Winterslow.

CLIENT:	Mr C Kennedy		
TITLE:	Existing Site Plan		
SCALE: AT A1:	DATE:	DRAWN:	CHECKED:
AS SHOWN	19/02/24	GJ	GLS
PROJECT NO:	DRAWING NO:	REVISION:	
9780	1	C	