



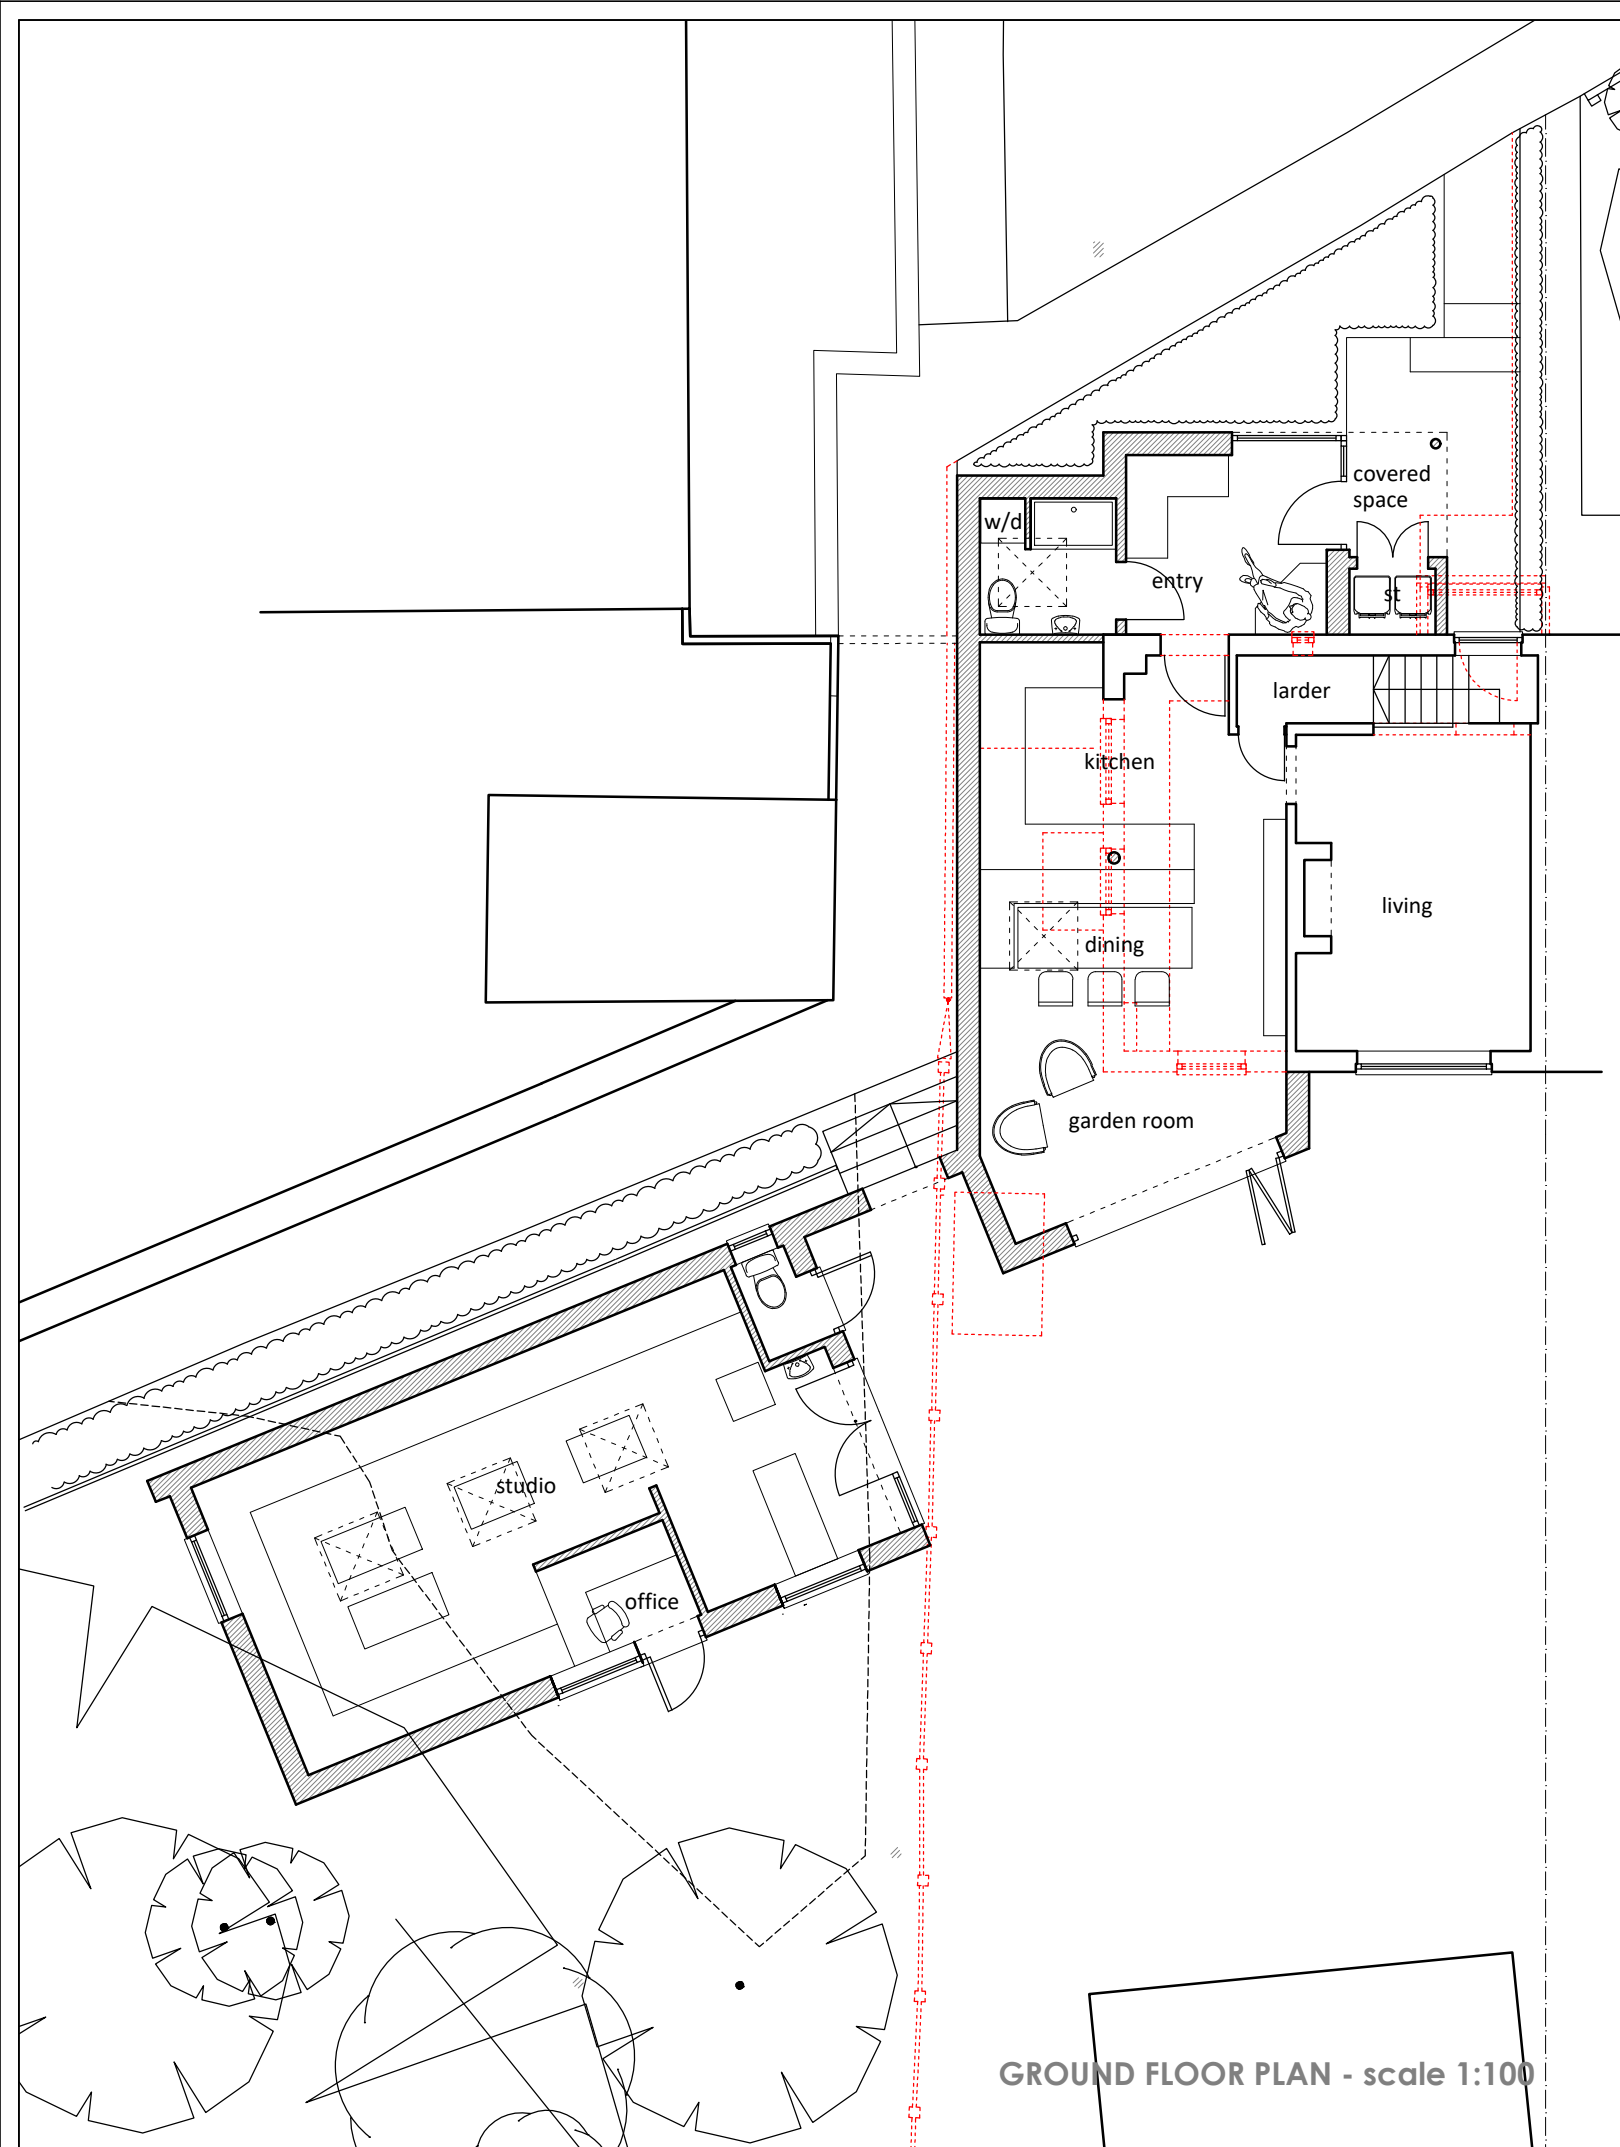

GROUND FLOOR PLAN - scale 1:100

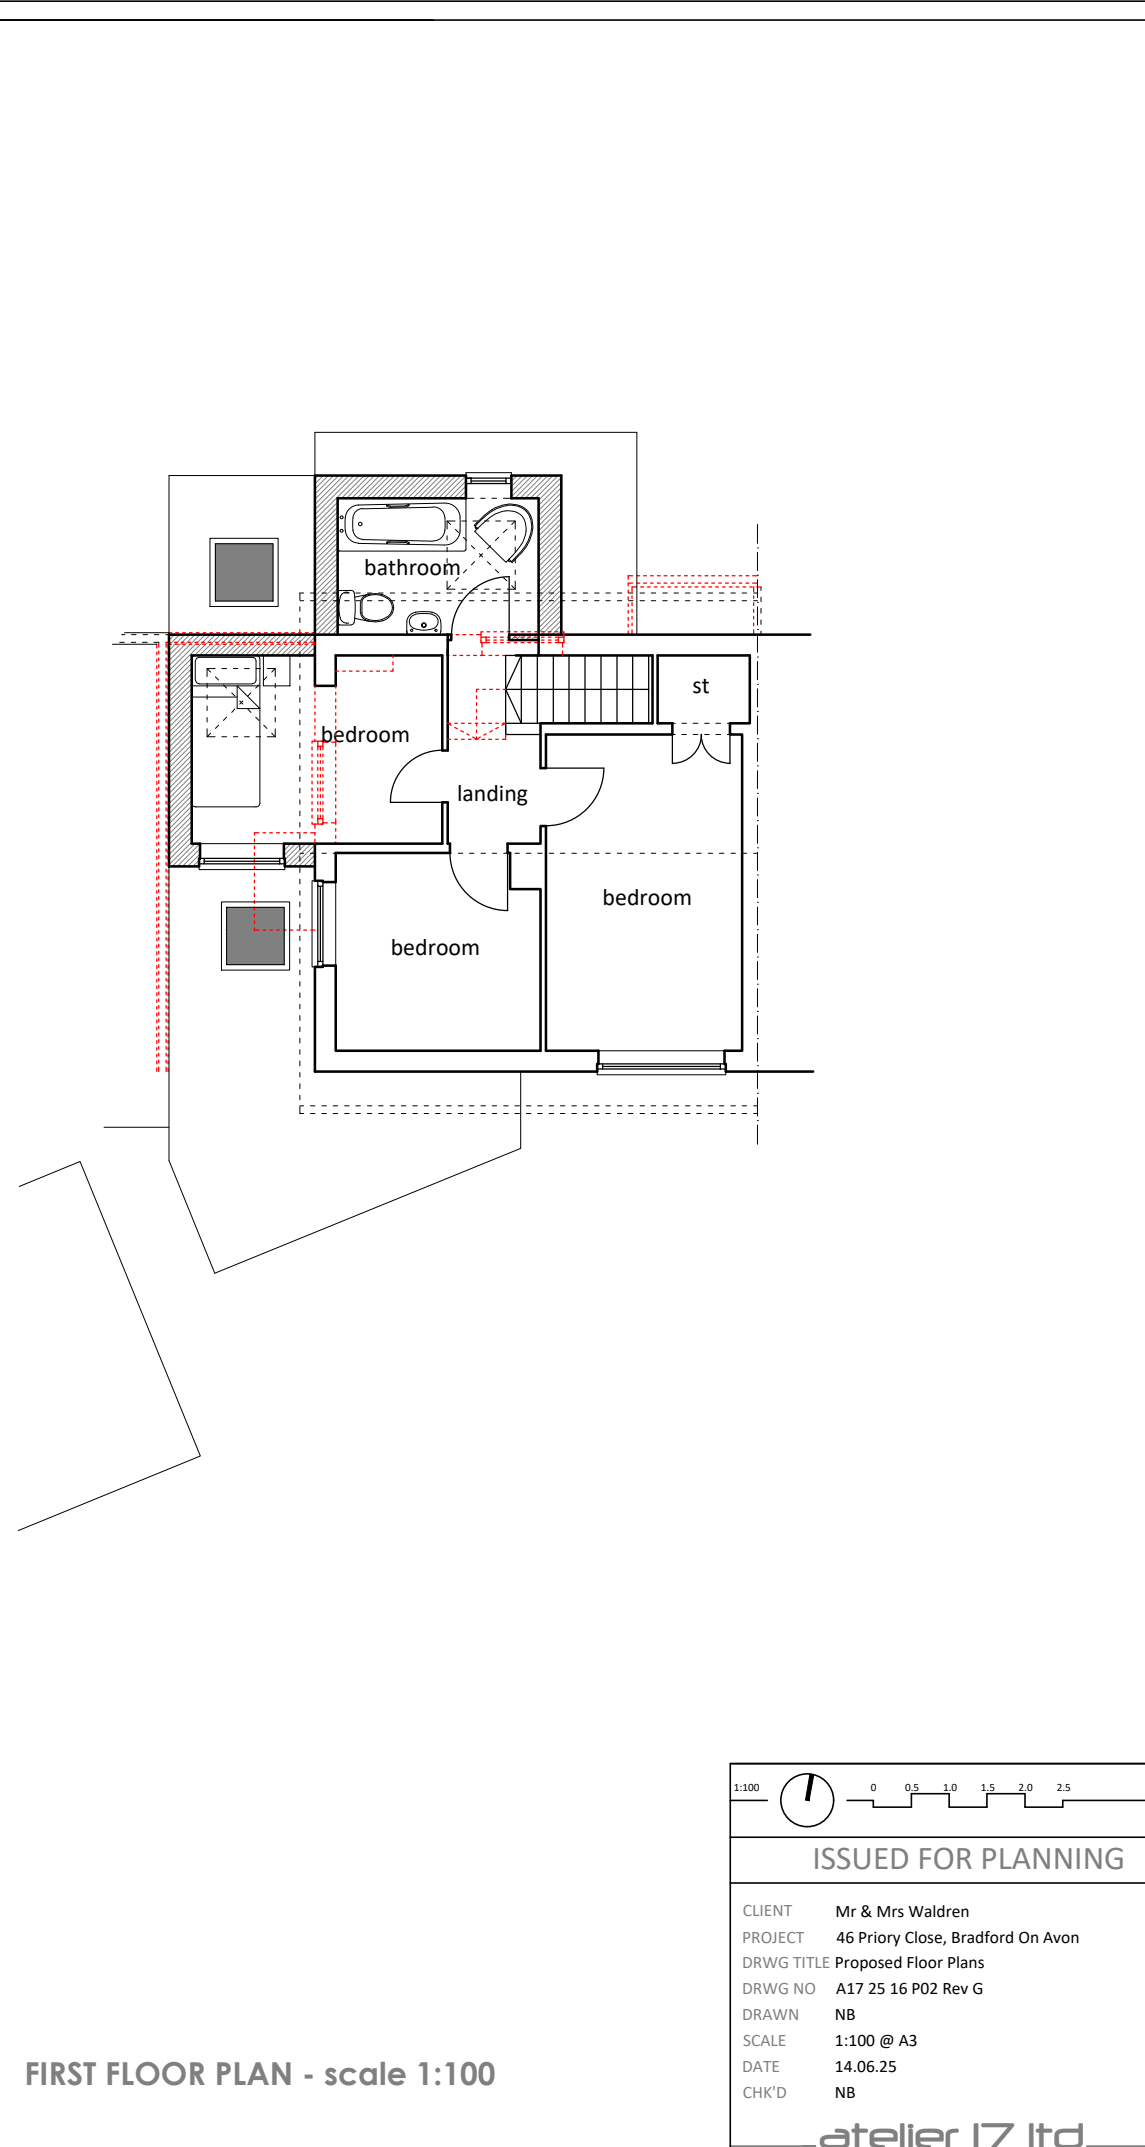

FIRST FLOOR PLAN - scale 1:100

1:100

ISSUED FOR PLANNING

CLIENT	Mr & Mrs Waldren
PROJECT	46 Priory Close, Bradford On Avon
DRWG TITLE	Proposed Floor Plans
DRWG NO	A17 25 16 P02 Rev G
DRAWN	NB
SCALE	1:100 @ A3
DATE	14.06.25
CHK'D	NB

atelier 17 ltd