



GENERAL NOTES:
1. This drawing is the copyright of KSA Architects Ltd and may not be copied, altered or reproduced in any form or passed on to a third party without written consent, if in doubt ASK.
2. This drawing has been produced as a guide, and is subject to further detailed information being provided, including but not limited to a full topographical survey, service enquires and an arboriculture study.



FRONT ELEVATION

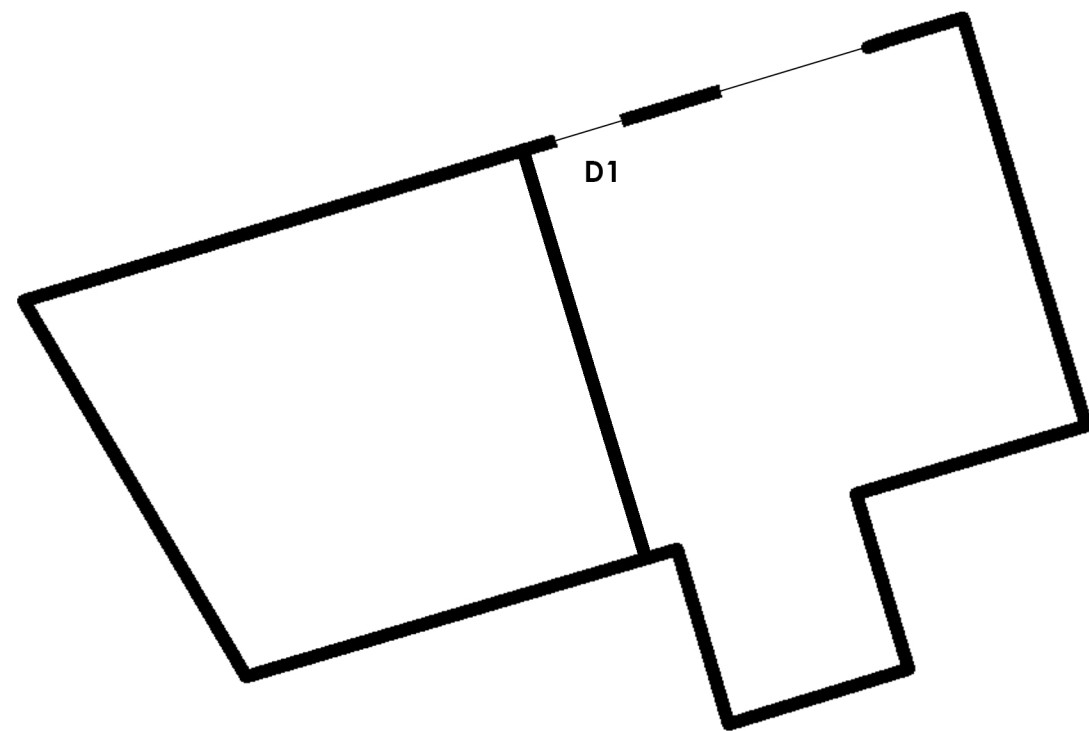

Ground Floor Plan

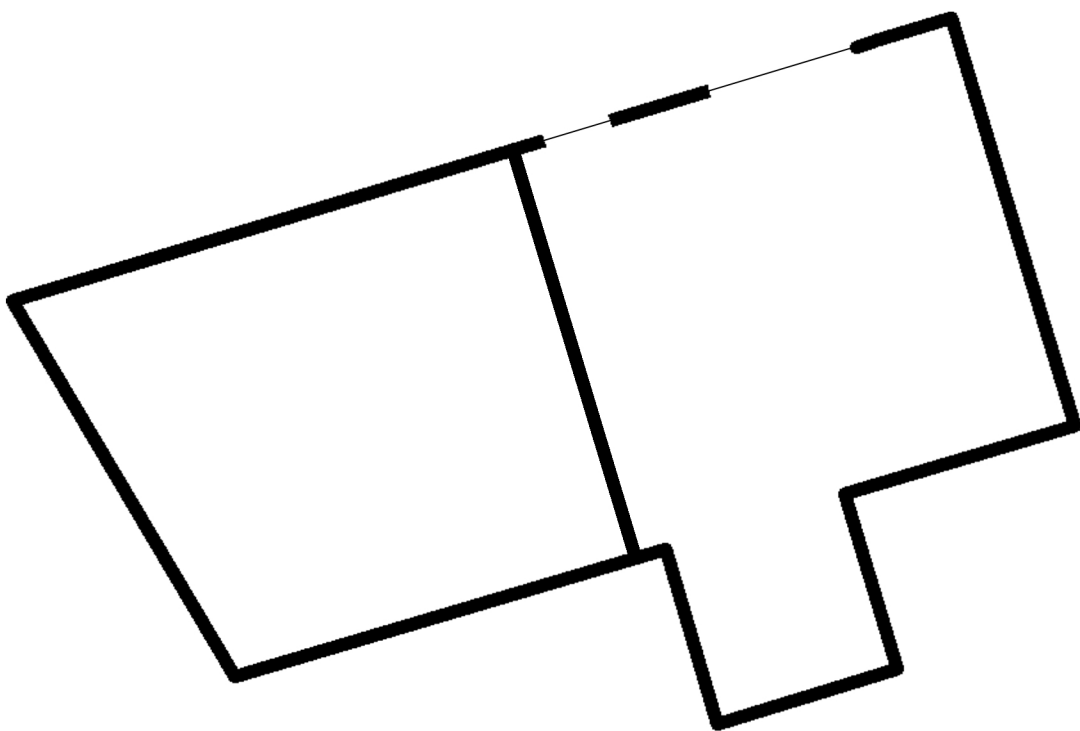

First Floor Plan



(SCALE 1:100)

A	19.05.26	First Issue	BB	OK
Rev	Date	Description	Rev By	Ckd By

KSA The people orientated placemakers.

Client
ASTER

Project
WILTSHIRE SITES
2 Hare and Hounds Street
Devizes
SN10 1LZ

Drawing Title
Existing Floor Plans, Elevations and Photos

Drawing Status
PLANNING

Scale
1:100 @ A2

Document Ref.
1324 PD130

Revision
A

Drawn By
BB

RIBA KSA Architects Ltd, Concept House 35 Kingston Crescent, North End Portsmouth, Hampshire, PO2 8AA Phone: 023 9267 3618 Email: info@ksaltd.co.uk Web: www.ksaltd.co.uk