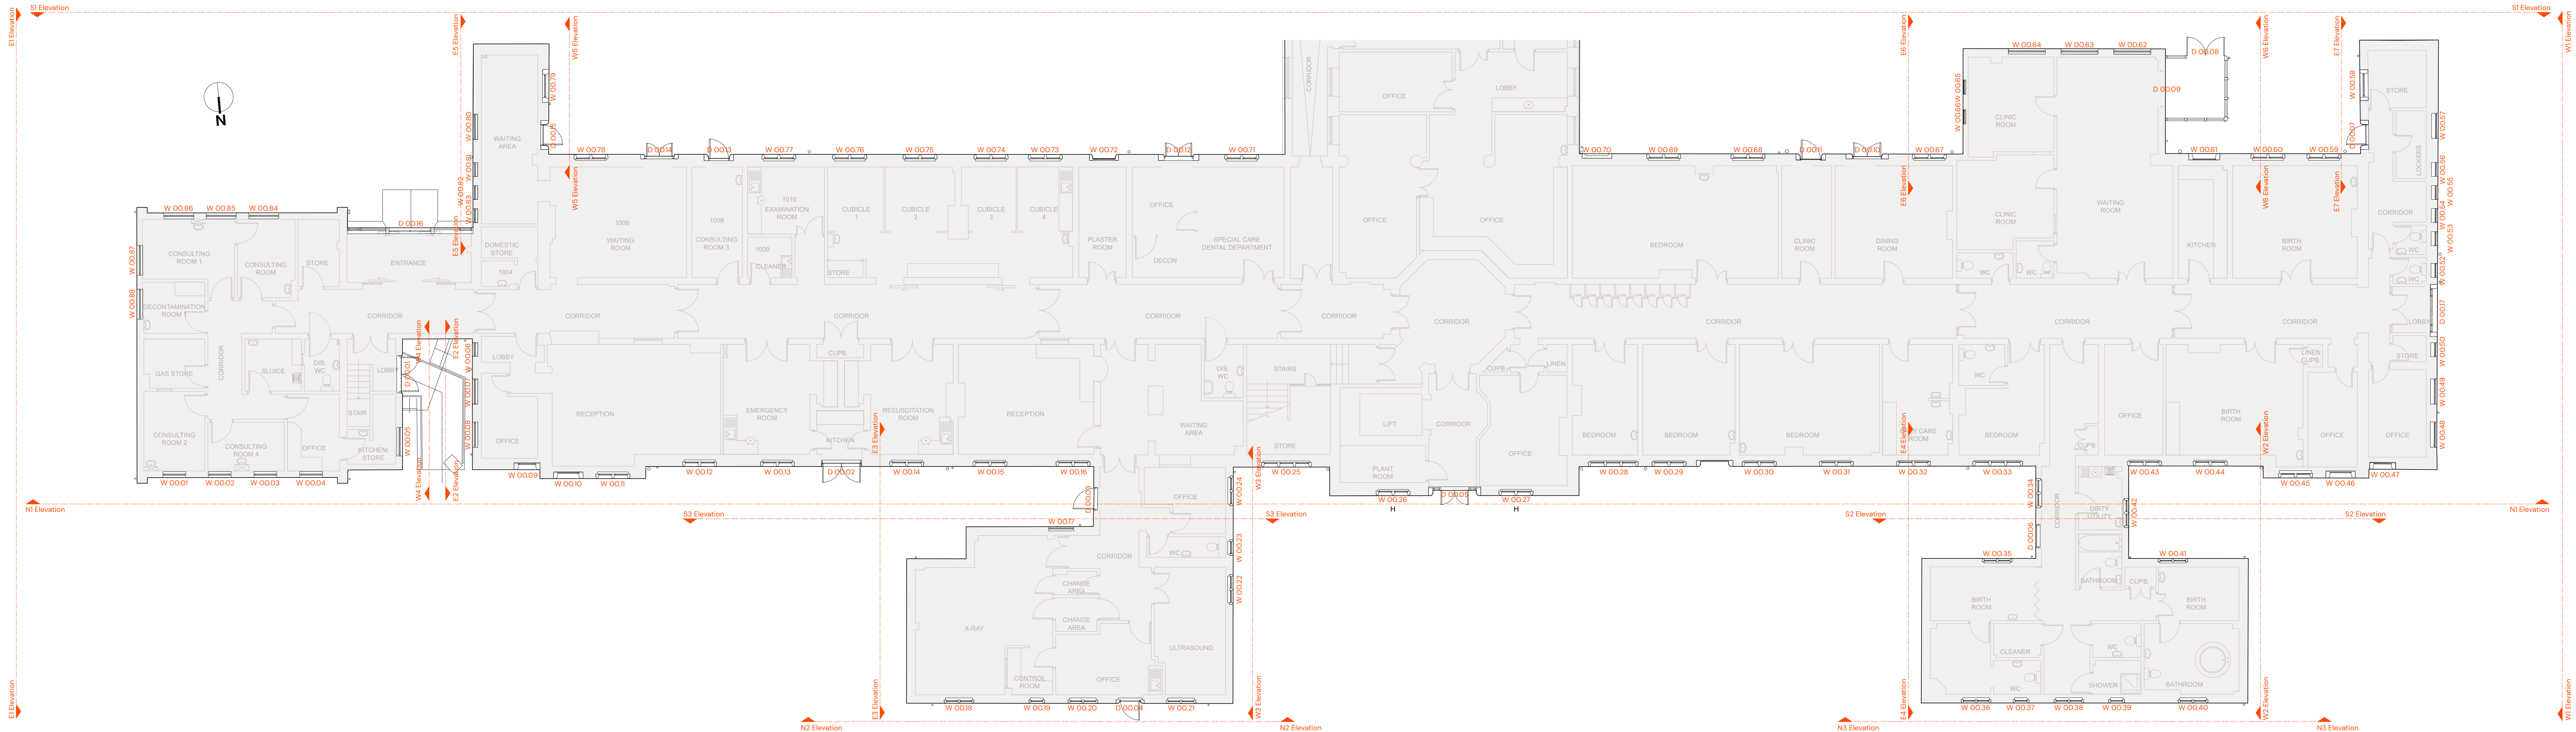
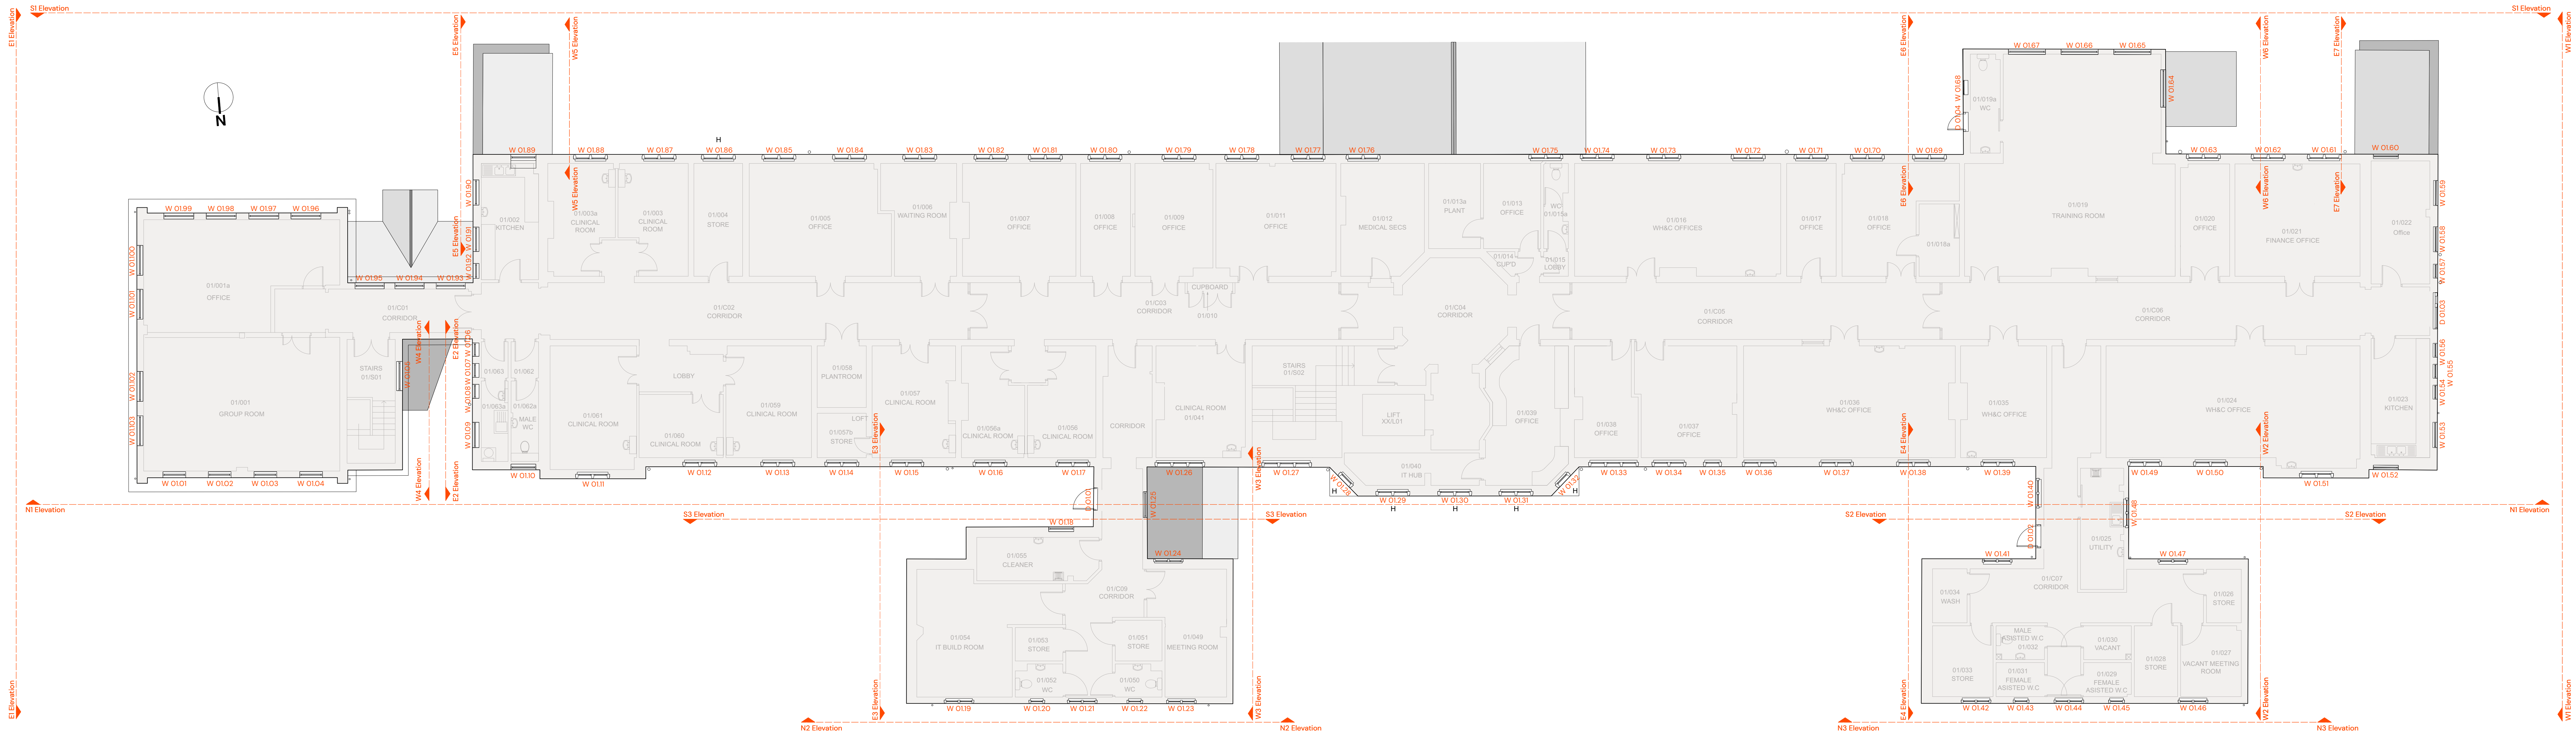


Kendall Kingscott
Windward House, Fitzroy Road,
Exeter, Devon, EX1 3LJ
+44 (0)1392 266 890
www.kendallkingscott.co.uk

Do not scale this drawing

Project: **Chippenhams Hospital**
Drawing Title: **EXISTING GROUND and 1st FLOOR PLANS**
Project Number/Drawing Number: **241381-CWR-KK-XX-ZZ-DR-AT-1010**
Check all dimensions and levels on site

Date: **27/03/2026**
Scale: **1:100**
Drawn: **RH**
Checked: **PS**
Proposed/Status: **PLANNING**
Paper Size: **ISO A0**

POI: **27/03/2026** RH PS Issued for Planning
Rev: **Date** By: **Ap** Note

Drawing Title: **EXISTING GROUND and 1st FLOOR PLANS**

Project Number/Drawing Number: **241381-CWR-KK-XX-ZZ-DR-AT-1010**

Check all dimensions and levels on site

Revision: **POI**
© Copyright

Only to be used on the site for which designed. The electronic transmission of design information contained in this drawing is carried out entirely at the User's risk and Kendall Kingscott Ltd will have no liability for any errors or inaccuracies arising therefrom. The production of amended or updated information from the said design information by the User is entirely the responsibility of the User and Kendall Kingscott Ltd shall have no responsibility to inspect thereof whatsoever.