




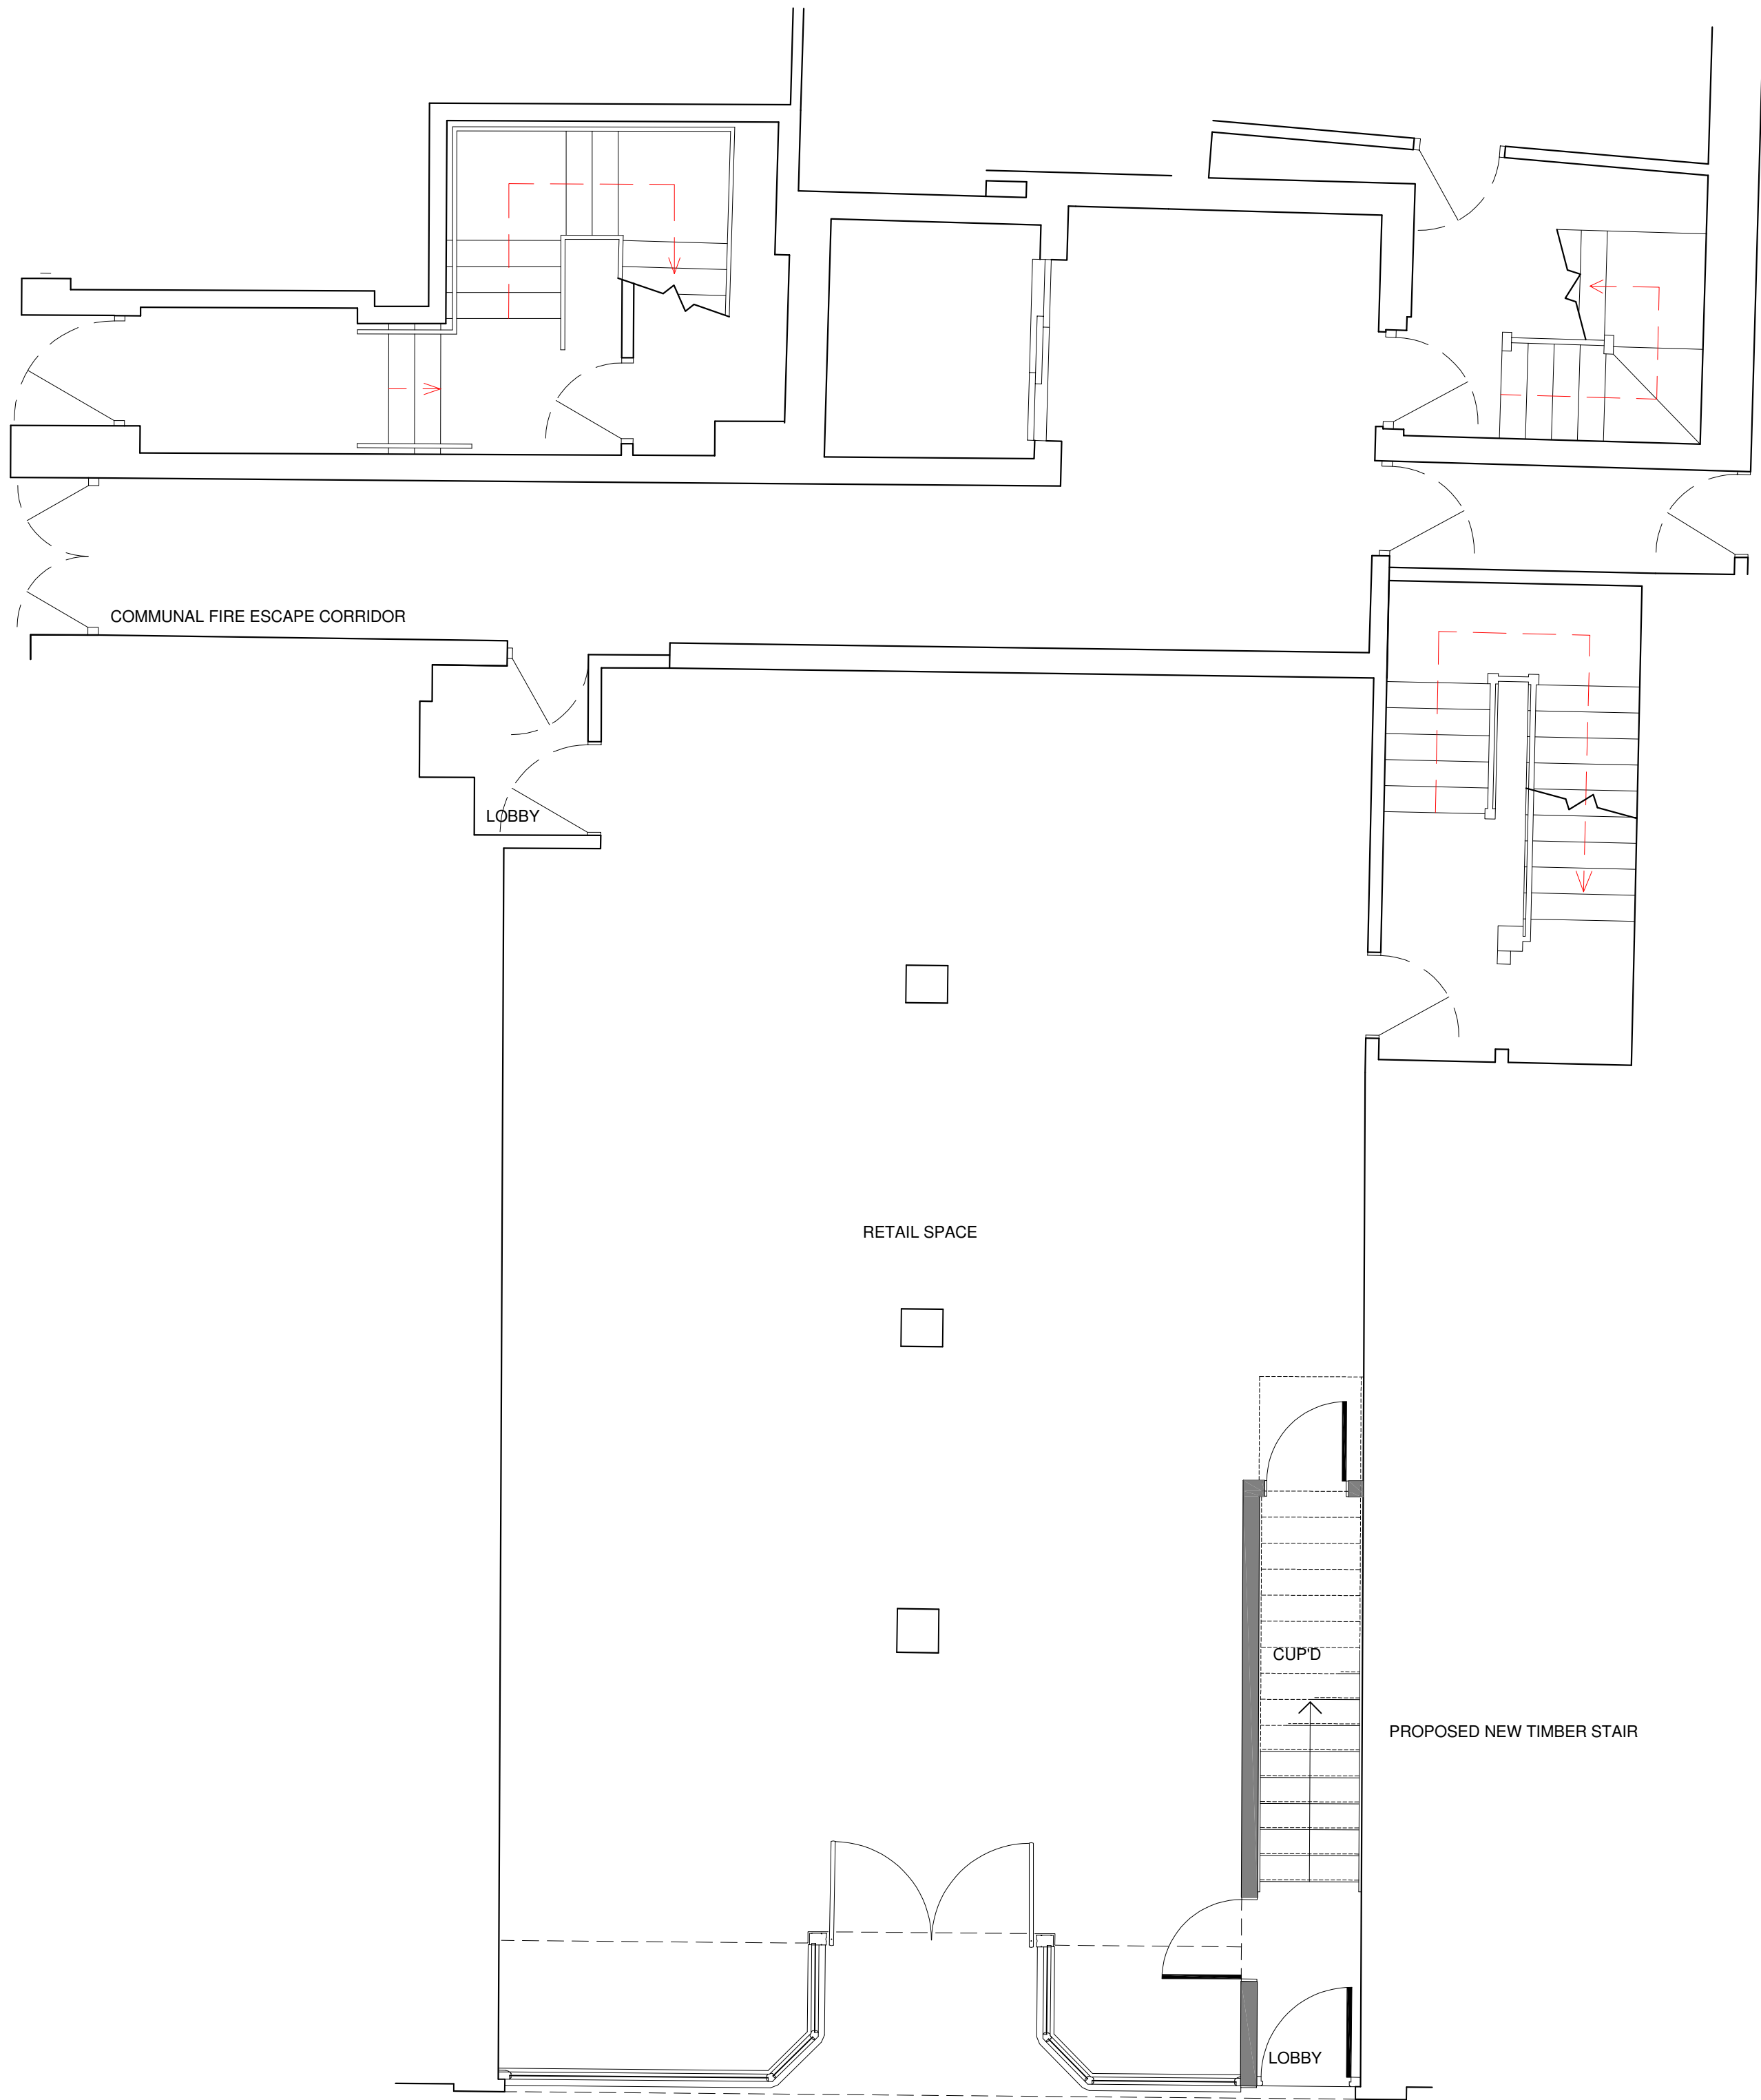

GROUND FLOOR PLAN

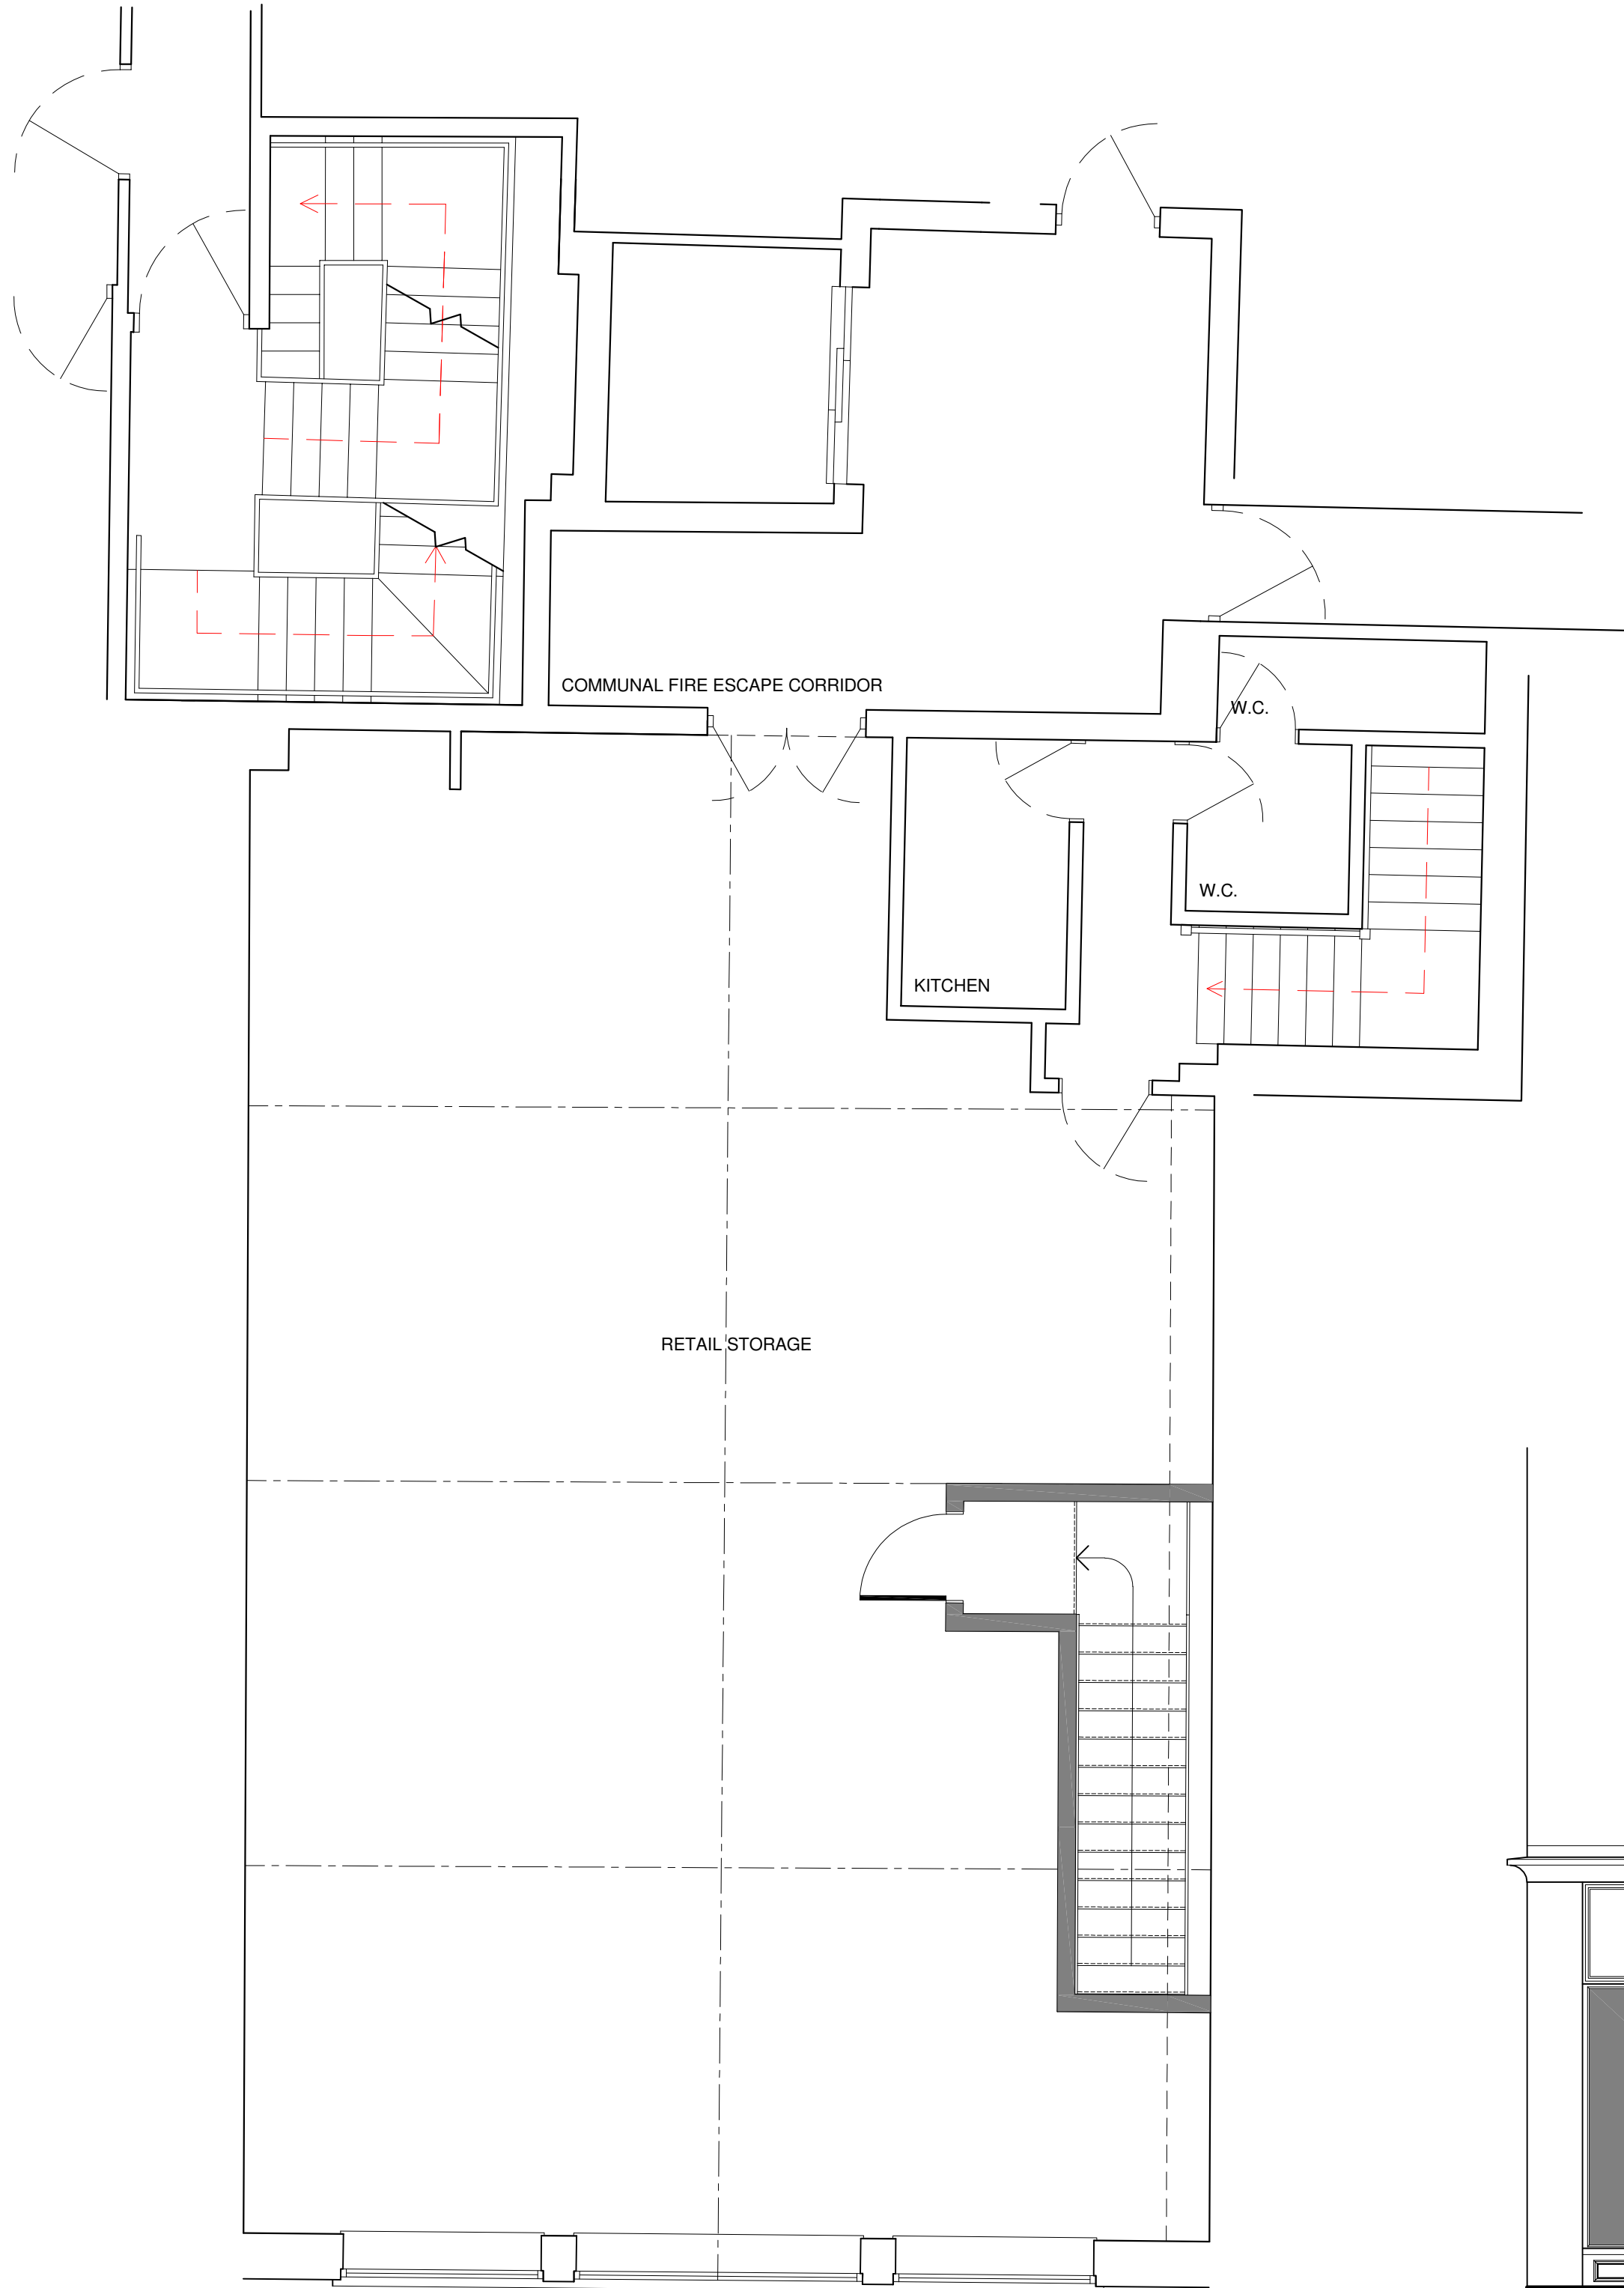


FIRST FLOOR PLAN

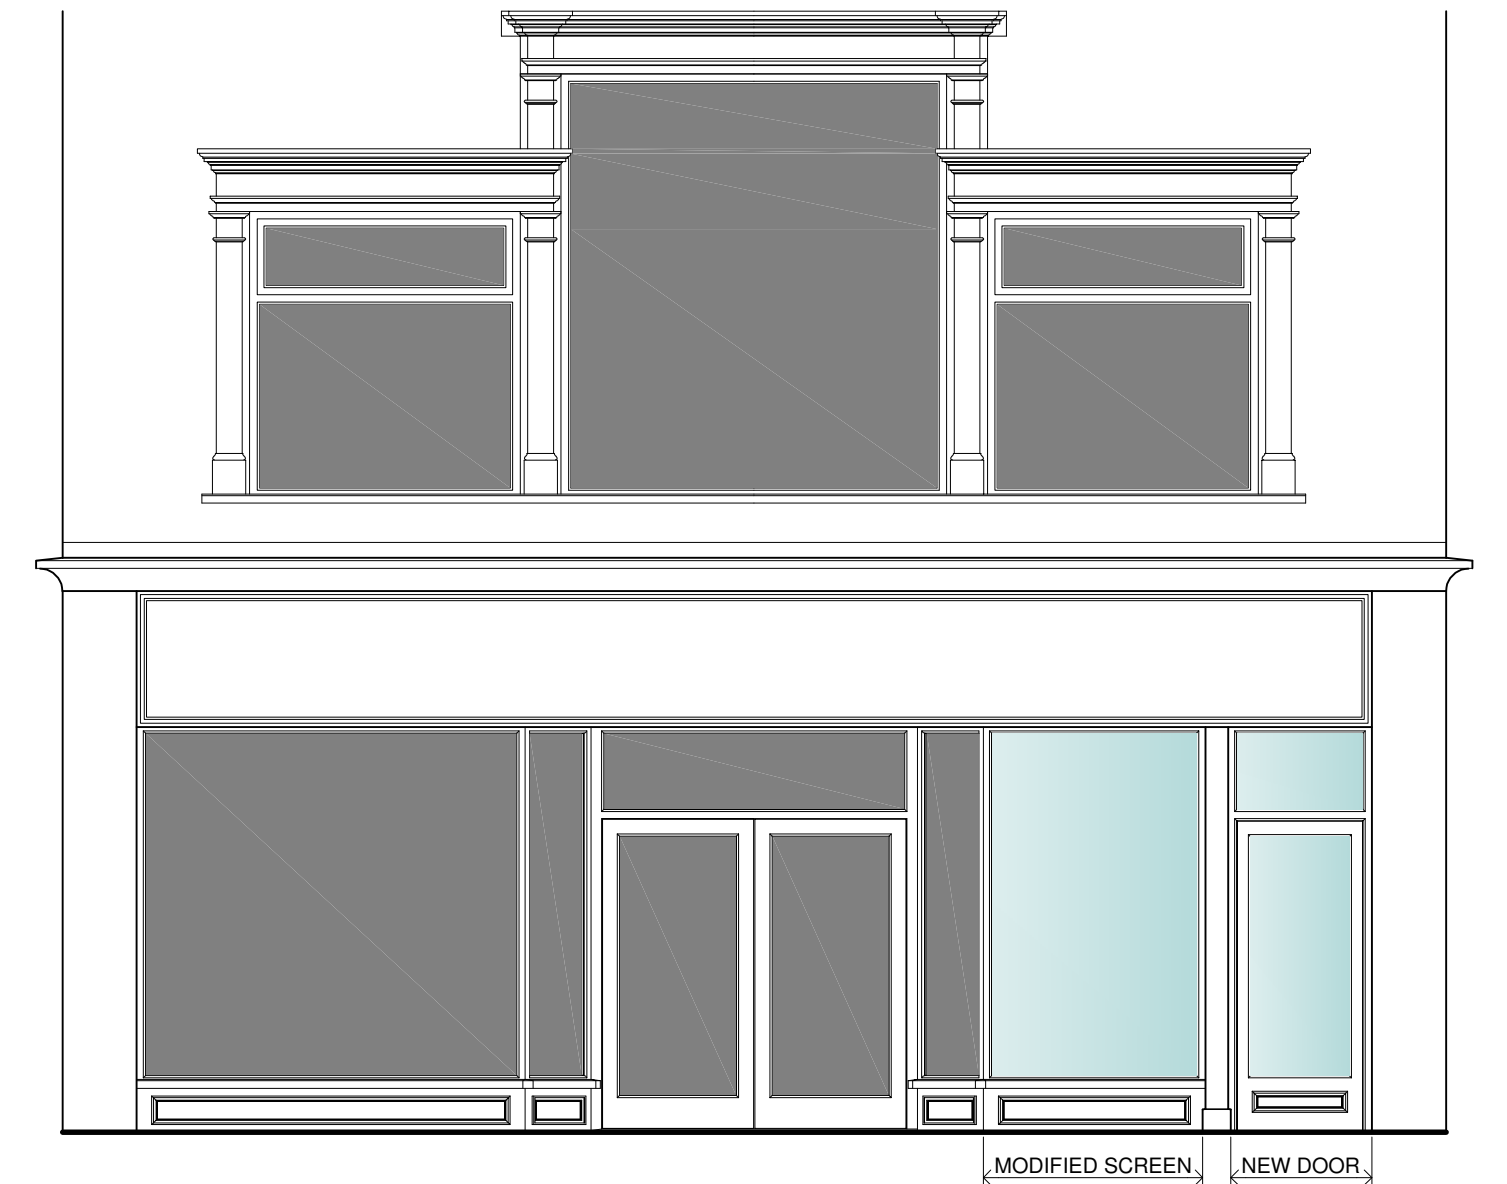

SHOP FRONT ELEVATION

Proposed materials and finishes: To match existing hardwood modified window laminated screen with new hardwood door frame with glazed 6mm toughened glass panel painted to match existing double centre doors. All new mouldings and sizes to match existing with 50mm front face cill, vertical and headsections are 25mm front face as of existing.

 

DATE		REVISIONS		DRAWING TITLE	
CLIENT		JOB TITLE		PROPOSED PLANS & ELEVATIONS.	
NEP		PROPOSED IMPROVEMENTS 37 SILVER STREET SALISBURY WILTSHIRE		PLANNING & DESIGN	
1:50 @ A1		MAR 2026		22 DEVONSHIRE ROAD SALISBURY WILTSHIRE SP1 3NW	
R/L		DRAWING No		REV	
		1621/02		A	