





AS PROPOSED PLOT 08 REAR (SOUTH) ELEVATION
SCALE - 1:100

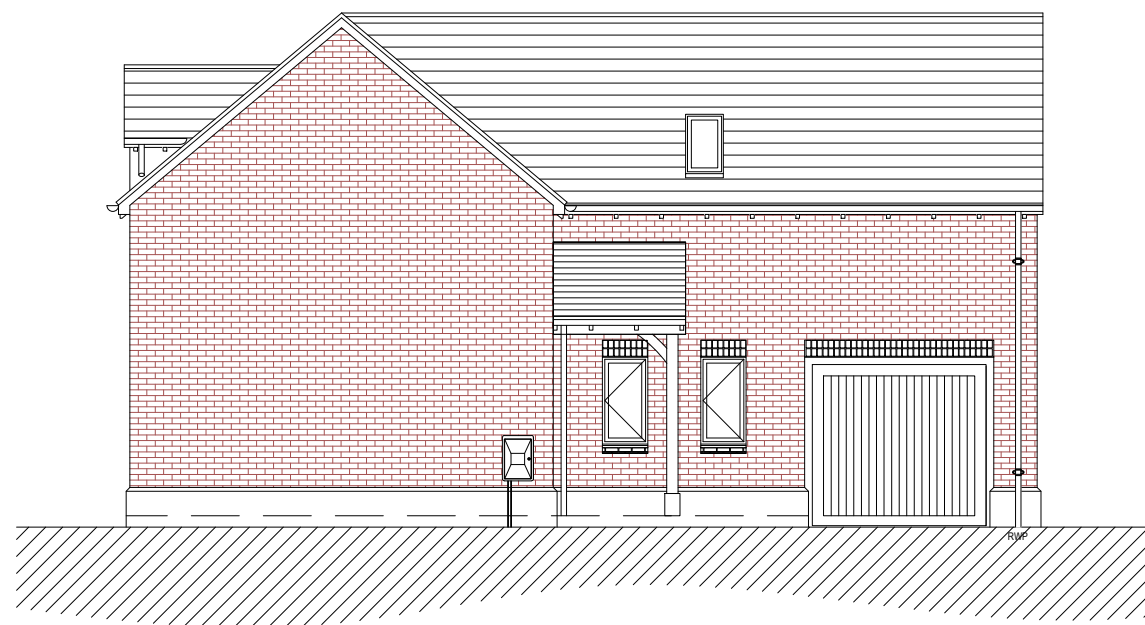


AS PROPOSED PLOT 08 SIDE (EAST) ELEVATION
SCALE - 1:100

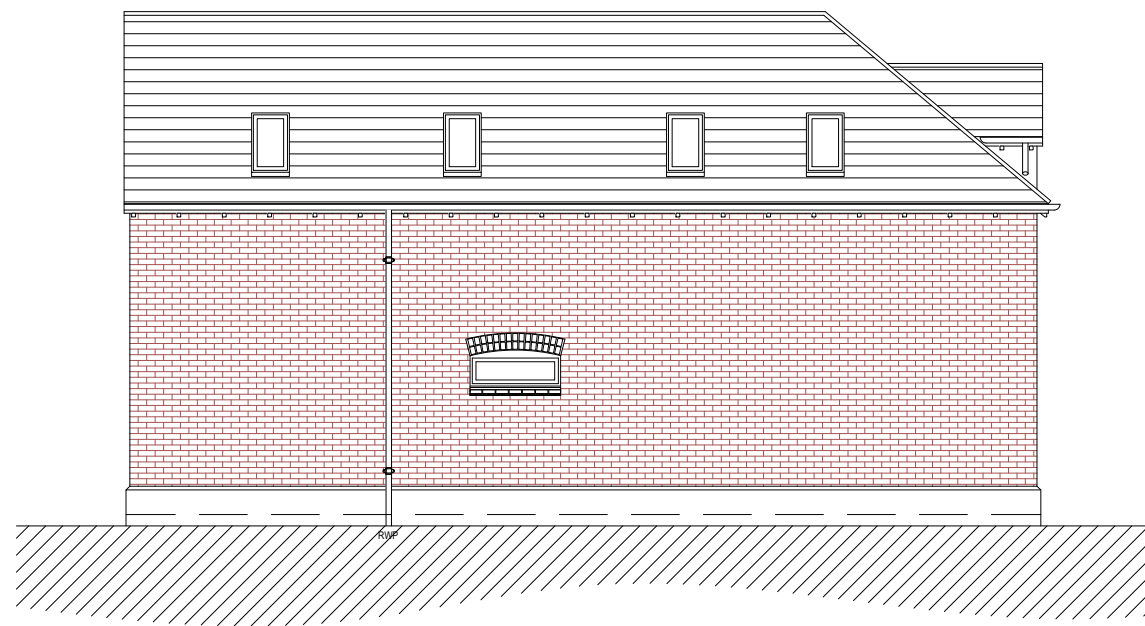


AS PROPOSED PLOT 08 SIDE (WEST) ELEVATION
SCALE - 1:100



AS PROPOSED PLOT 08 FRONT (NORTH) ELEVATION
SCALE - 1:100

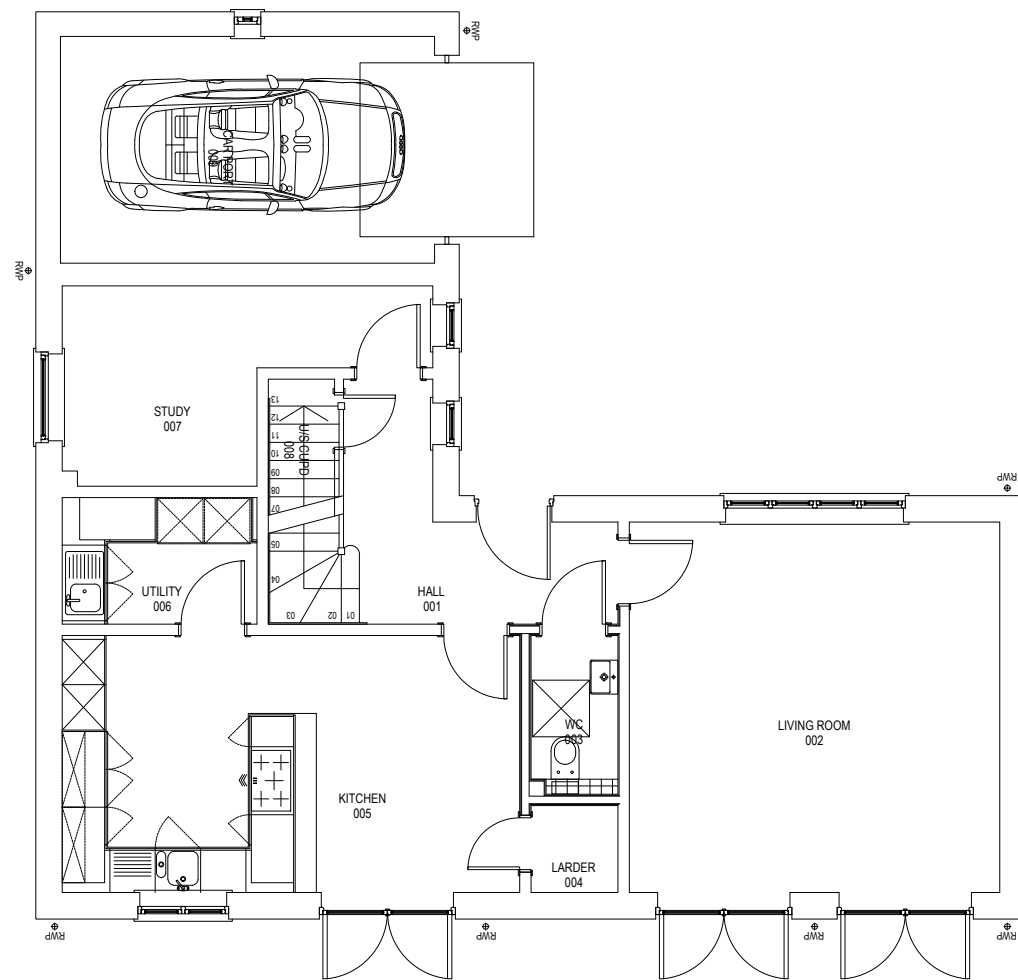


AS PROPOSED PLOT 08 GROUND FLOOR PLAN
SCALE - 1:100

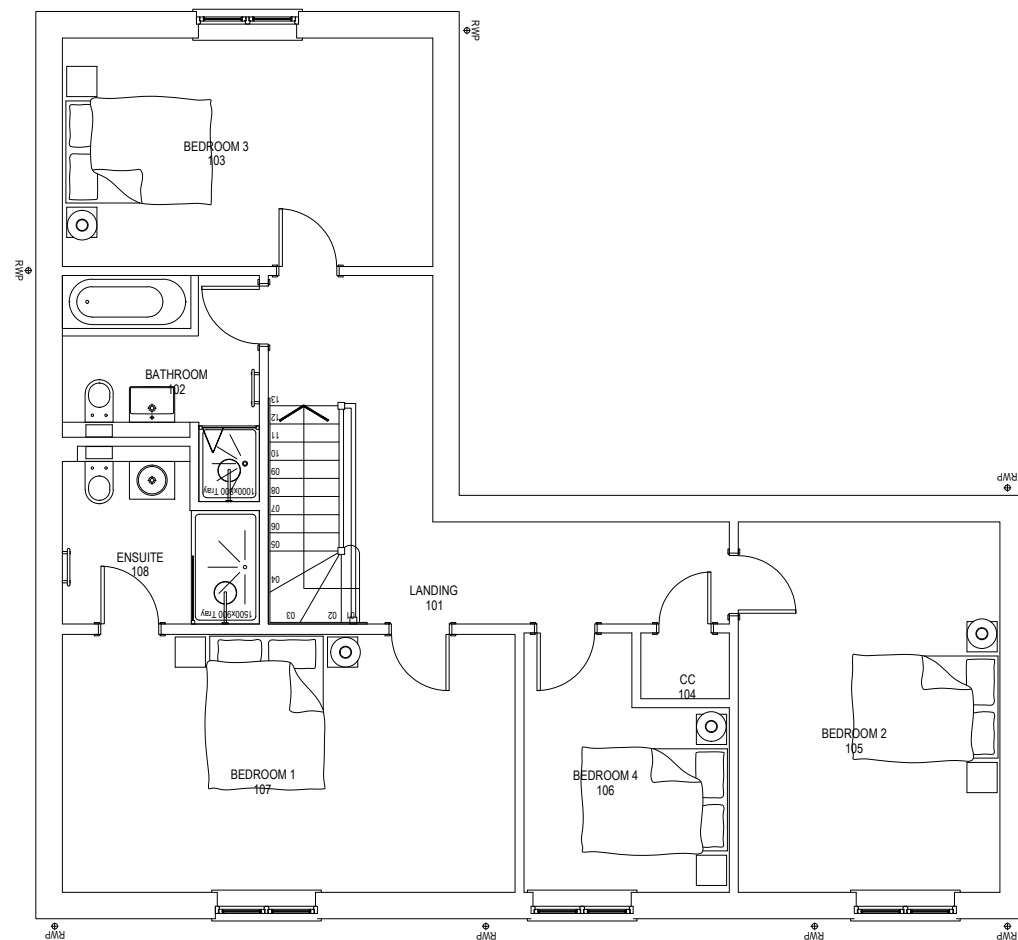


AS PROPOSED PLOT 08 FIRST FLOOR PLAN
SCALE - 1:100

AS PROPOSED PLOT 09 GROUND FLOOR PLAN
SCALE - 1:100

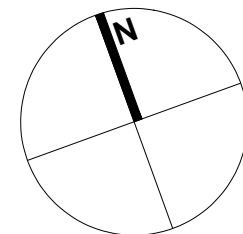


FLOOR PLANS ONLY

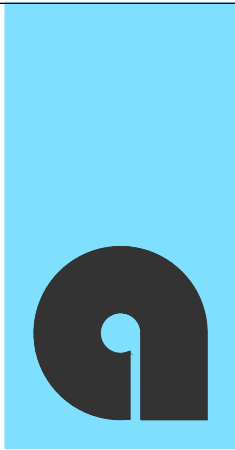

**ASHFORD
HOMES**
[SOUTH WESTERN] LIMITED

DORIC HOUSE, MIDDLETON DRIVE,
BRADFORD, WILTS BA15 1GB
TEL: 01225 791155
FAX: 01225 791166
WEB SITE: www.ashford-homes.co.uk
E-MAIL: ajm@ashford-homes.co.uk

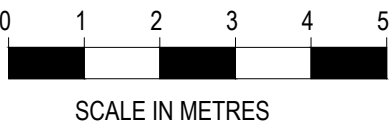

revisions	
Only figured dimensions are to be worked from. Discrepancies must be reported to Ashford Homes.	
THIS DRAWING IS COPYRIGHT ©	
project 8 AUBREYS YARD POULSHOT SN10 1FJ	
drawing name PROPOSED PLANS & ELEVATIONS	
drawing no. POU-165-P	revision -
scale 1:100	paper size A1
date 20-05-26	
drawn by GIJ	approved by