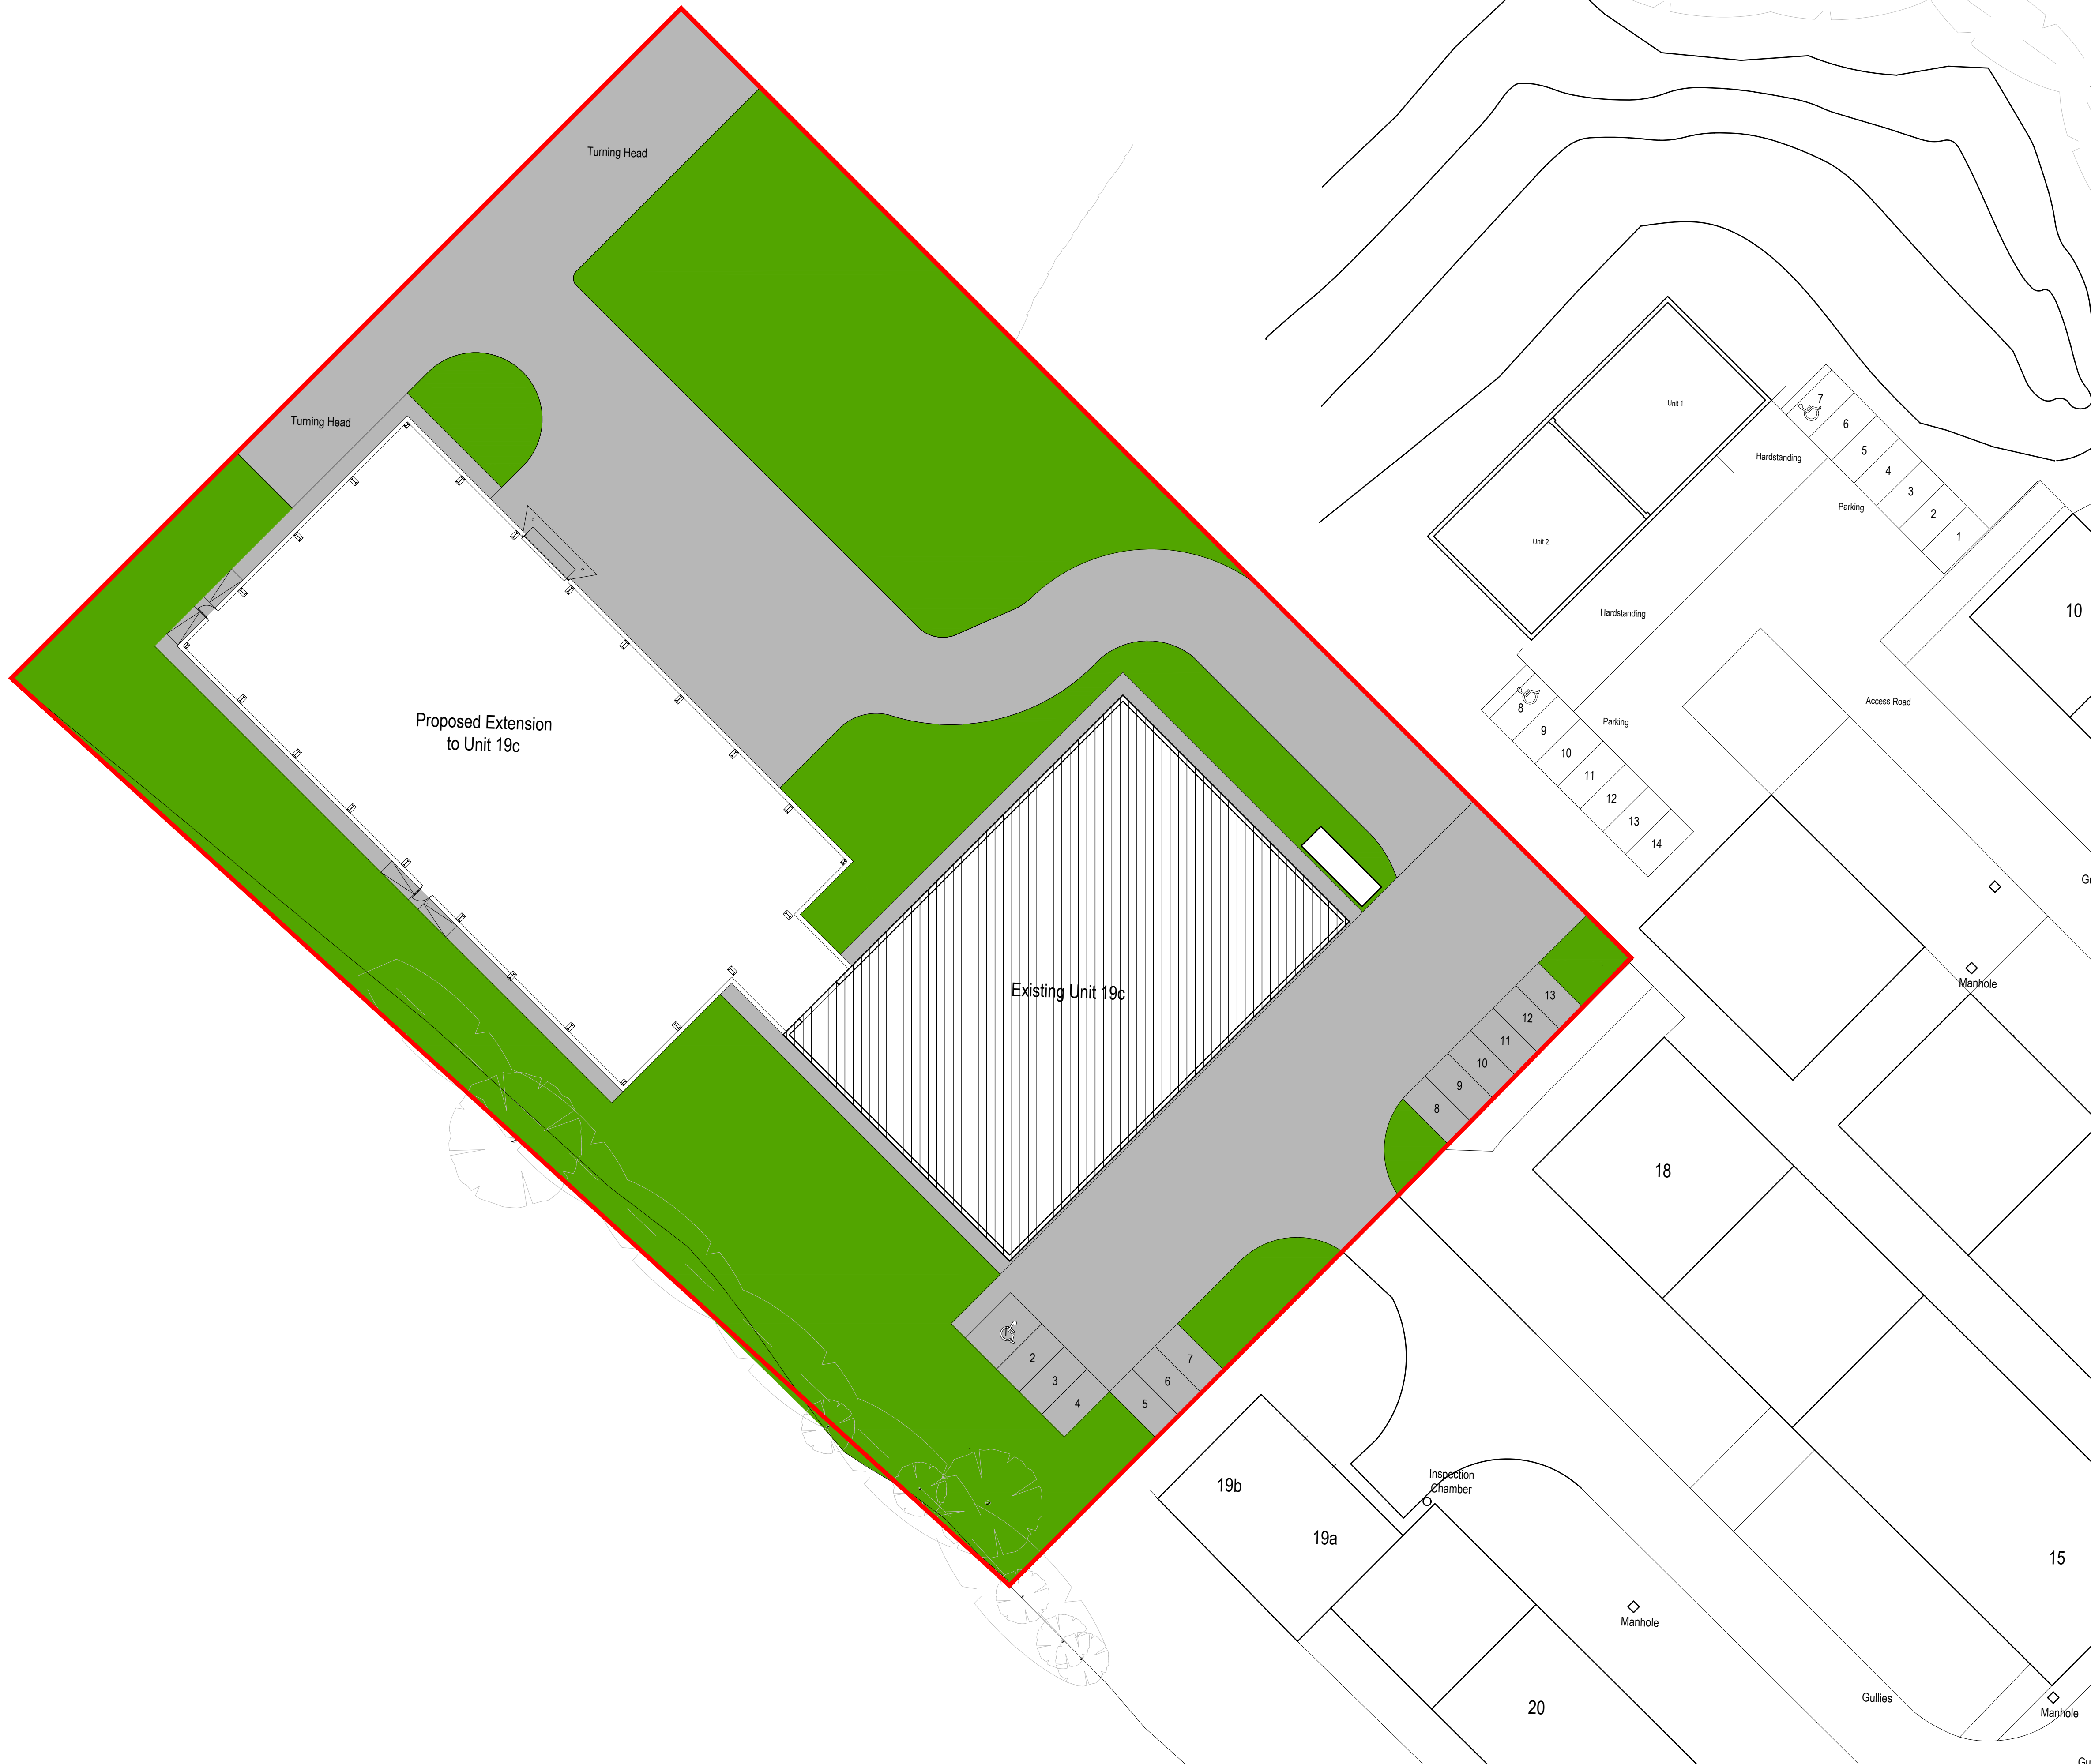
 
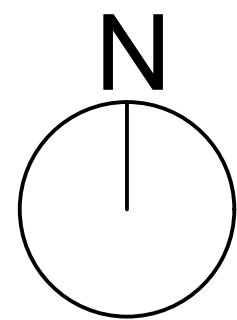


**ASHFORD
HOMES**
[SOUTH WESTERN] LIMITED

DORIC HOUSE, MIDDLETON DRIVE
BRADFORD ON AVON,
WILTSHIRE, BA15 1GB
TEL: 01225 791155
FAX: 01225 791166
WEB SITE: www.ashfordhomes.co.uk
E-MAIL: ahm@ashfordhomes.co.uk

C 20-05-26 scale bar amended
B 24-07-25 future development added
A 25-06-25 first issue

revisions

Only figured dimensions are to be
worked from. Discrepancies must be
reported to Ashford Homes.

THIS DRAWING IS COPYRIGHT ©

drawing status
PLANNING ISSUE

project
**TINPLATE
SOUTHWICK**

drawing name
**PROPOSED
SITE PLAN**

drawing no. TIN-001	revision C
-------------------------------	----------------------

scale 1:250	paper size A1
-----------------------	-------------------------

date 23/05/25	
-------------------------	--

drawn by FC	approved by
-----------------------	-------------