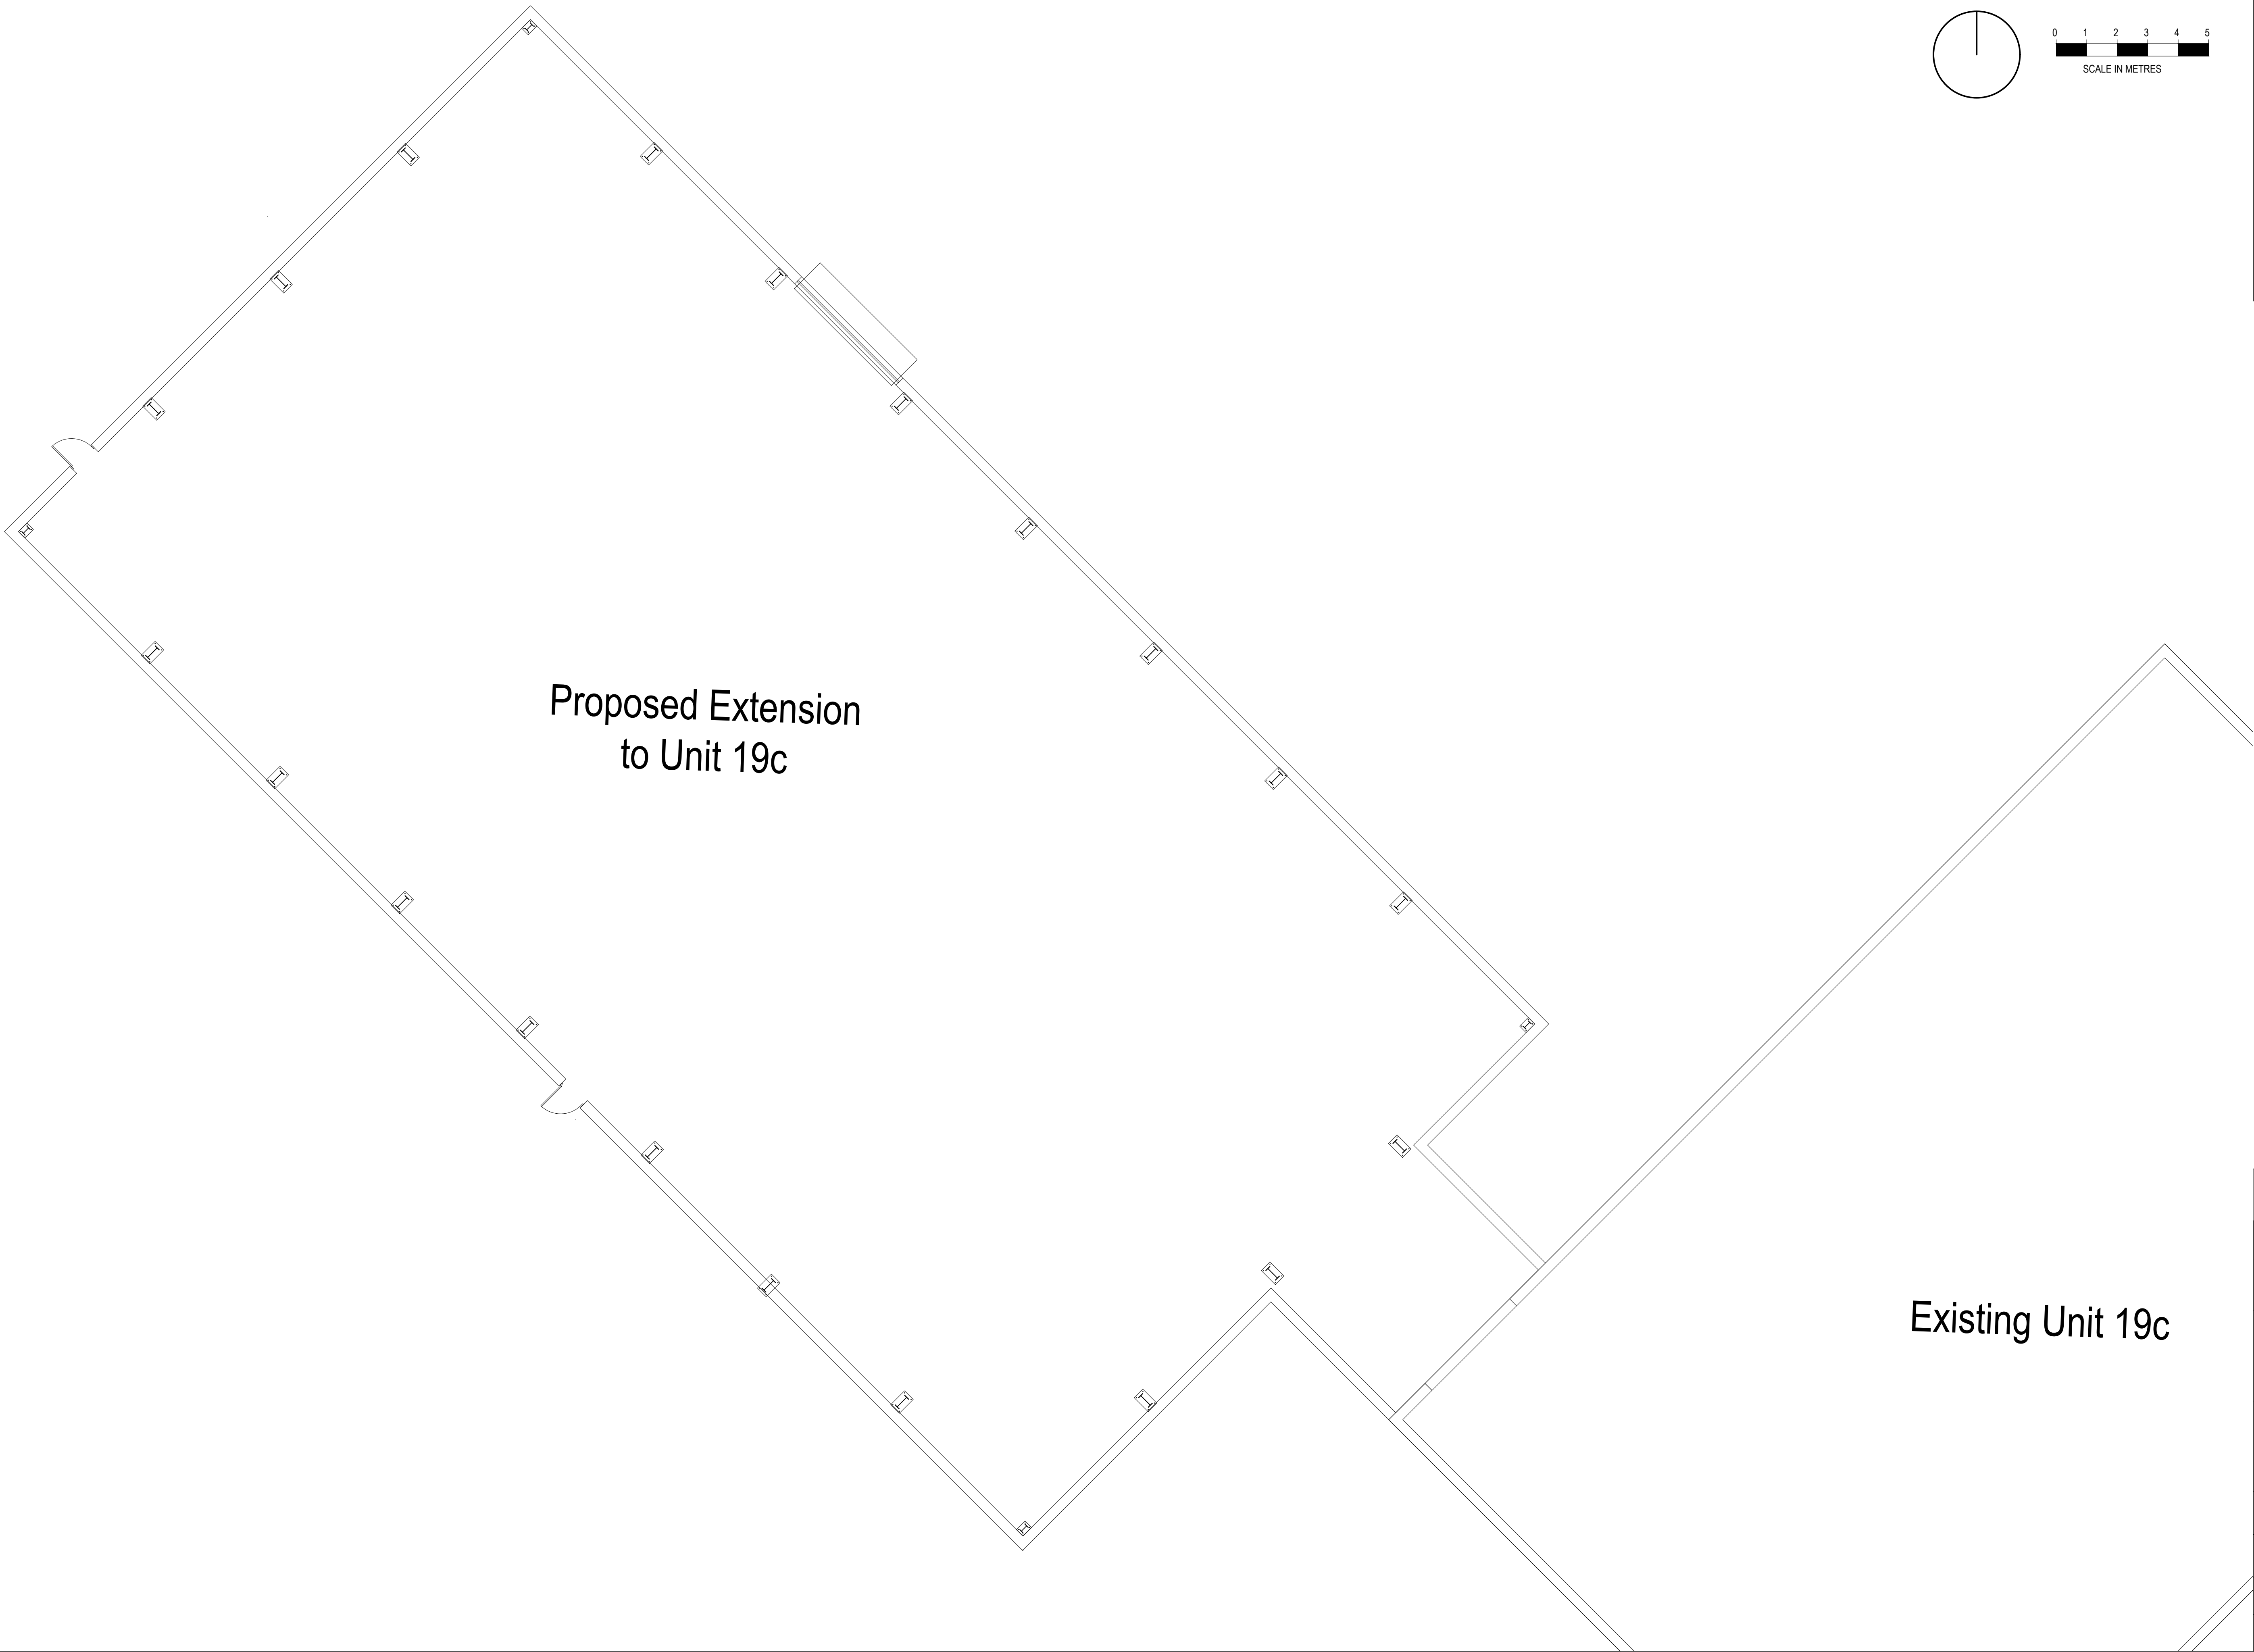


**ASHFORD
HOMES**
[SOUTH WESTERN] LIMITED

DORIC HOUSE, MIDDLETON DRIVE
BRADFORD ON AVON,
WILTSHIRE, BA15 1GB
TEL: 01225 791155
FAX: 01225 791166
WEB SITE: www.ashfordhomes.co.uk
E-MAIL: ashman@ashfordhomes.co.uk

B 20-05-25 scale bar amended
A 25-06-25 first issue
revisions

Only figured dimensions are to be
worked from. Discrepancies must be
reported to Ashford Homes.

THIS DRAWING IS COPYRIGHT ©

drawing status
PLANNING ISSUE

project
TINPLATE
SOUTHWICK

drawing name
PROPOSED
FLOOR PLAN

drawing no. TIN-003	revision B
------------------------	---------------

scale 1:100	paper size A1
----------------	------------------

date 24-06-25	
------------------	--

drawn by FC	approved by
----------------	-------------