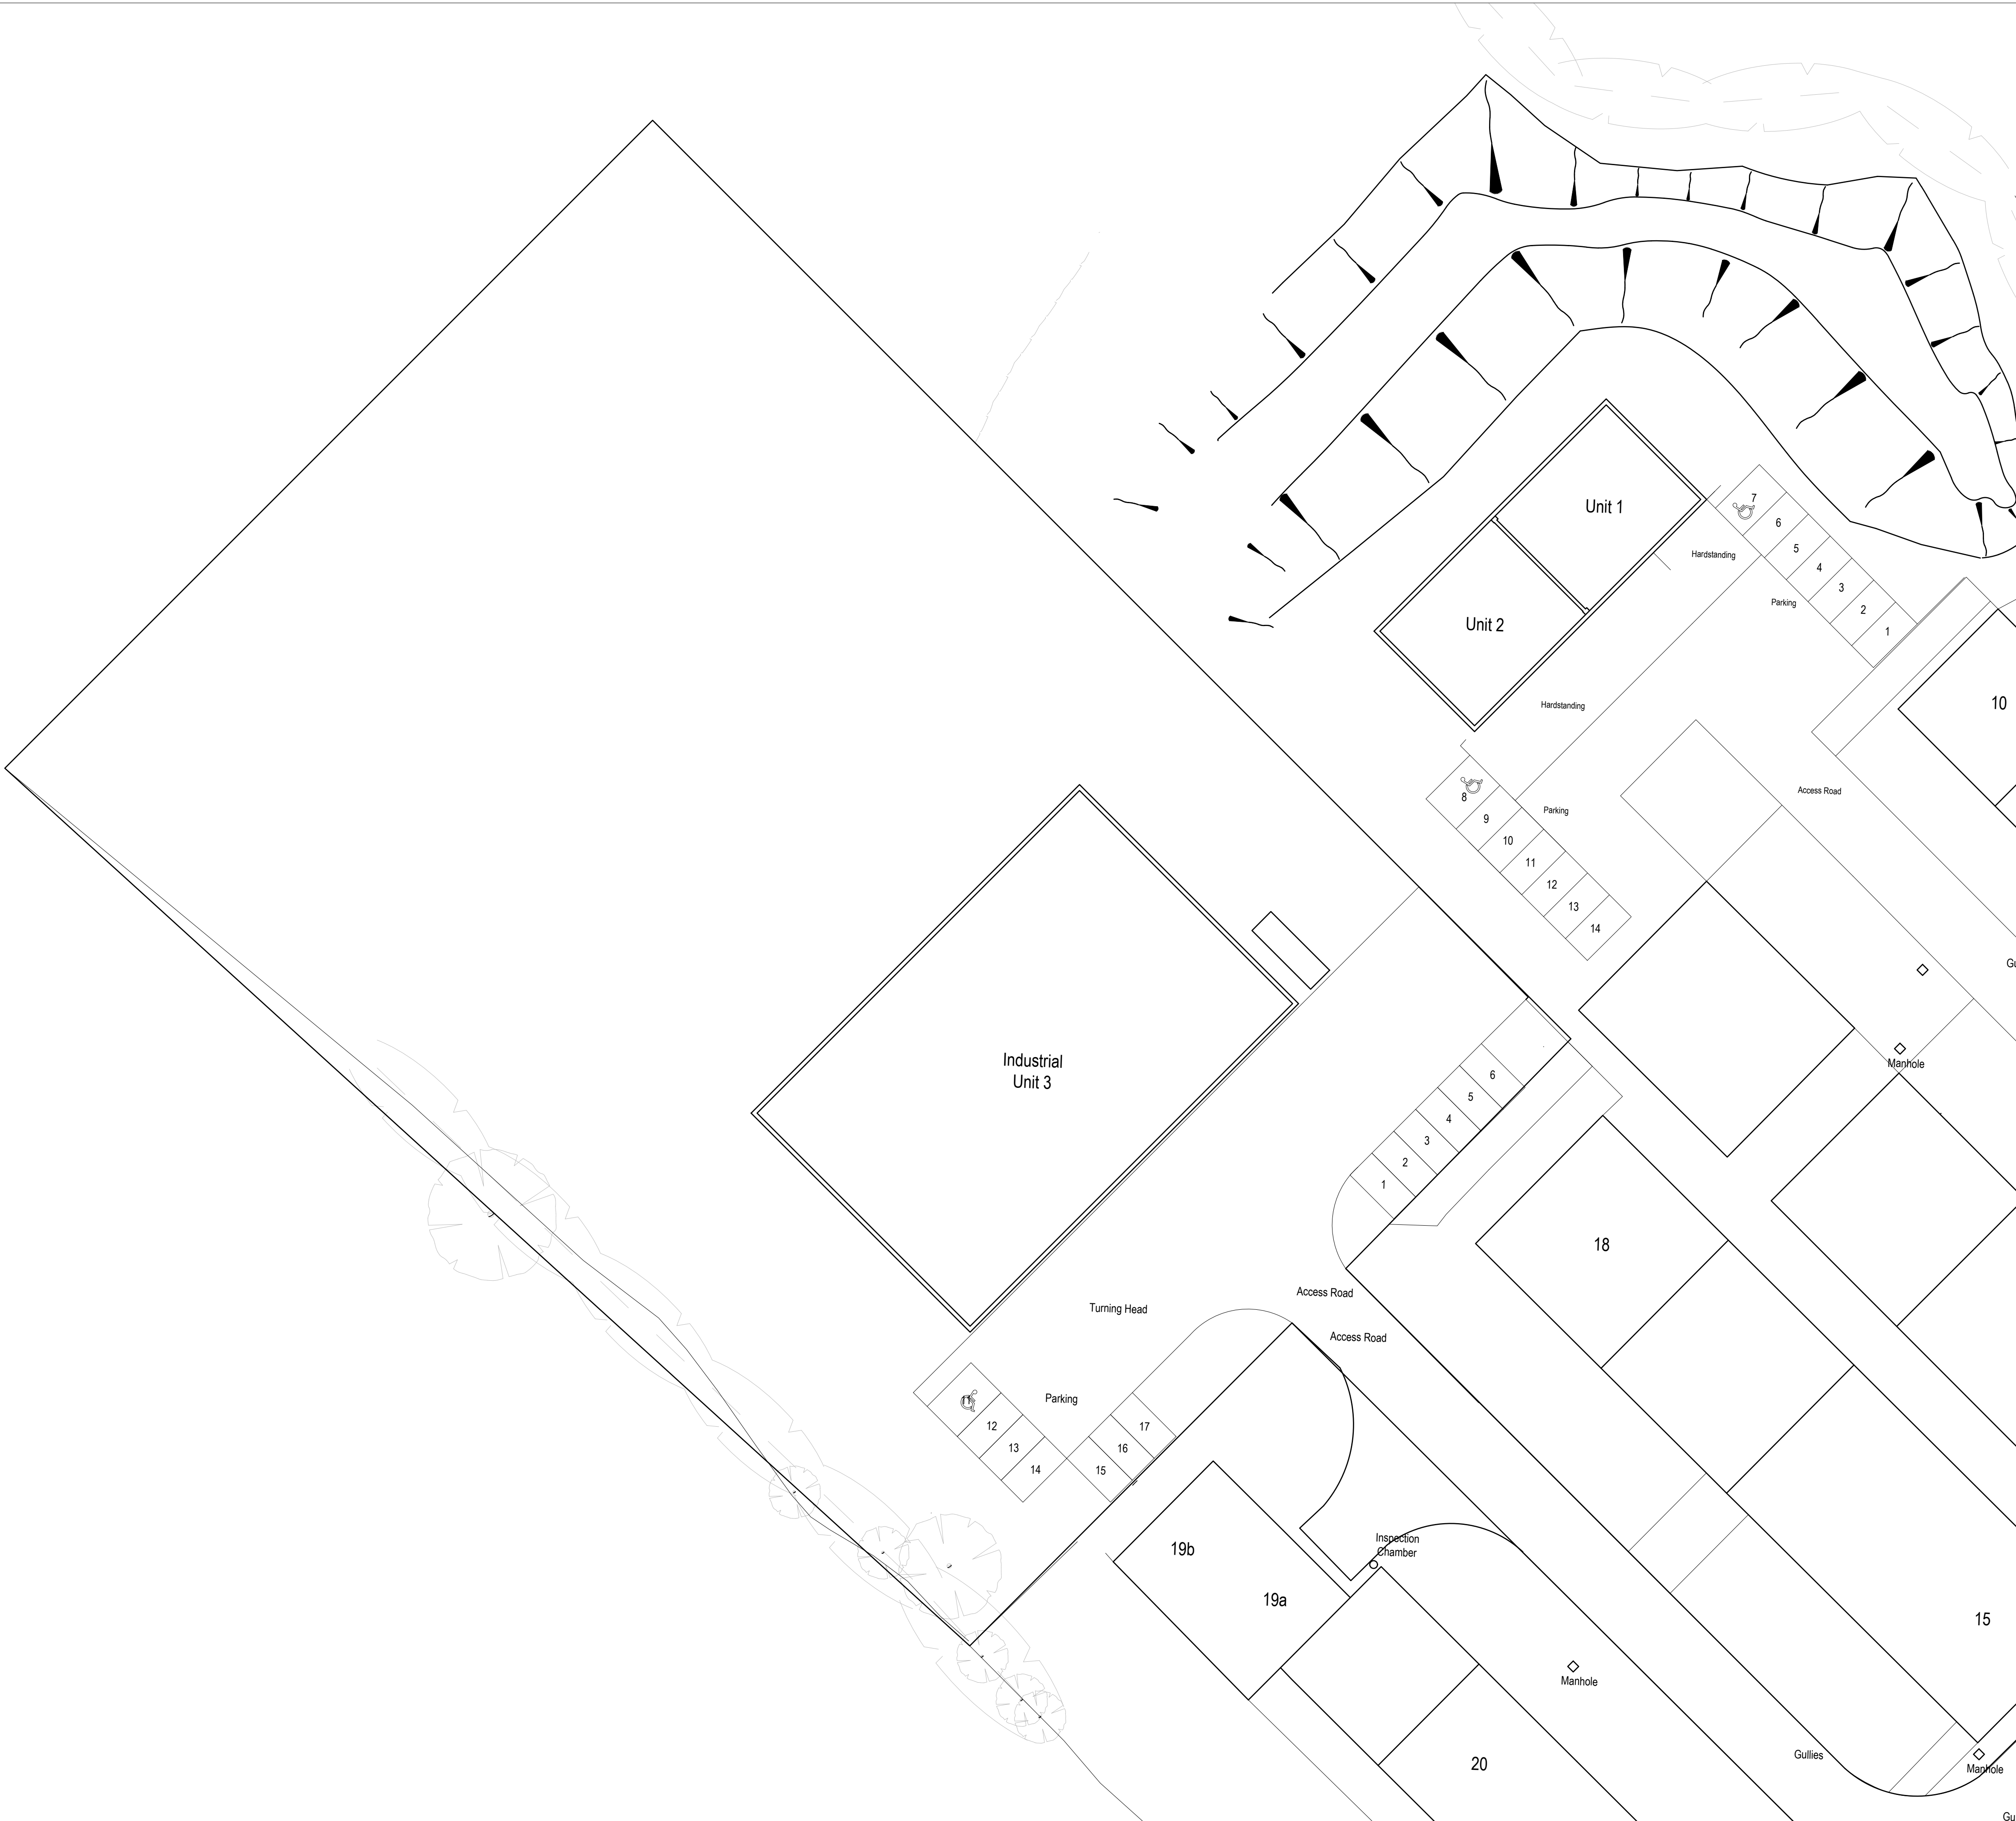
 
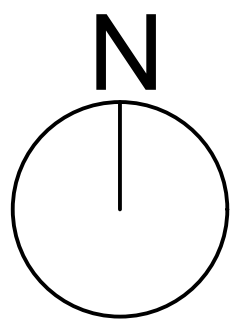


**ASHFORD
HOMES**
[SOUTH WESTERN] LIMITED

DORIC HOUSE, MIDDLETON DRIVE
BRADFORD ON AVON,
WILTSHIRE, BA15 1GB
TEL: 01225 791155
FAX: 01225 791166
WEB SITE: www.ashford-homes.co.uk
E-MAIL: ashman@ashford-homes.co.uk

B 20-05-26 scale bar amended
A 25-06-25 first issue
revisions

Only figured dimensions are to be
worked from. Discrepancies must be
reported to Ashford Homes.

THIS DRAWING IS COPYRIGHT ©

drawing status
PLANNING ISSUE

project
**TINPLATE
SOUTHWICK**

drawing name
**EXISTING
SITE PLAN**

drawing no.
TIN-006

revision
B

scale
1:250

paper size
A1

date
23/05/25

drawn by
FC

approved by